

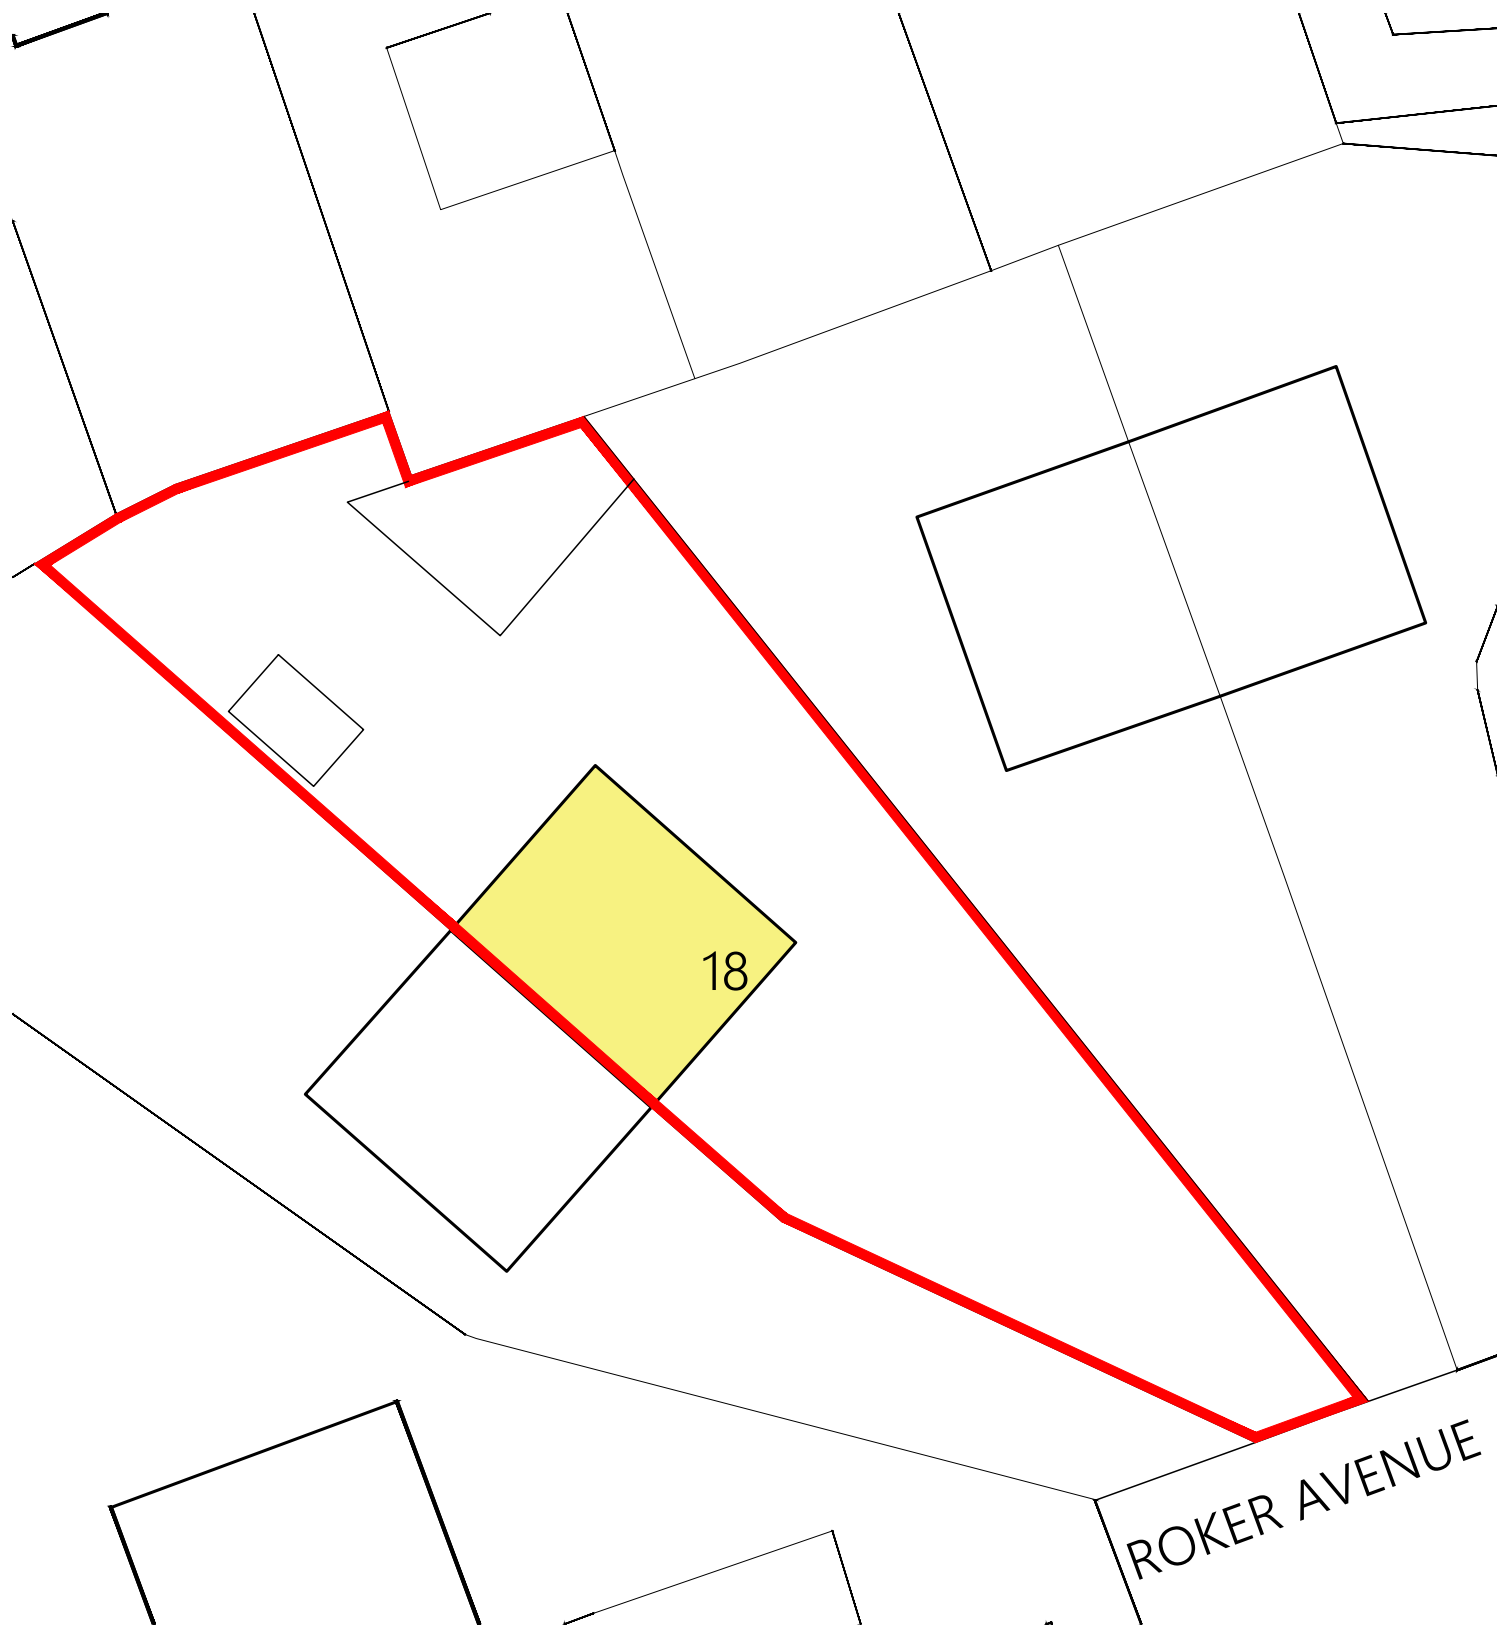


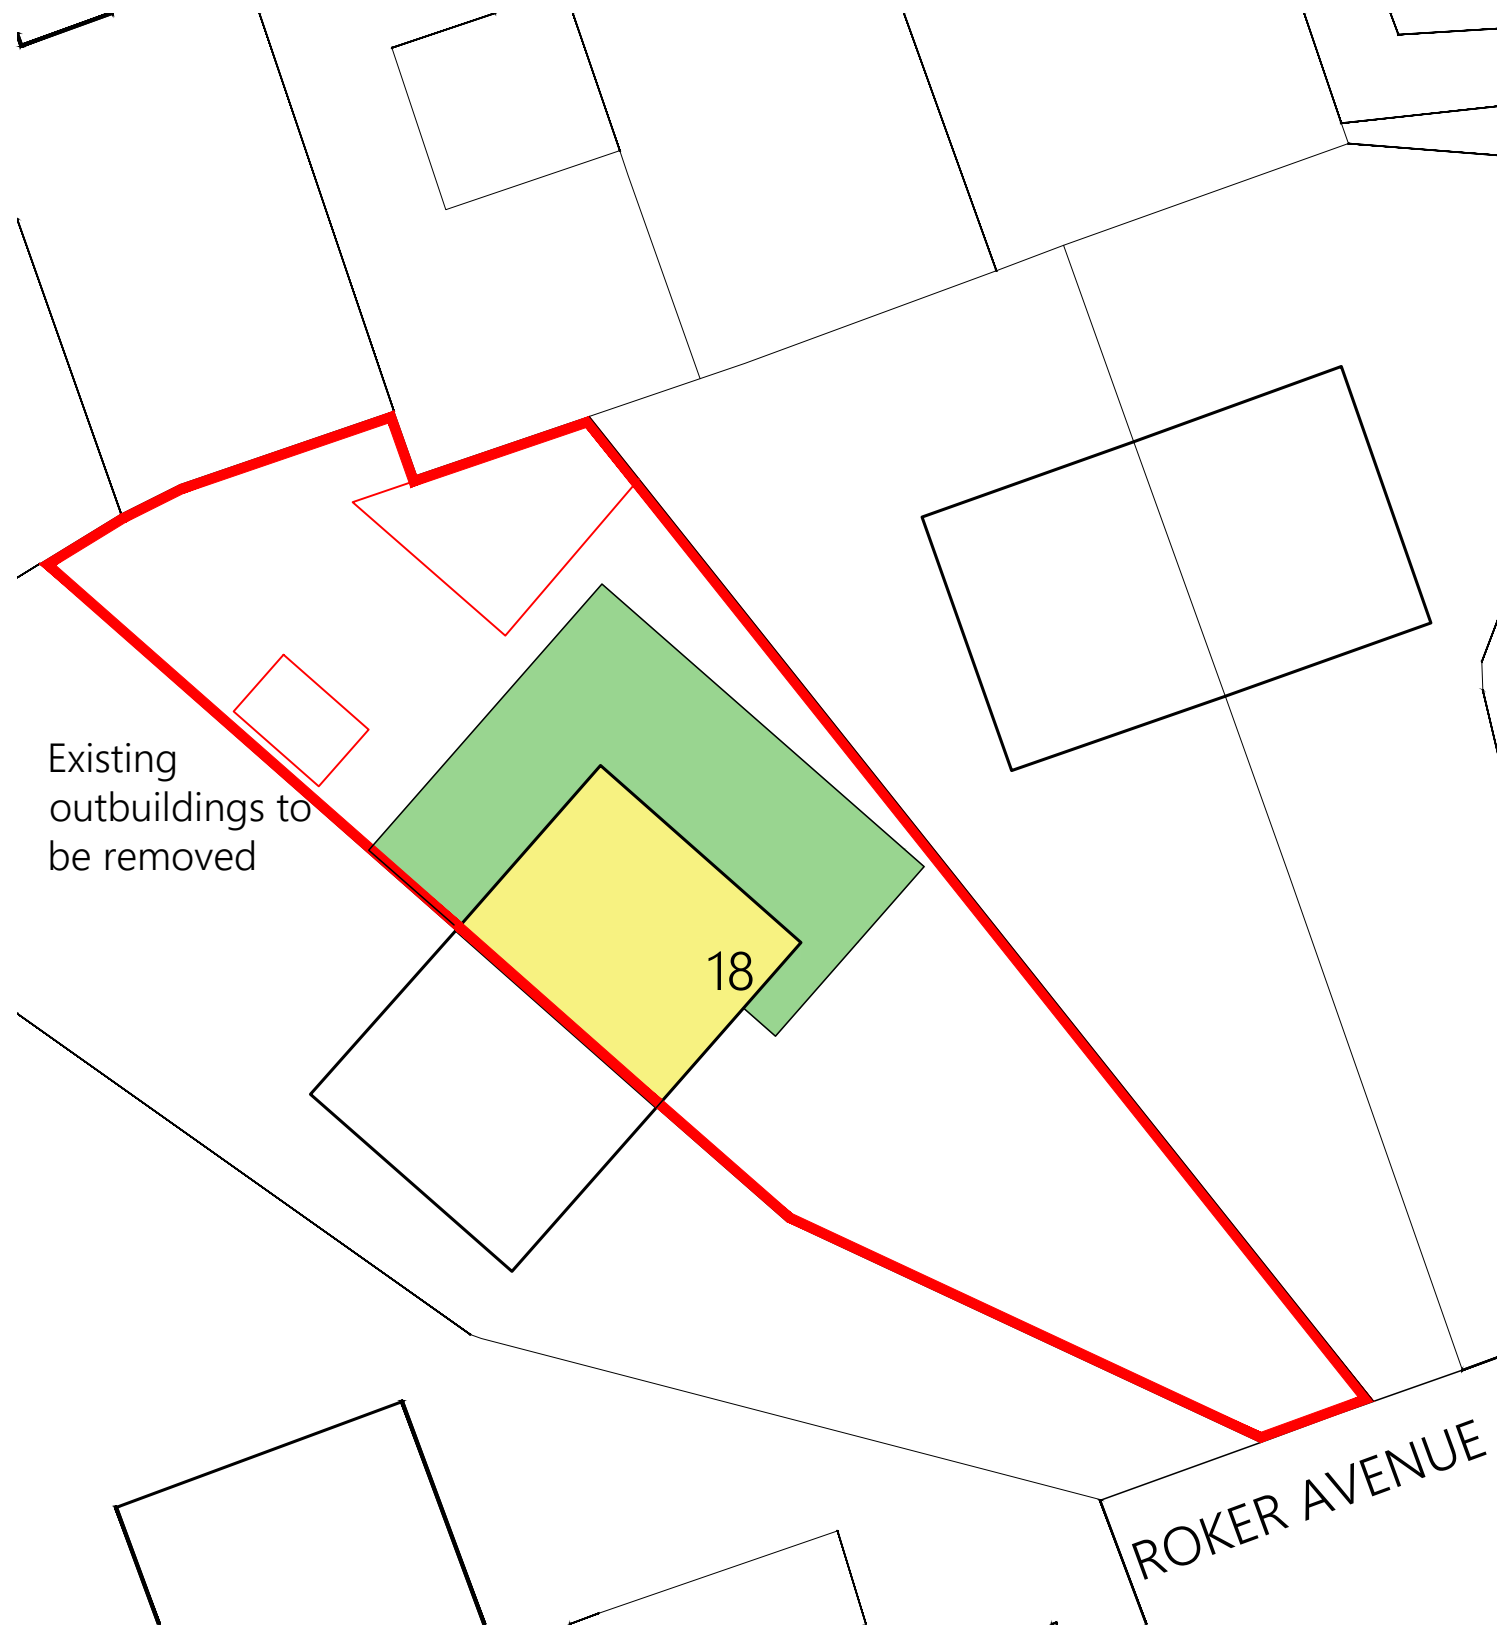

EXISTING BLOCK/SITE PLAN

Ownership boundaries and title overlay drawings are produced using all reasonable endeavour and AGBCAD Services cannot be held responsible for any discrepancy of accuracy or scale of drawings supplied to them

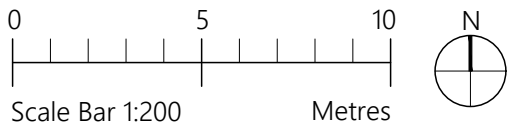

PROPOSED BLOCK/SITE PLAN

KEY

-  EXTENT OF EXISTING DWELLING
-  EXTENT OF PROPOSED EXTENSION
-  SITE BOUNDARY

PROJECT	18 Roker Avenue Longsight M13 0TP		
CLIENT	H Cheema		
STATUS	Information		
DRAWING	Block Plans		
DWG No.	2514-05	REV	A
SCALE	1:200@A3	DATE	Jan '26



website: www.agbcad.co.uk
email: info@agbcad.co.uk
telephone: 07912 090 125