


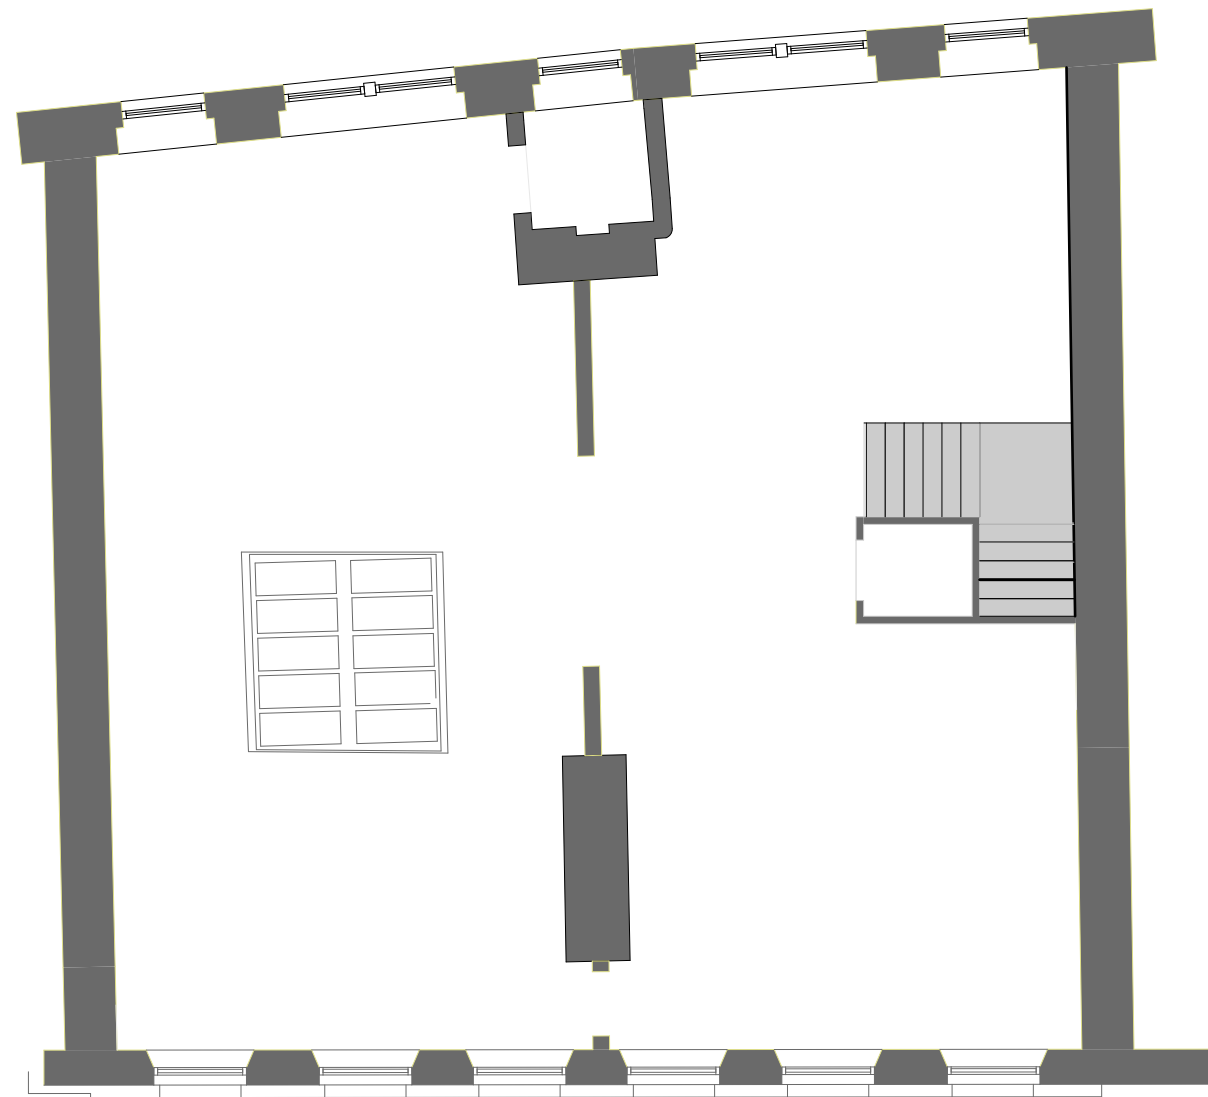

Existing Fourth Floor Plan

44-50 Portland street M1 4GS

0 1m 2m 5m
A3 size paper for 1:50

Scale 1:100

Drawing No. 12