



Materials Key



1. Medium red brick, stretcher course
2. Dark red brick, stretcher course
3. Dark red brick banding, projecting 25mm max from adjacent brickwork
4. Dark red brick side panels to windows, recessed 25mm max from adjacent brickwork
5. Glazed brick, stretcher course
6. Glazed brick, stacked soldier course
7. Glazed brick side panels to windows, recessed 25mm max from adjacent brickwork
8. Dark red brick, vertical projecting banding
9. PPC metal balustrade
10. PPC metal Juliet balcony balustrade, reveal mounted
11. PPC metal Juliet balcony balustrade, facade mounted
12. Vertical PPC metal flat gates to car park entrance
13. PPC metal column
14. PPC aluminium front doors with glazed vision panels
15. PPC aluminium windows with integrated PPC aluminium louvred vents above
16. PPC aluminium windows with PPC aluminium spandrel panel
17. PPC aluminium glazed doors with glazed side panels
18. PPC metal louvred doors
19. PPC metal louvres
20. Dark red brick clad column
21. PPC aluminium canopy with integrated downlight

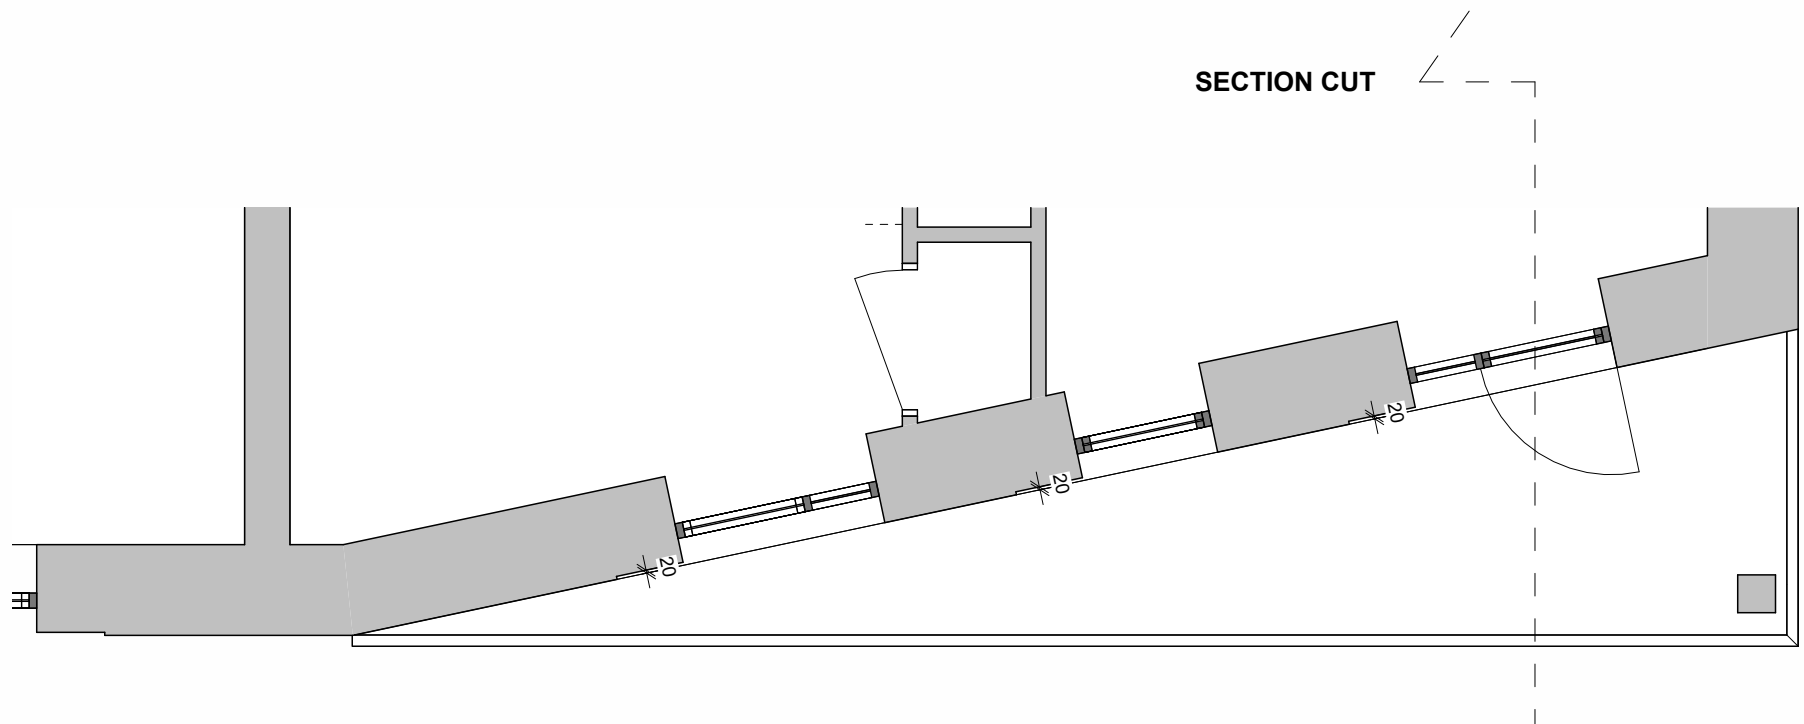

01 | Upper Floor Plan

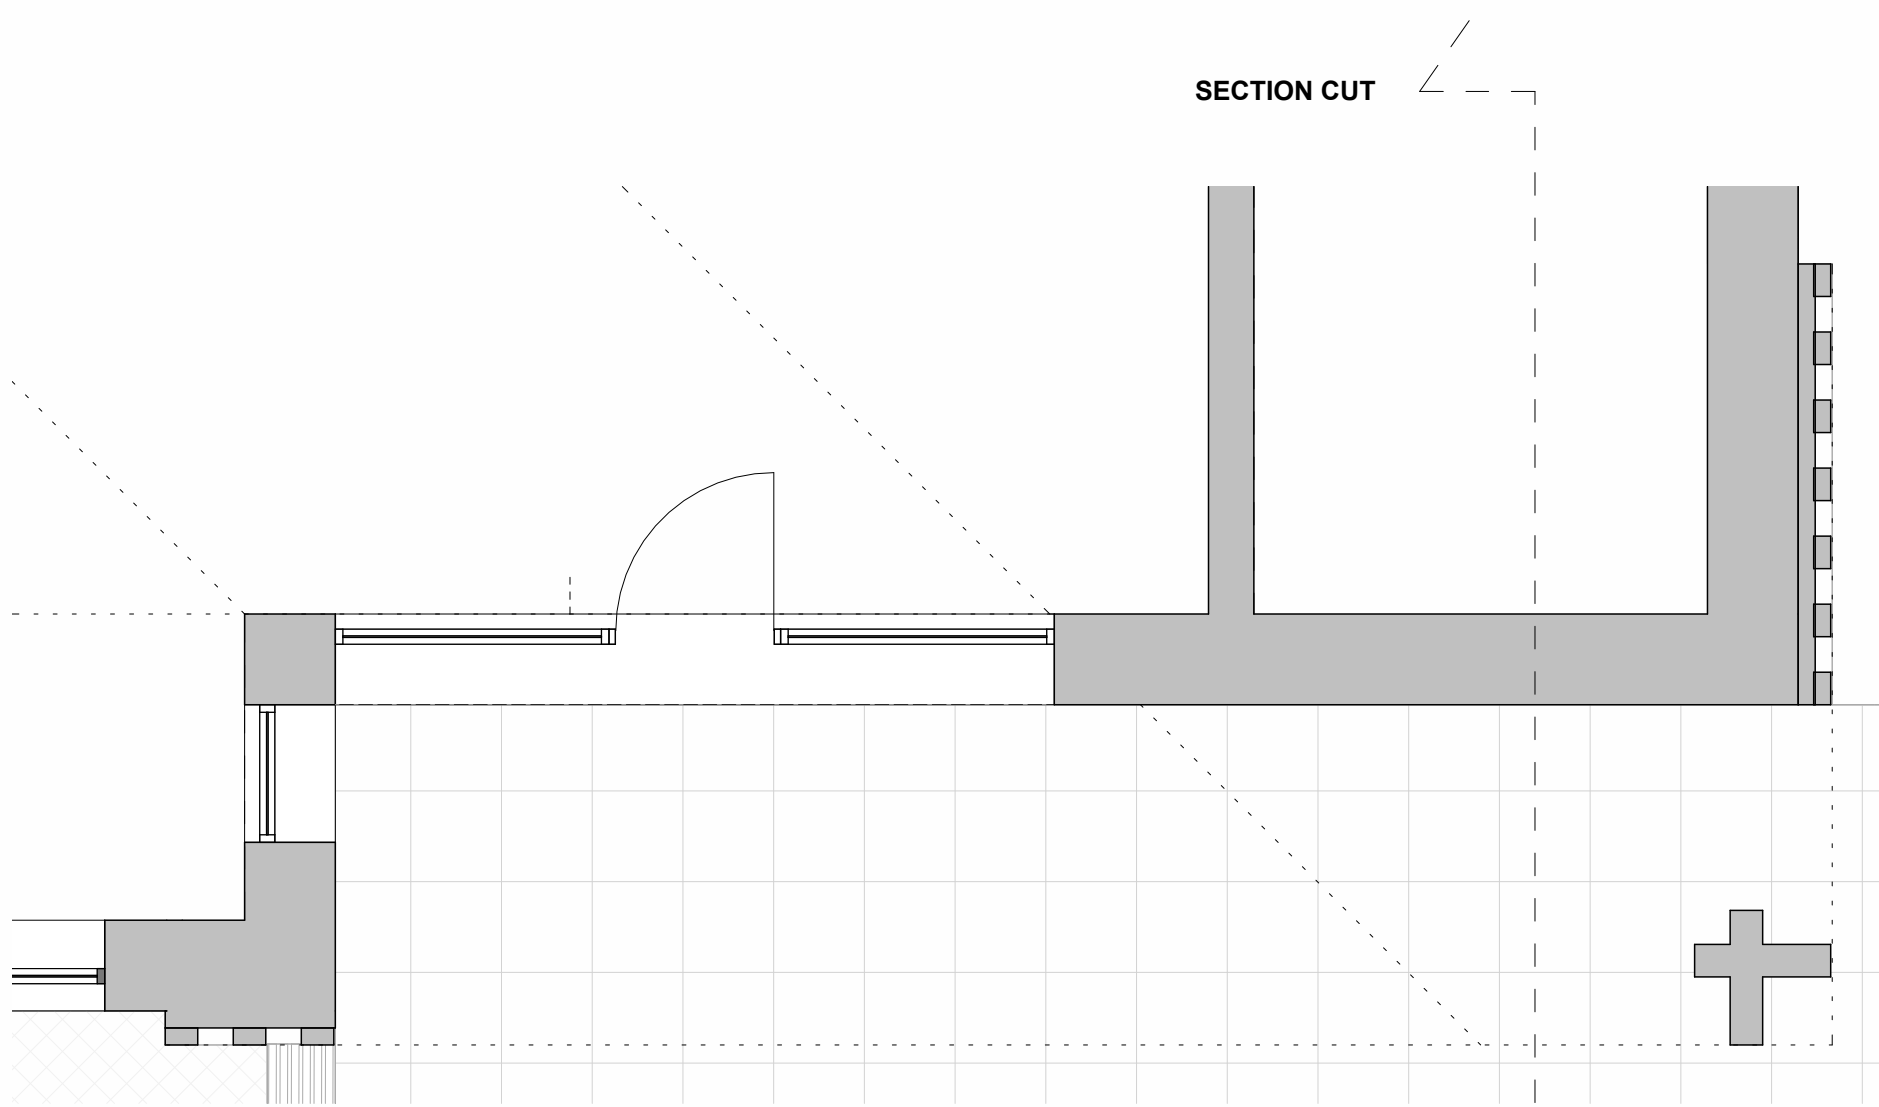

02 | Ground Floor Plan

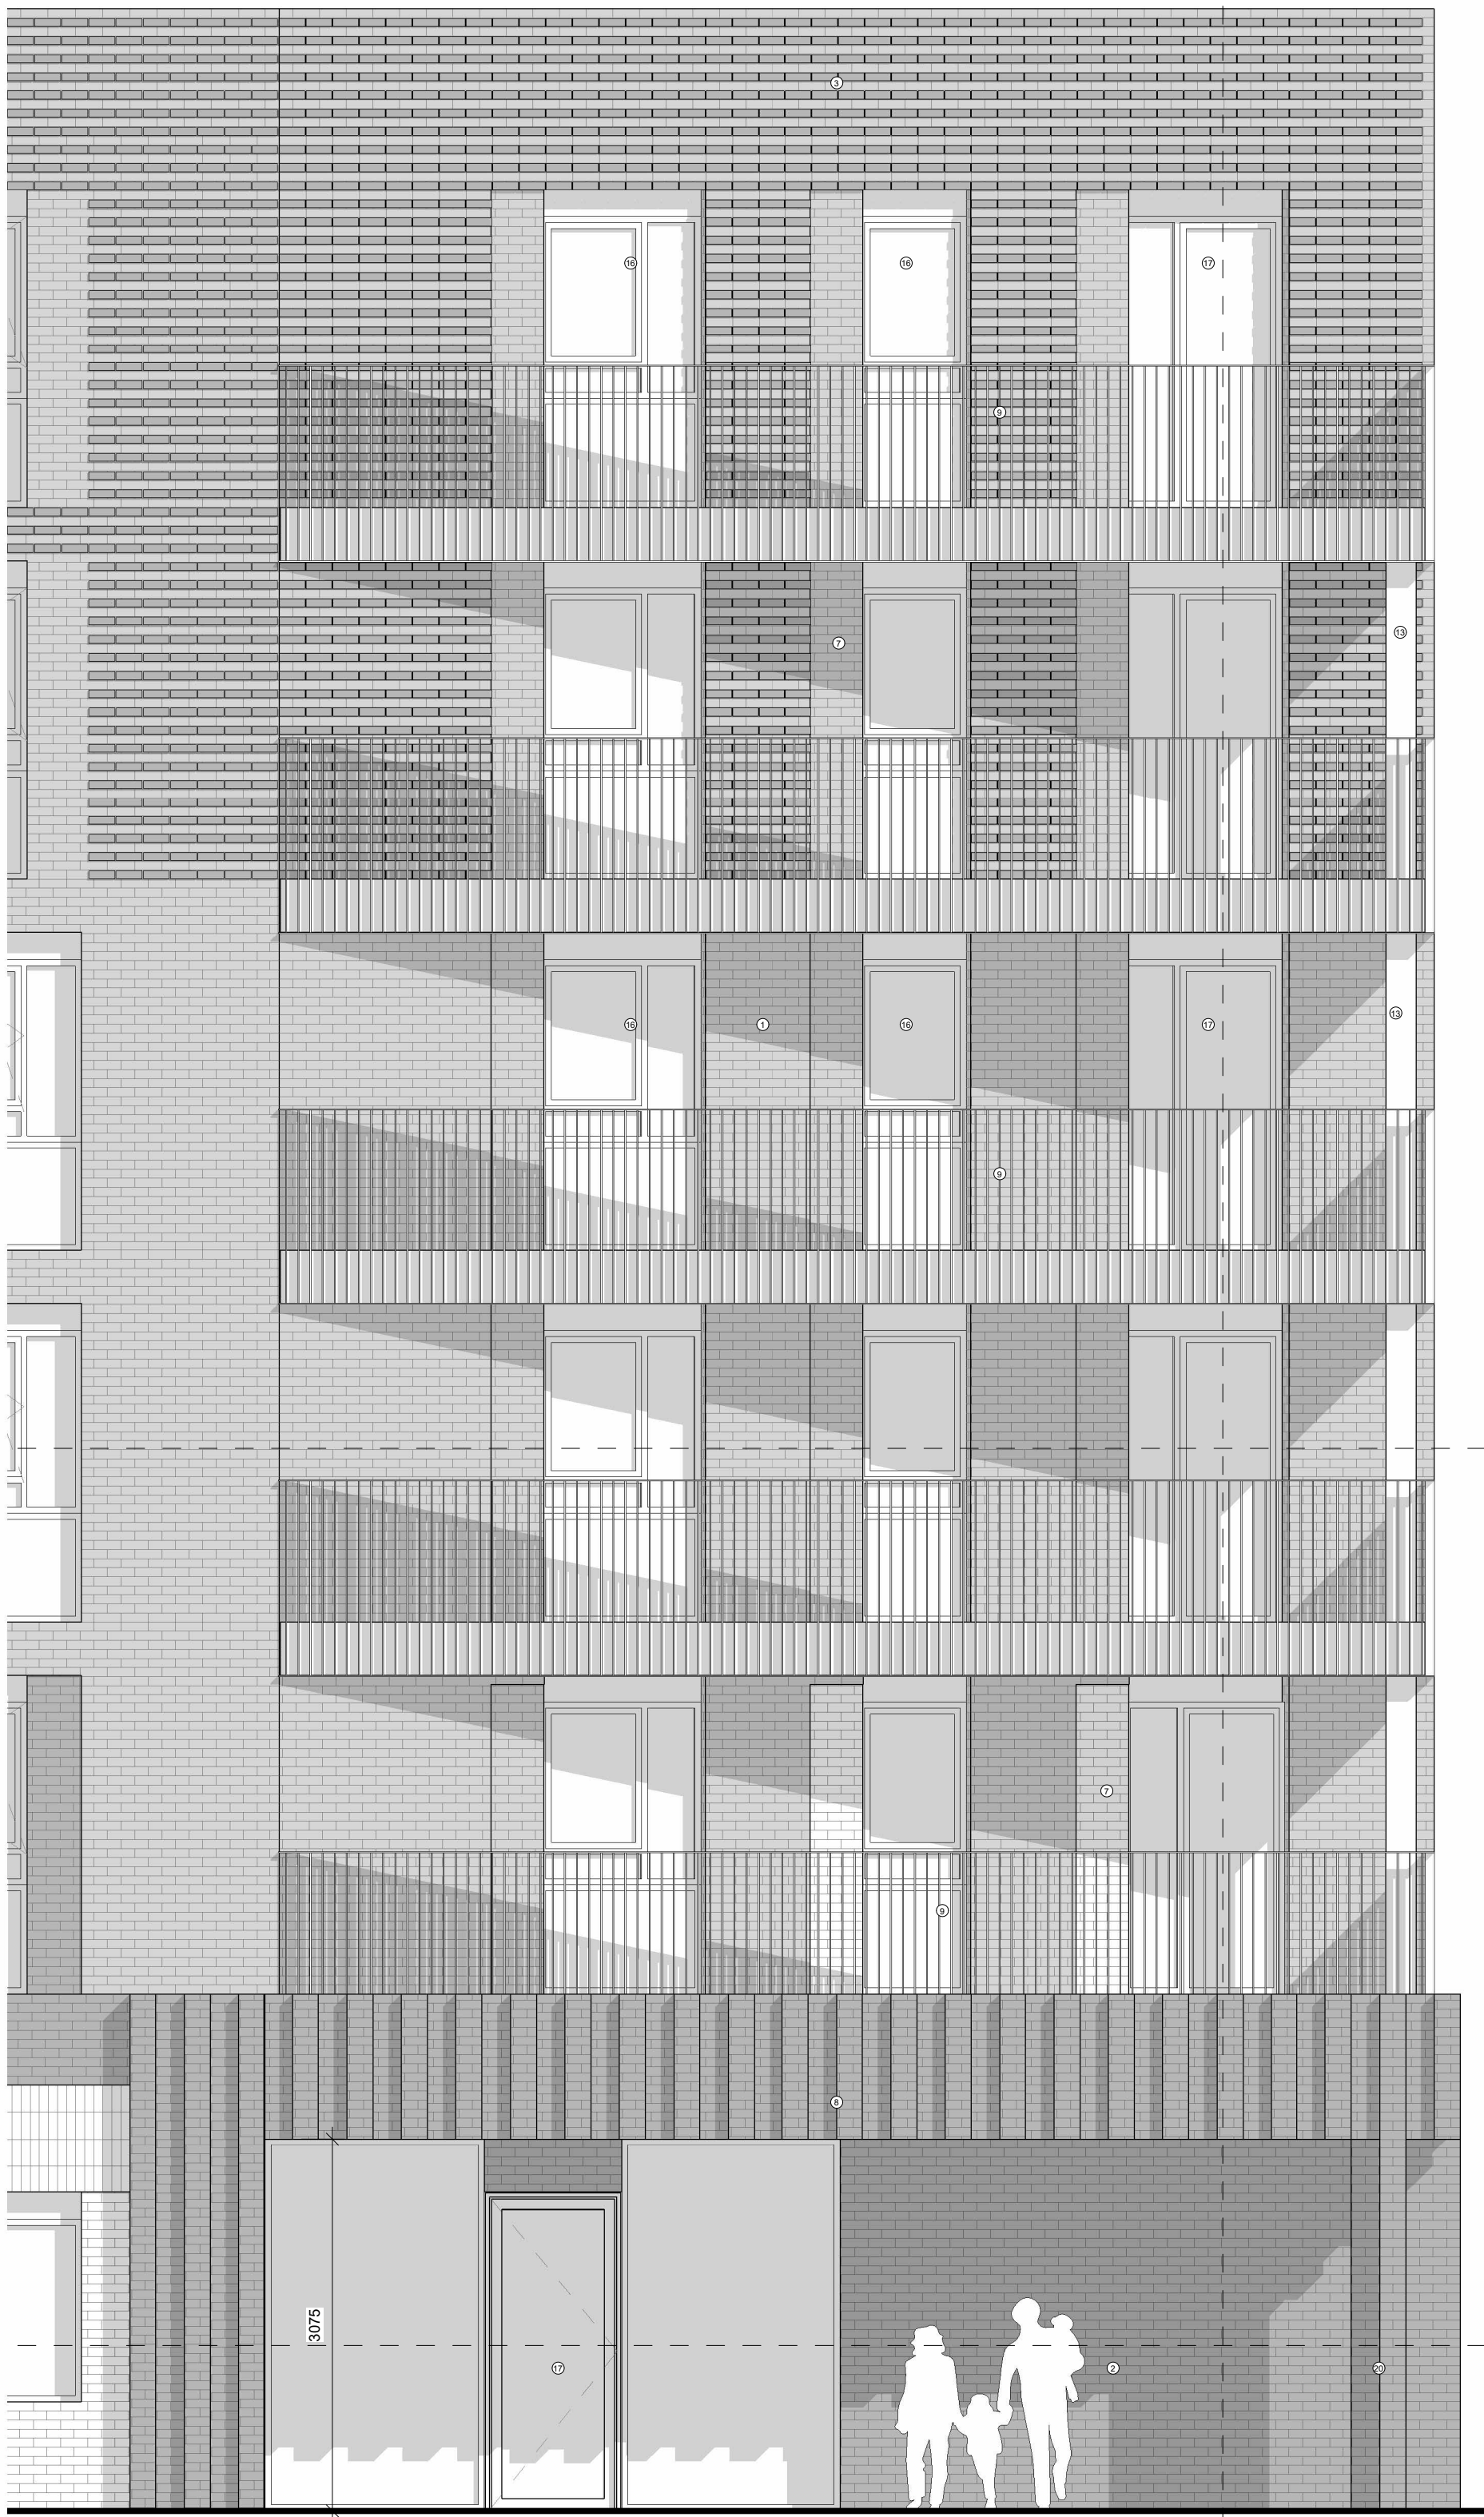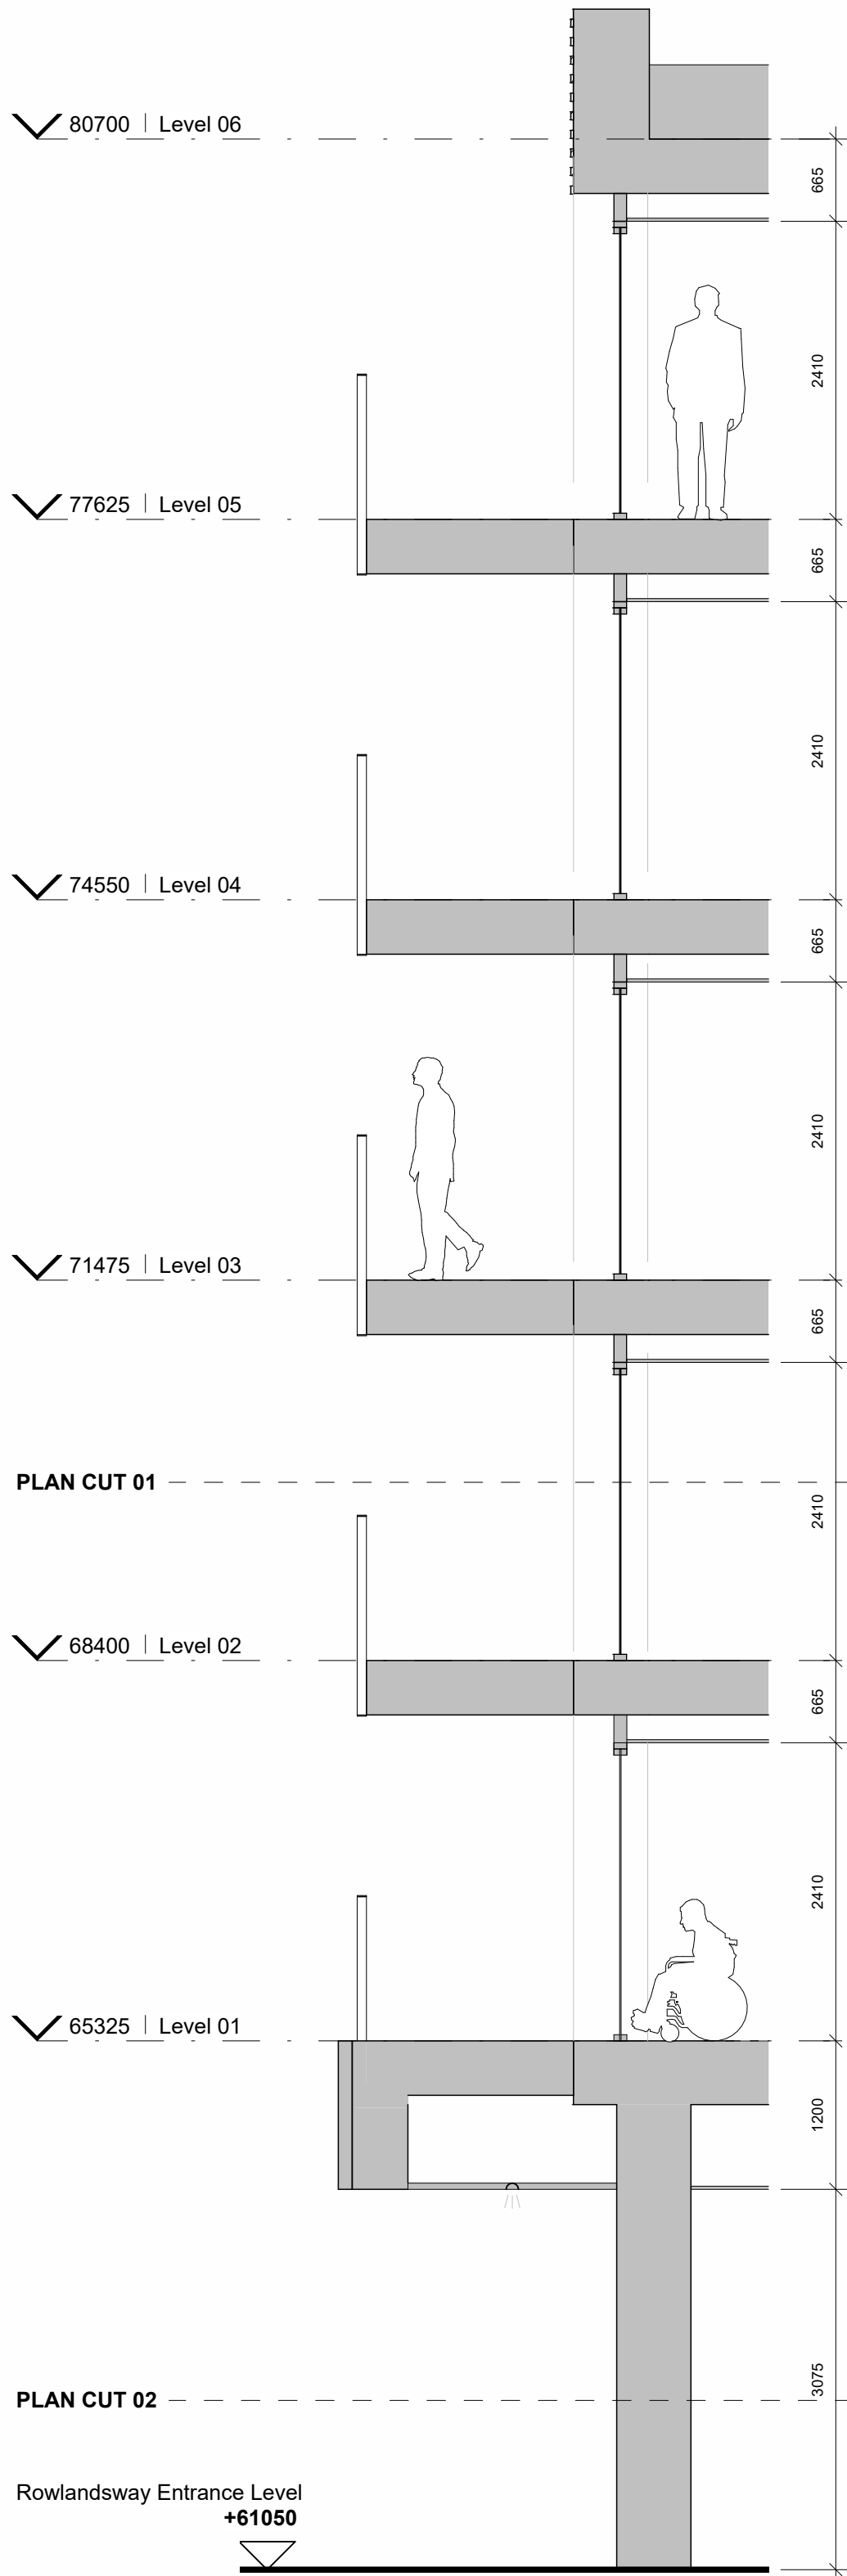

04 | Elevation

Notes

1. Do not scale this drawing.
2. All dimensions must be checked on site and any discrepancies verified with the architect.
3. Unless shown otherwise, all dimensions are to structural surfaces.
4. Drawing to be read with all other issued information. Any discrepancies to be brought to the attention of the architect.
5. This drawing is the copyright of Levitt Bernstein and may not be copied, altered or reproduced in any form, or passed to a third party without license or written consent.
6. This document is prepared for the sole use of Wythenshawe Community Housing Group & Muse Places and no liability to any other persons is accepted by Levitt Bernstein. Levitt Bernstein accepts no liability for use of this drawing by parties other than the party for whom it was prepared or for purposes other than those for which it was prepared.
7. Unless indicated otherwise, all Structural and MEPH information shown in this architectural drawing has been designed and modelled by the relevant consultants, who have complete design responsibility for those elements.

This is not a construction drawing, it is unsuitable for the purpose of construction and must on no account be used as such.

OS Licence number 100022432

C01	21.11.25	FINAL PLANNING ISSUE	TM/DM
P02	06.11.25	PLANNING ISSUE	TM/DM
P01	31.10.25	Draft planning issue	TM/DM
Rev	Date	Description	Drawn / Checked

Project name

Alpha House
3995B

Drawing number Rev

18703 - LB - ZZ - XX - D - A - 351000 **C01**

Drawing

Bay Study - Entrance

Purpose of issue Suitability code
Planning Submission **S2**

Scale First issue date
1 : 50 @ A1 10/21/25

Client
Wythenshawe Community Housing Group & Muse Places

London
Thane Studios
2-4 Thane Villas
London N7 7PA
+44 (0)20 7275 7676
Manchester
Eastgate
2 Castle Street
Manchester M3 4LZ
+44 (0)161 669 6740

Levitt Bernstein
levittbernstein.co.uk

