


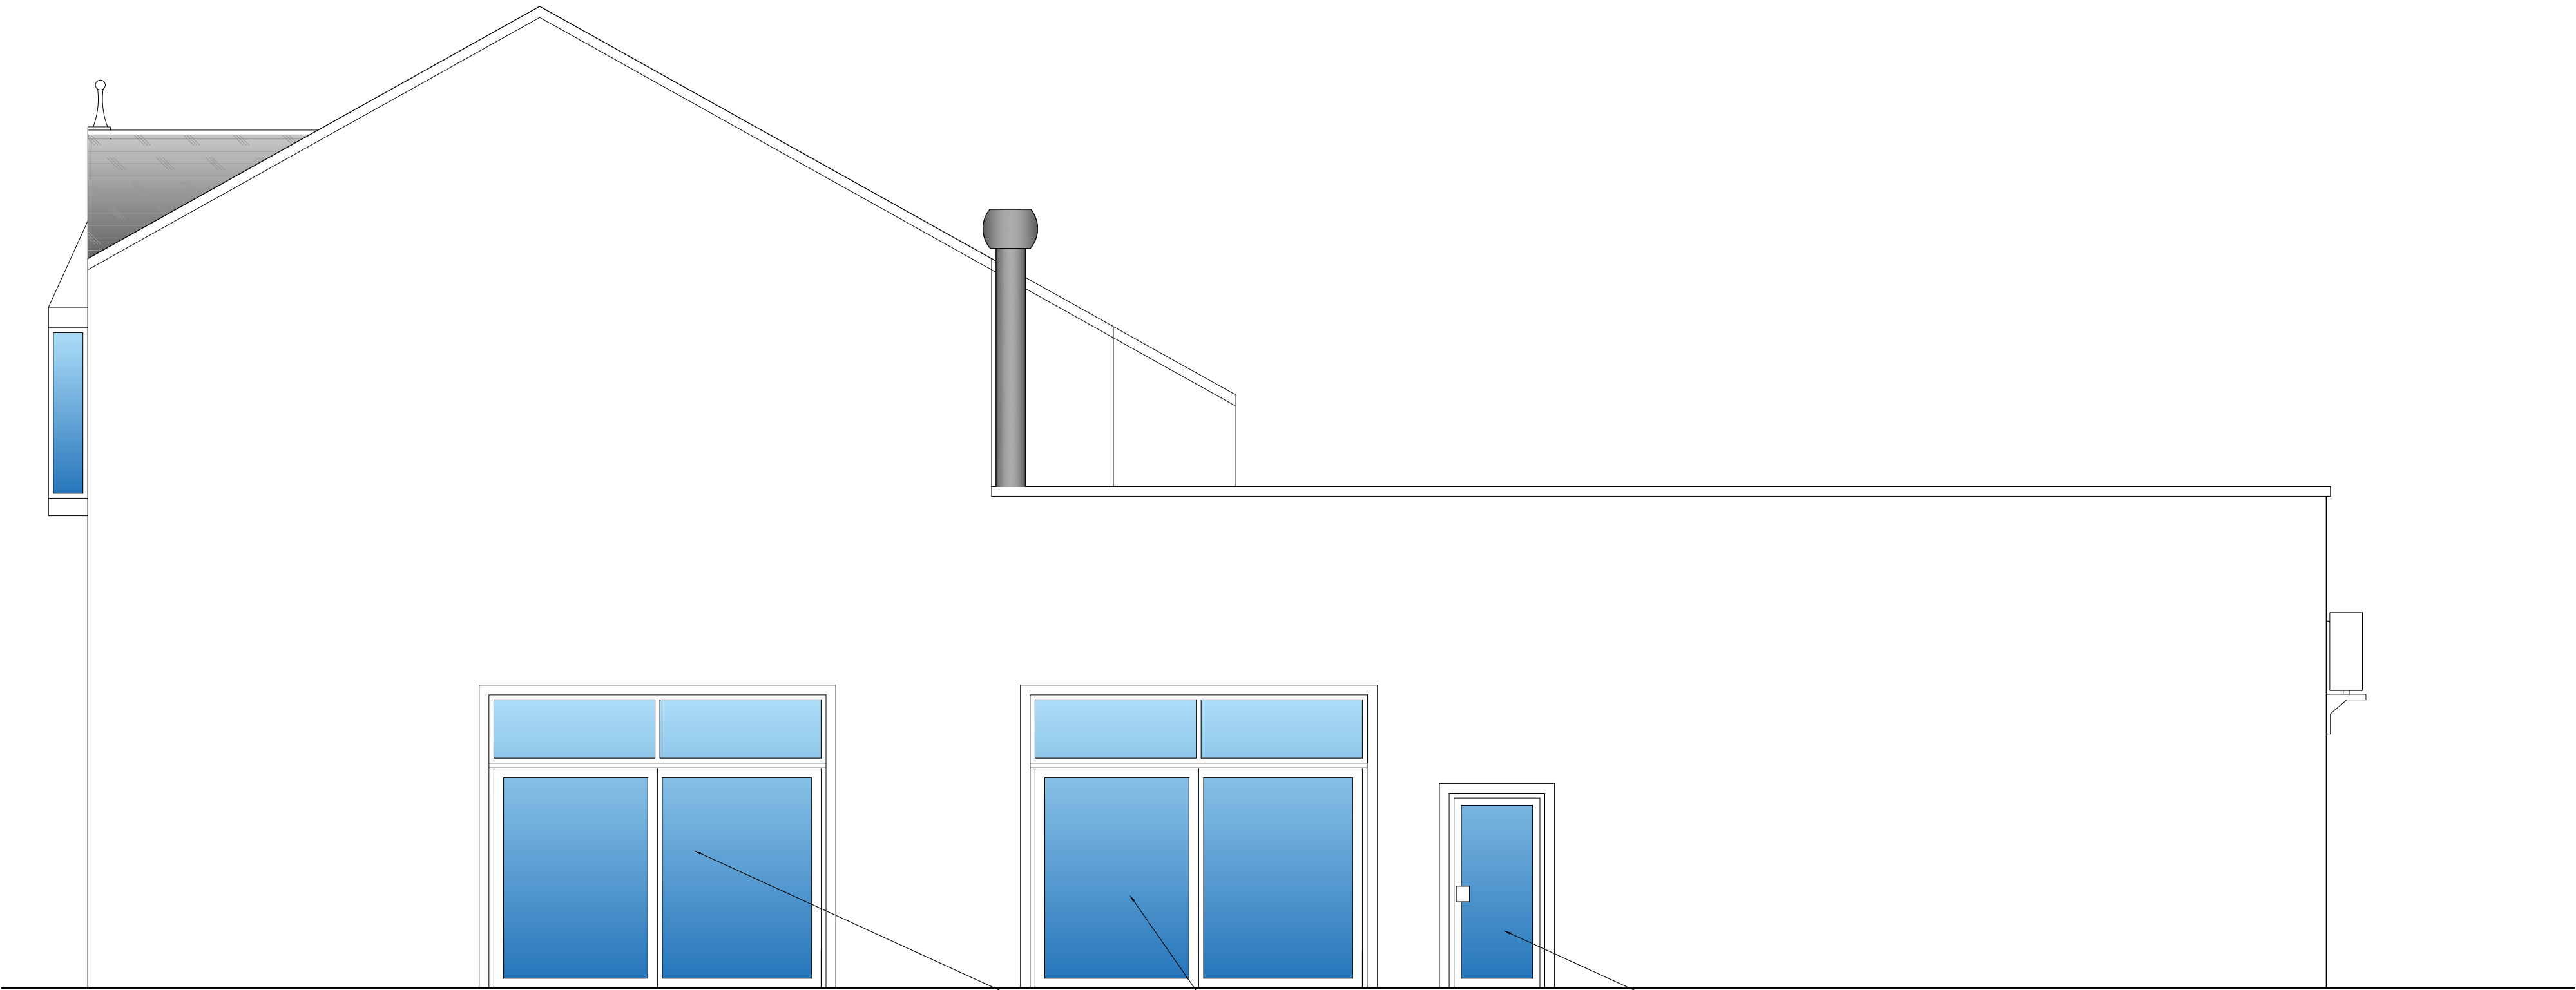

PROPOSED SIDE ELEVATION

CILL TO EXISTING WINDOW REDUCED IN HEIGHT TO ALLOW FOR FULL HEIGHT WINDOWS AND DOOR TO BE INSTALLED. 3100MM HIGH TOTAL HEIGHT.

NEW OPENING FORMED WITH CONCRETE LINTOL OVER AND NEW DOOR AND FRAME.



PROPOSED FRONT ELEVATION



MISSION MARS client

Rudys Pizza,653 Wilmslow Road,Didsbury,Manchester project

PROPOSED FRONT AND SIDE ELEVATION title

GT41 job no

AV02 dwg no

1:50 scale

TT drawn

07377 160729 mob

toby@studio-72.co.uk email