




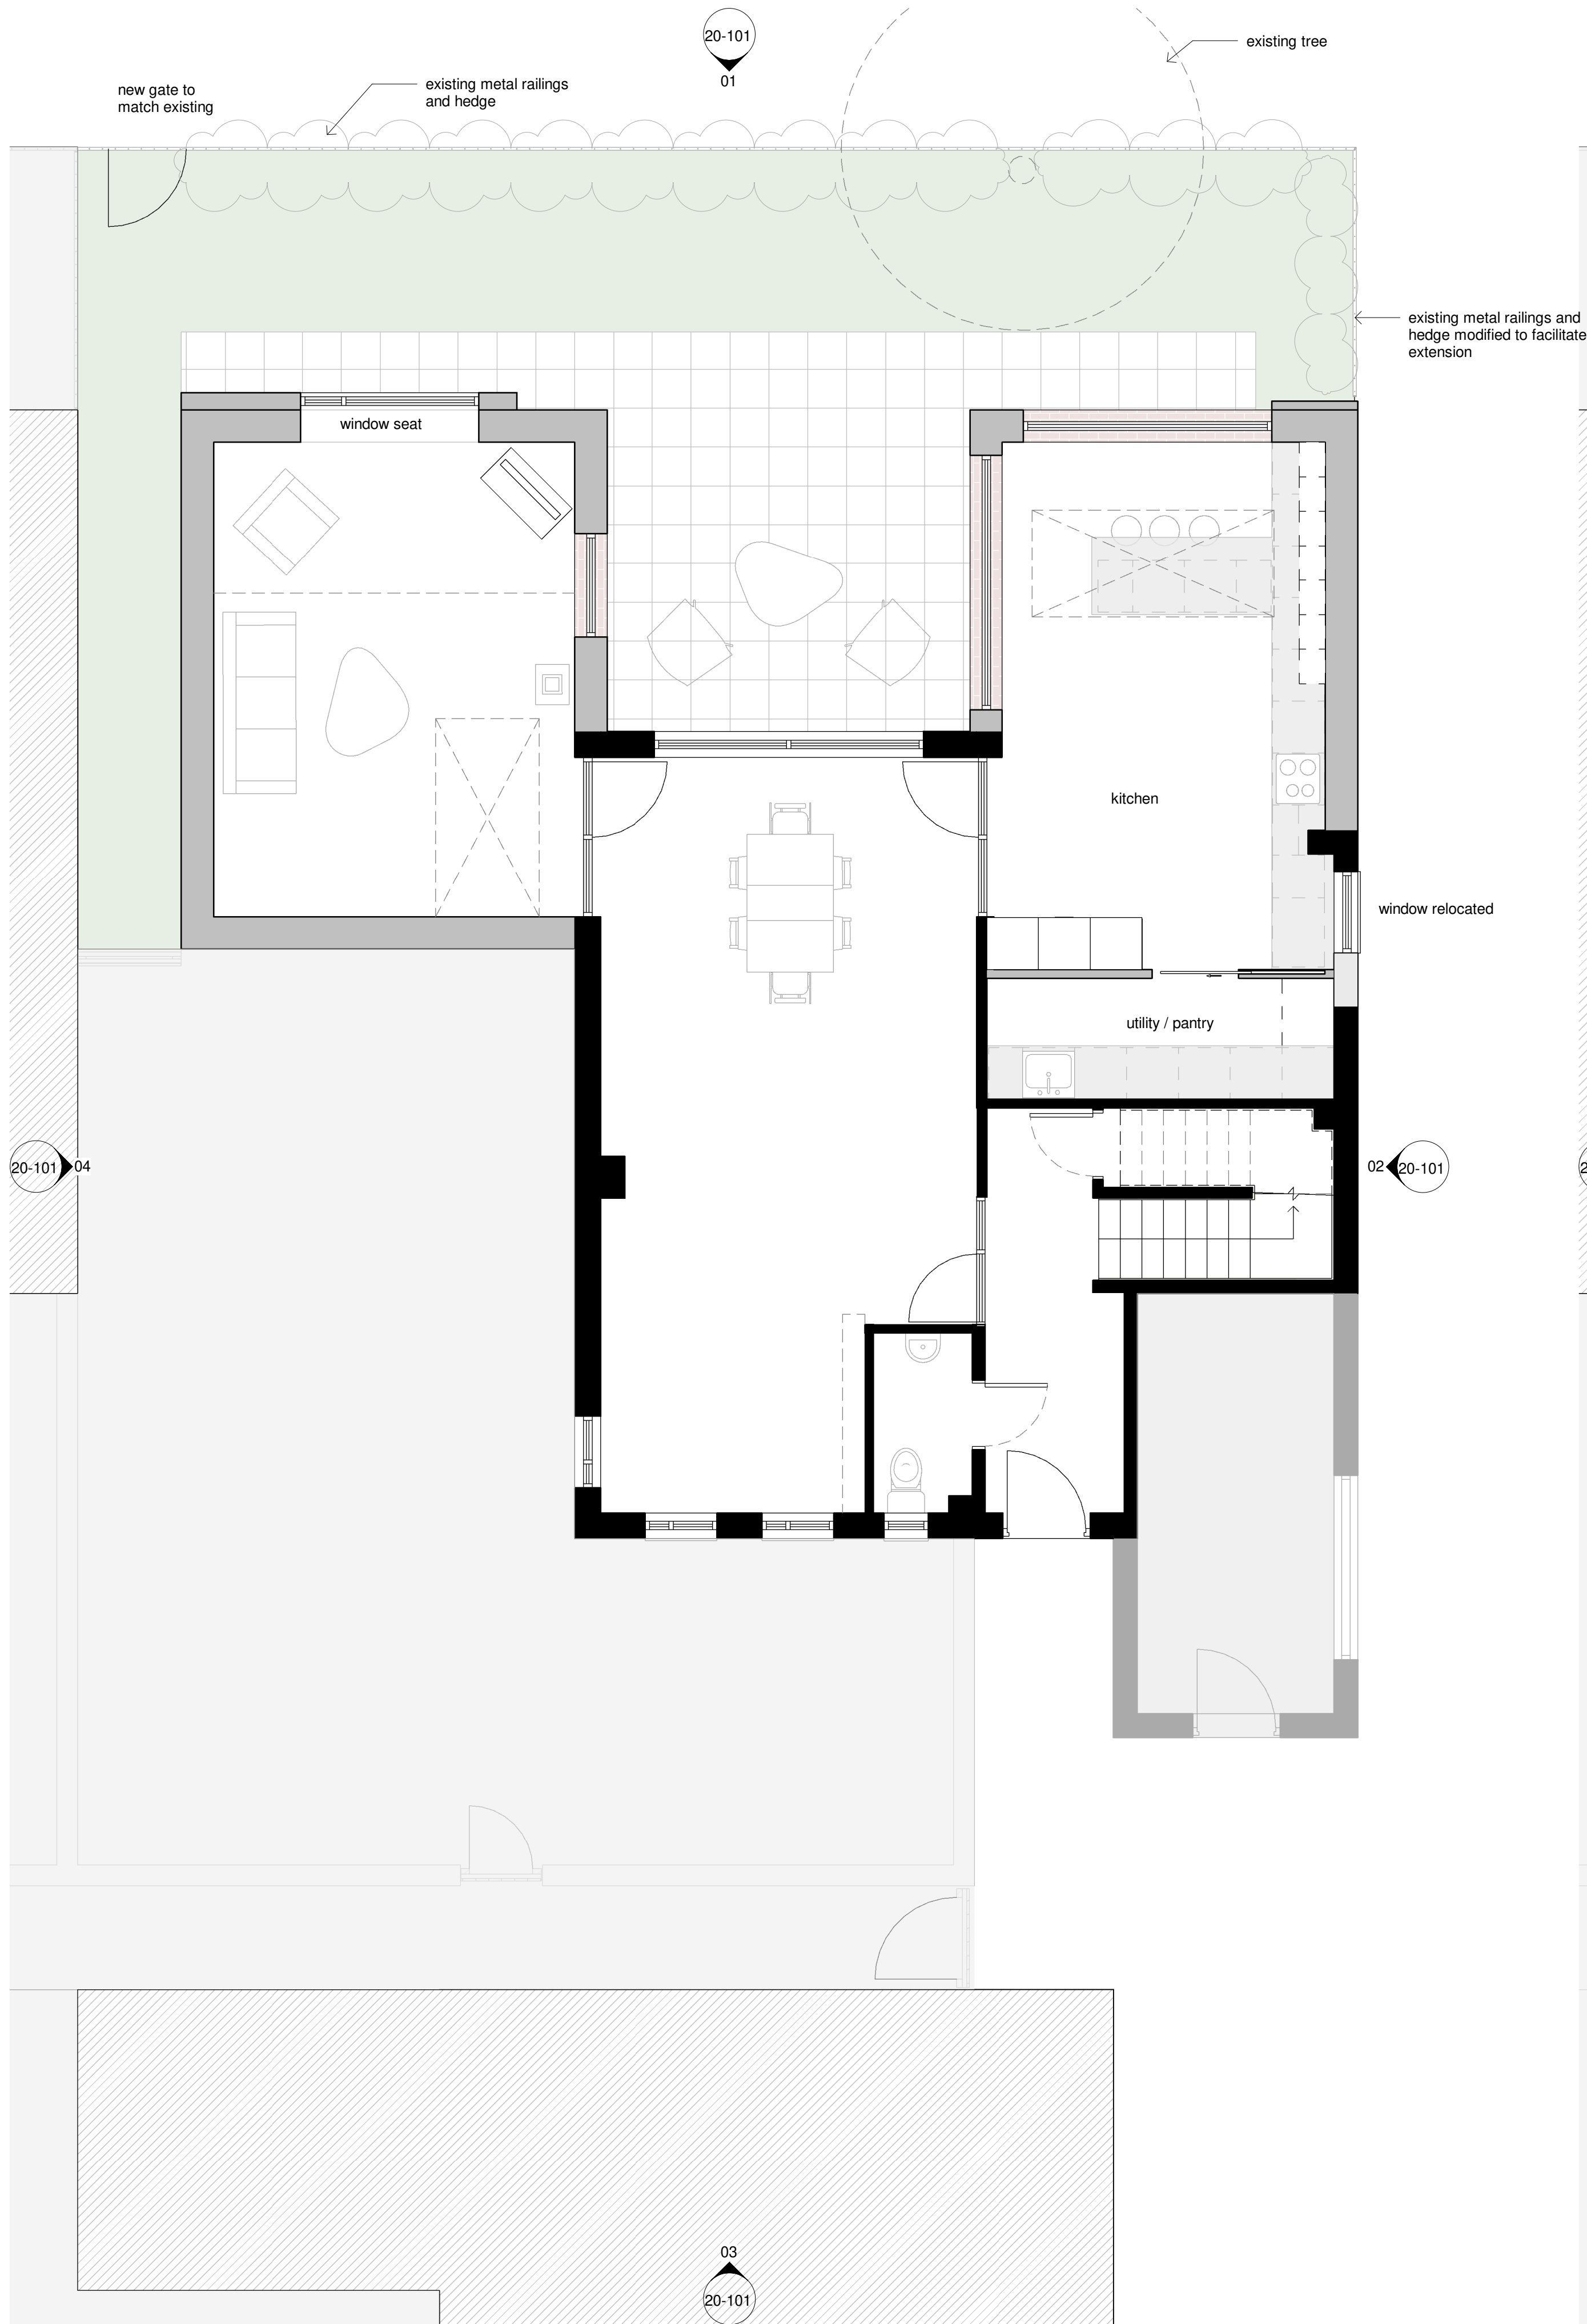

PROPOSED FLOOR PLANS - GROUND FLOOR
1:50

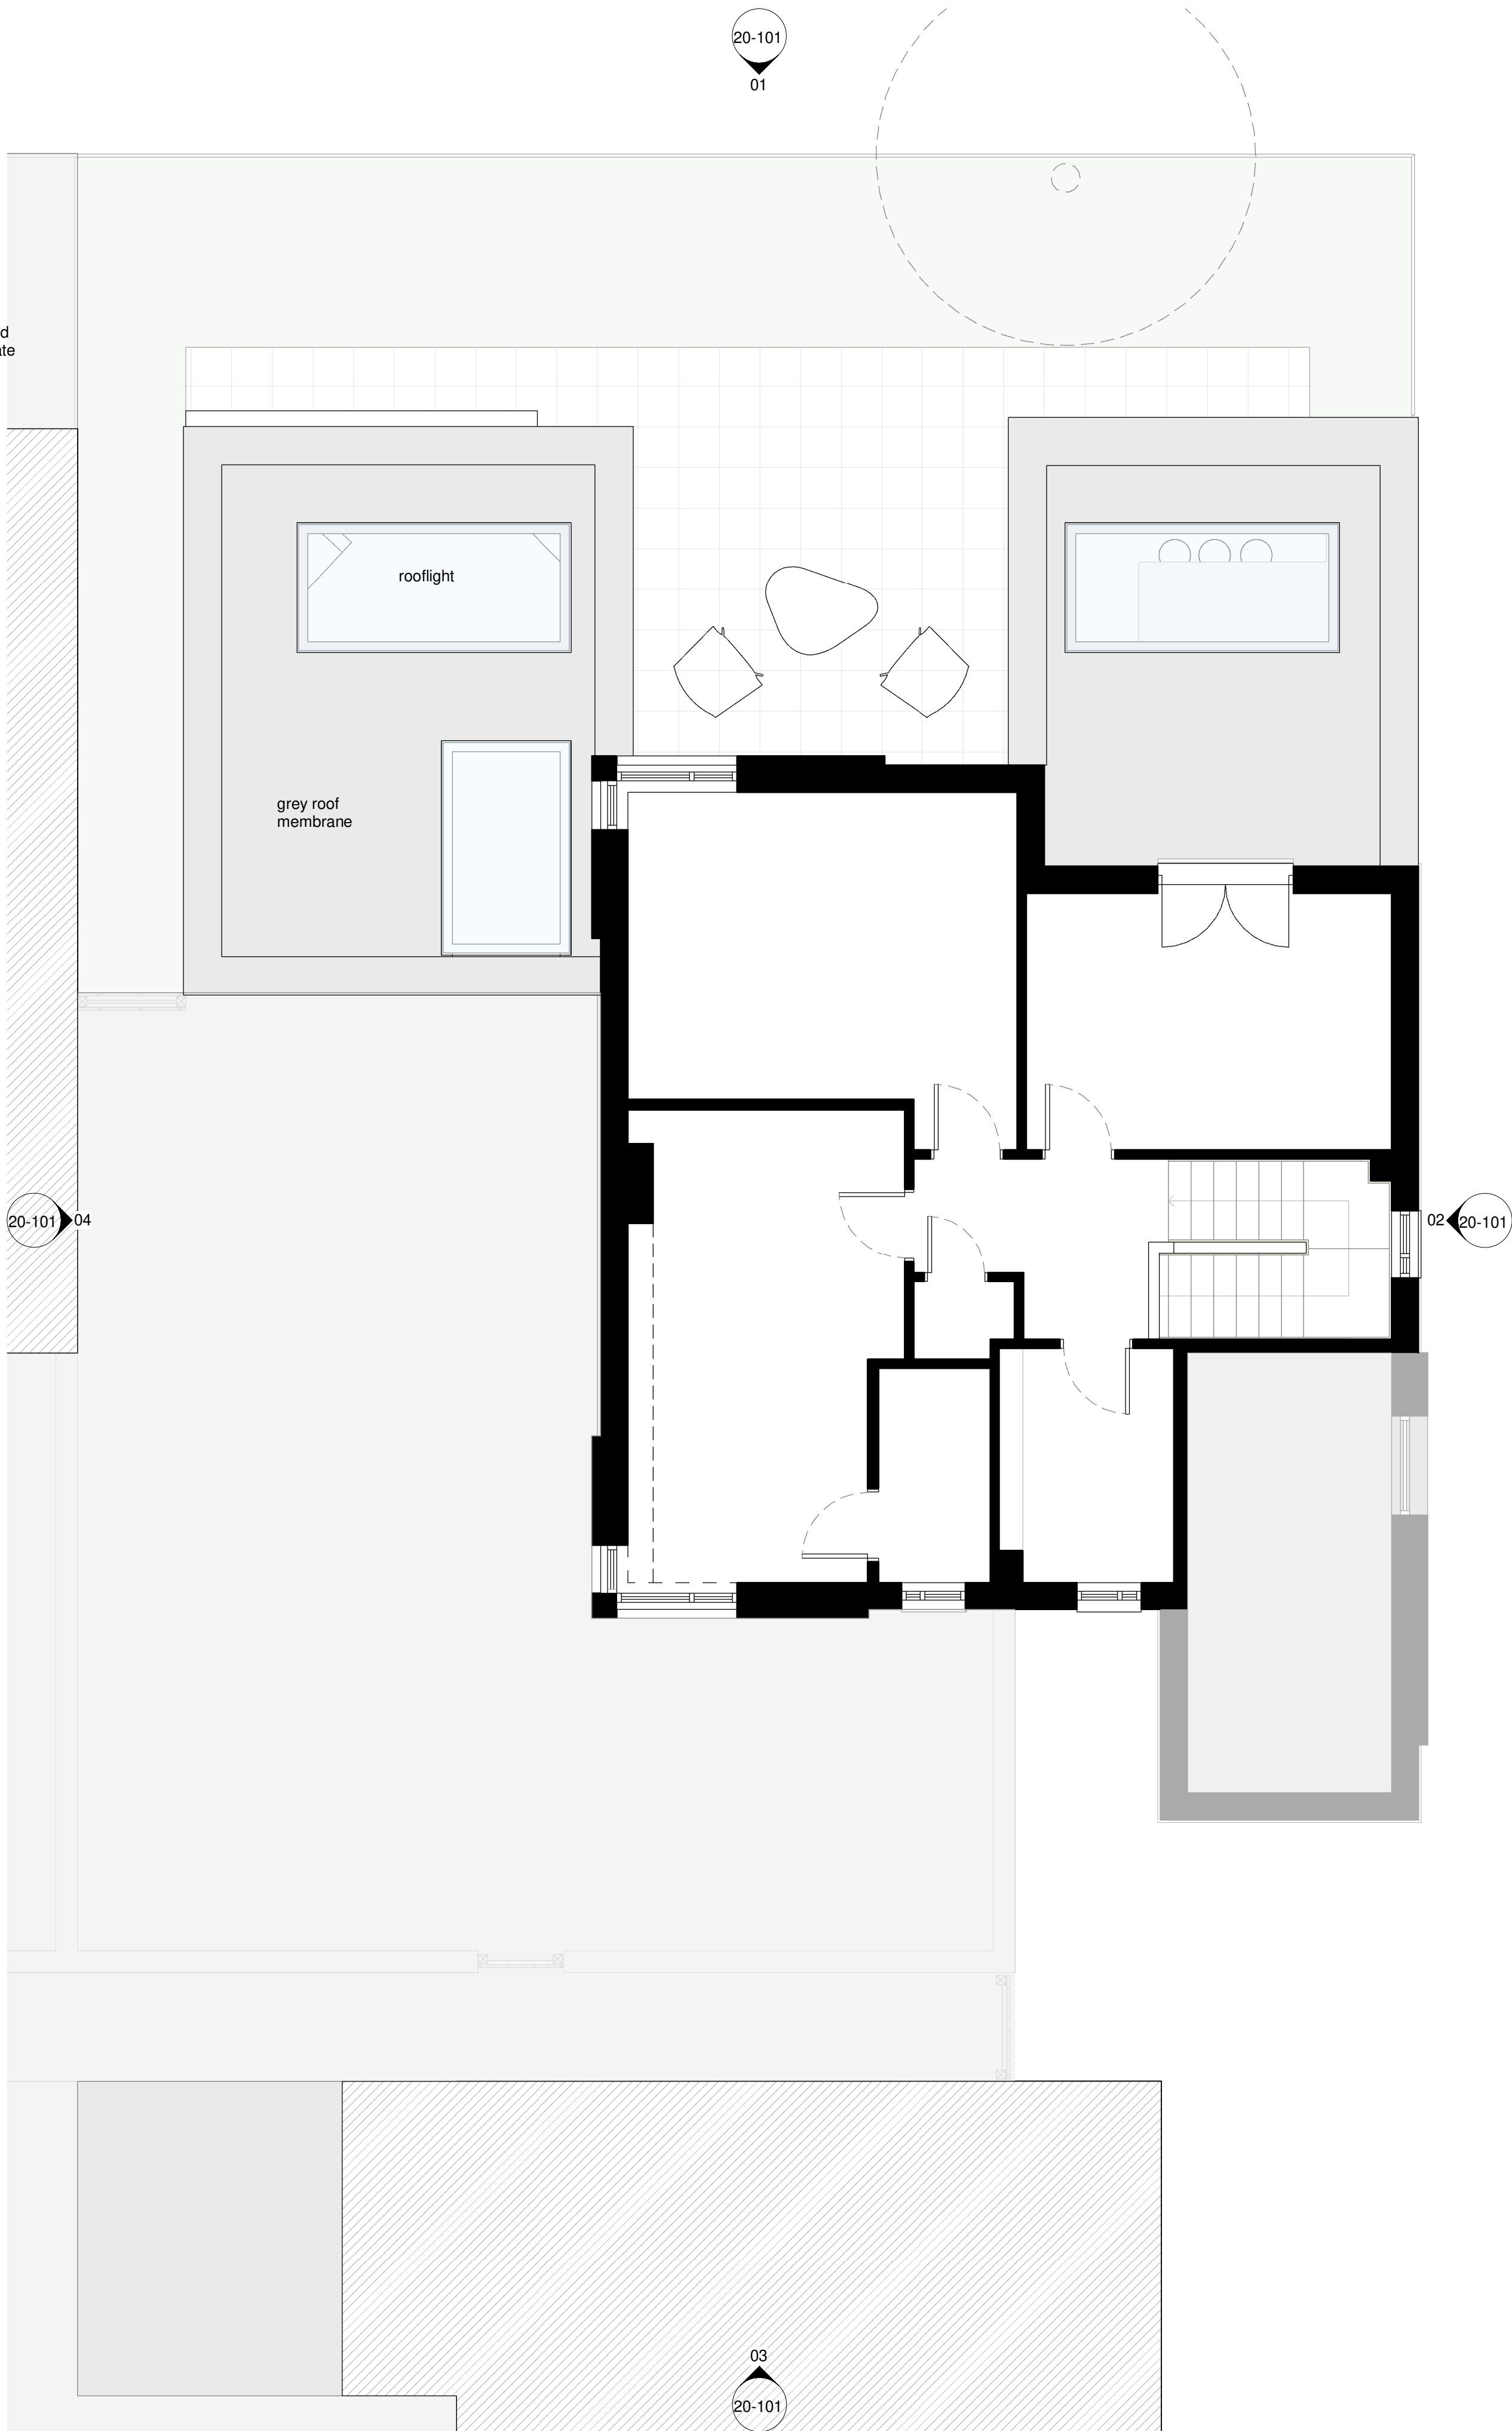

PROPOSED FLOOR PLANS - FIRST FLOOR
1:50

 


Location Plan

The contractor must verify all dimensions on site before commencing any work or fabrication drawings. If this drawing exceeds the quantities taken in any way GTA North are to be informed before the work is initiated. Only figured dimensions are to be taken from this drawing. Do not scale off this drawing. Drawings are based on Ordnance Survey and / or existing record drawings - design and drawing content is subject to detailed Site Survey, Structural Survey, Site Investigations, Planning and Statutory Requirements and Approvals. Authorised reproduction from Ordnance Survey Map with permission of the Controller of Her Majesty's Stationery Office. Crown Copyright reserved. GTA North Limited Copyright. Guy Taylor Associates is a trading name of GTA North Limited.

Person:	Name:	Signature:	Date:

Drawing Notes:

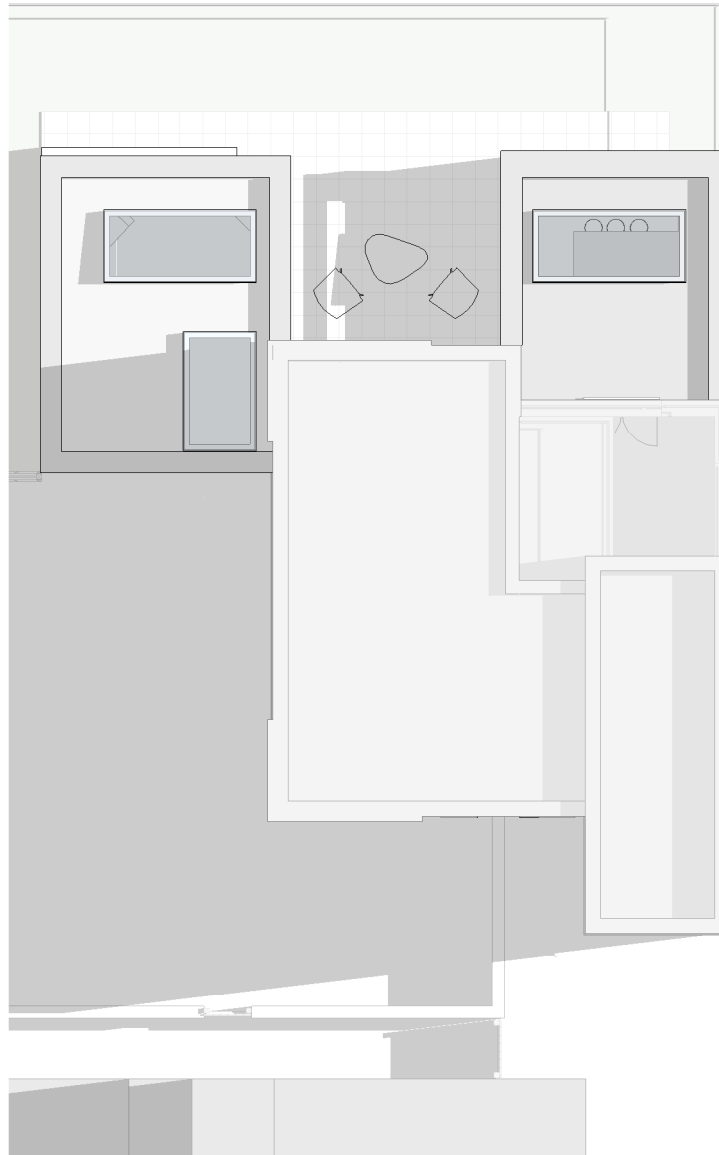

PROPOSED FLOOR PLANS - ROOF
1:150

PL02 PLANNING APPLICATION	CR	12/03/25
PL01 PLANNING APPLICATION	CR	13/05/25
Rev: Description:	Revised By:	Issue Date:

Project:
2 THE BOULEVARD, M20 2EU

Drawing
PROPOSED FLOOR PLANS

Scale: As indicated@A1	Original Issue Date:
Original Drawn AM	Original Checked CR

Drawing
22-0025-20-001

Revision:
PL02


Reason For Issue:
PLANNING APPROVAL

Swan Buildings
20 Swan Street M4 5JW
T: 0161 826 1042 M:07914 402 101
manchester@guytaylorassociates.co.uk
www.guytaylorassociates.co.uk

GUY TAYLOR
ASSOCIATES




01 PROPOSED ELEVATIONS - NORTH-EAST
1 : 50

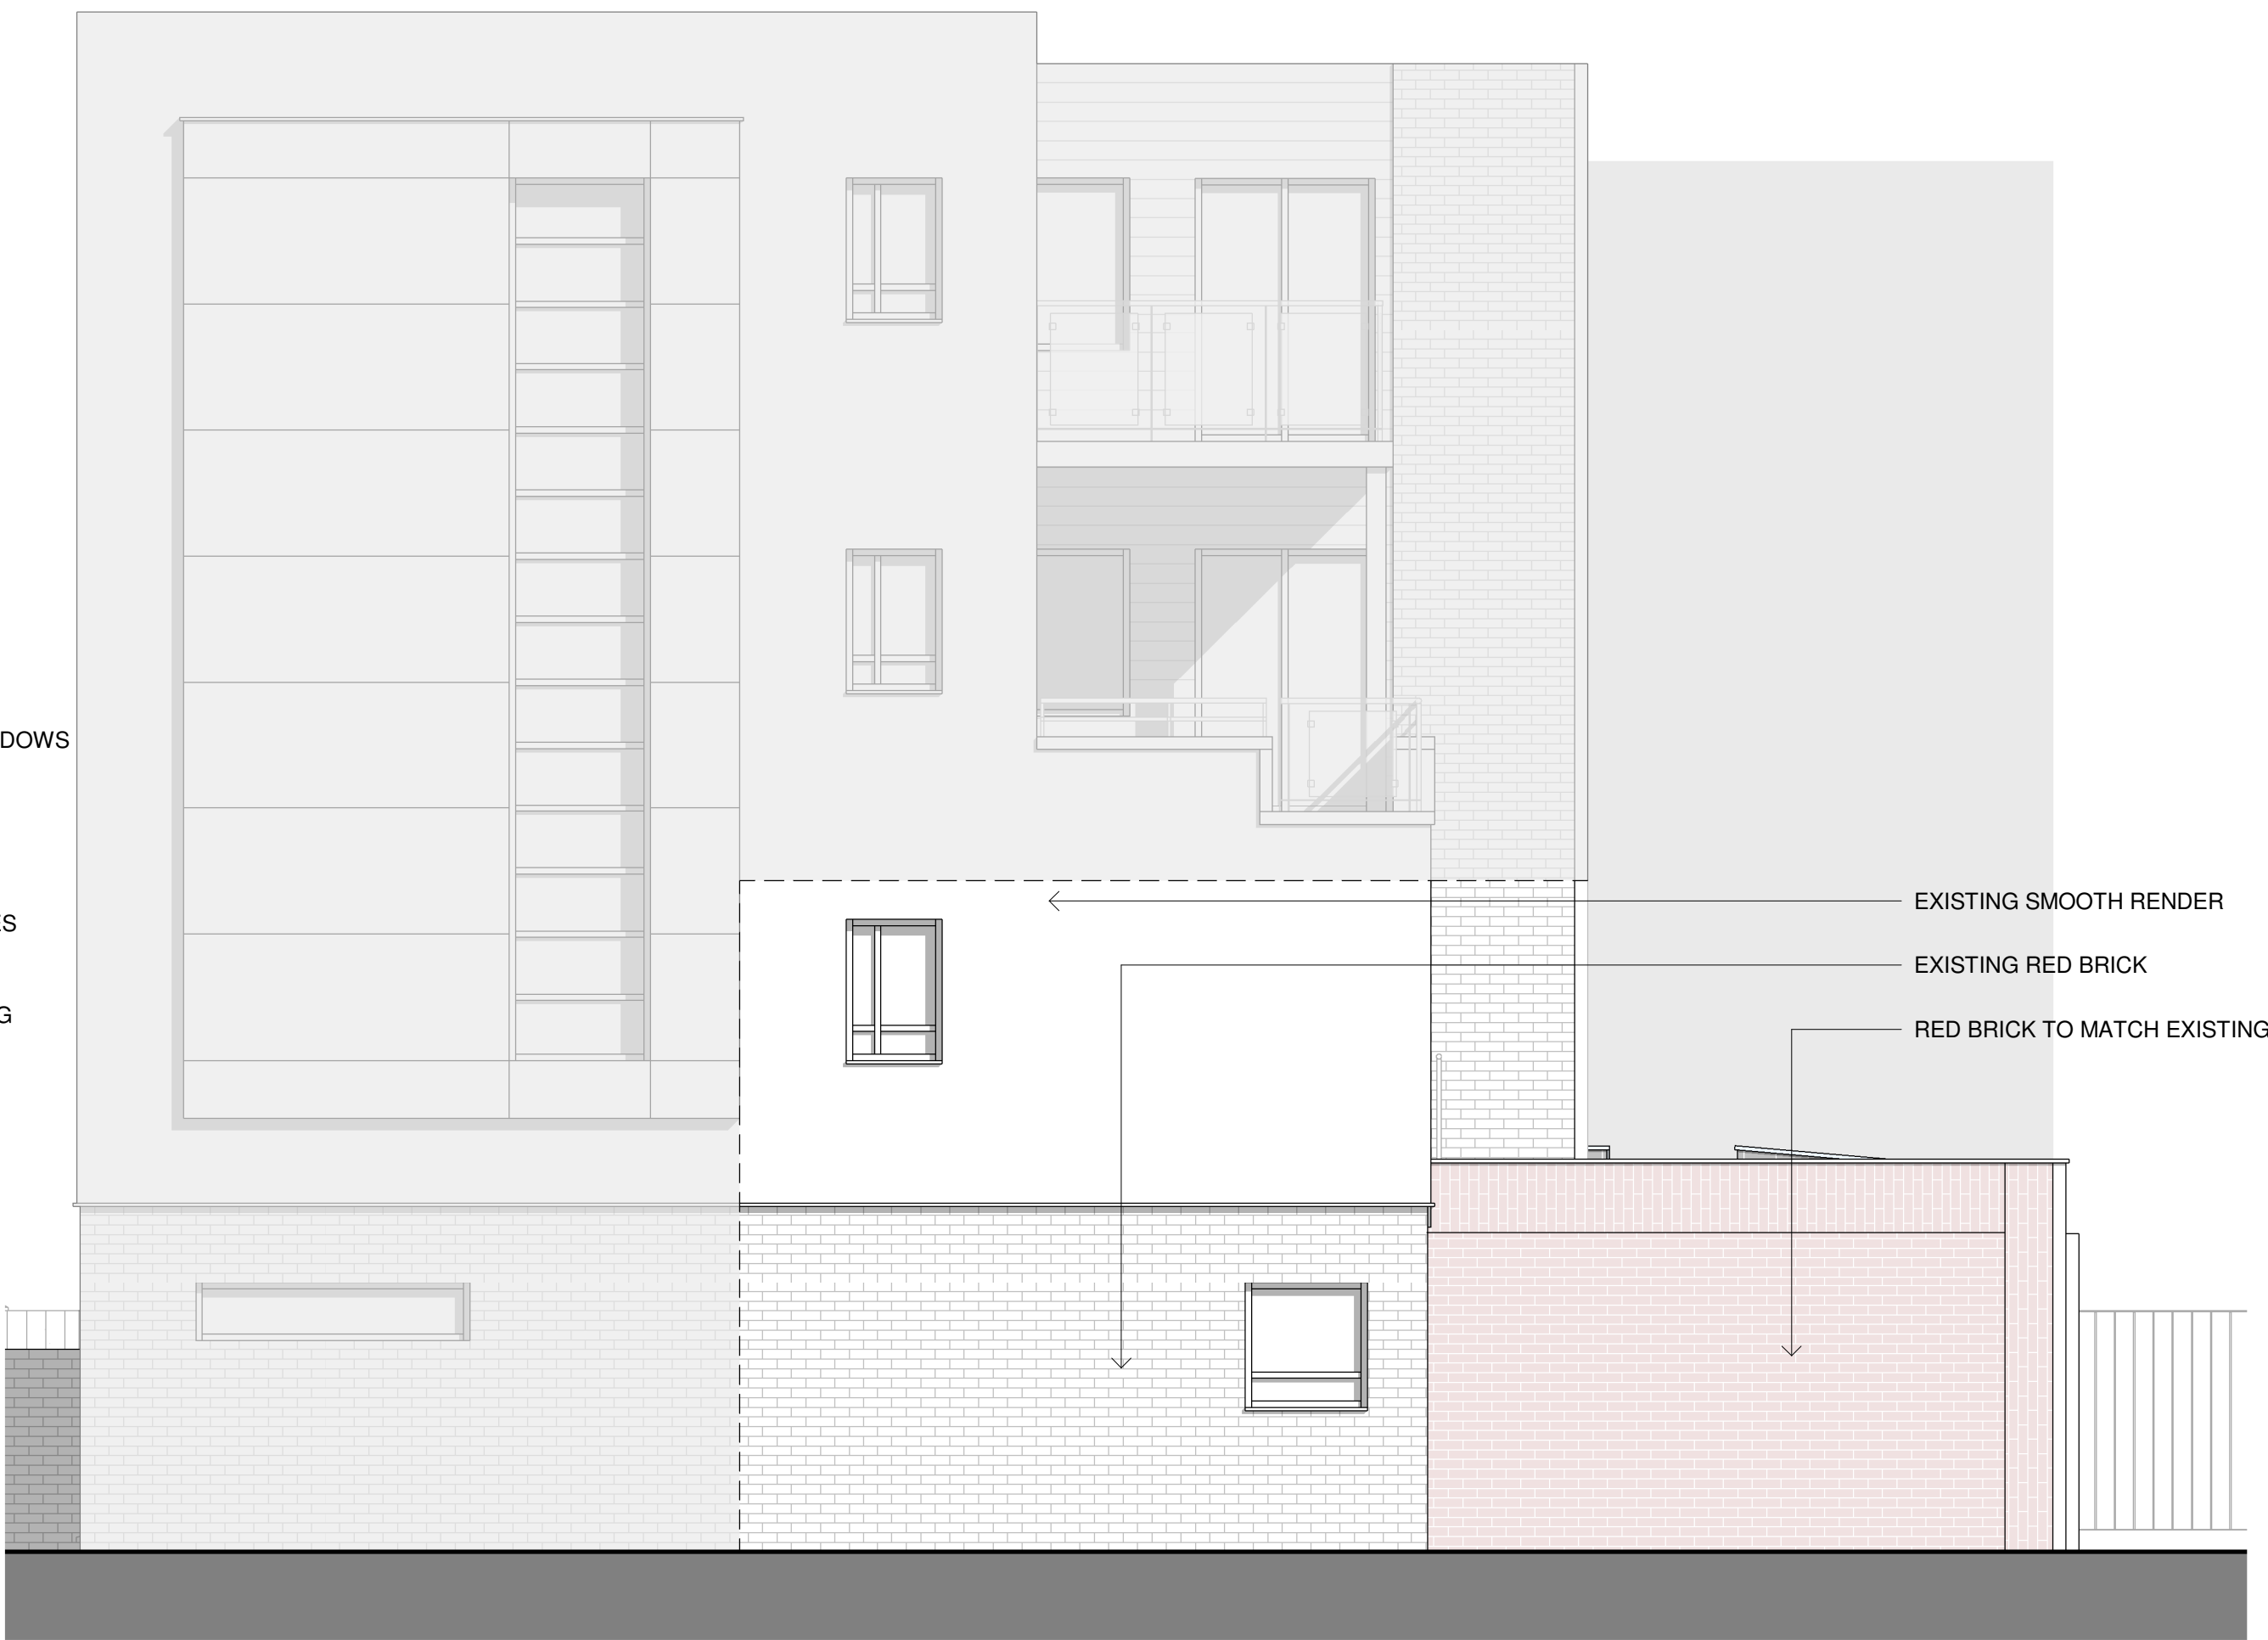

02 PROPOSED ELEVATIONS - SOUTH-EAST
1 : 50



03 PROPOSED ELEVATIONS - SOUTH-WEST
1 : 50

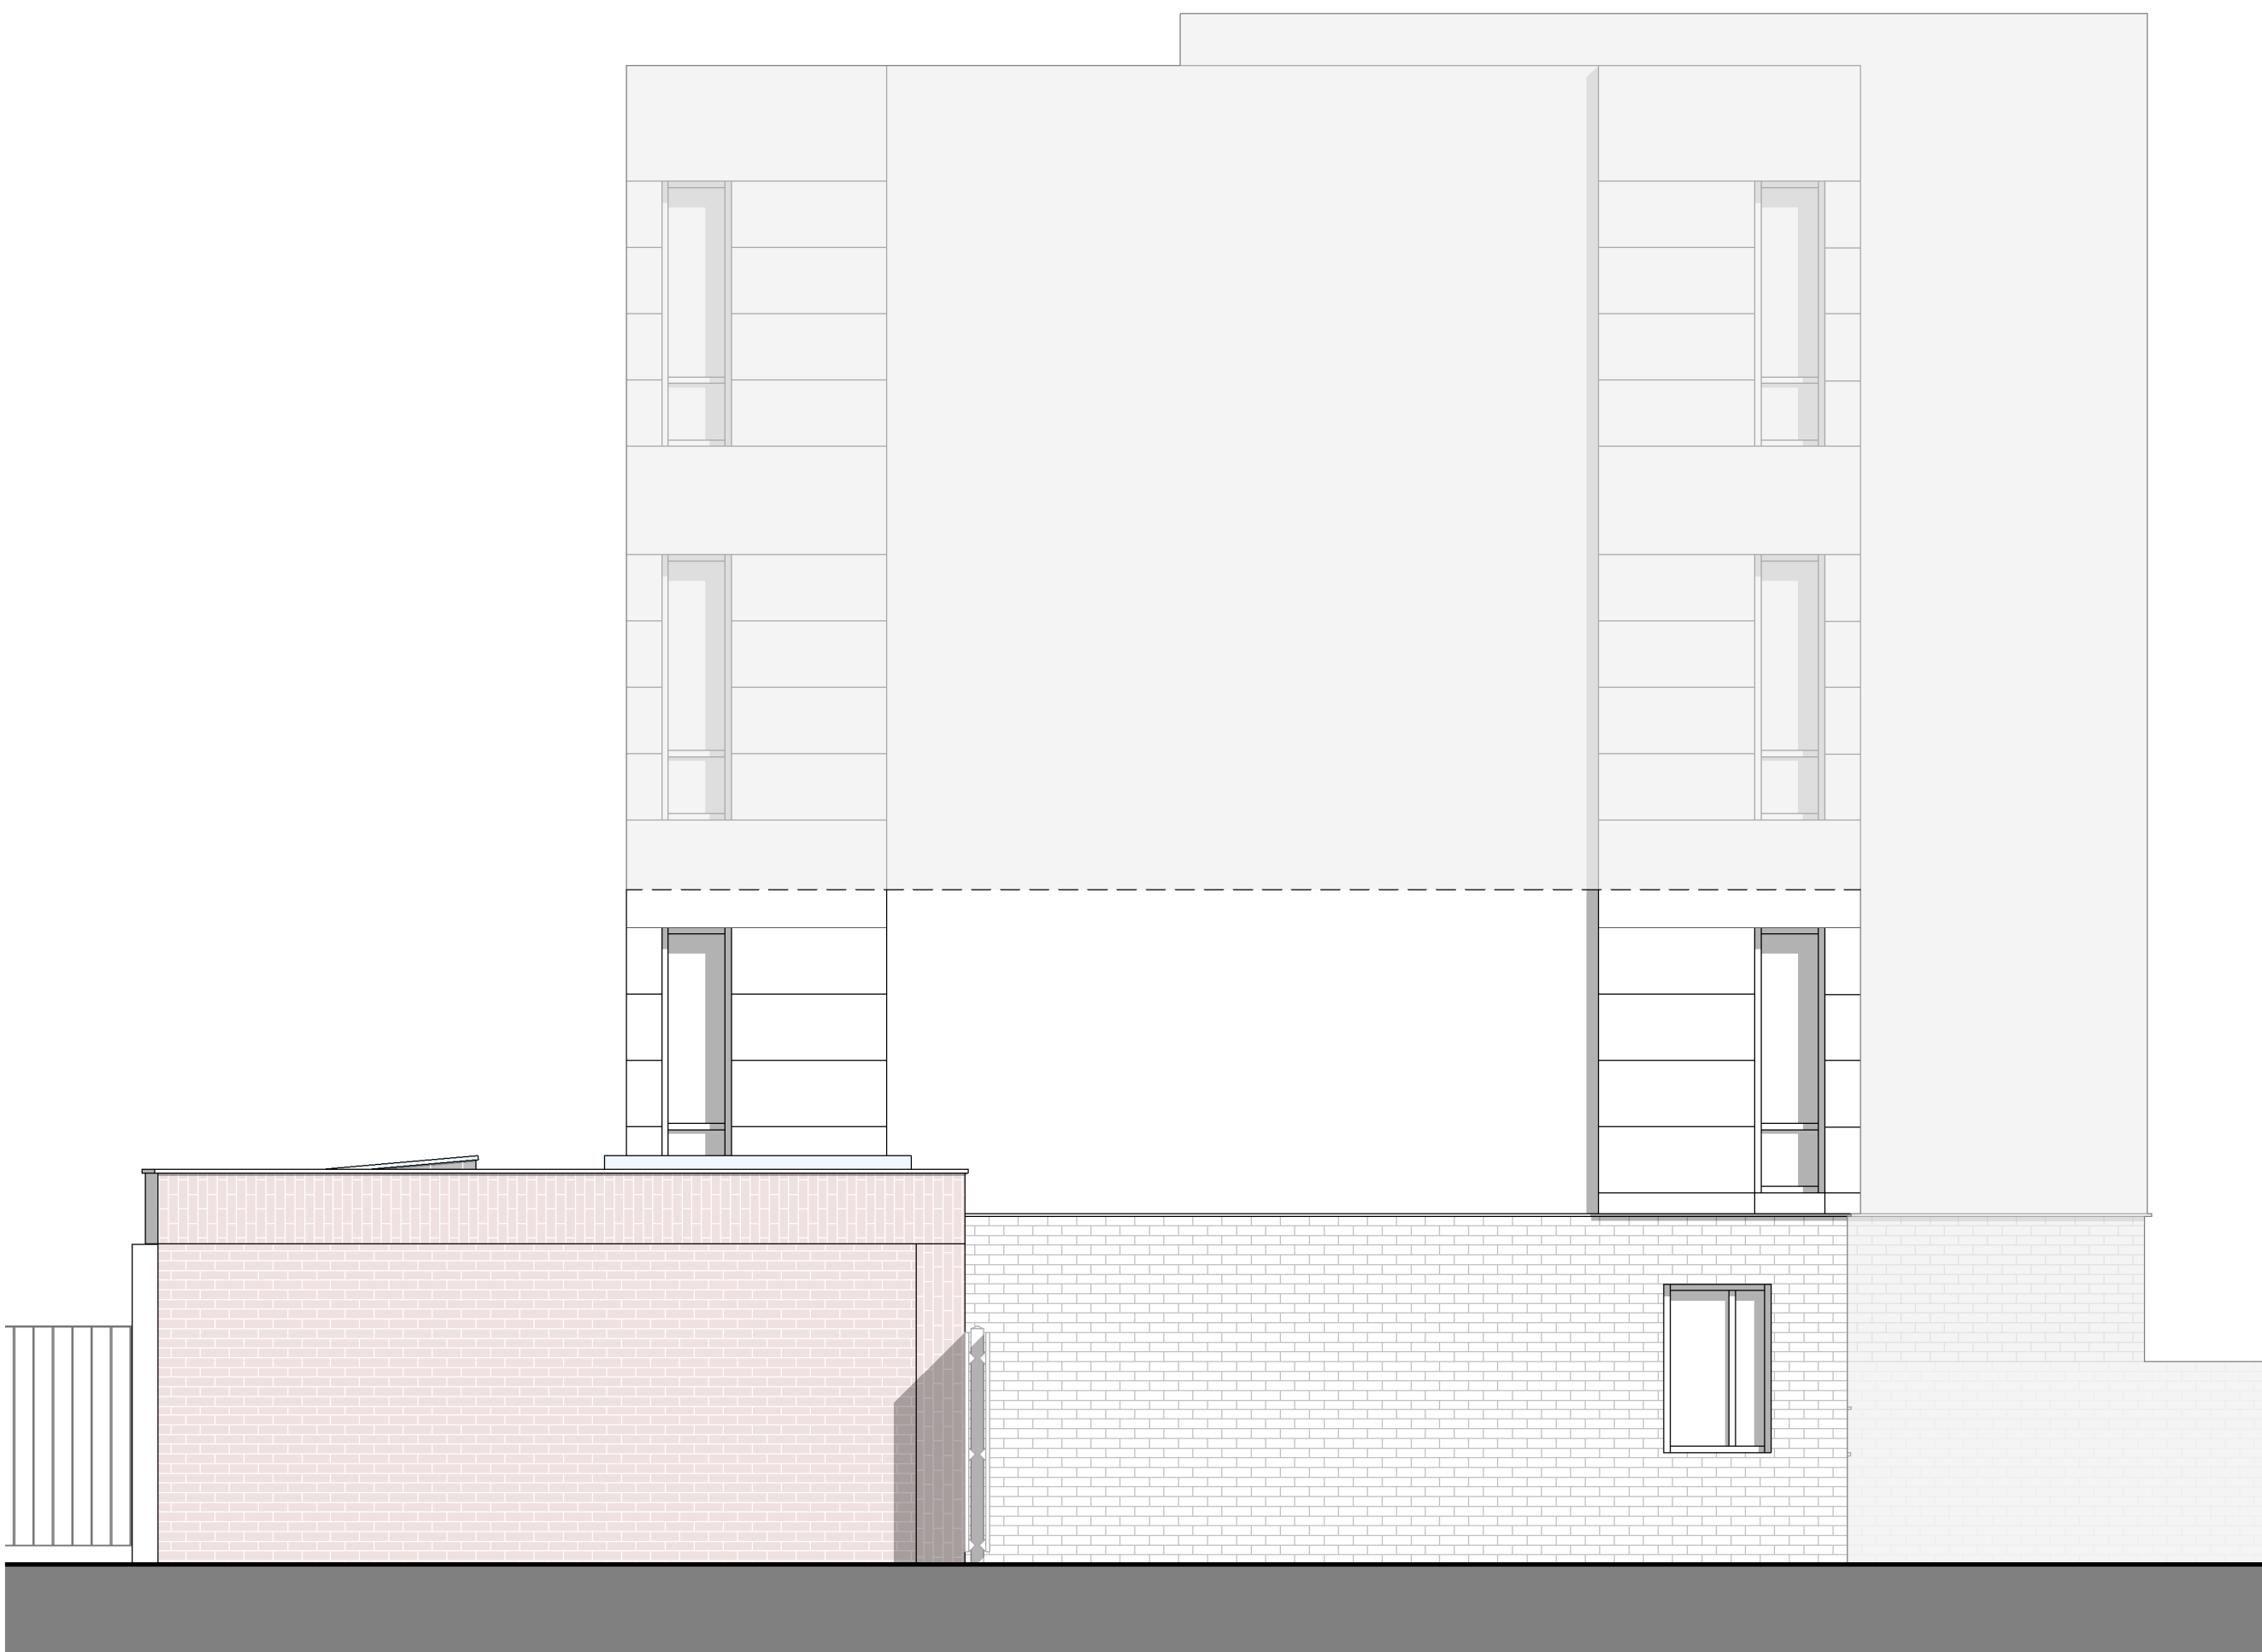

04 PROPOSED ELEVATIONS - NORTH-WEST
1 : 50



The contractor must verify all dimensions on site before commencing any work or fabrication drawings. If this drawing exceeds the quantities taken in any way GTA North are to be informed before the work is initiated. Only figured dimensions are to be taken from this drawing. Do not scale off this drawing. Drawings are based on Ordnance Survey and / or existing record drawings - design and drawing content is subject to detailed Site Survey, Structural Survey, Site Investigations, Planning and Statutory Requirements and Approvals. Authorised reproduction from Ordnance Survey Map with permission of the Controller of Her Majesty's Stationery Office. Crown Copyright reserved. GTA North Limited Copyright. Guy Taylor Associates is a trading name of GTA North Limited.

Person:	Name:	Signature:	Date:

Drawing Notes:

PL02 PLANNING APPLICATION	CR	12/03/25
PL01 PLANNING APPLICATION	CR	13/05/25
Rev: Description:	Revised By:	Issue Date:

Project:
2 THE BOULEVARD, M20 2EU

Drawing
PROPOSED ELEVATIONS

Scale: 1 : 50@A1	Original Issue Date:
Original Drawn AM	Original Checked CR

Drawing 22-0025-20-101	Revision: PL02
---------------------------	-------------------

Reason For Issue:
PLANNING APPROVAL

Swan Buildings
20 Swan Street M4 5JW
T: 0161 826 1042 M: 07914 402 101
manchester@guytaylorassociates.co.uk
www.guytaylorassociates.co.uk

