


Abraham Moss Community School


AGP



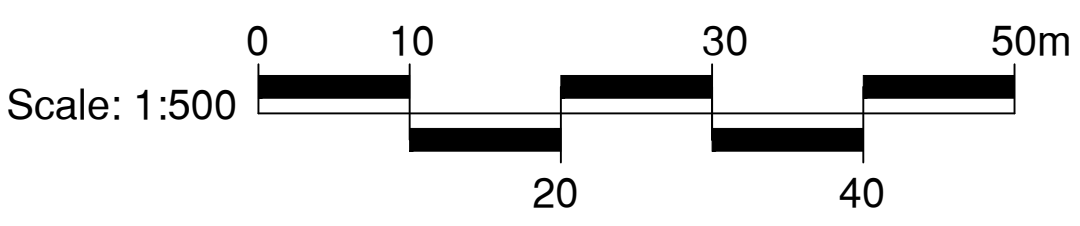

CONSULTANTS
Surfacing Standards LTD
Office 2, Emmergreen House,
Aston Road, Loughborough, LE15 9NY
01509 462172


1. DO NOT SCALE FROM DRAWING UNLESS FOR PLANNING PURPOSES ONLY. ALL
DIMENSIONS TO BE CHECKED ON SITE PRIOR TO COMMENCEMENT OF WORKS.
2. THIS DRAWING IS COPYRIGHT TO SURFACING STANDARDS LTD.
3. ALL PERSONNEL SHOULD BE AWARE OF THE HEALTH AND SAFETY PLAN WHICH IS
RETAINED IN THE SITE MANAGERS OFFICE.

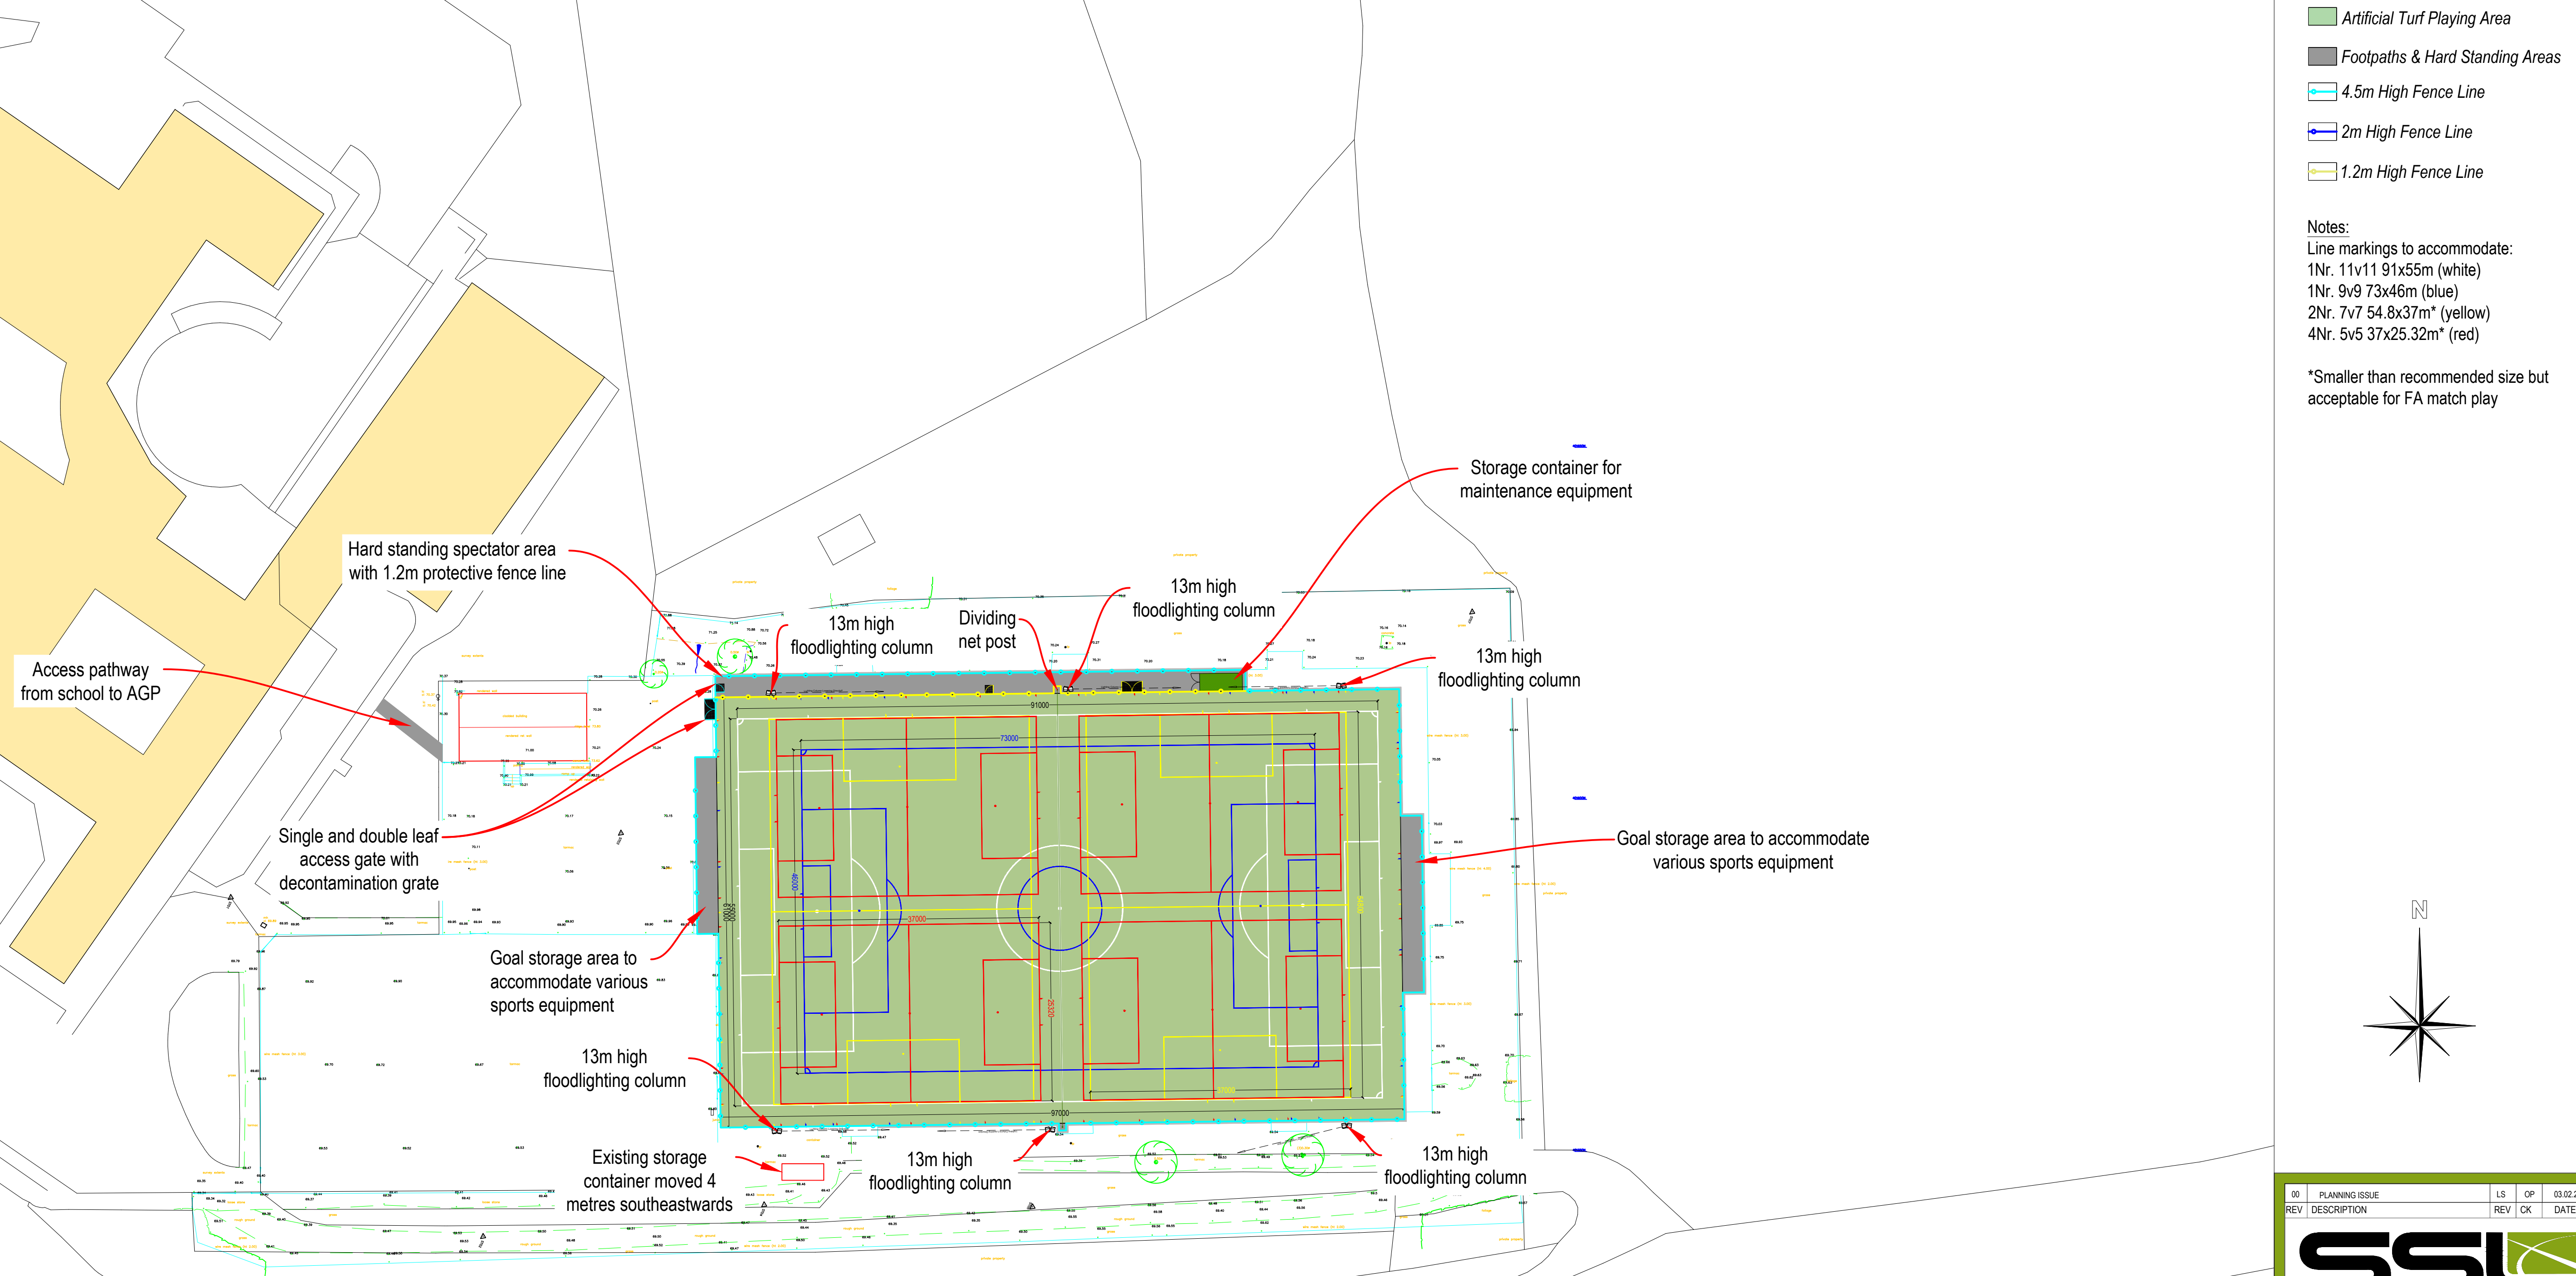

00 | PLANNING ISSUE | LS | OP | 03.02.26
REV | DESCRIPTION | REV | CK | DATE



Surfacing Standards Limited
SPORTS PITCH CONSULTANTS

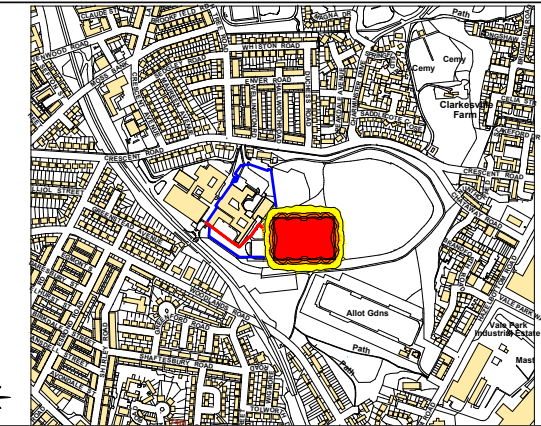

AUTHOR
LS

TITLE
Abraham Moss Community School
AGP
Proposed Site Plan

PROJECT
G-234439

SCALE
1:500

SIZE
A1

DRAWING No
03

REVISION
00