

Dimensioning


Figured dimensions only to be taken from these designs and drawings. Work to annotated dimensions only. All dimensions to be checked on site. Architectural designers to be informed immediately of any discrepancies before work proceeds. Drawings are to be read in conjunction with relevant specifications, structural engineers and service engineers' drawings.




PROPOSED FRONT ELEVATION
1:100 @ A3




Key			
1	Brickworks to match existing	5	Roof Lantern
2	Roof tiles to match existing	6	Glazed Bifold Door
3	PVC Window to match existing	7	Glazed Guard Rail
4	PVC Window to match existing (Obscured Glazing)		

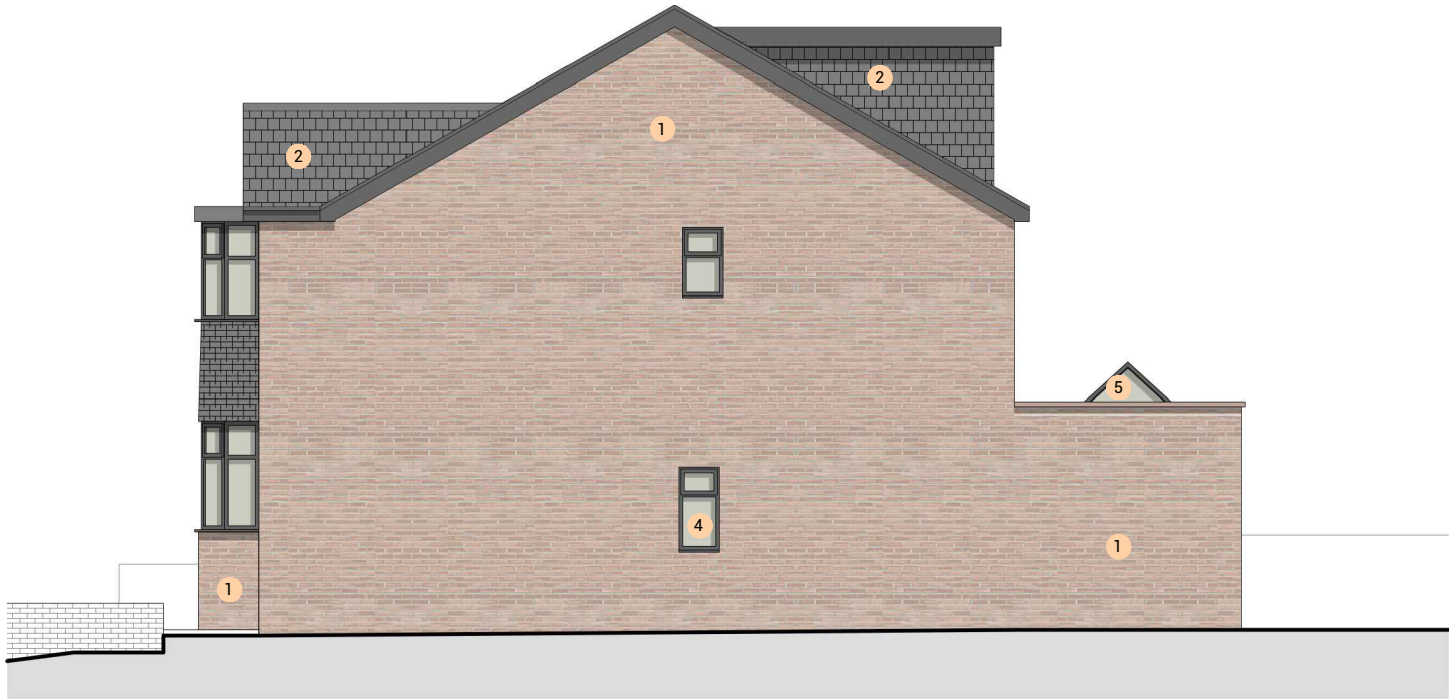

PROPOSED SIDE ELEVATION
1:100 @ A3

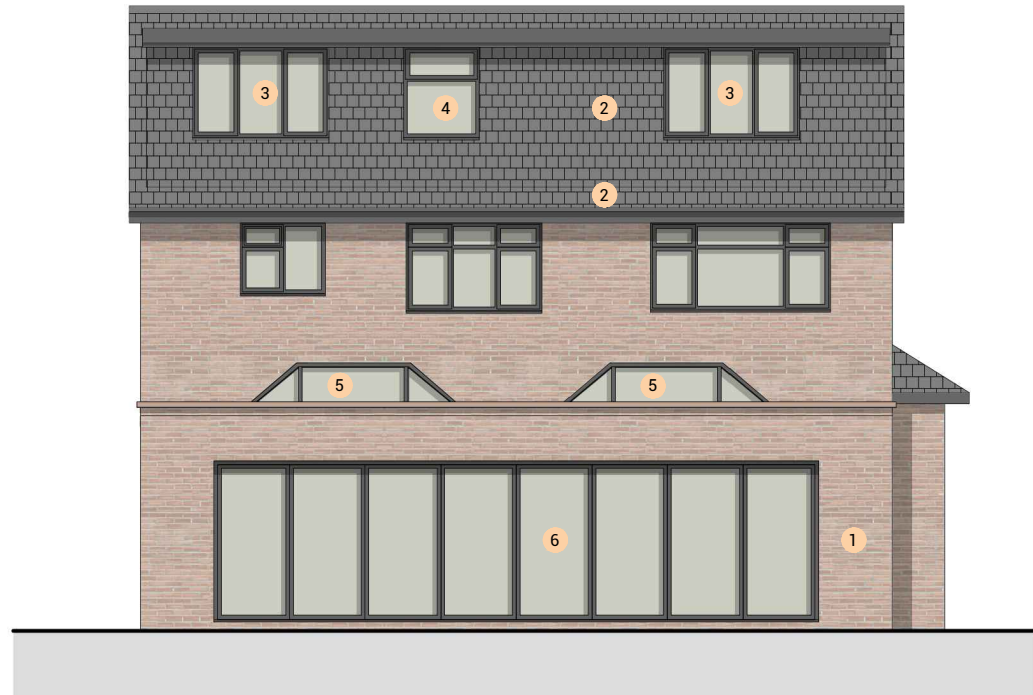

PROPOSED REAR ELEVATION
1:100 @ A3

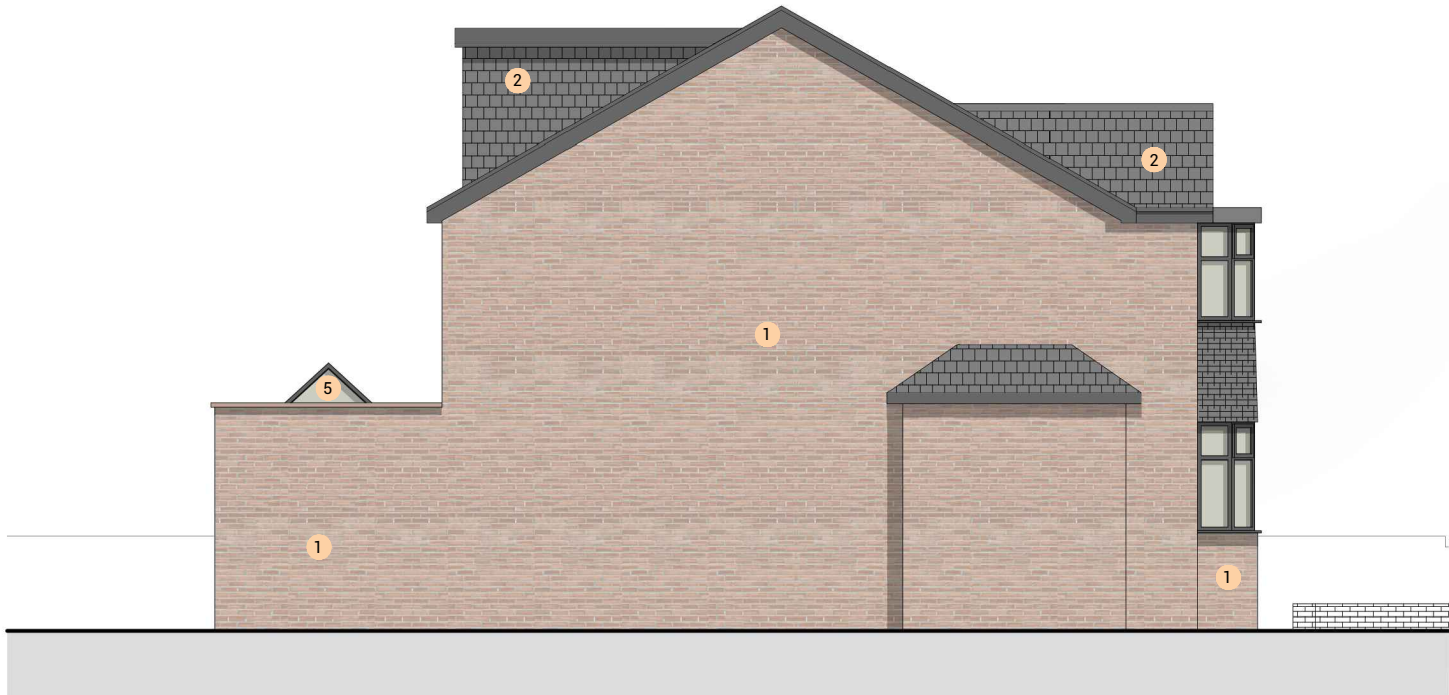

PROPOSED SIDE ELEVATION
1:100 @ A3

Rev	Date	Description
-	15/01/26	Issued to client for comments



S A L E E M
ARCHITECTS

Architecture | Masterplanning | Graphics

CLIENT:
Property Owner

PROJECT:
3 Bettwood Drive
Manchester
M8 4JT

TITLE:
Proposed Elevations

SCALE:
1:100 @ A3

DRAWING NO.
Sheet 7

REV:

DATE:
Jan 2026