

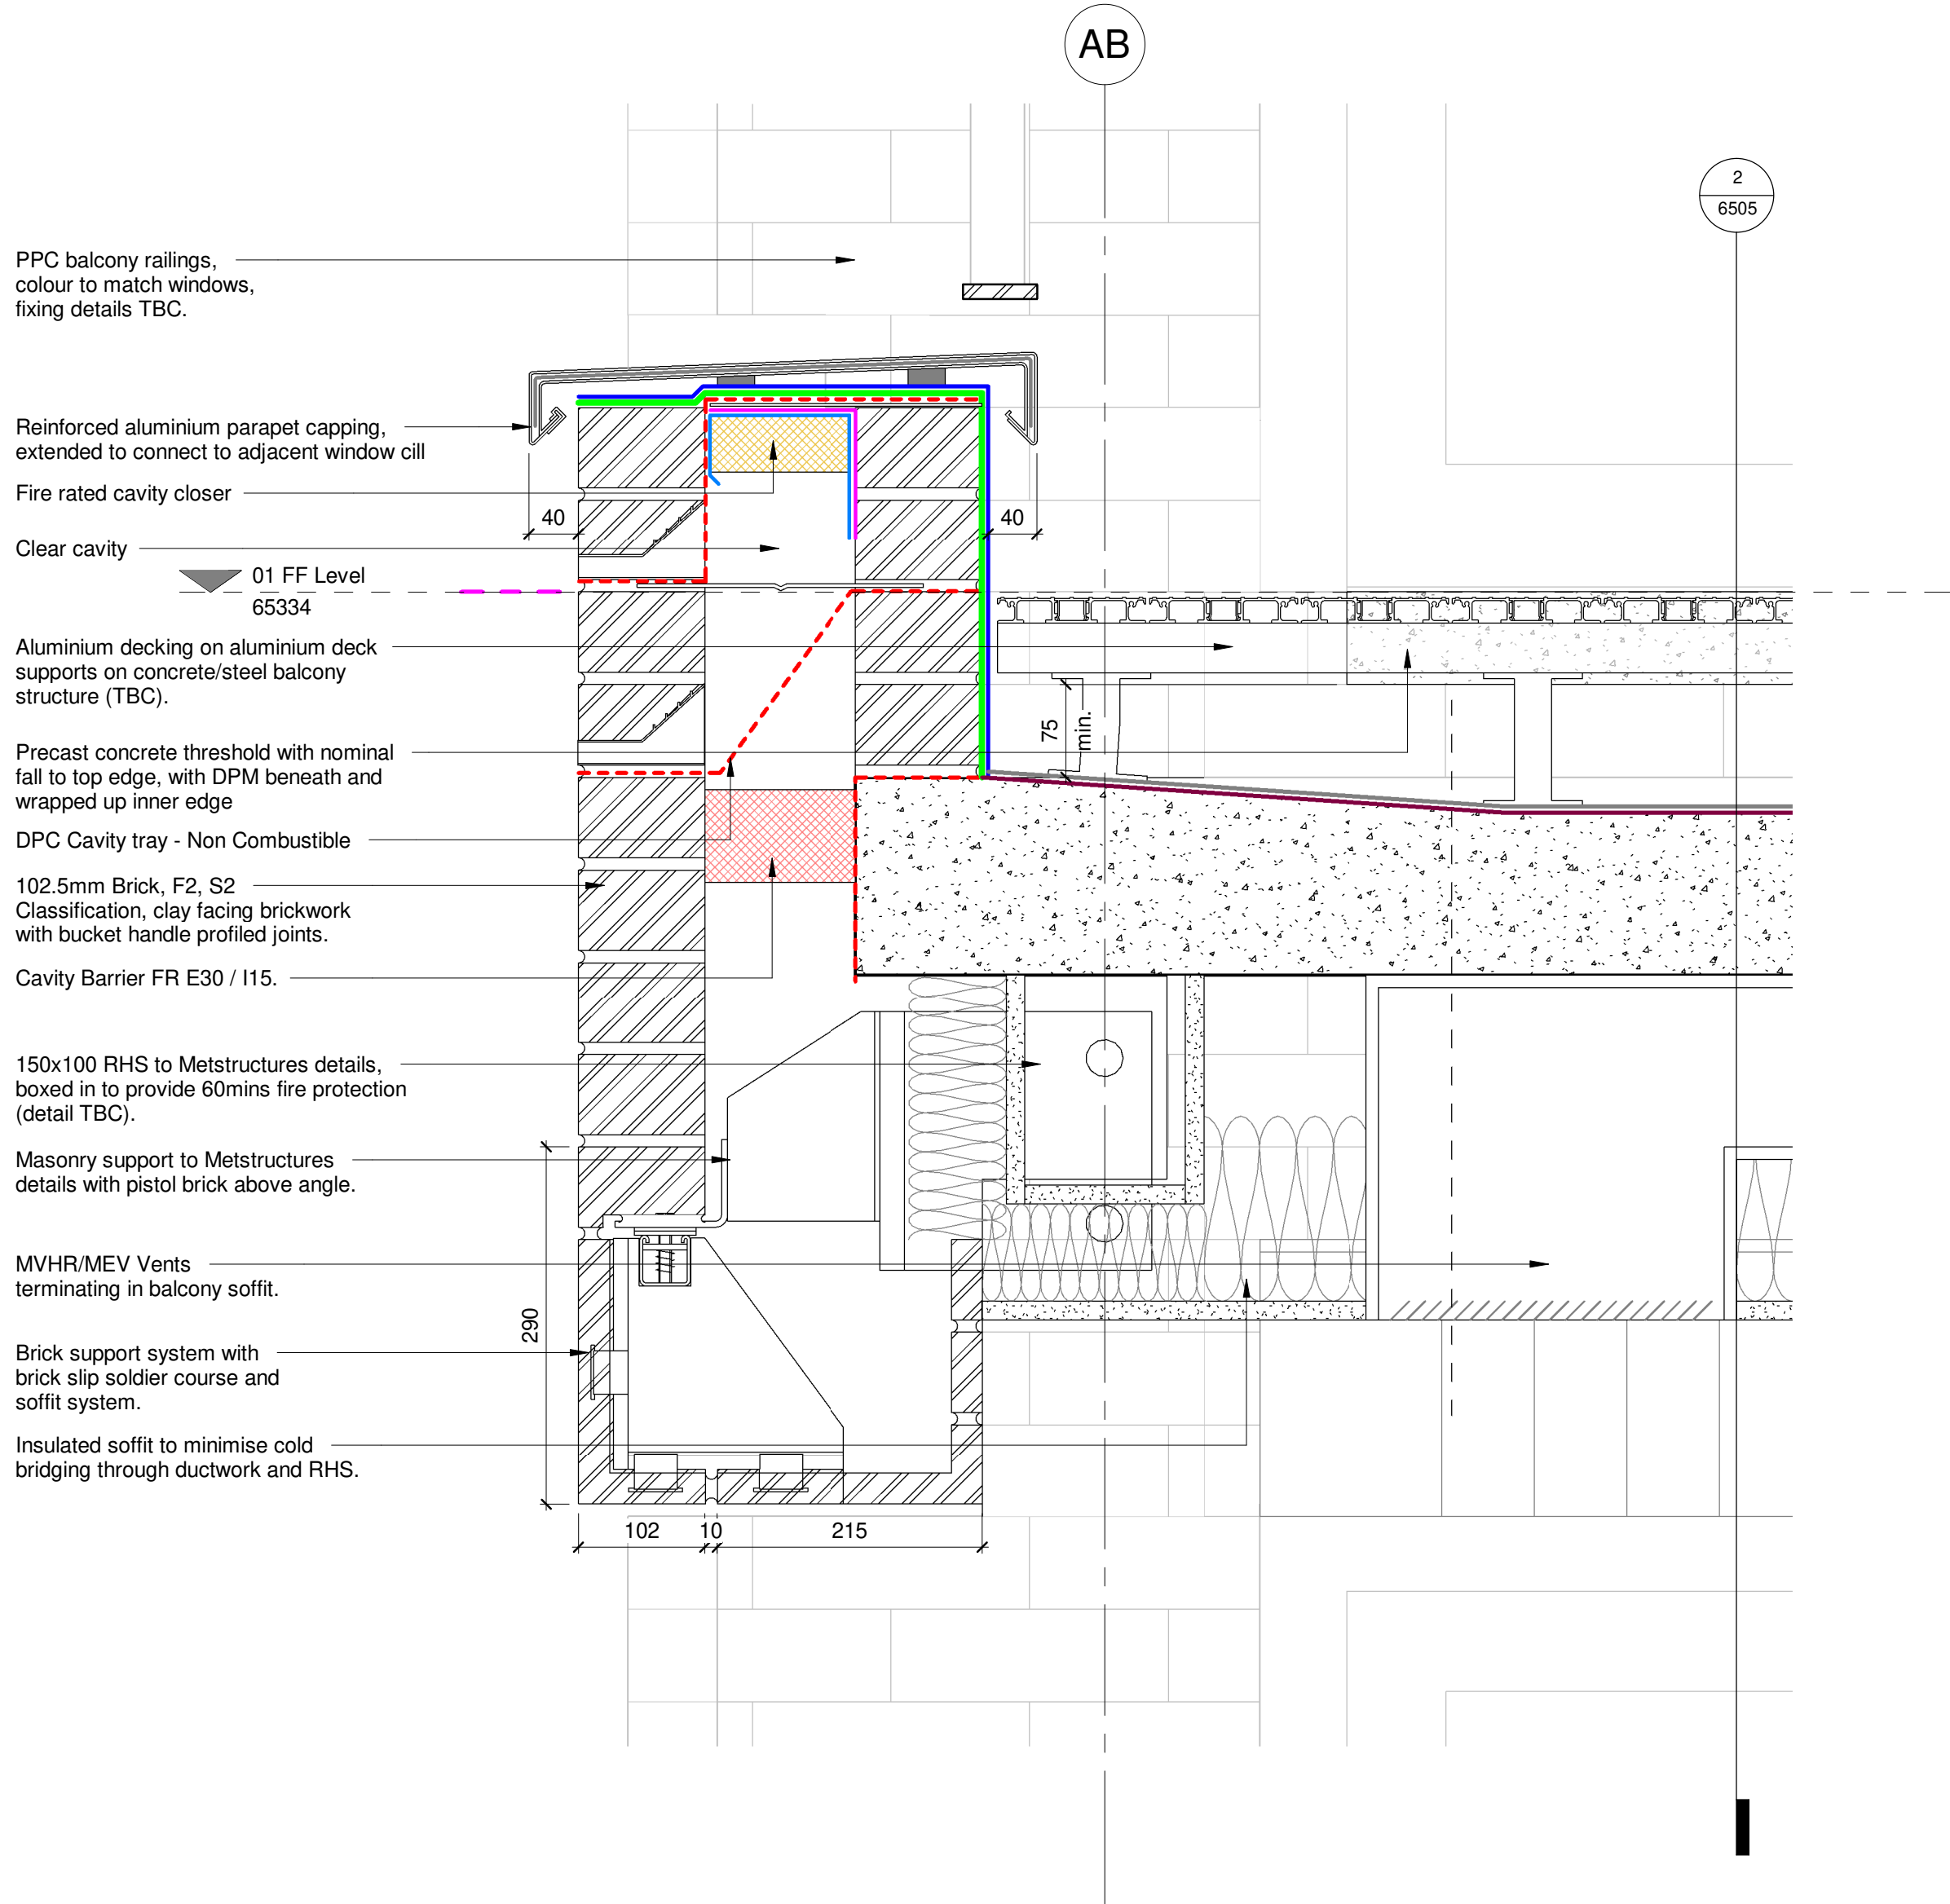


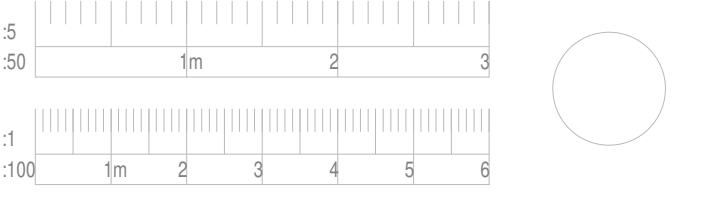

1 Balcony Downstand Through Grid AB / 27-28
1 : 5

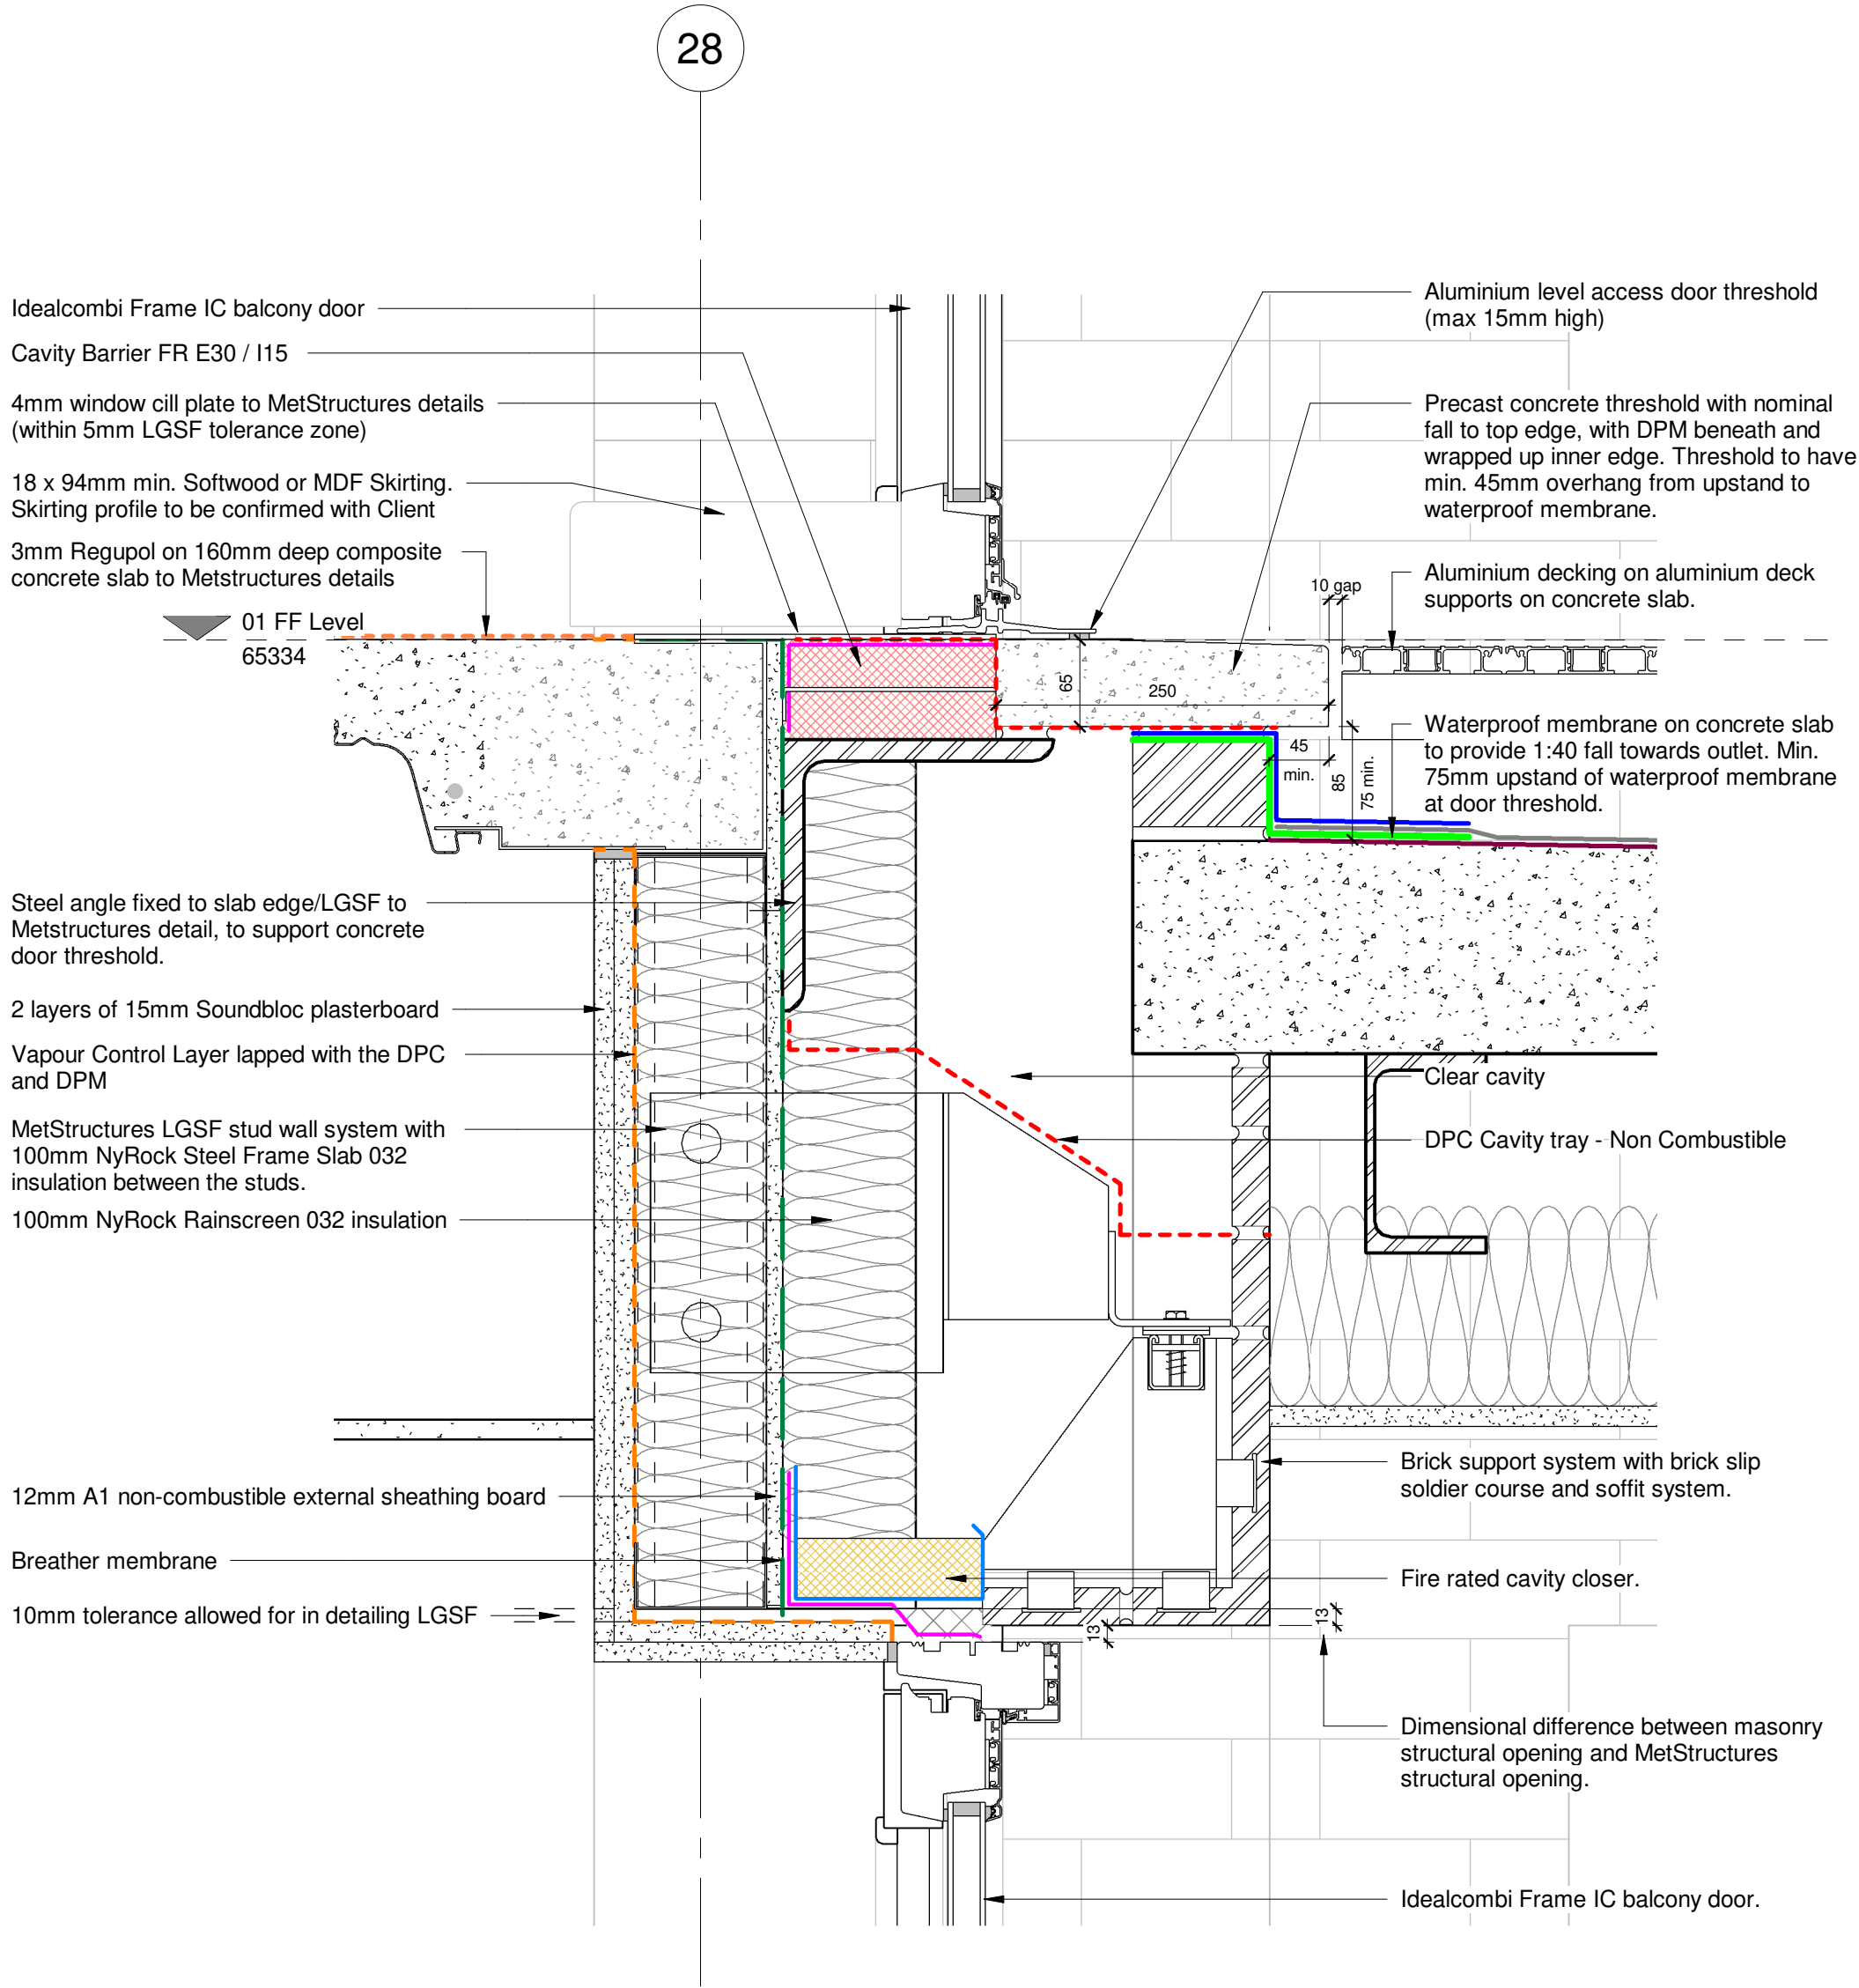

2 Balcony Door Threshold Through Grid 28
1 : 5

P02	16/12/24	KLM	Detail 2 added.	ADS
P01	24/11/25	KLM	First issue.	ADS
Rev.	Date	Dim.		Chkd.

BowkerSadler

Project
Grey Mare Lane, Beswick

Client
Great Places Housing
Group

Drawing
External Wall Section
Details - Sheet 5

Scale	Sheet Size	Drawn	Checked	Date
1 : 5	@ A1	ADS	KLM	22/09/25
Project No.	Originator	Zone	Level	Form Discipline
22-049	BSA	XX	XX	D - A
Status	Number	Revision		
	6505	P02		

Review & Comment

Hatherlow House, Hatherlow, Romiley, Stockport, SK6 3DY
0161 406 7333 office@bowker-sadler.co.uk www.bowker-sadler.co.uk