

 
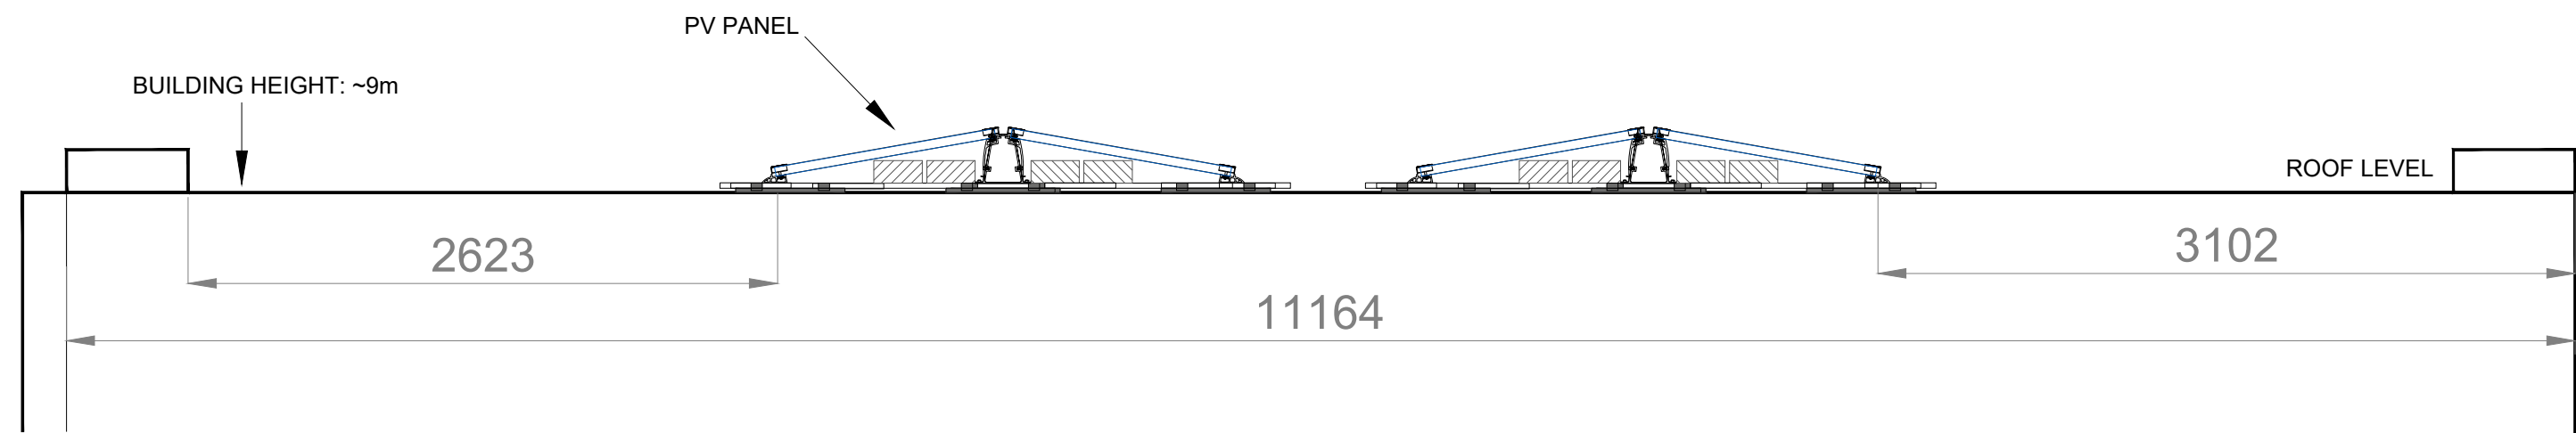


LEGEND:


 PV PANEL

 

3 ROOF PLAN No.2
SCALE 1:30

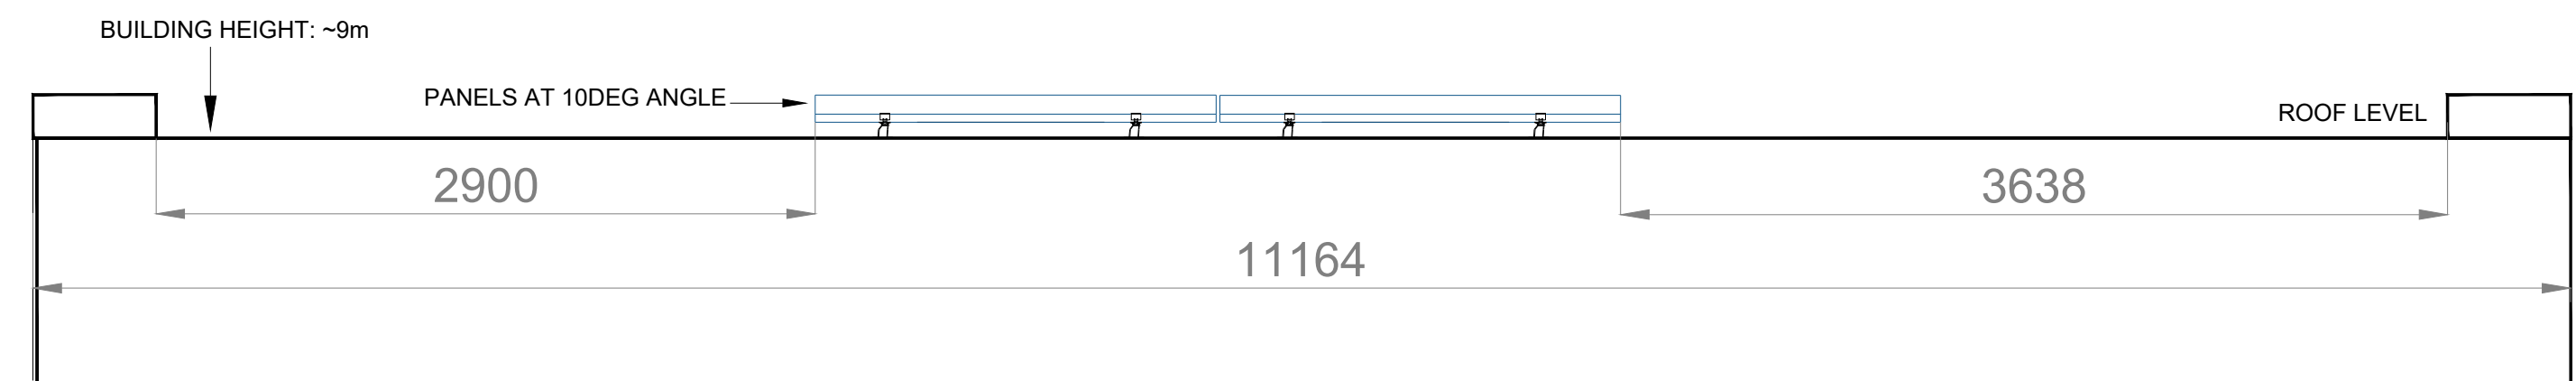

4 ROOF PLAN No.3
SCALE 1:30

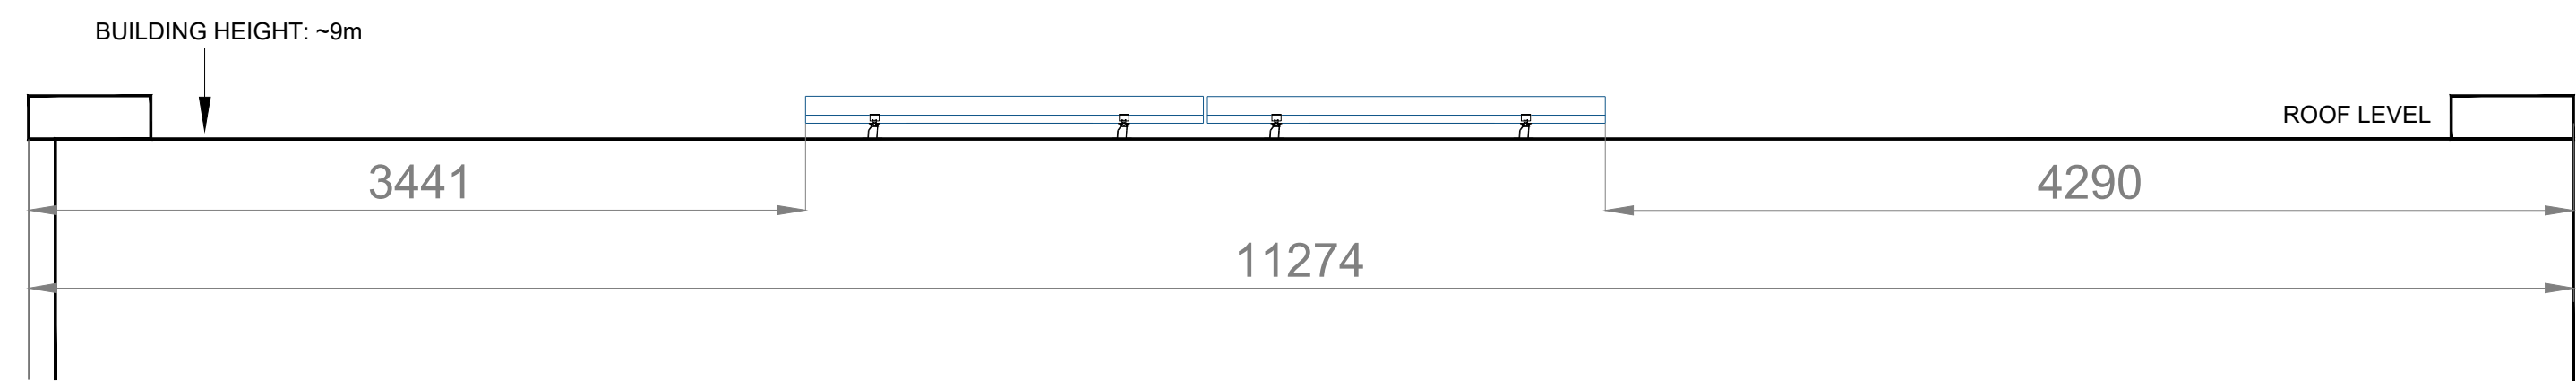

5 ROOF PLAN No.4
SCALE 1:30

Revisions:

Rev	Date	Comments	Drawn
00	11.25	FIRST ISSUE	CB
01	01.26	DIMENSIONS ADDED	CB

Client: COBBETT HOUSE
Location: COBBETT HOUSE
MANCHESTER
M13 9WG

Title: PV ROOF LAYOUT
SHEET 2 OF 2

Drawn: RES Checked: AM
Scale: 1:30/1:40@A1 Date: 05/11/25
Drawing No: RES00361-94 Rev: 01