


Proposed works

External


1. New fabric canopy by specialist manufacture to consist of light cream fabric with black curved trim.
Example below.

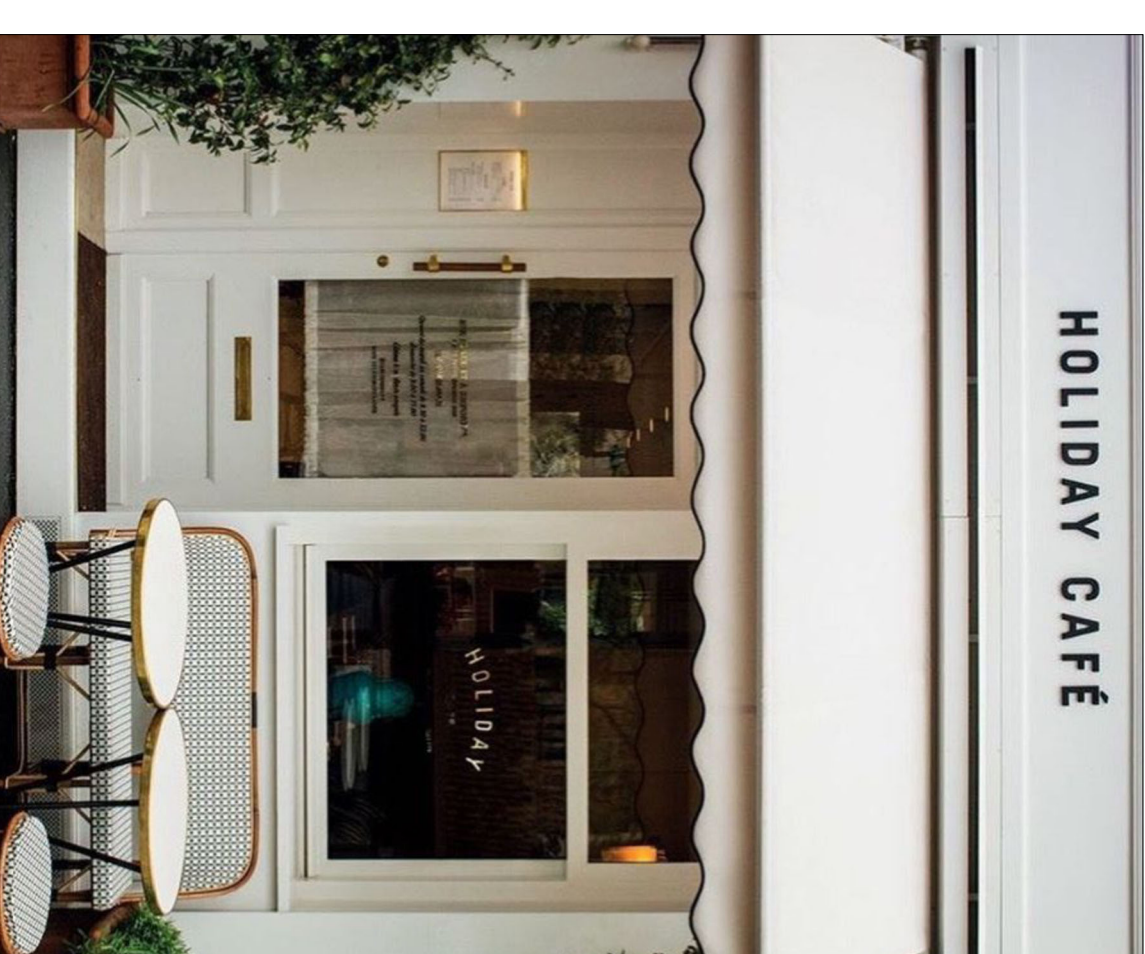

Entrance Front Elevation


Doors Open

scale 1:20

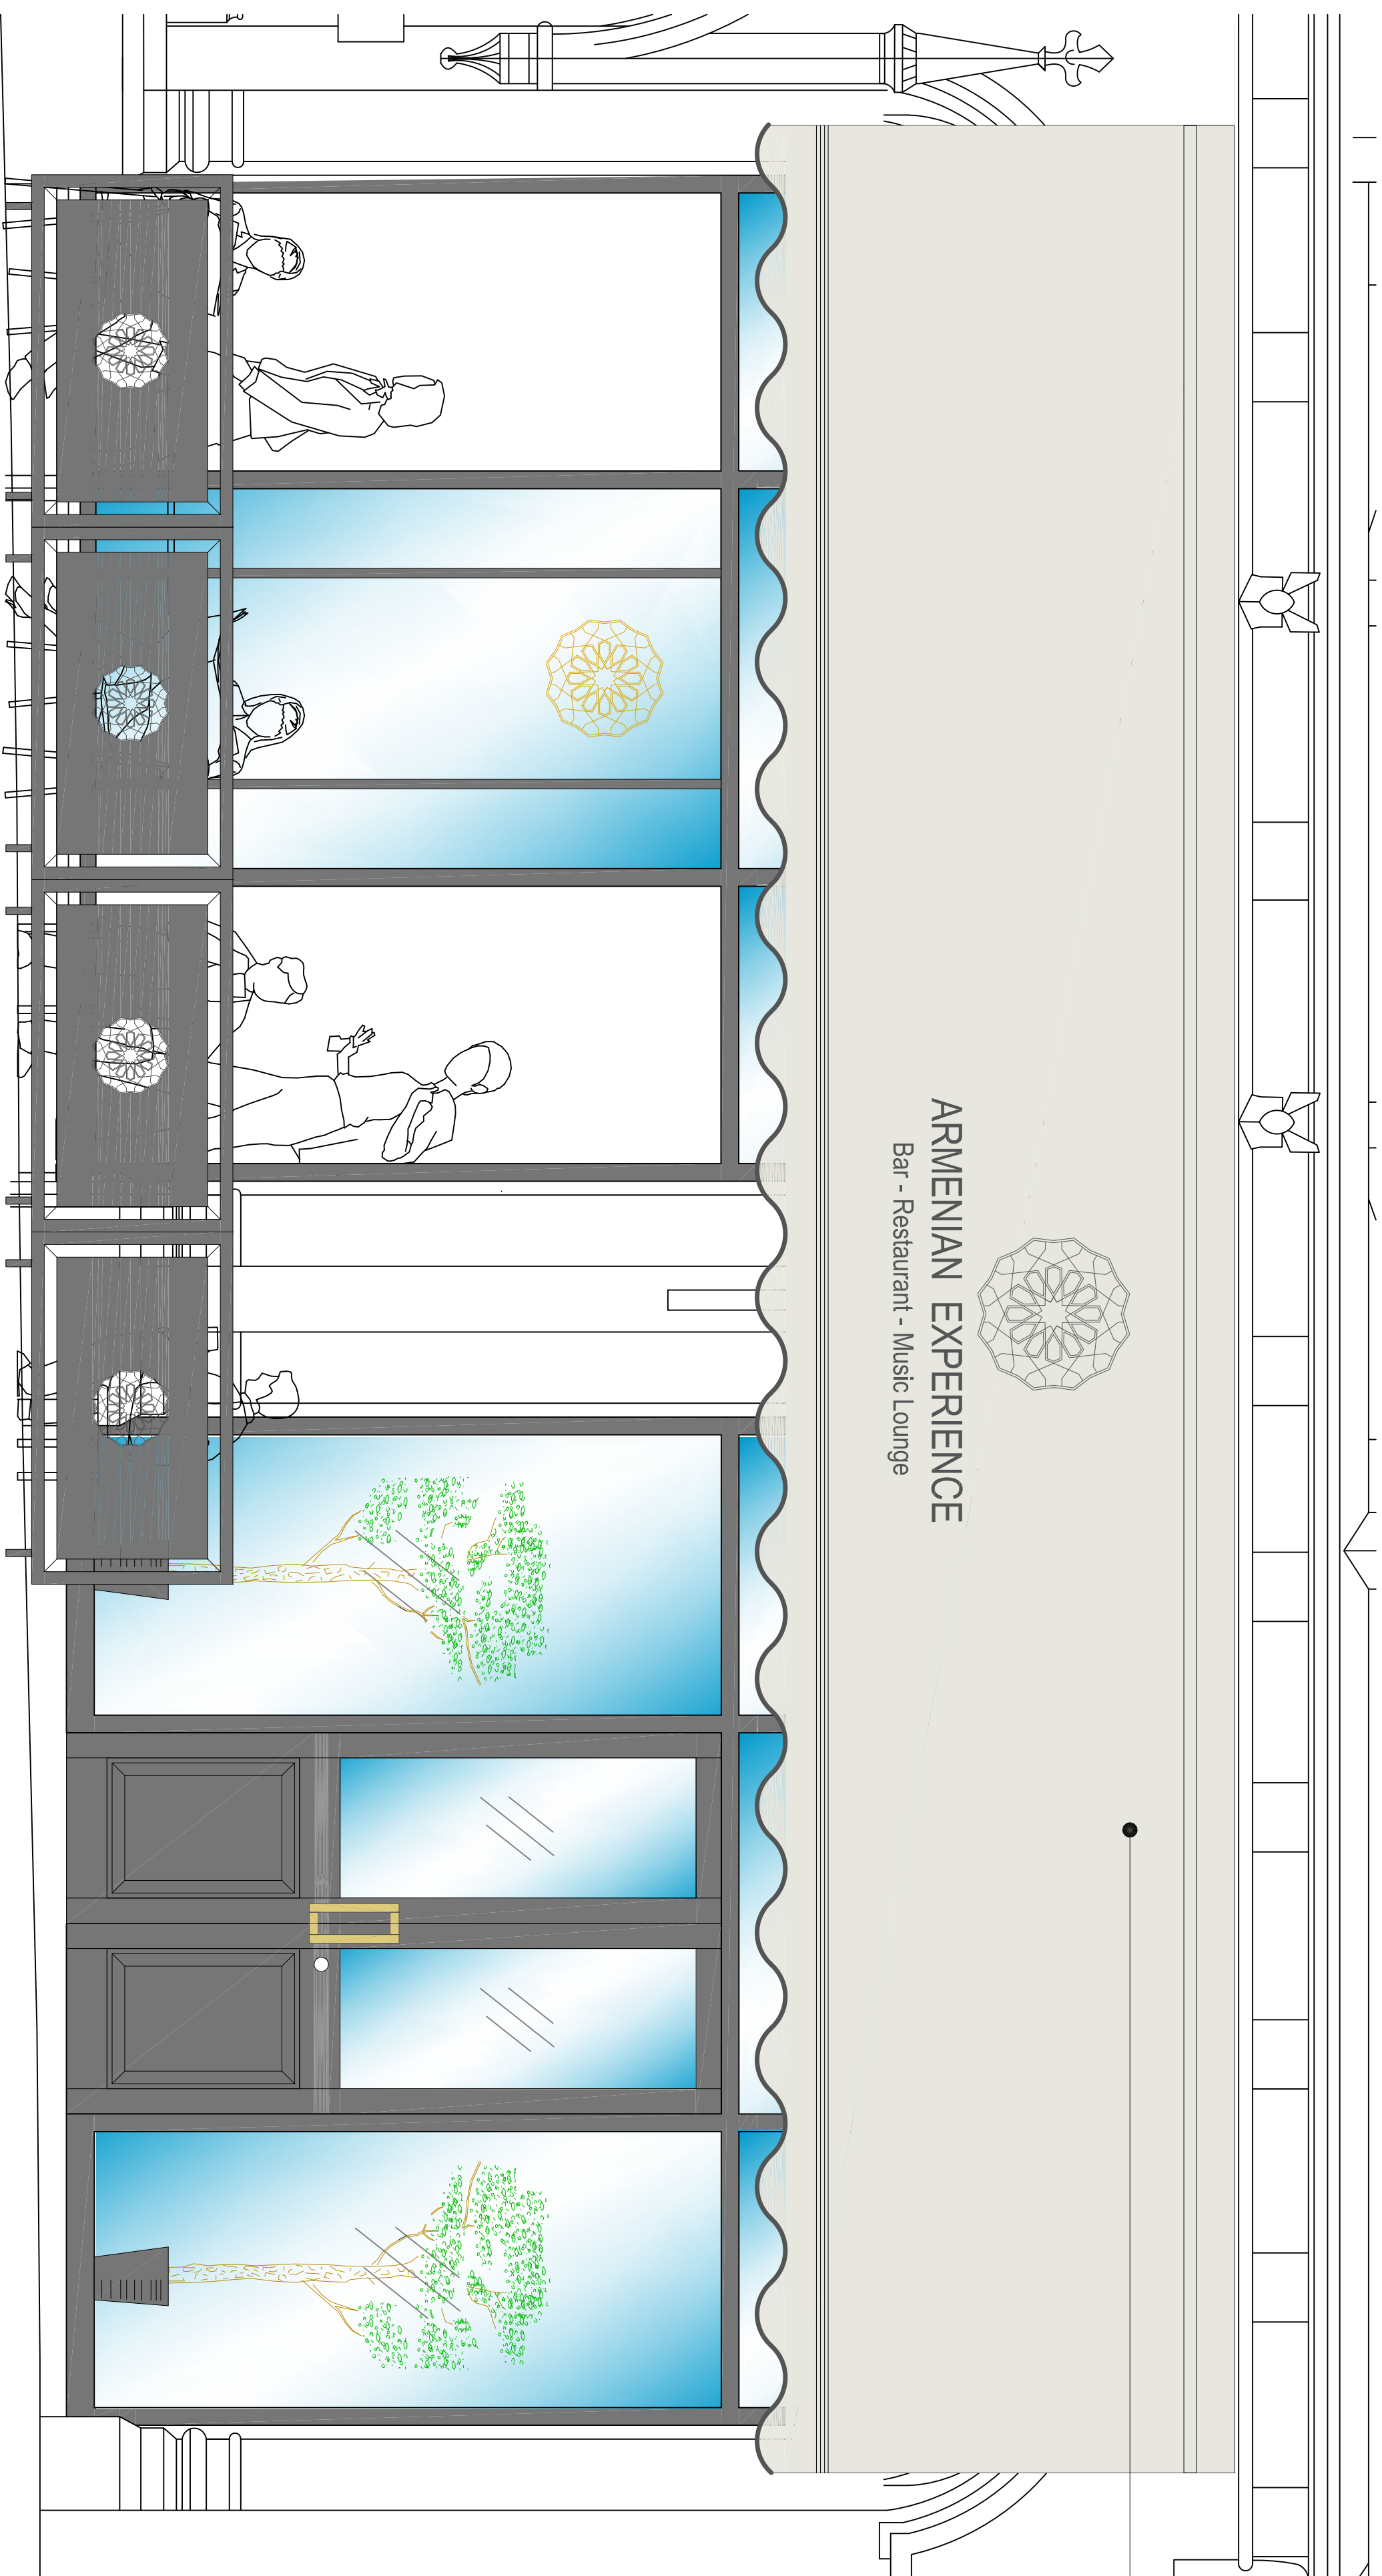

Entrance Plan View


scale 1:20

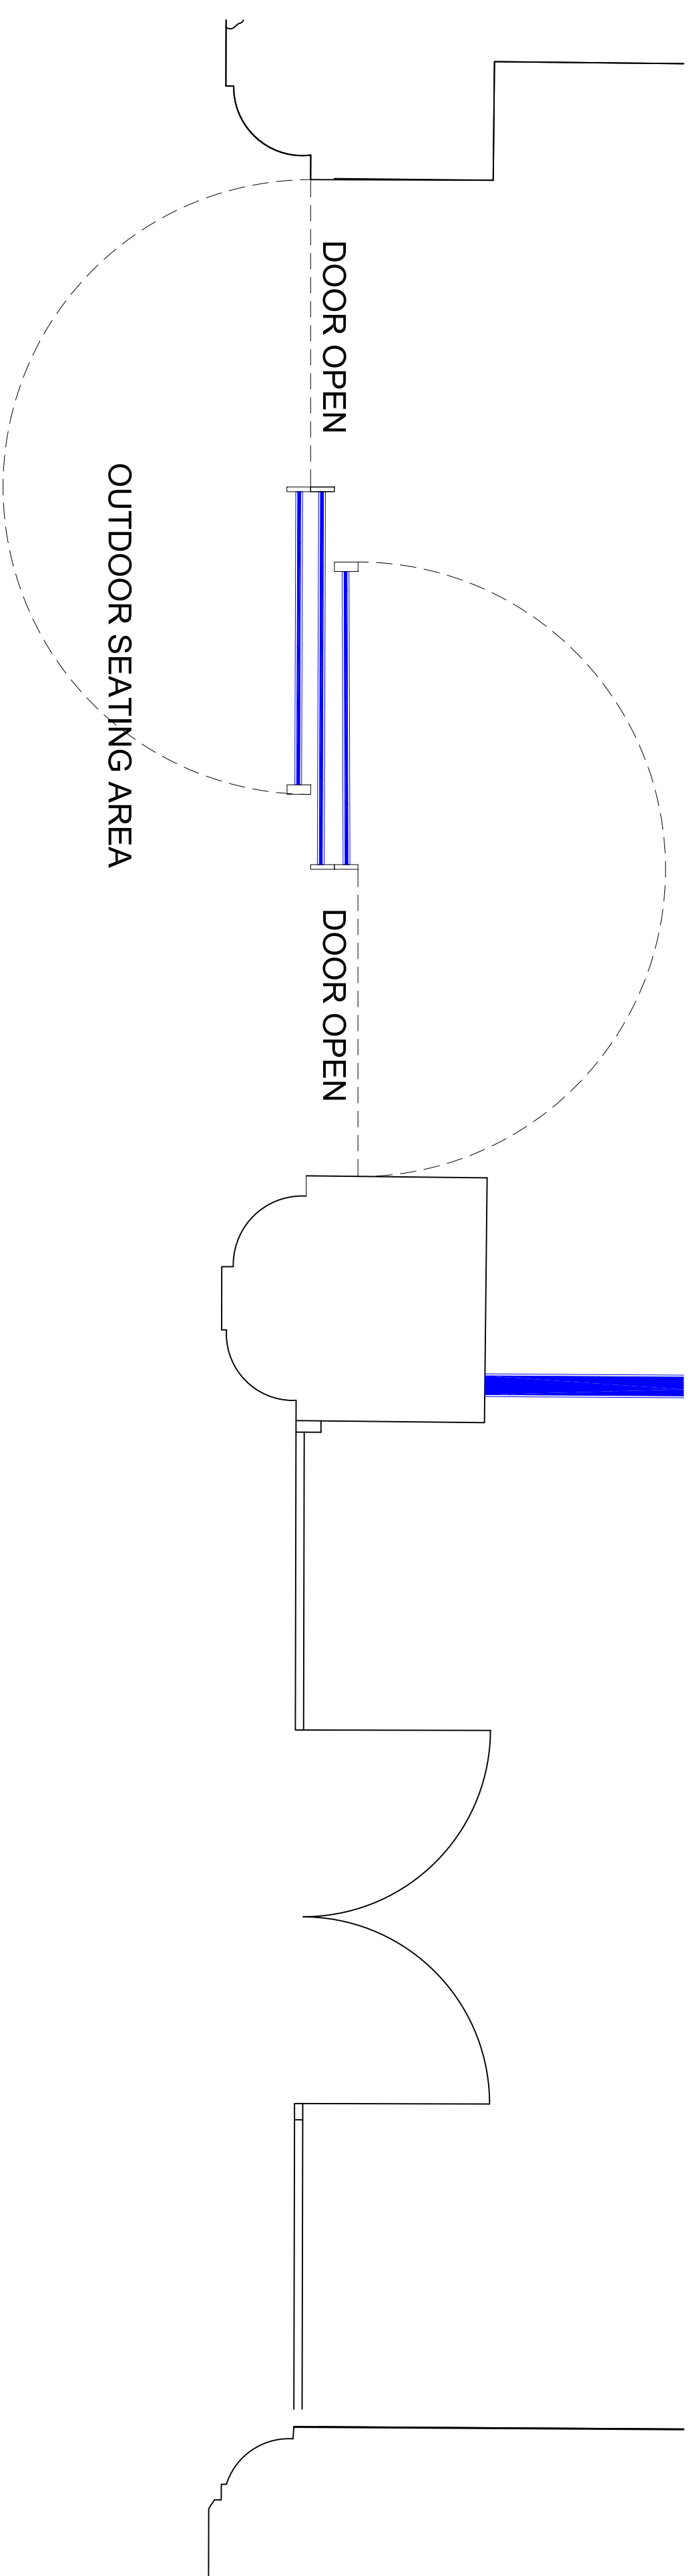

Entrance Side Elevation

Black Version

scale 1:20

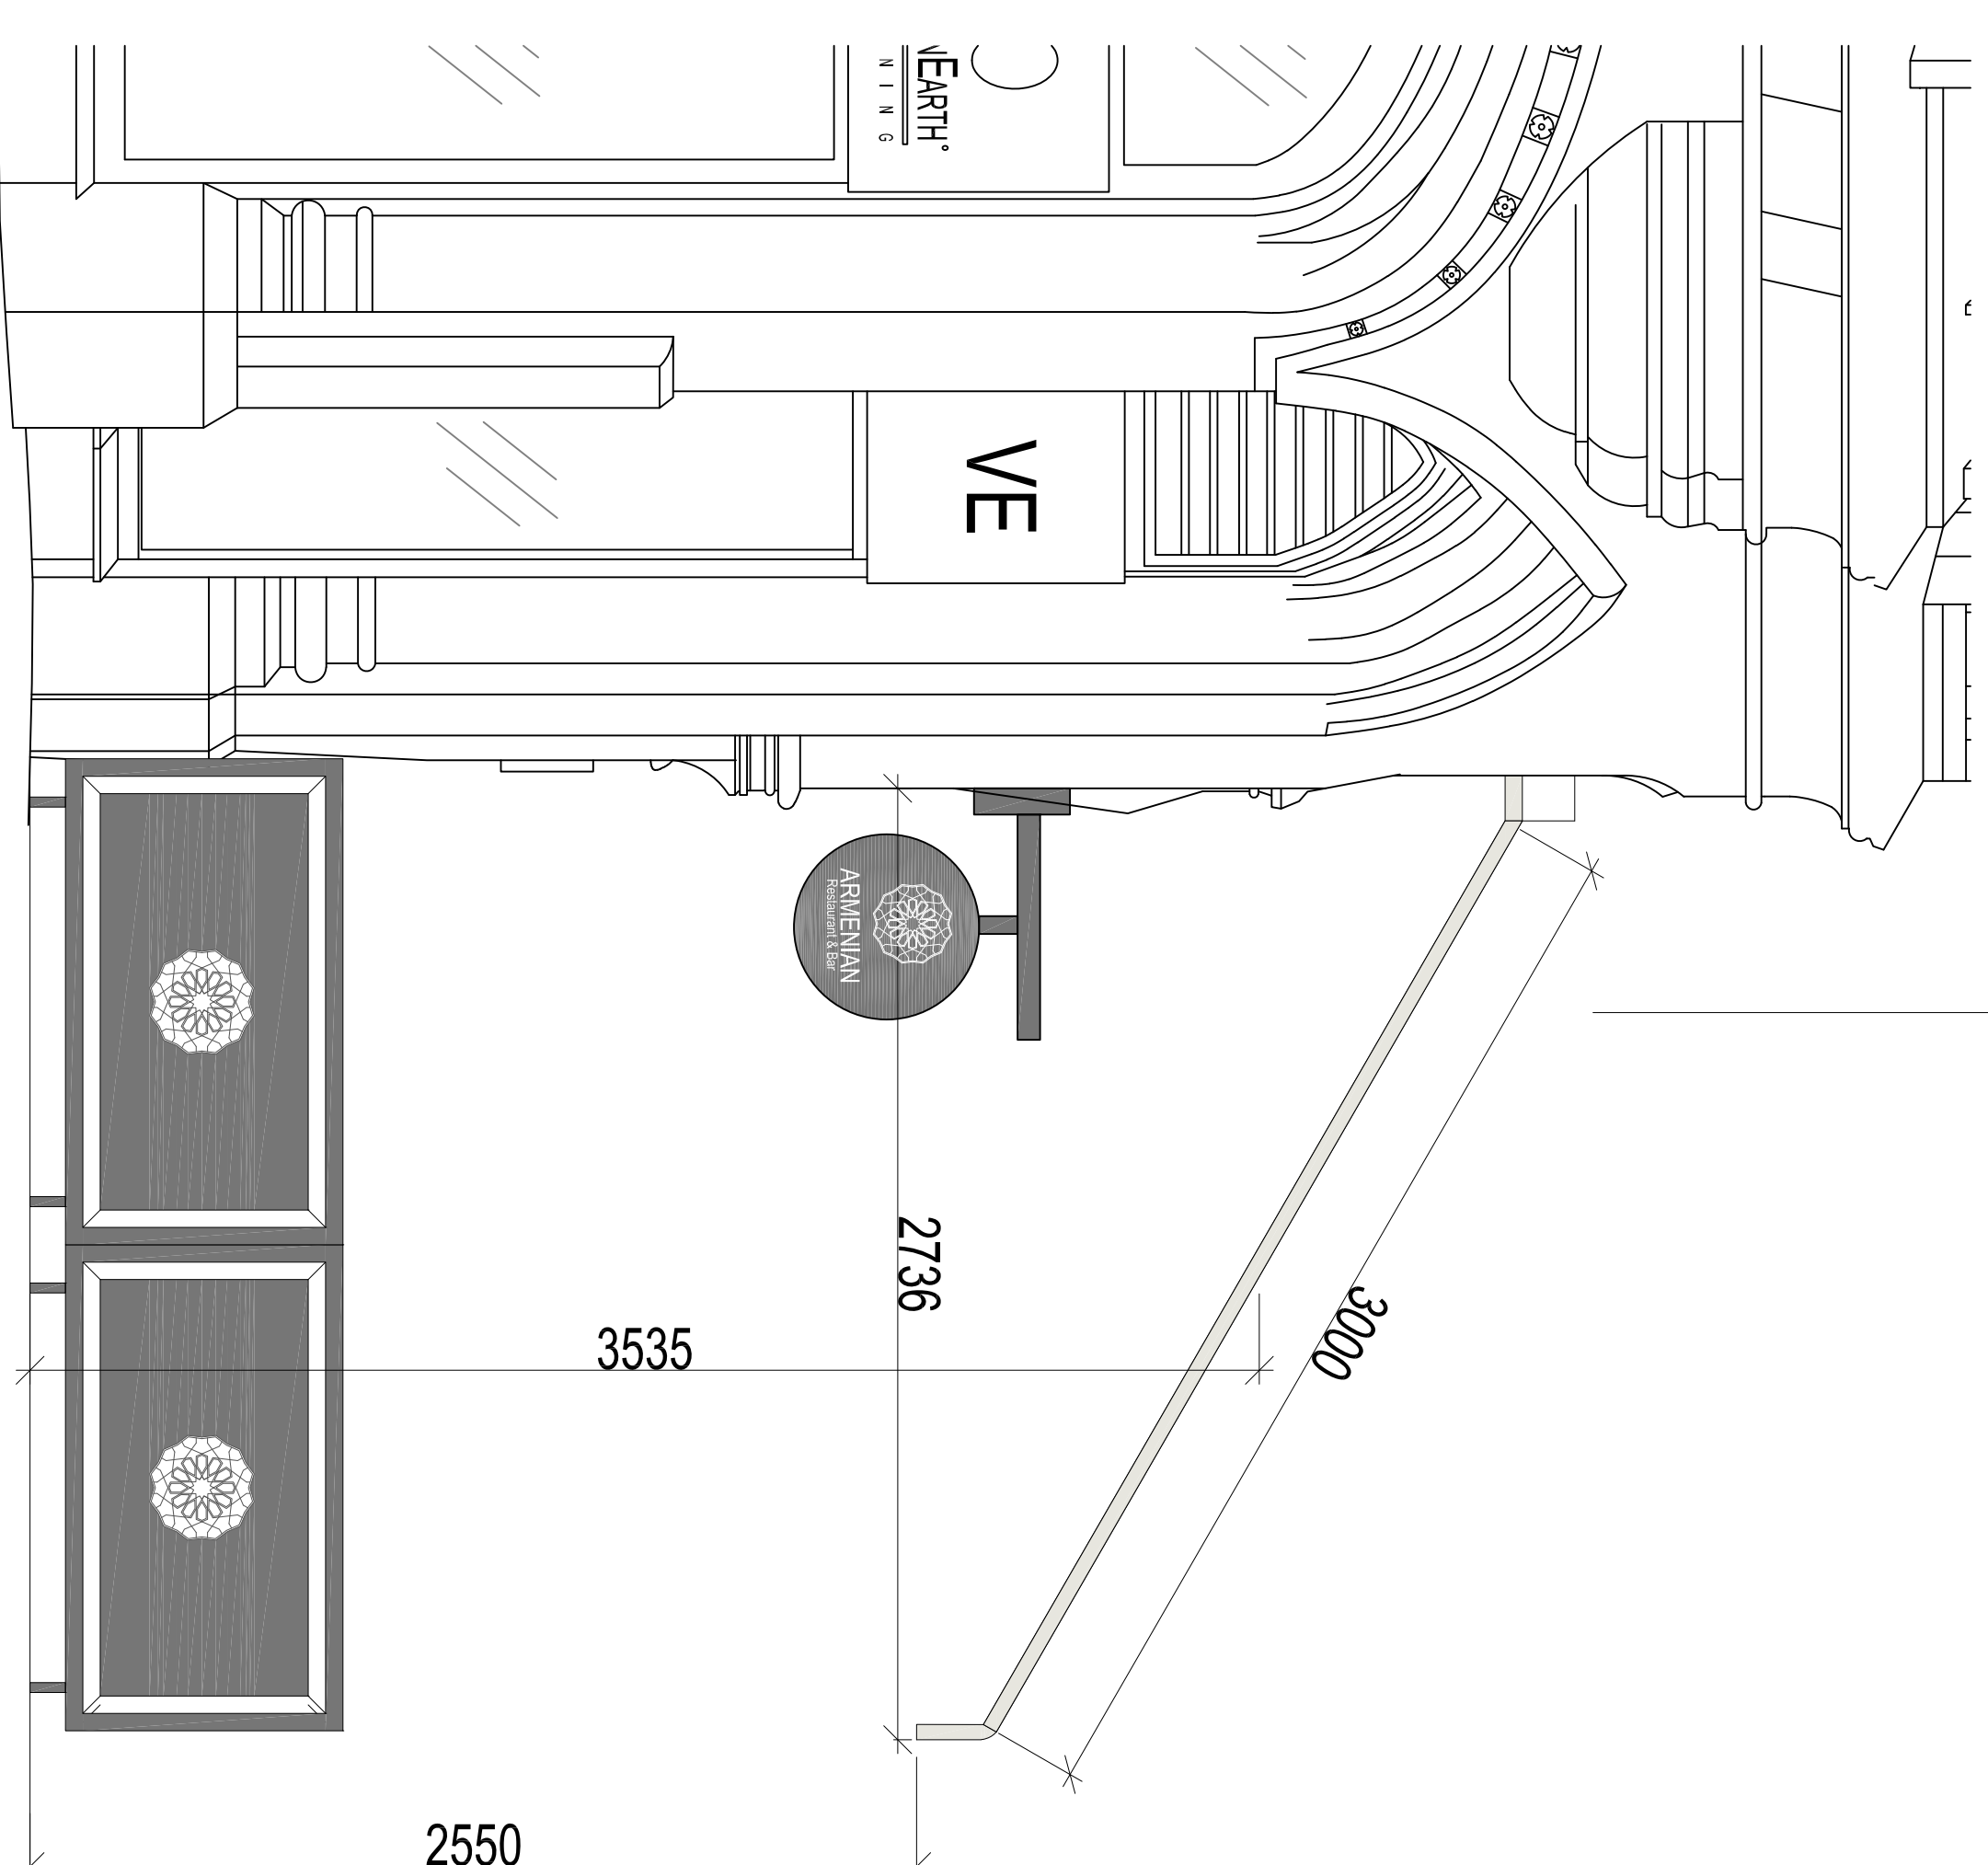

WHERE CREATIVE IMAGINATION BECOMES A REALITY

CLIENT:

Armenian Experience

BUILDING:

Victoria Building
Albert Square
Manchester

DRAWING TITLE:

External Details (canopy open)

DRAWN BY:

James C Scott

DATE _____

August 2022

SIZE:

A1

REV:

DWG No.:

C8S 10194.0.31

SCALE:

1:20

DOC FOR:

Planning

COPYRIGHT The copyright in this drawing is vested in Cube8 Studio Ltd and no licence or assignment of any kind has been, or is, granted to any third party whether by provision of copies or originals of the drawings or otherwise unless otherwise agreed in writing. DO NOT SCALE FROM THIS DRAWING.

BUILDING APPRAISAL | HUMAN-CENTERED DESIGN | SPACE PLANNING | INTERIOR DESIGN & ARCHITECTURE | BRAND & IDENTITY | FURNITURE & ACCESSORIES | 3D VISUALISATION | PROJECT MANAGEMENT

BUILDING APPRAISAL | HUMAN-CENTERED DESIGN | SPACE PLANNING | INTERIOR DESIGN & ARCHITECTURE | BRAND & IDENTITY | FURNITURE & ACCESSORIES | 3D VISUALISATION | PROJECT MANAGEMENT

☎ 0161 849239

✉ info@cube8studio.com

 studio 427, The Mets, Mcr

 Black & White Bld, London

www.cube8studio.com

