




PROPOSED REAR ELEVATION

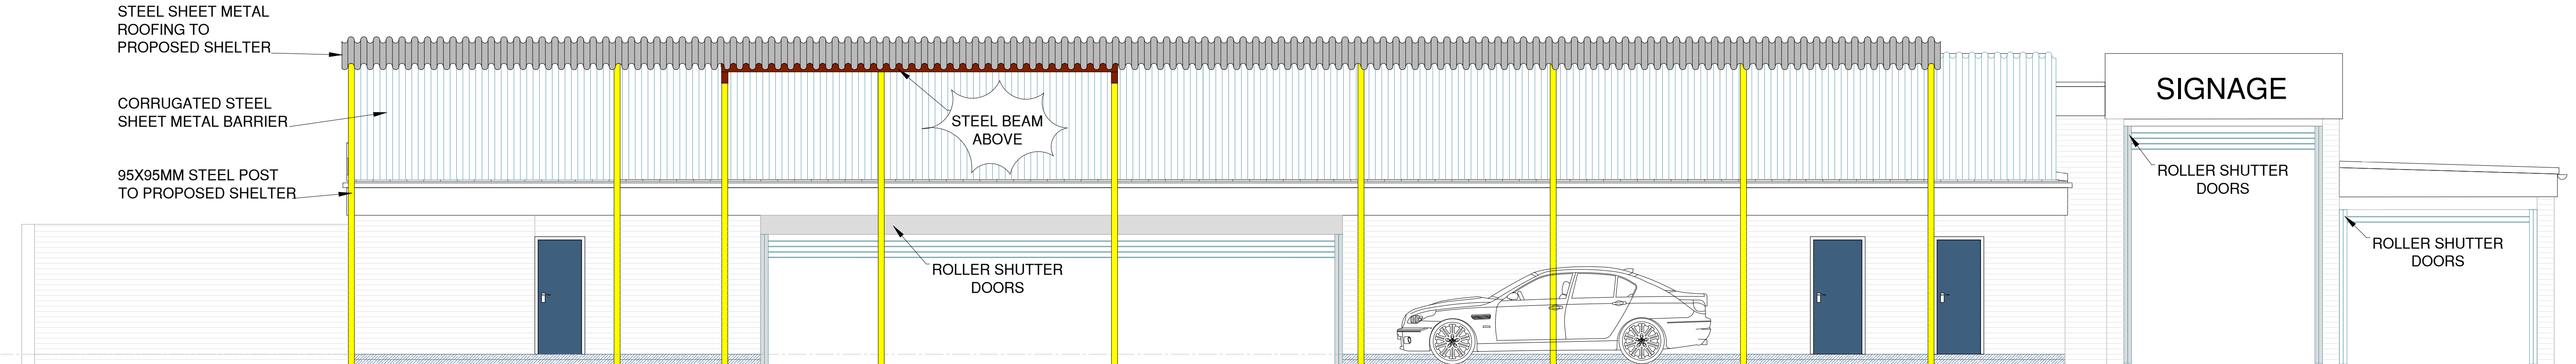

PROPOSED FRONT ELEVATION

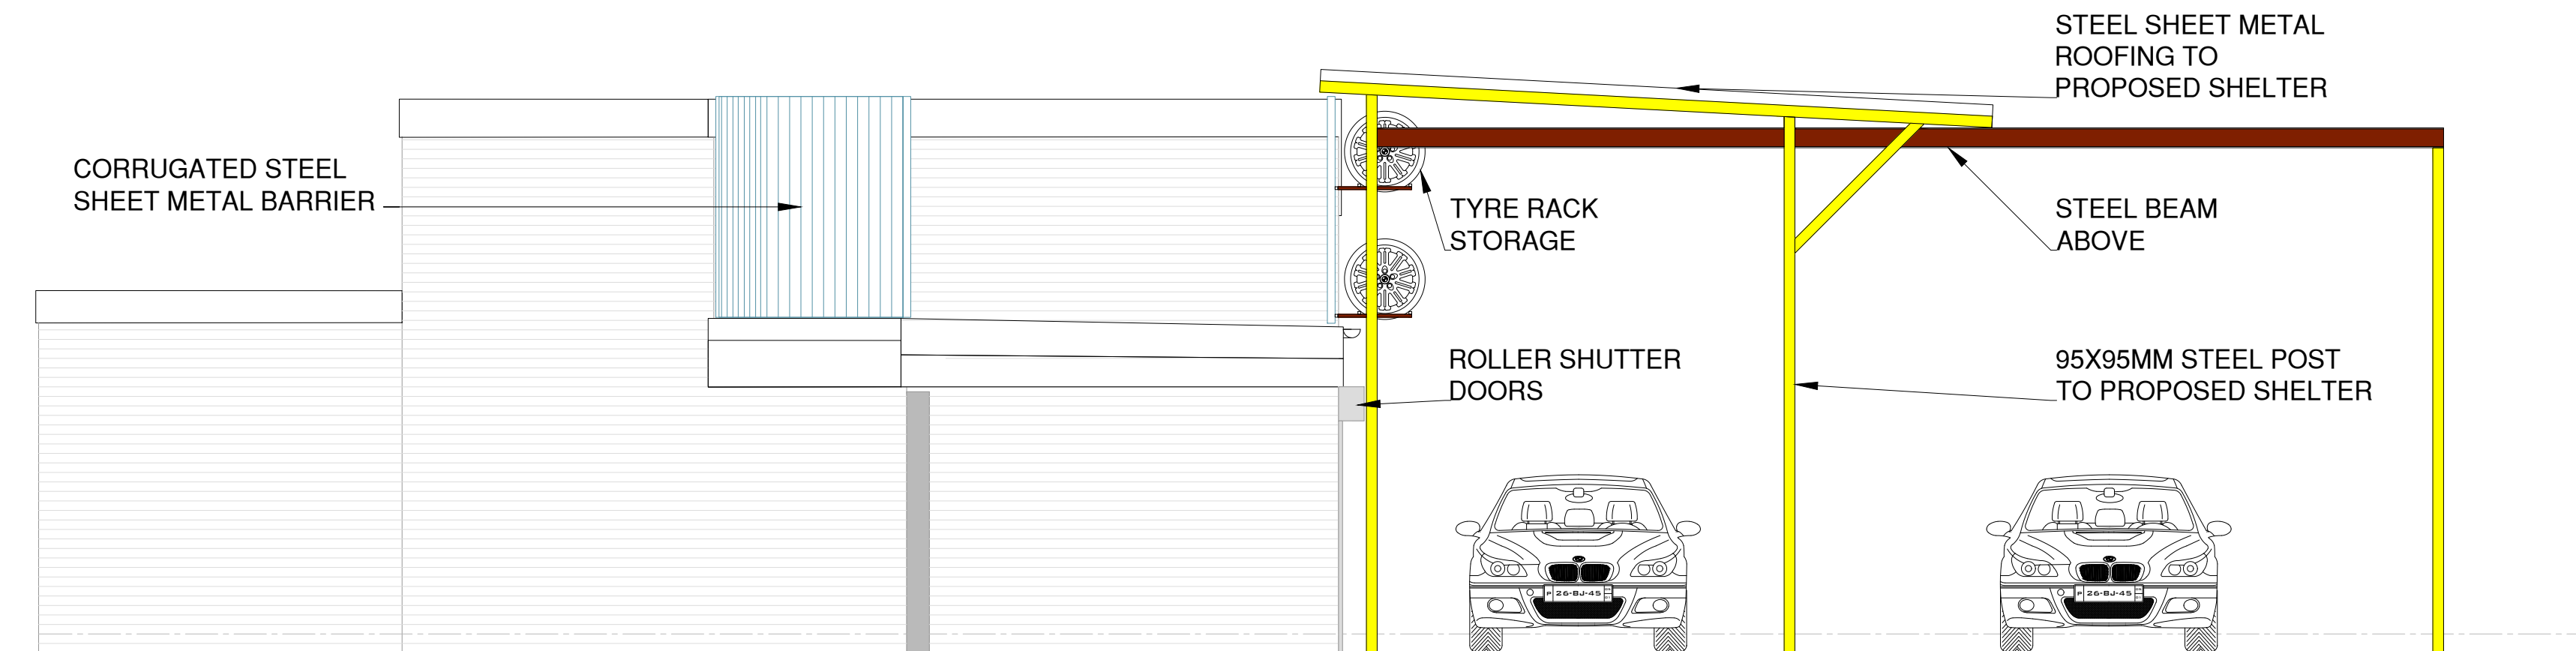

PROPOSED SIDE ELEVATION

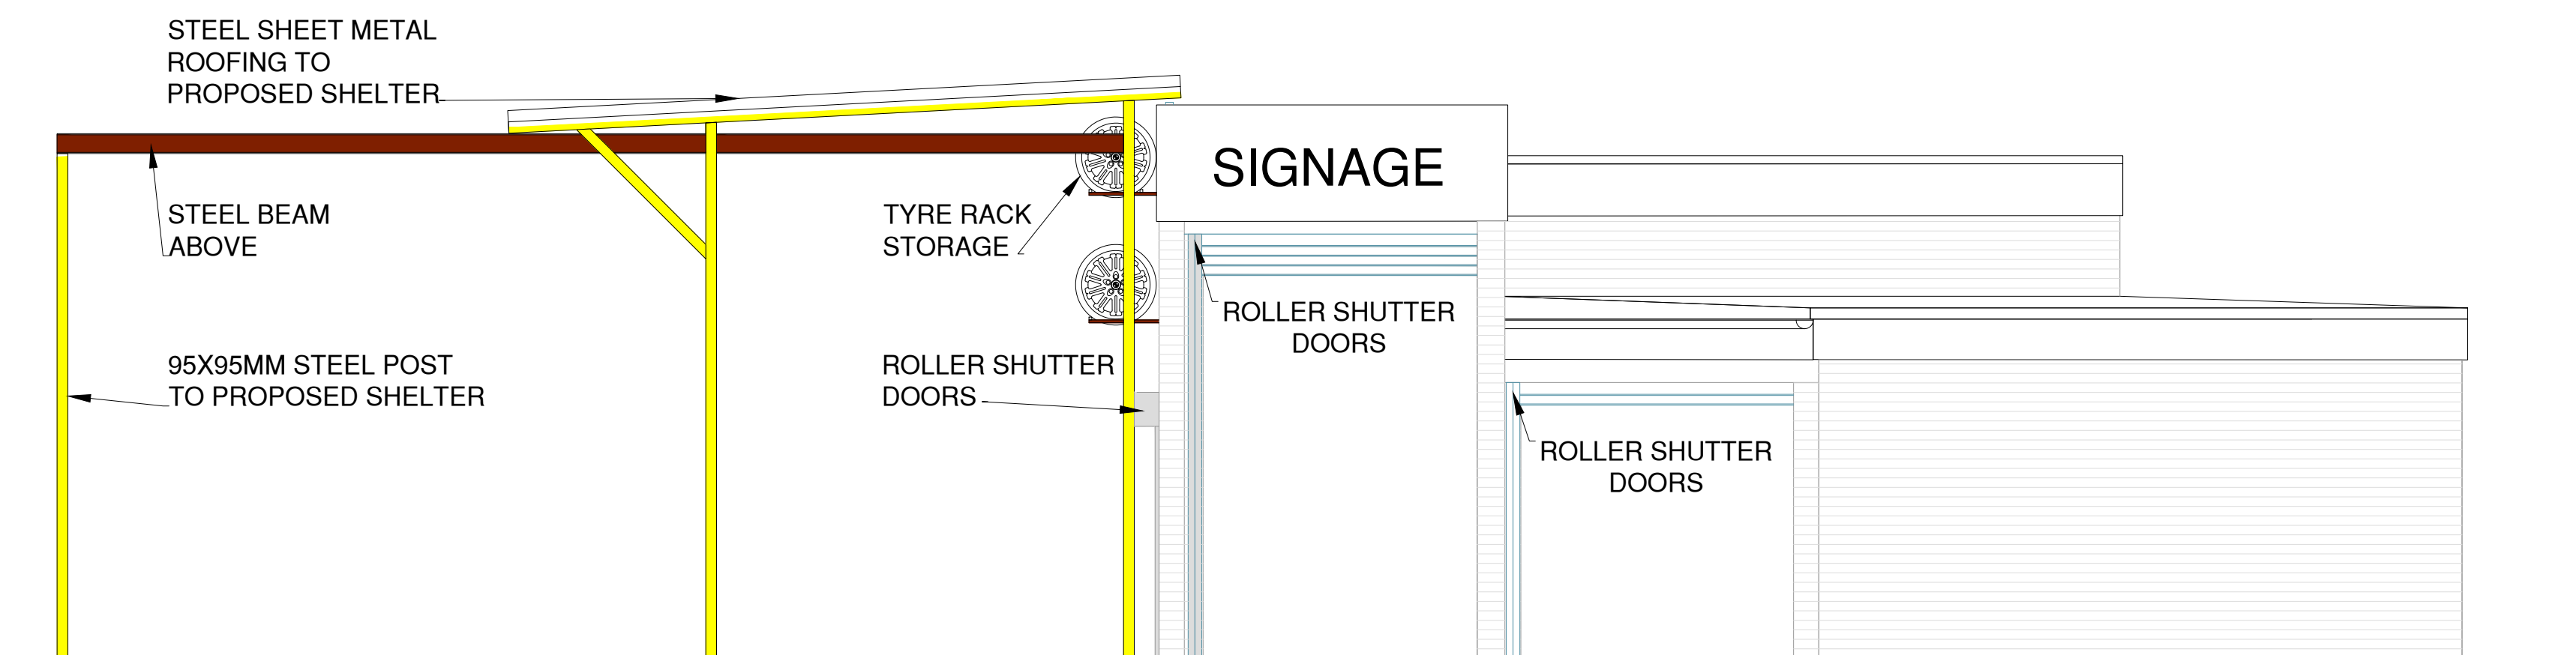

PROPOSED SIDE ELEVATION OPT 01

PROJECT: TIGER TYRE CENTRE MCR

---	-----	---	-----
---	-----	---	-----
REV:	DESCRIPTION:	BY:	DATE:



Arch Designs
*Don't just dream it,
let us design it!*
ARCH DESIGNS www.archdesigns.co.uk

CLIENT: **MR THAR ALOKLEH**
TIGER TYRE CENTRE MCR,
101 FAIRFIELD ST,
MANCHESTER M1 2AH

ARCHITECT: **MR REUBEN RAMELIZE**
ARCH DESIGNS, WILSONS PARK C/O MAS
MONSALL ROAD
MANCHESTER M40 8WN

DRAWN: **REUBEN** CHECKED: **checked** DATE: **DEC 2025** REVISION: **---**

PROJECT NAME: **THE ERECTION OF A STEEL CANOPY
TO CREATE A SHELTER AT THE
GARAGE**

DRAWING TITLE: **PROPOSED ELEVATIONS**

SCALE: **1:50** SHEET SIZE: **A1** SHEET NO: **04**

PROJECT NO: **2025/017** STATUS: **FOR PLANNING ONLY**

DRAWING NO: **A1/04**