



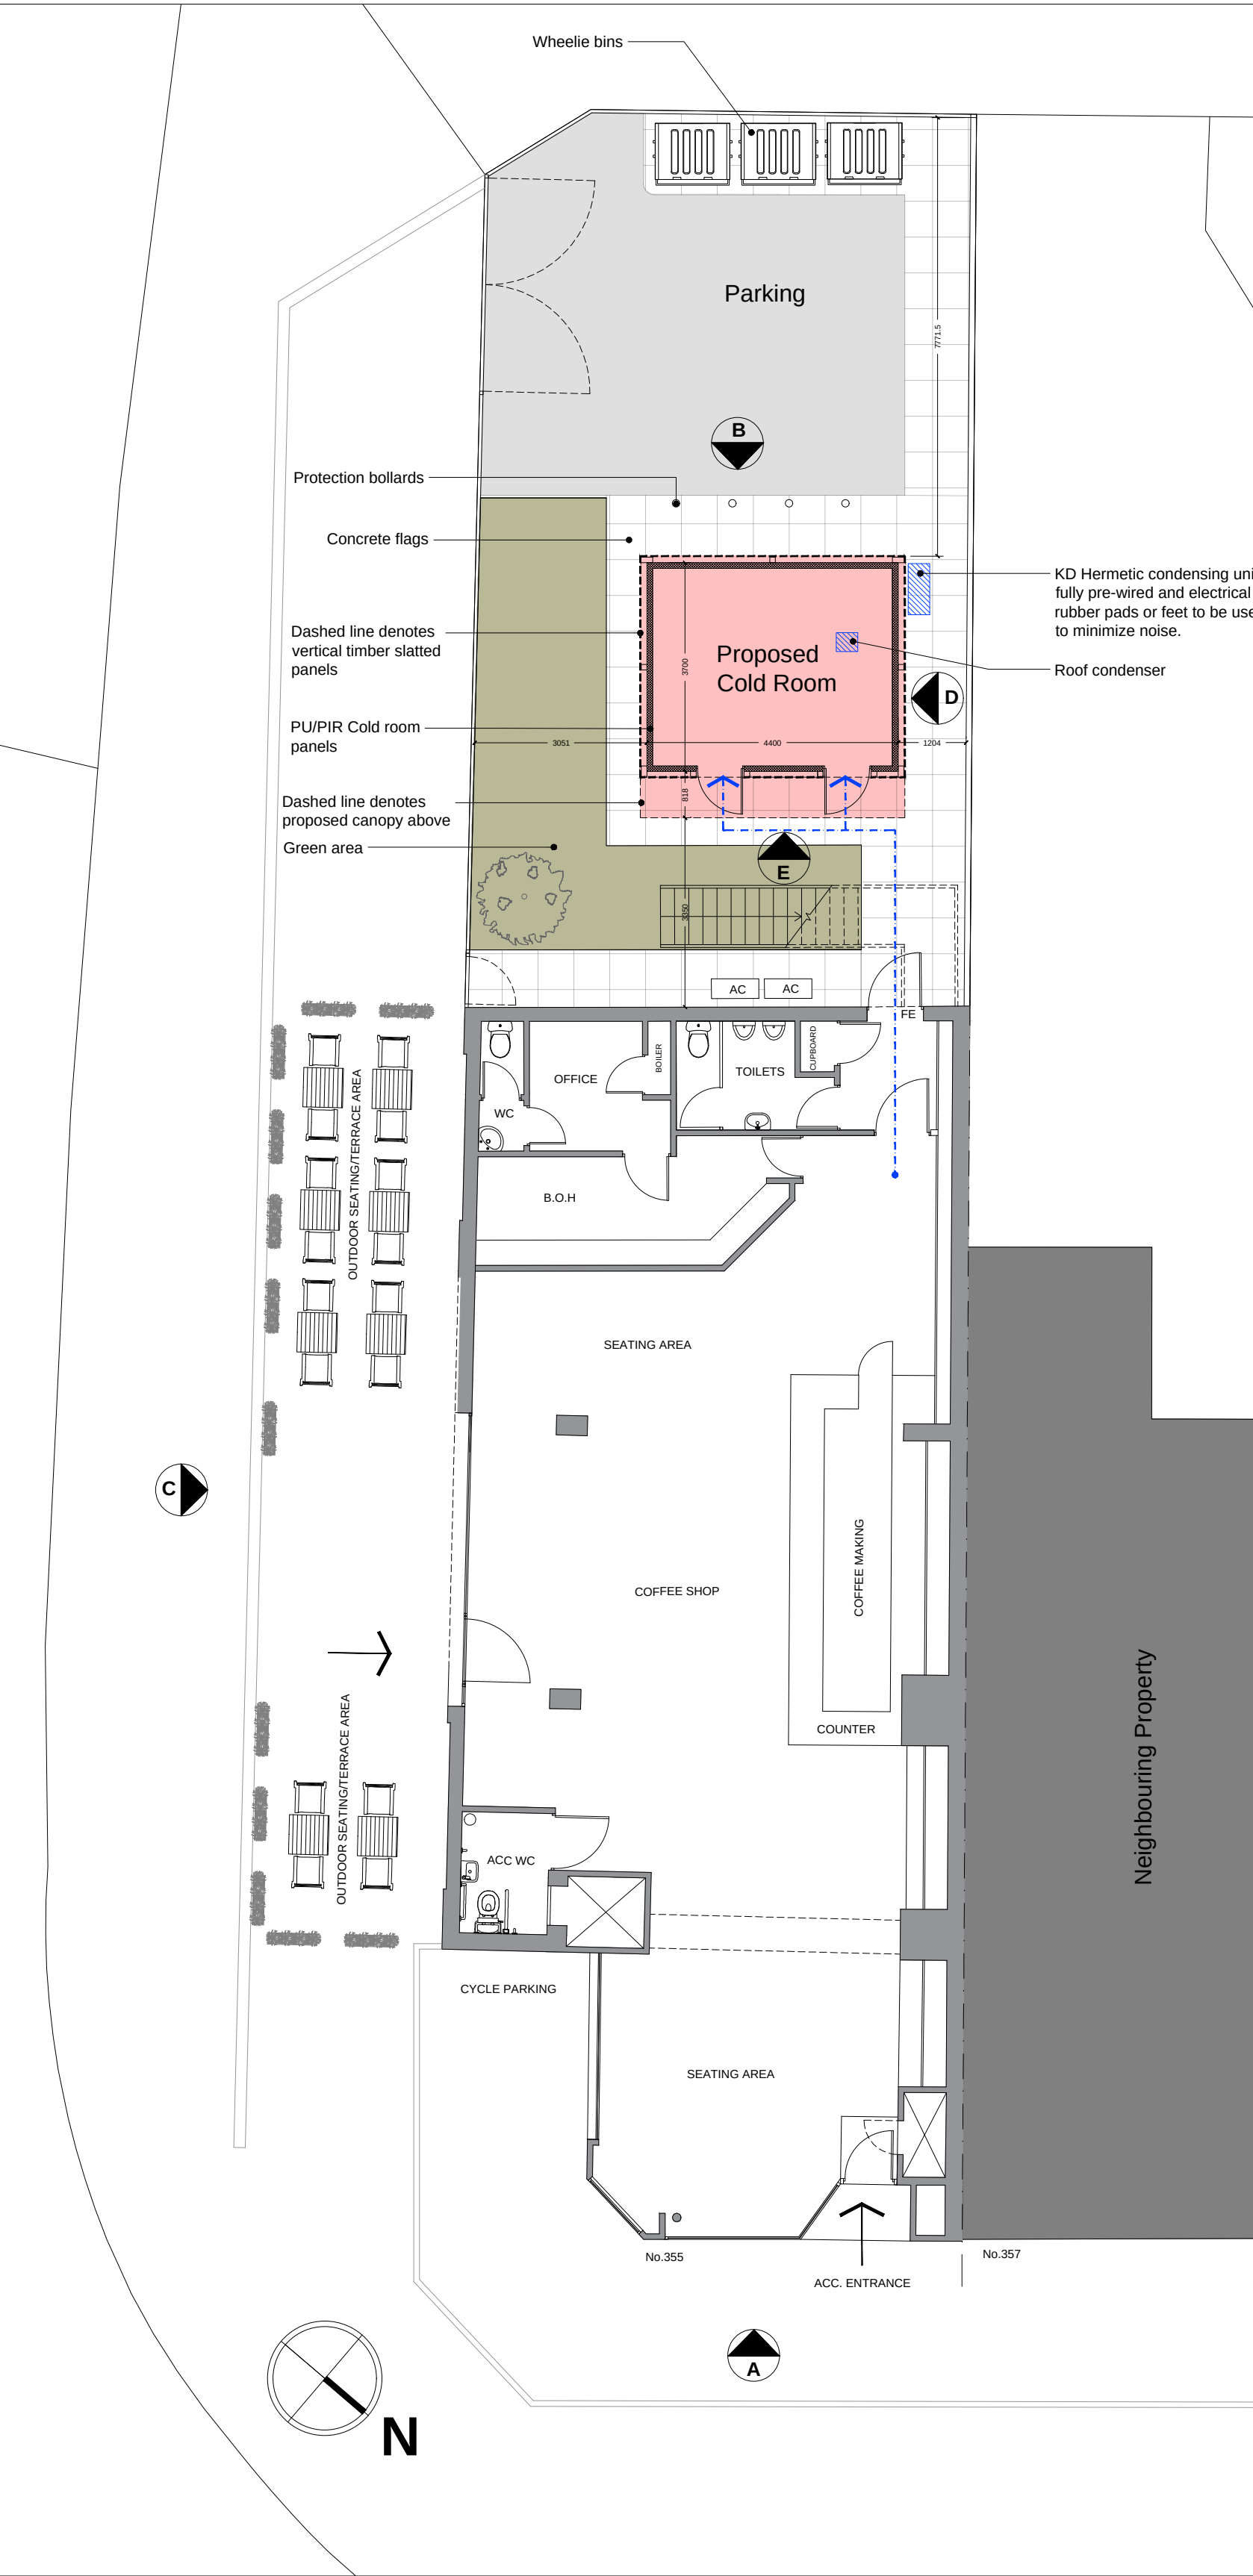


Ground Floor Plan 1:100




North East Elevation / Elevation - A 1:100

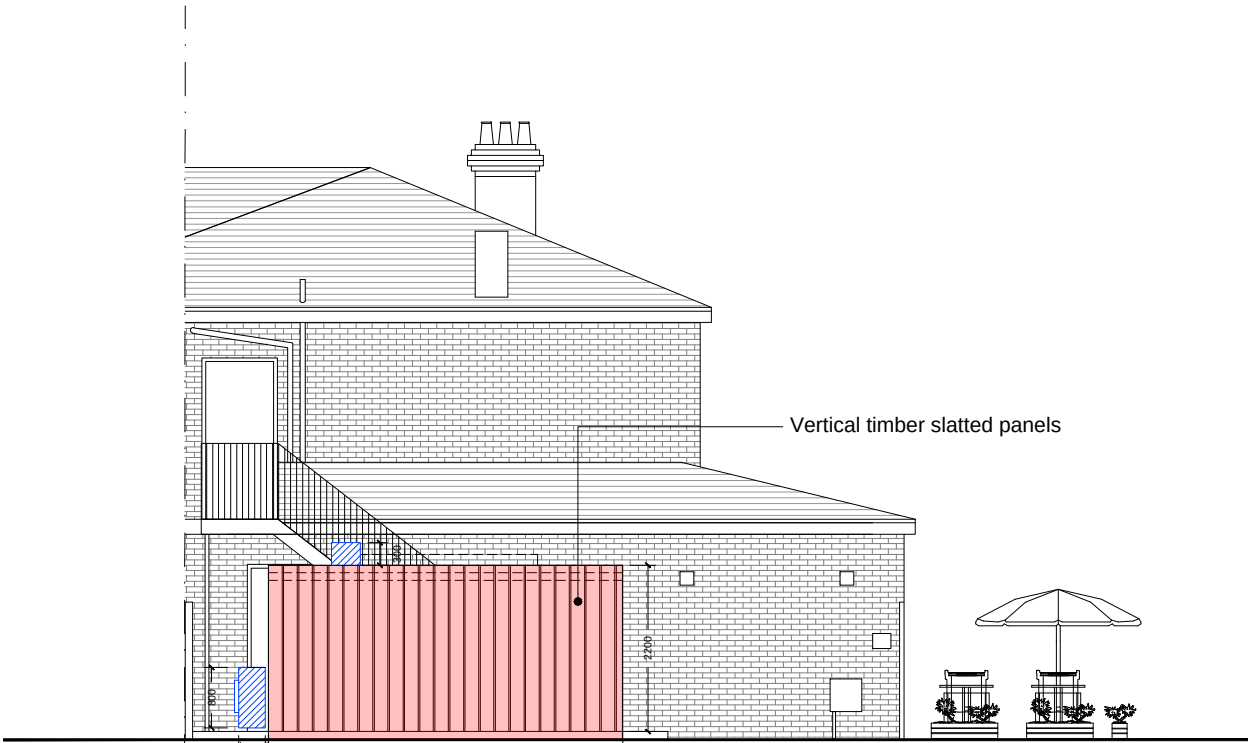

South West Elevation / Elevation - B 1:100

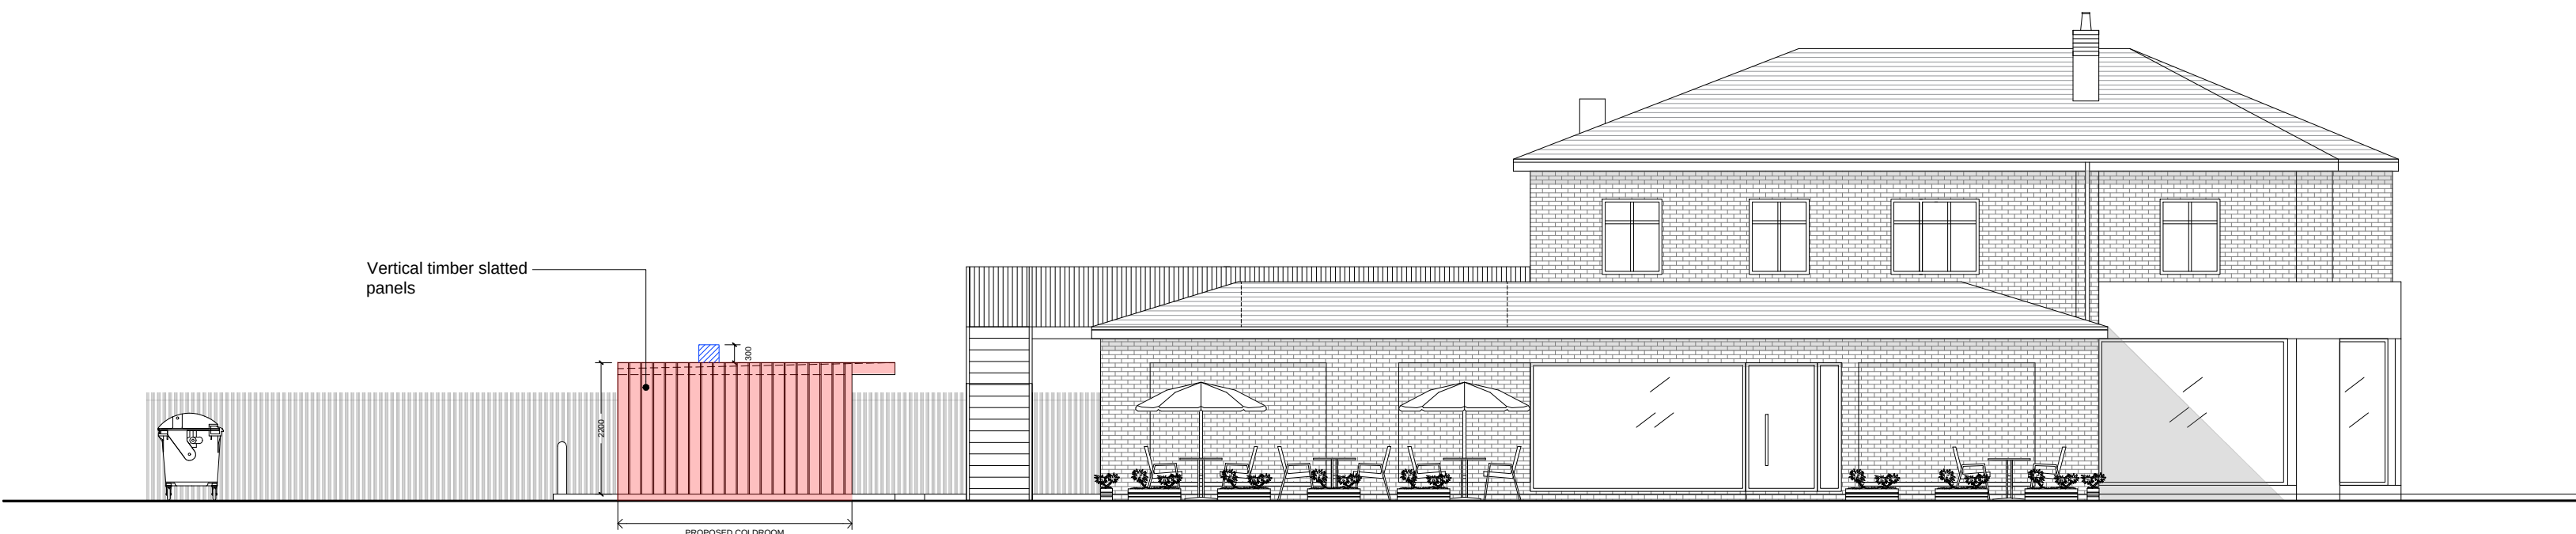

South East Elevation / Elevation - C 1:100

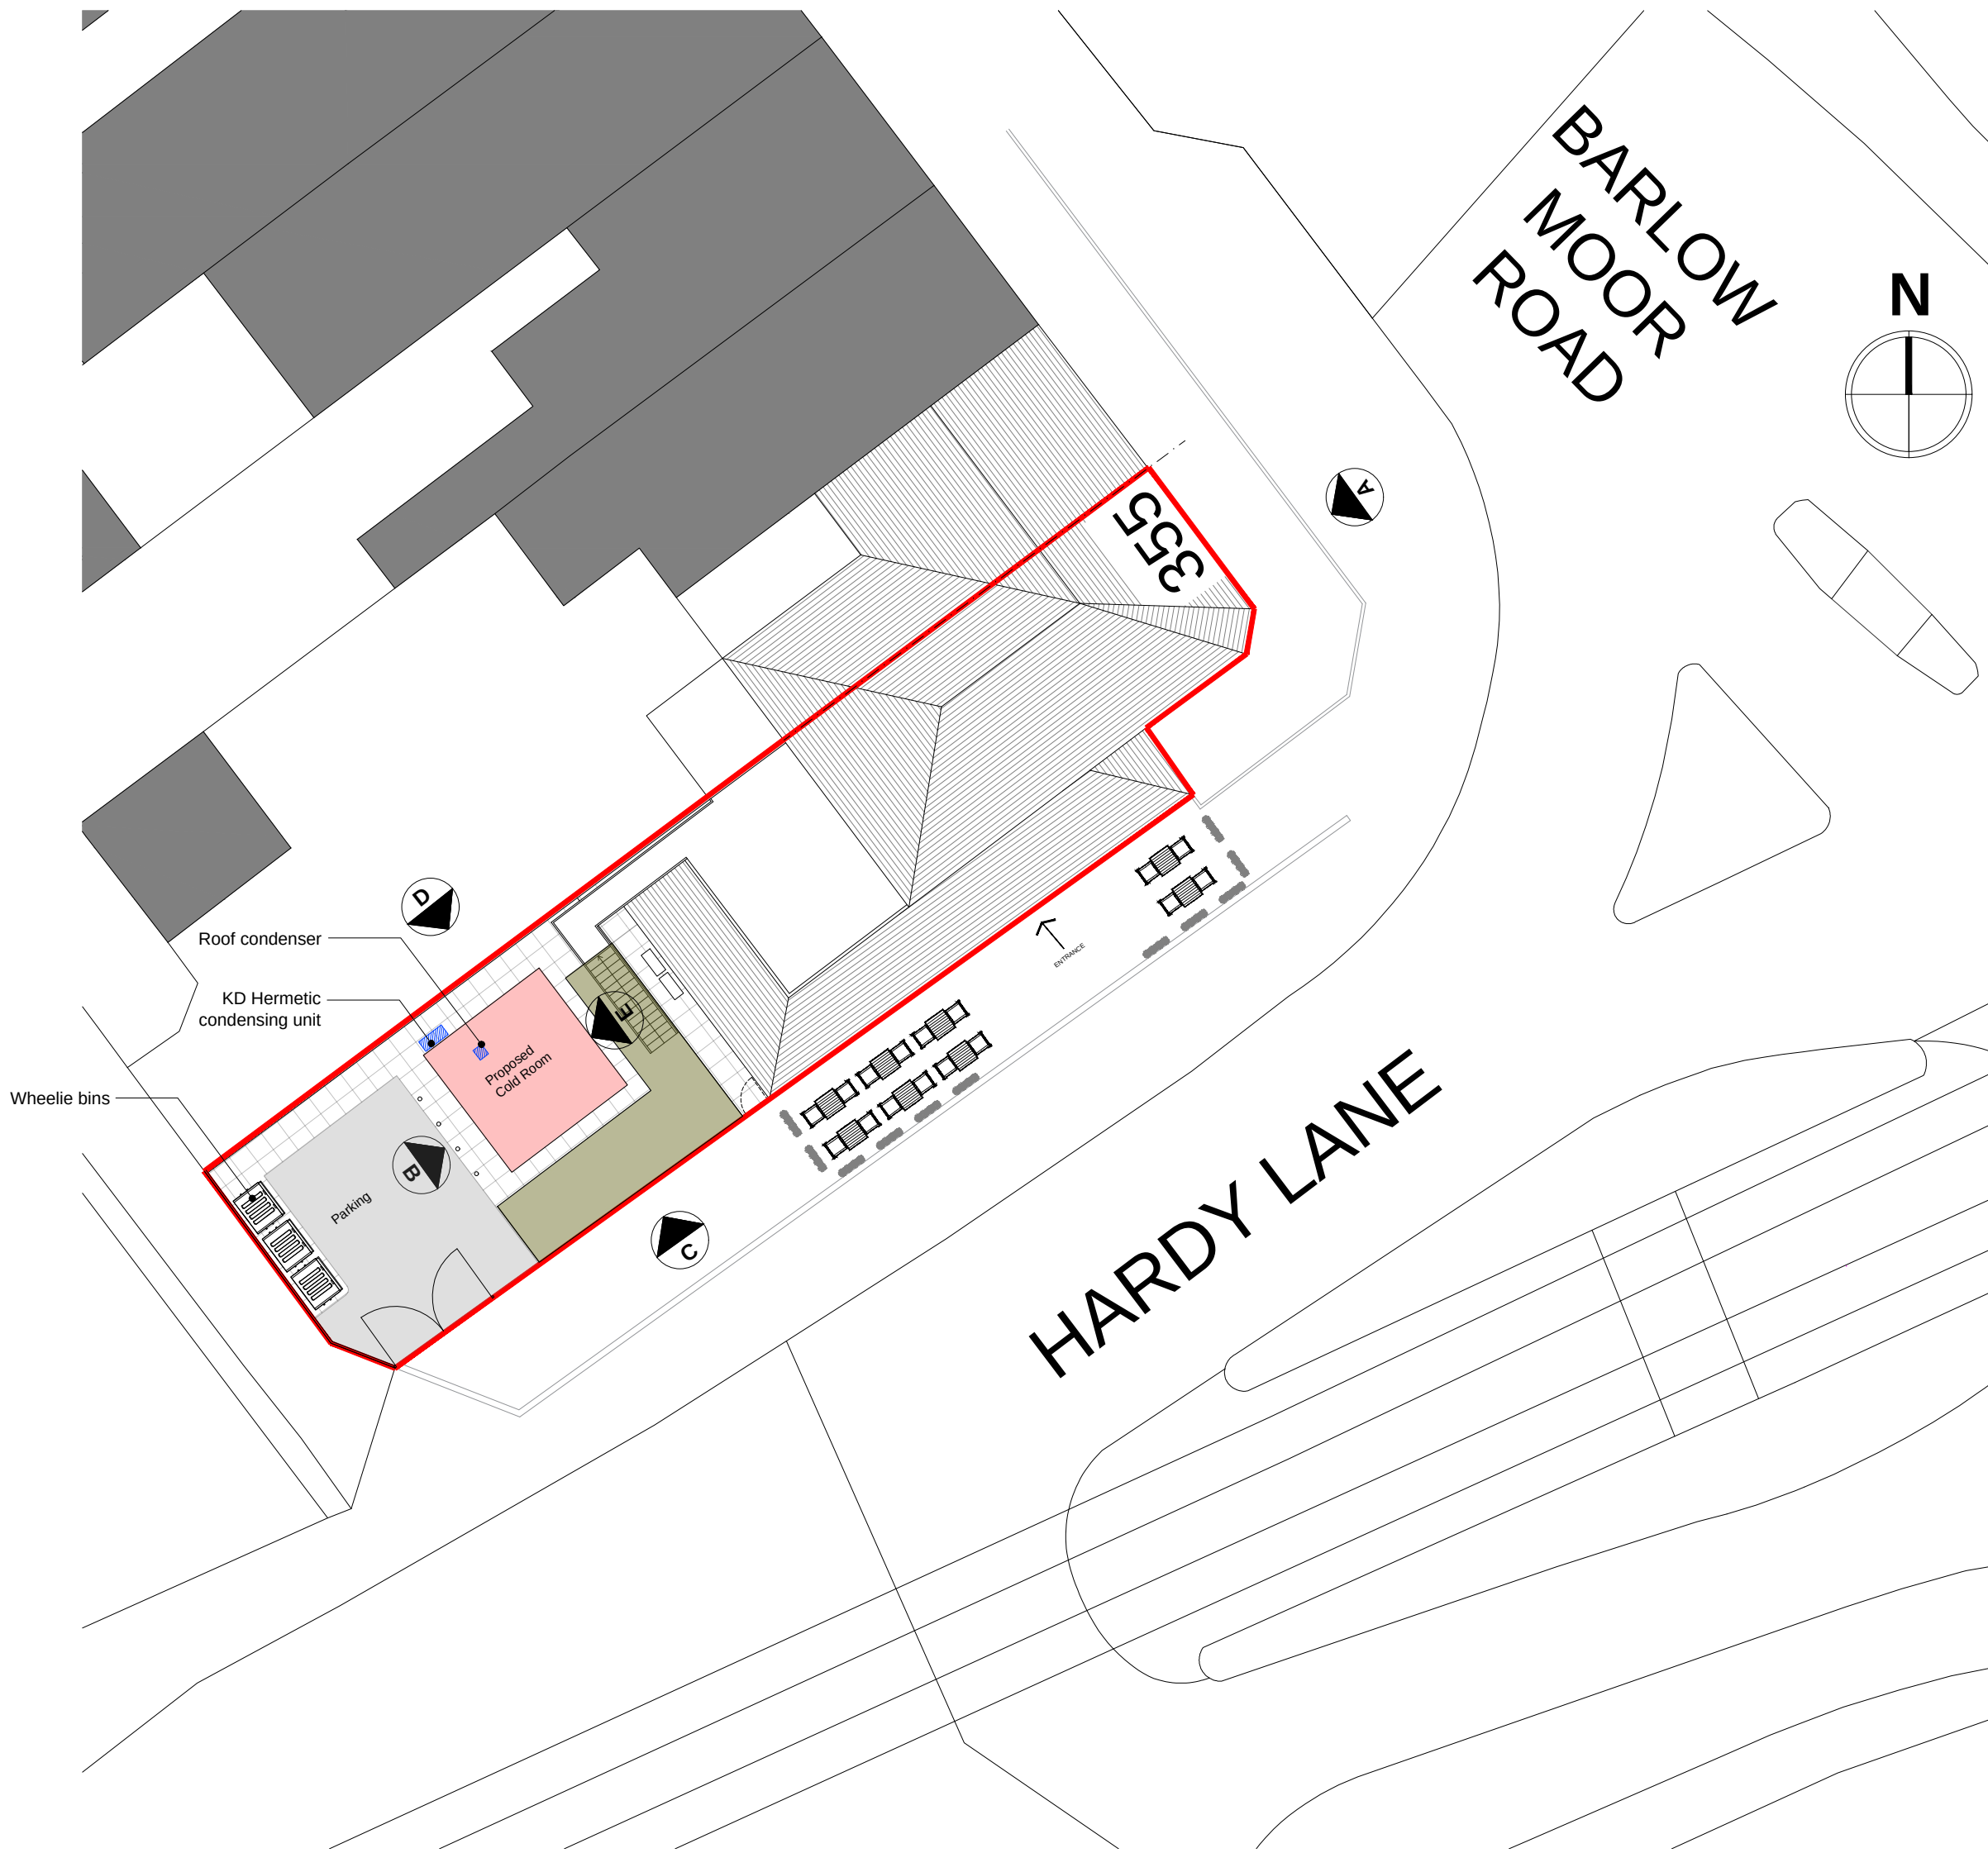

Site Plan 1:200

Please note: These drawings are for planning purposes only and should not be used for construction

Key	
	Proposed cold room
	Existing buildings
	Property access
	Condensing units

REV	DATE	DESCRIPTION	DRN	CHK
P1	26/01/2026	Issued to planning	SB	SB

DRAWING PURPOSE
Planning

DRAWING TITLE
Proposed Plans, Elevations
ADDRESS
355 Barlow Moor Rd

CLIENT			
Cafe La Fina			
PROJECT			
355 Barlow Moor Rd			
DRAWN BY	SCALE	DATE	DRAWING NUMBER
SB	As shown@A1	Jan 2026	003-P1
CHECKED BY	REV.		
SB	-		