


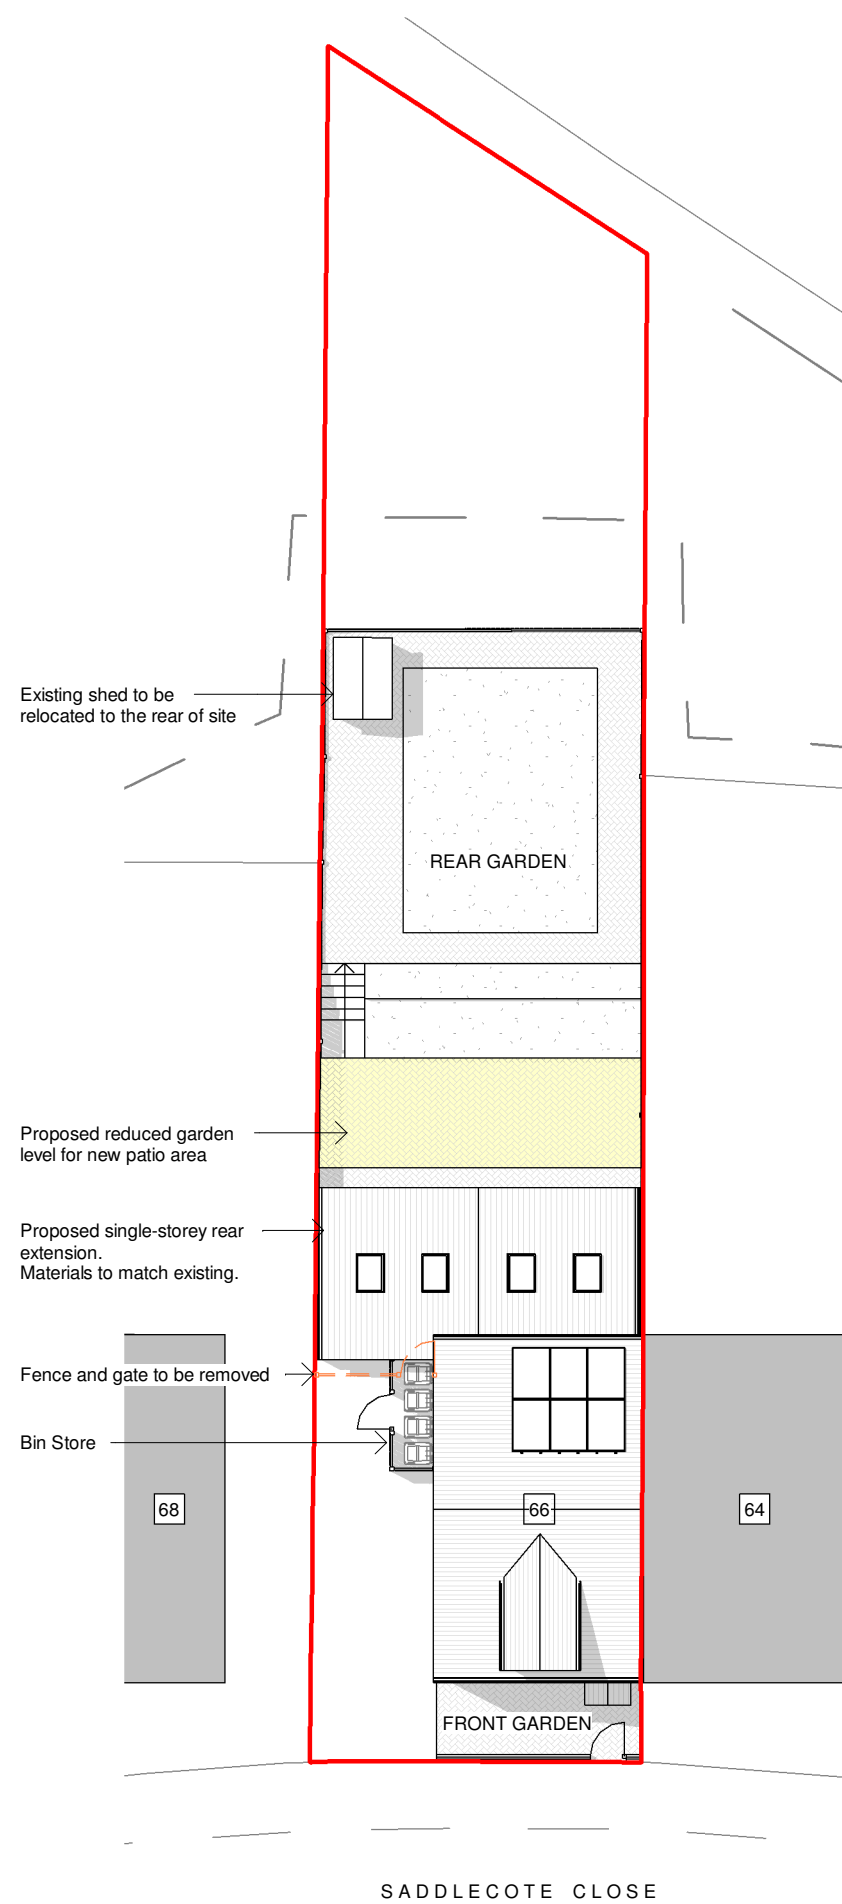

1 **Proposed Site Plan**
1 : 200



2 **Proposed Rear 3D View**

General Notes
The Architect shall have no responsibility for any use made of this document other than for that which it was prepared and issued.
All dimensions should be checked on site. Do not scale from this drawing.
To be read in conjunction with all other Consultant's drawings.
The Architect to be immediately notified of any discrepancies.
Copyright on this drawing retained by the Architect.

LEGEND
 Site Boundary

P4	11/03/2026	AK	SH	Amended Drawings
P3	08/01/2026	AK	SH	Amended Drawings
P2	13/11/2025	AK	SH	Amended Drawings
P1	07/11/2025	AK	SH	Initial Issue
No.	Date	Dwn	App	Revision or reason for issue

Client
Dana Faiq

create it studios
... leave an impression
Create It Studios (NW) Ltd
3 Stevenson Square,
Manchester
M1 1DN
info@createitstudios.co.uk

Project Title
66 Saddlecote Close, Manchester M8 5EG

Scale / North Point
1 : 200

Drawing Title
Proposed Site Plan And 3D View

Drawing Number A1636(02)AP001	Revision P4
Drawing Status Preliminary	

