
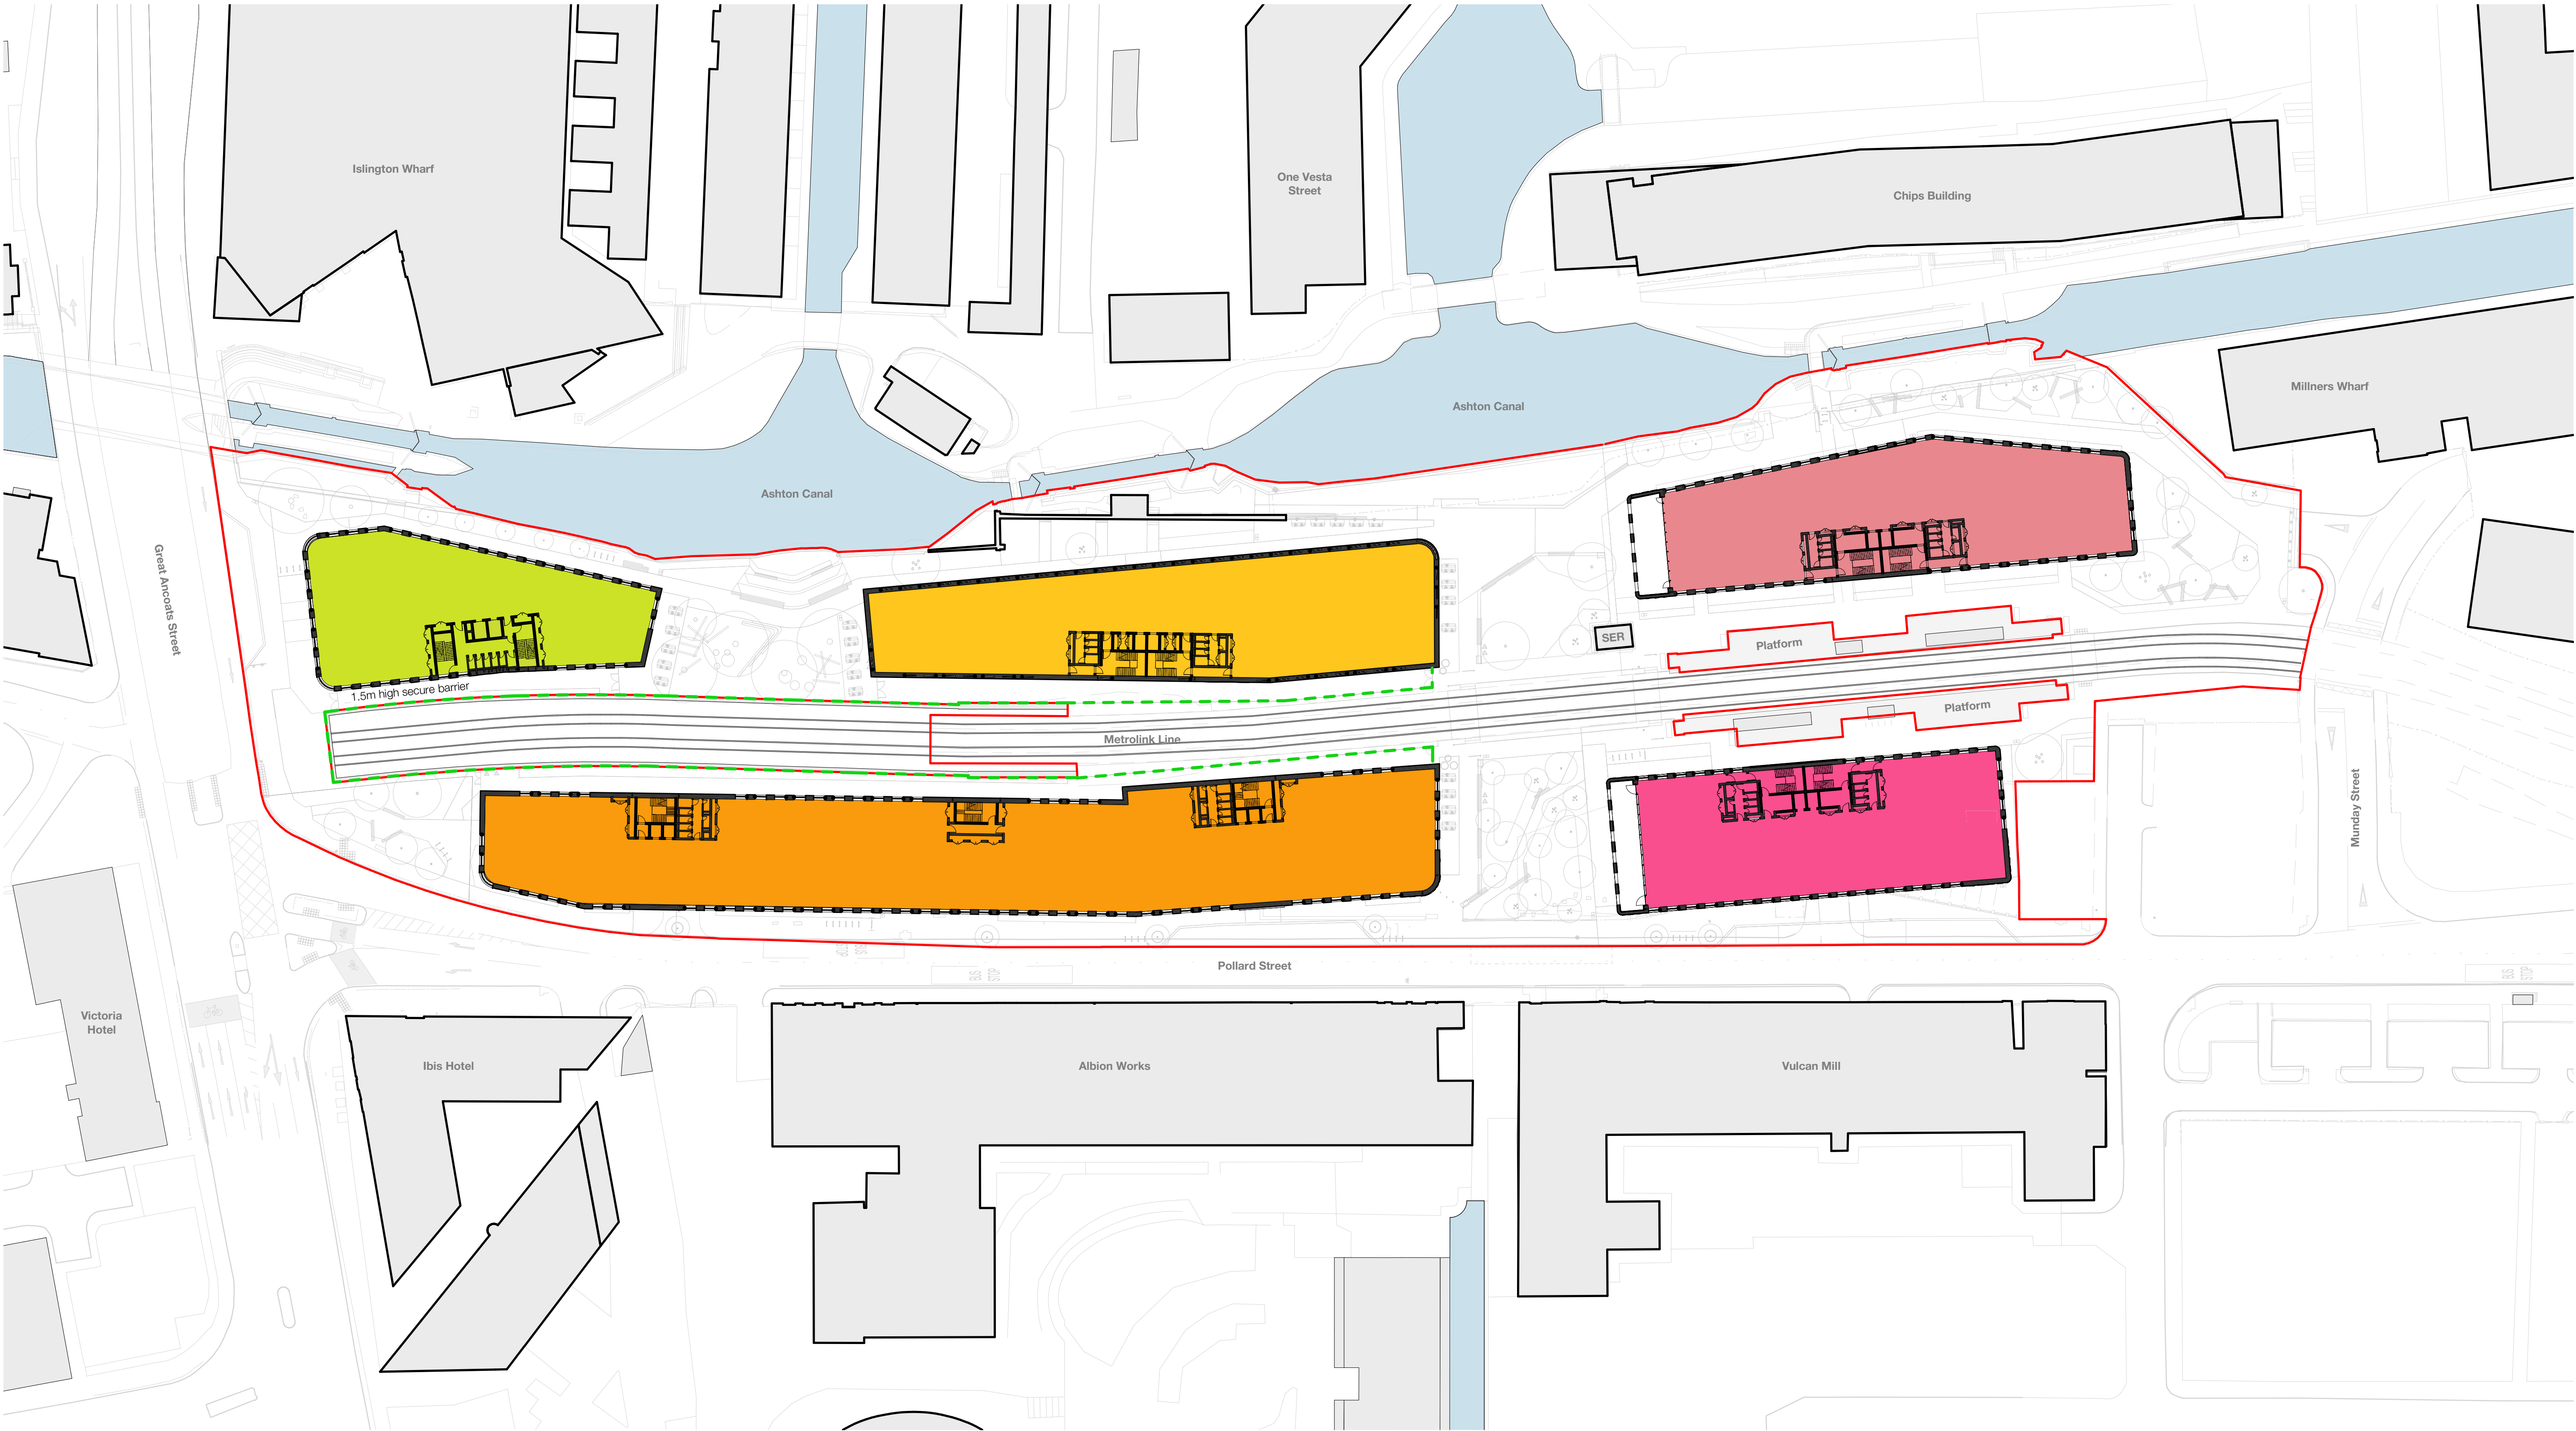


Rev	Description	Date
P1	Issued for Planning	30.09.20
P2	Issued for NMA	09.05.22
P3	Issued for S73 Application	18.12.23
P4	Issued for S73 Application	26.07.25
P5	Issued for S73 Application	26.01.26

Copyright Hawkins\Brown Architects
No implied licence exists. This drawing should not be used to calculate areas for the purposes of valuation. Do not scale this drawing. All dimensions to be checked on the site by the contractor and such dimensions to be their responsibility. All work must comply with relevant British Standards and Building Regulations requirements. Drawing errors and omissions to be reported to the architect. To be read in conjunction with Architect's specification and other consultant information.

KEY:

- Planning Application Boundary Line
- - - Continuous barrier formed of minimum 1.5m high fencing and the existing tunnel wall

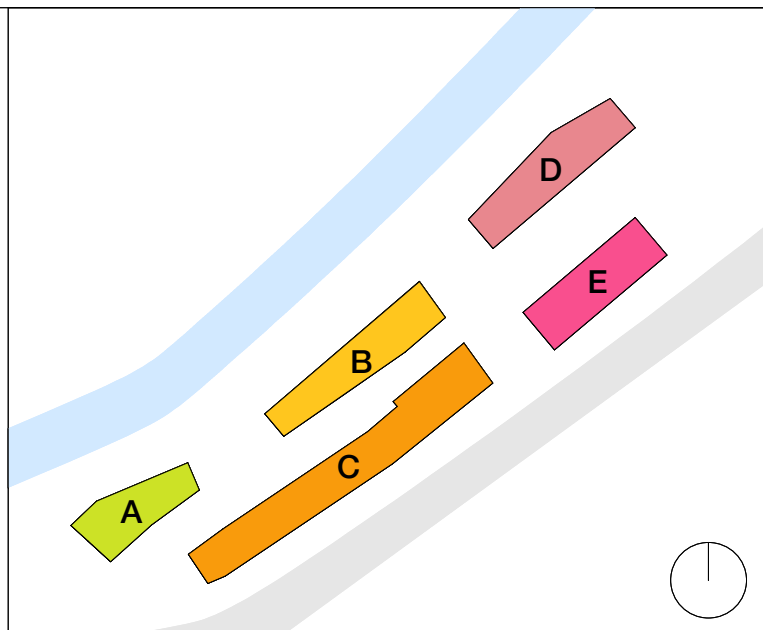

Scale @ A1 1 : 500	Date Sep 23	Job Number 18013	Project Pollard Street New Islington
Drawn By AG	Checked By NB	Status S2	
Drawing No. PLS-HBA-SW-02-DR-A-08-0012	Rev P5	Purpose of Issue Issued for Information	Drawing Proposed Site Plan - Second Floor

26-28 Hilton Street
Manchester M1 2EH

mail@hawkinsbrown.com
hawkinsbrown.com

Hawkins\Brown