




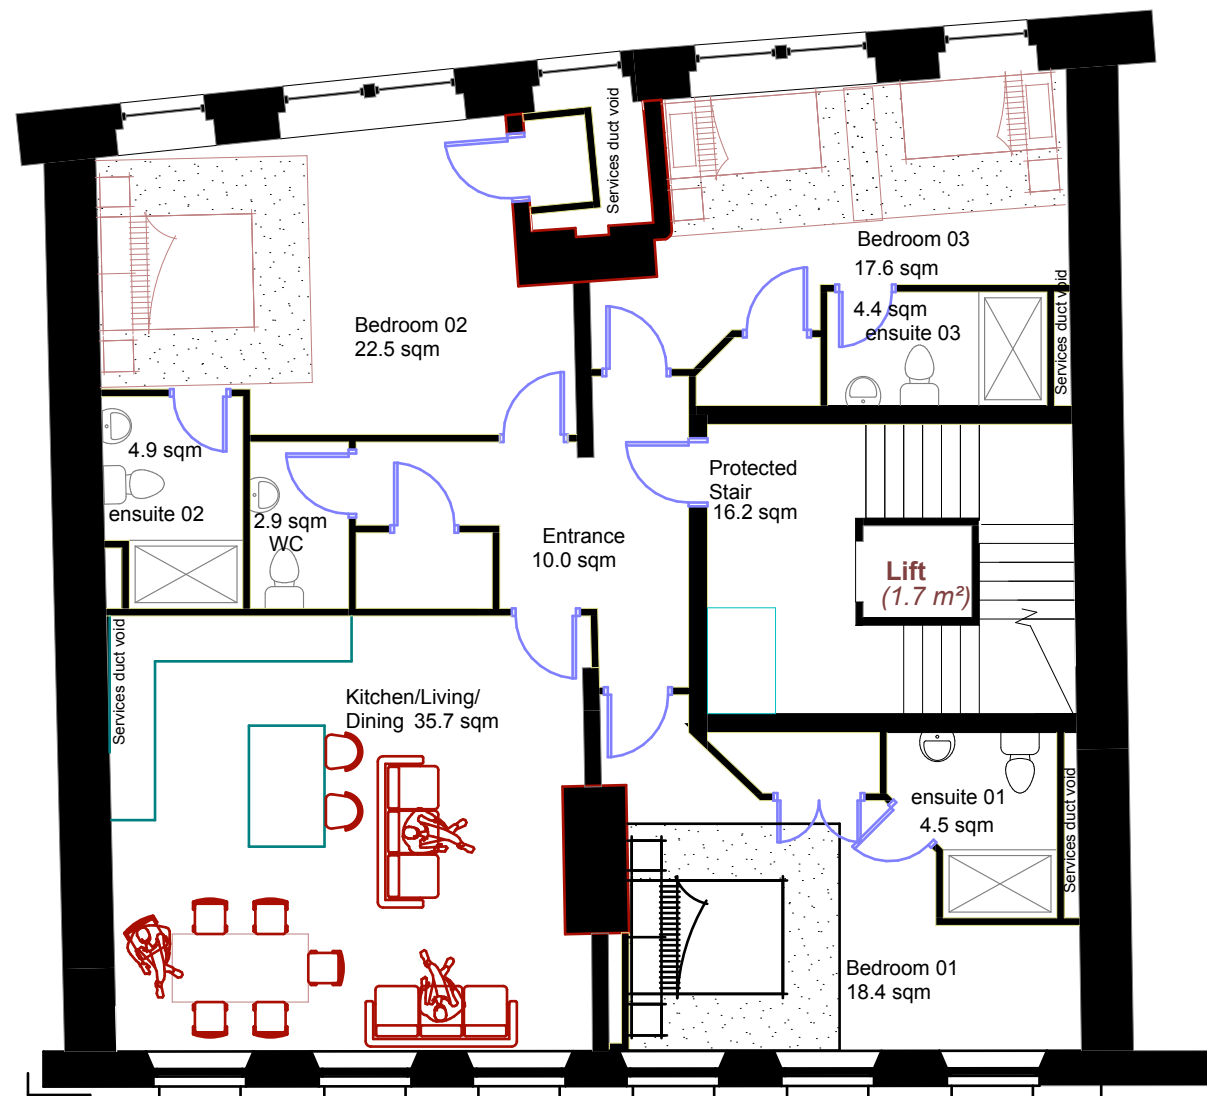

Proposed Second Floor Plan
185 sqm

 

Scale 1:100 Drawing No. 15

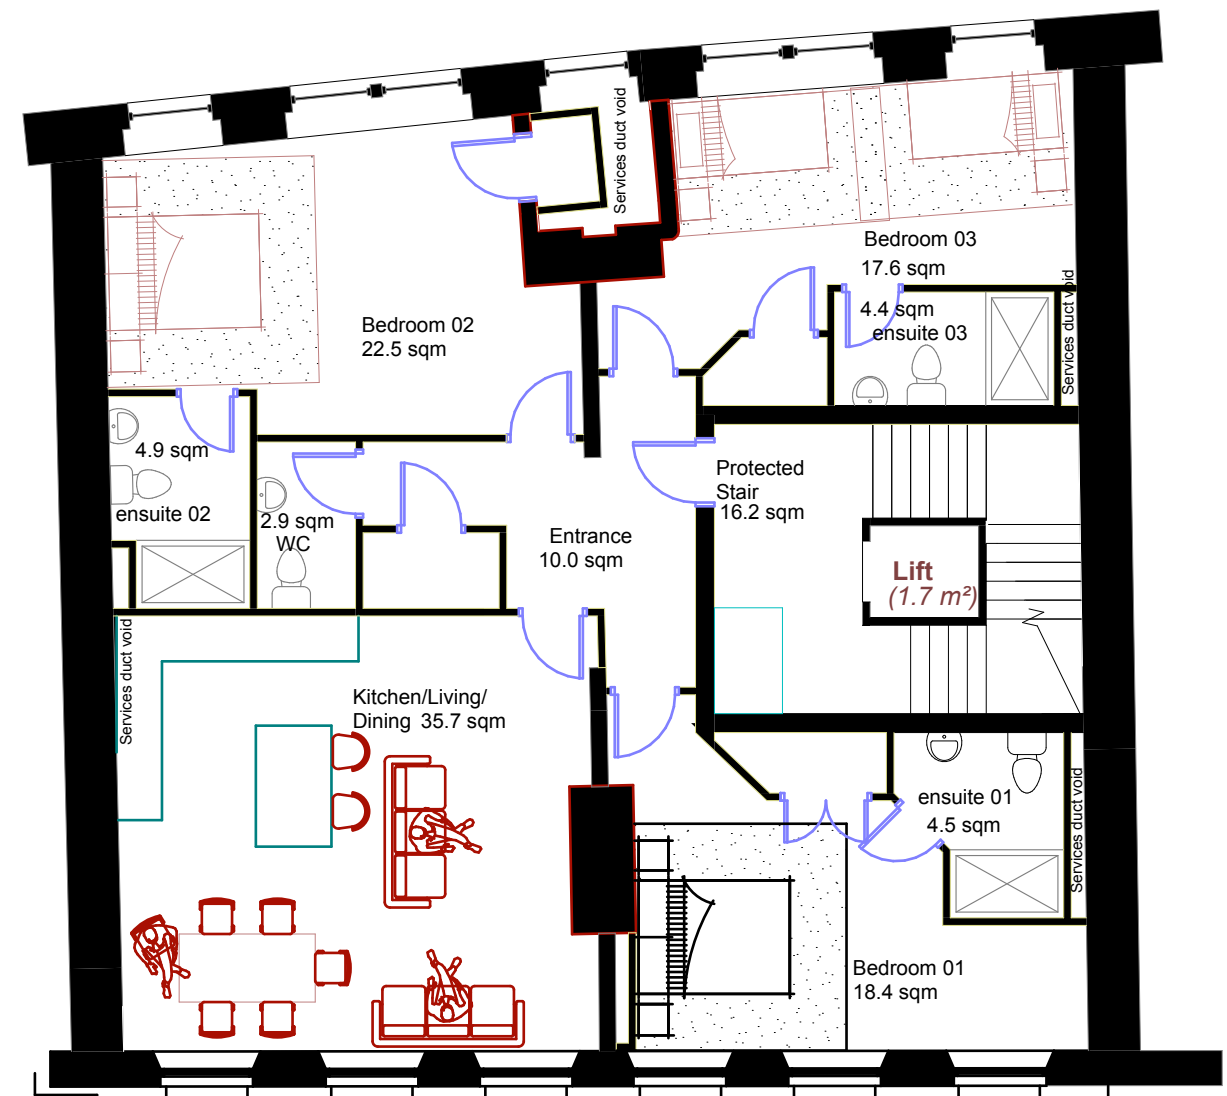

Proposed Third Floor Plan
185 sqm

44-50 Portland street M1 4GS