




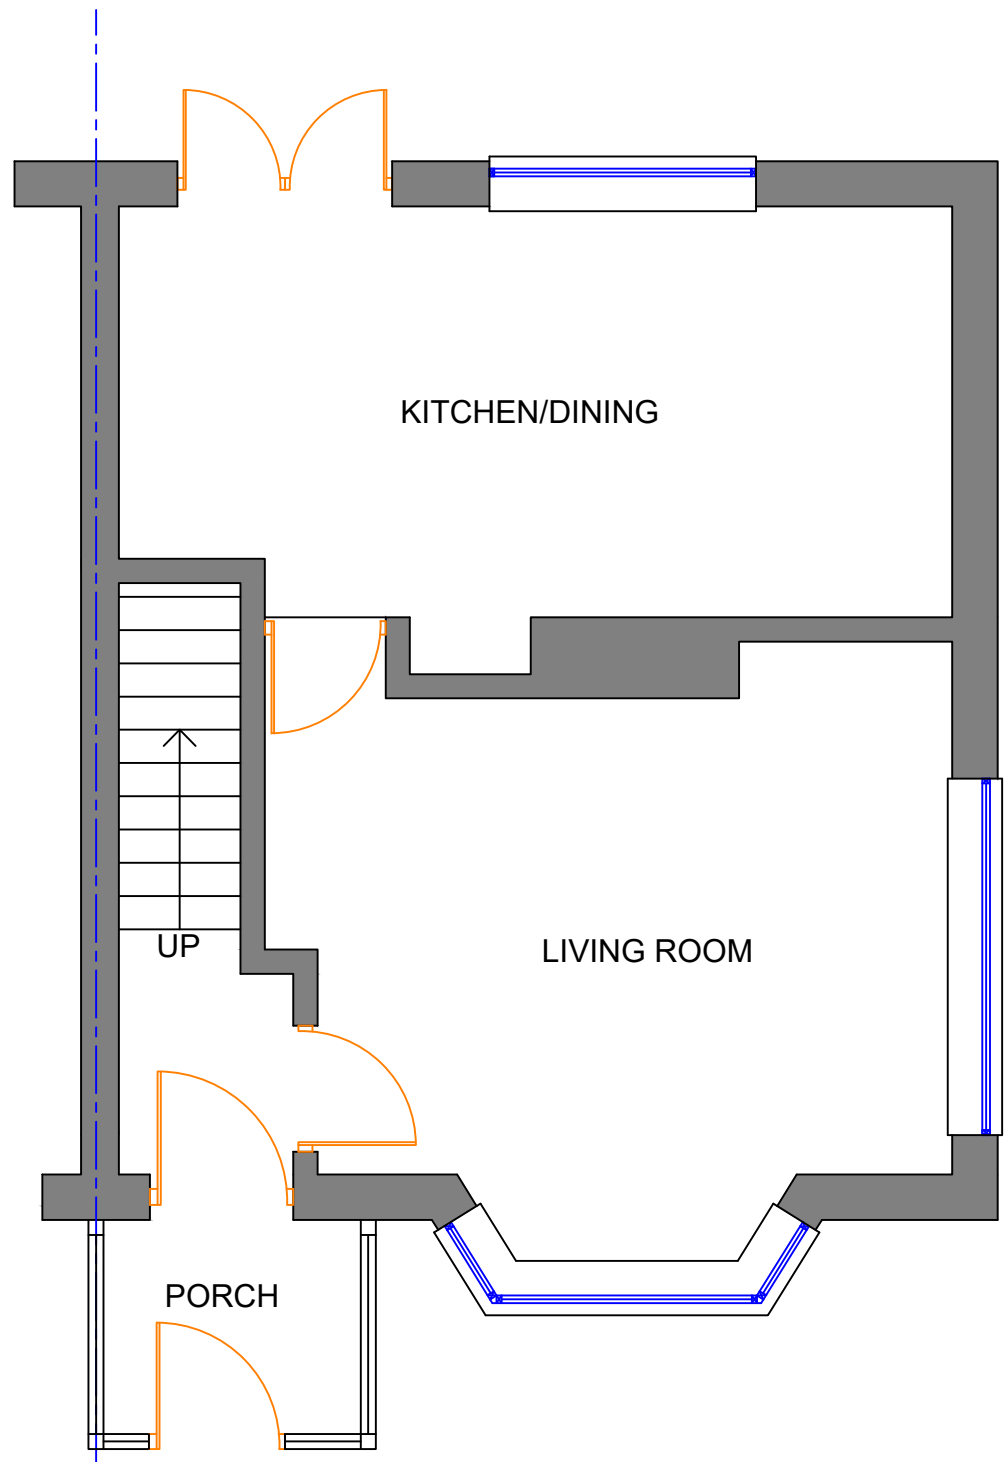


Existing Ground Floor Plan (1:50)

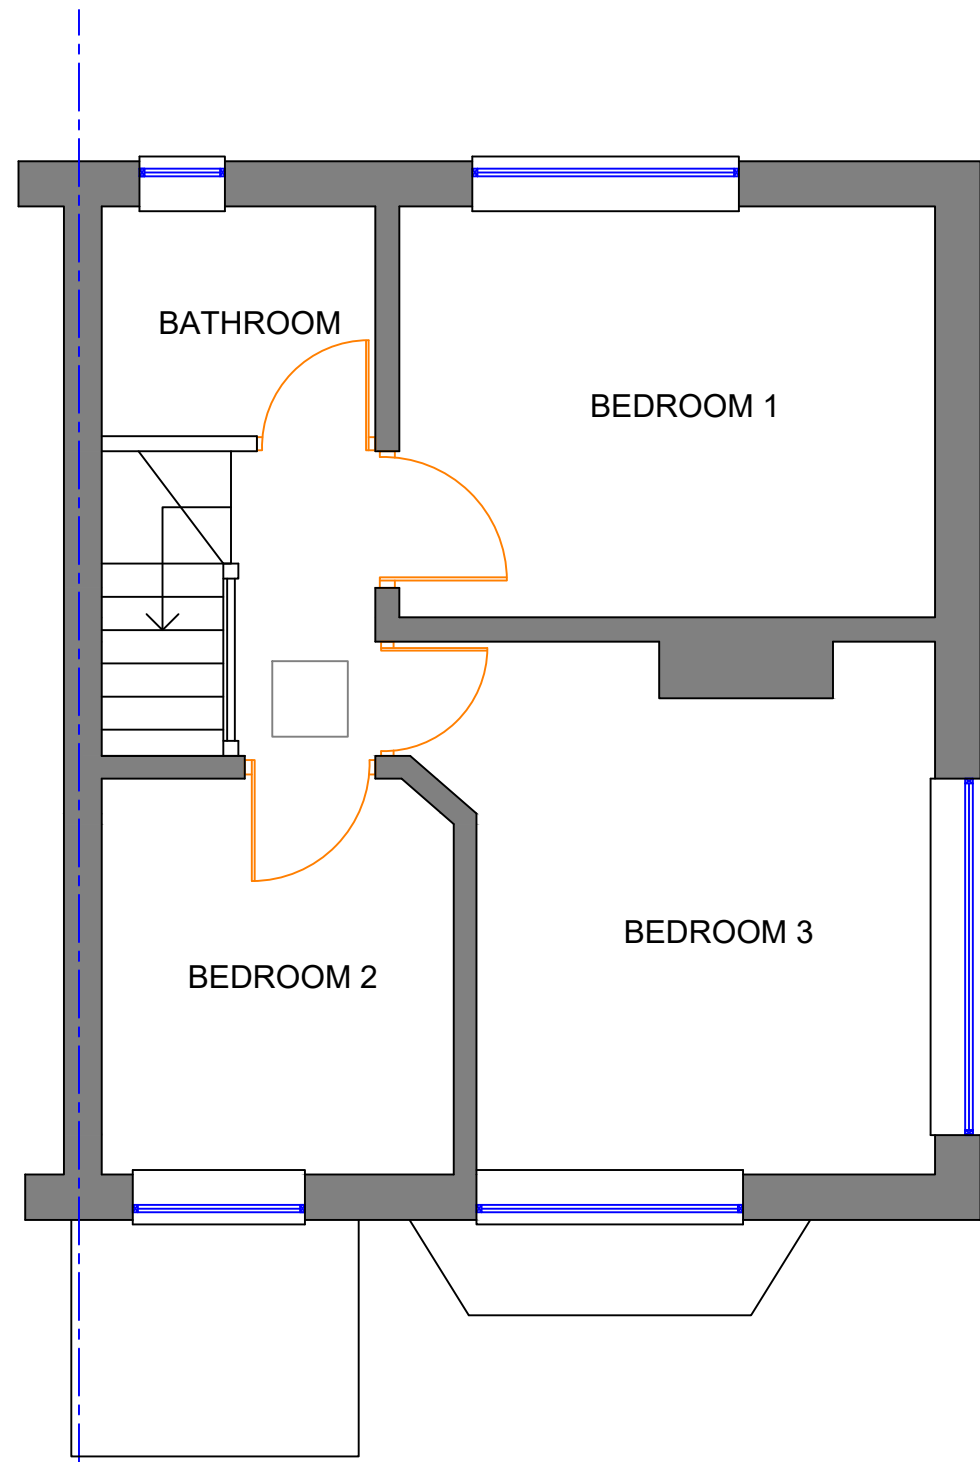


Existing First Floor Plan (1:50)

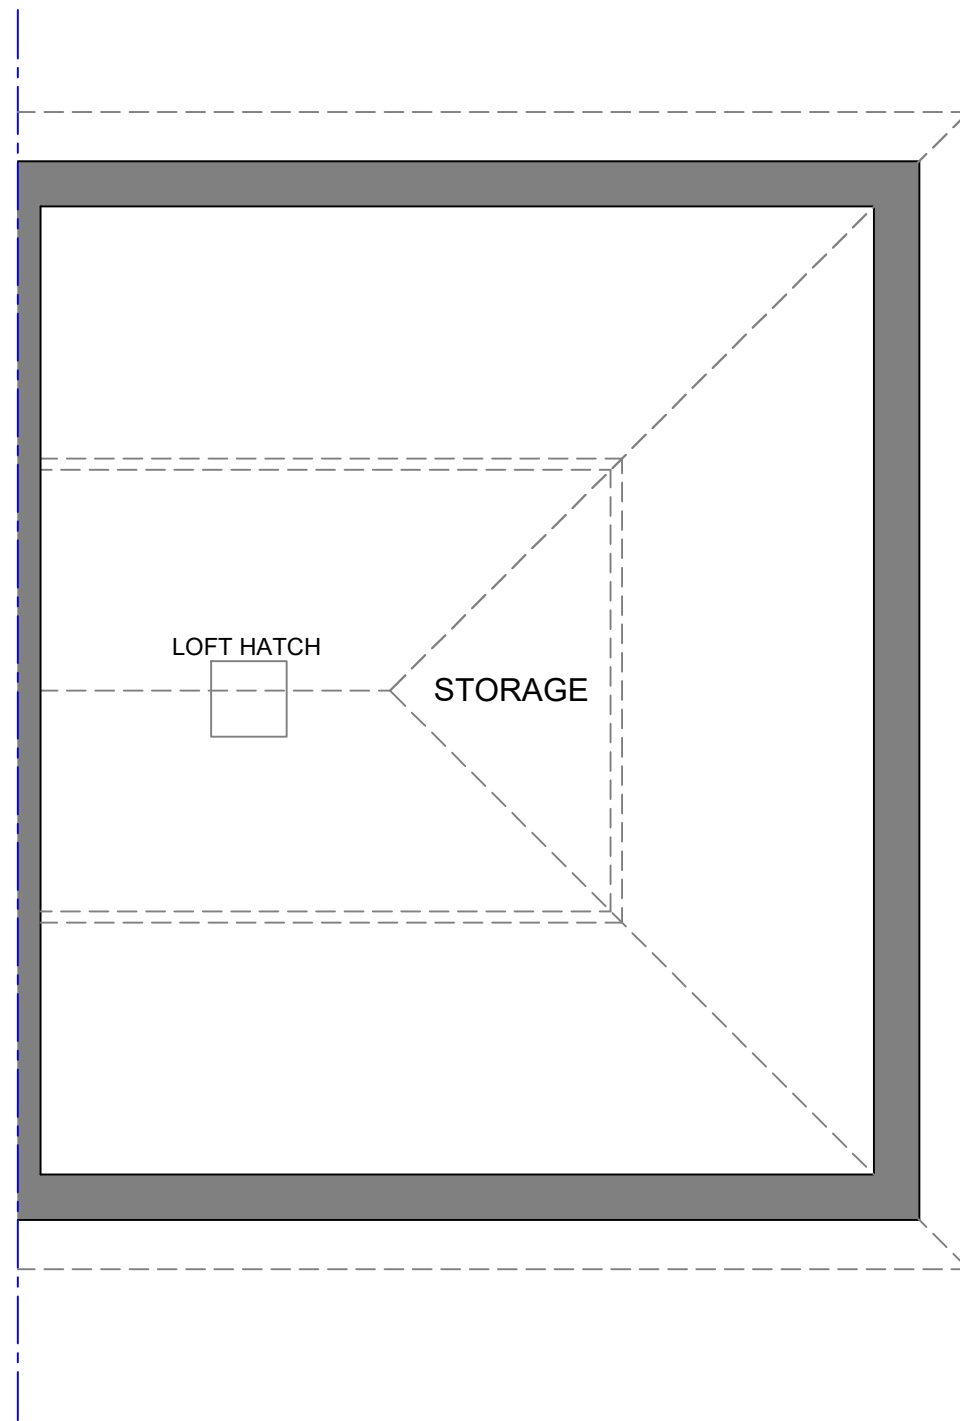


Existing Loft Floor Plan (1:50)

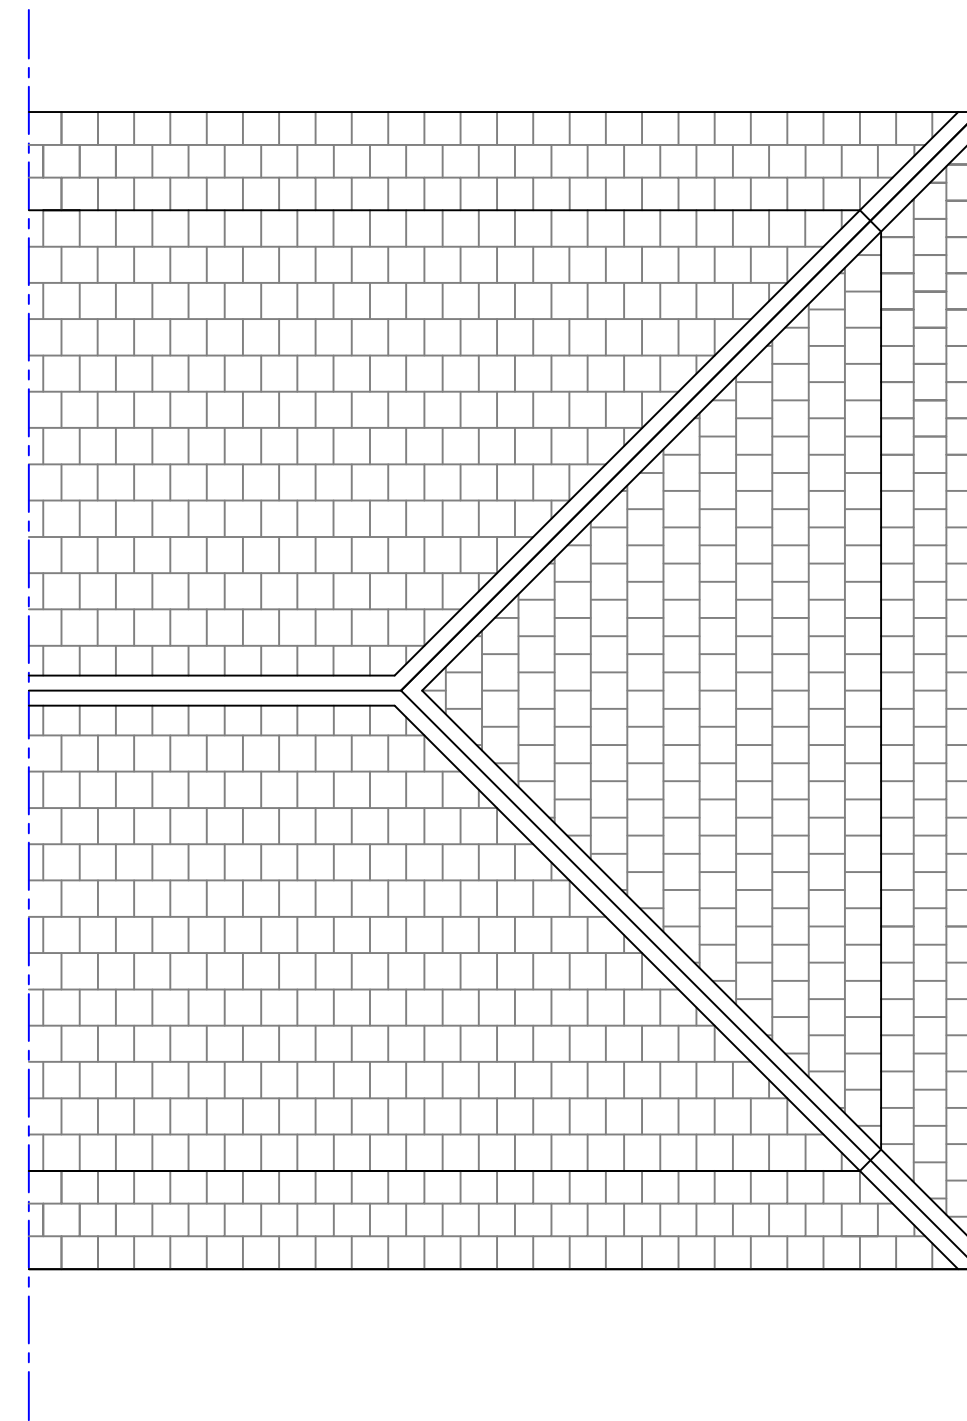


Existing Roof Plan (1:50)

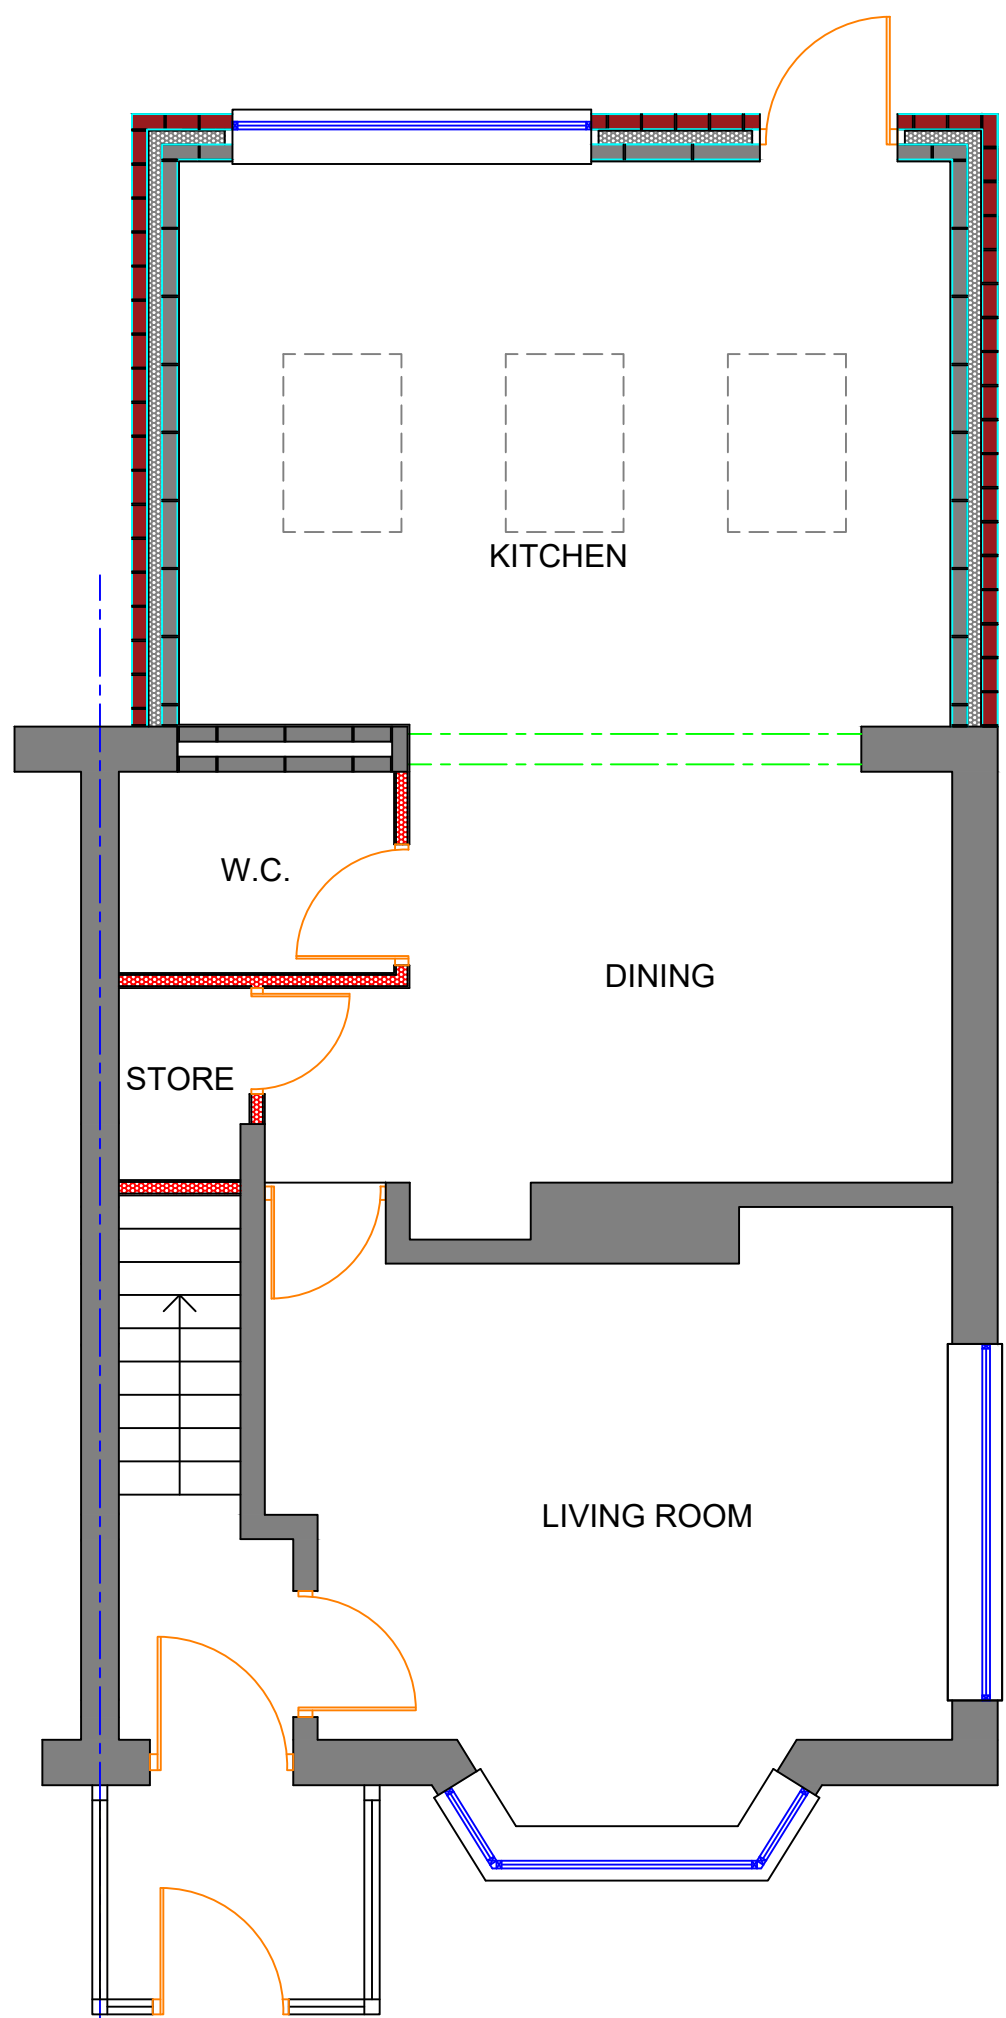


Proposed Ground Floor Plan (1:50)

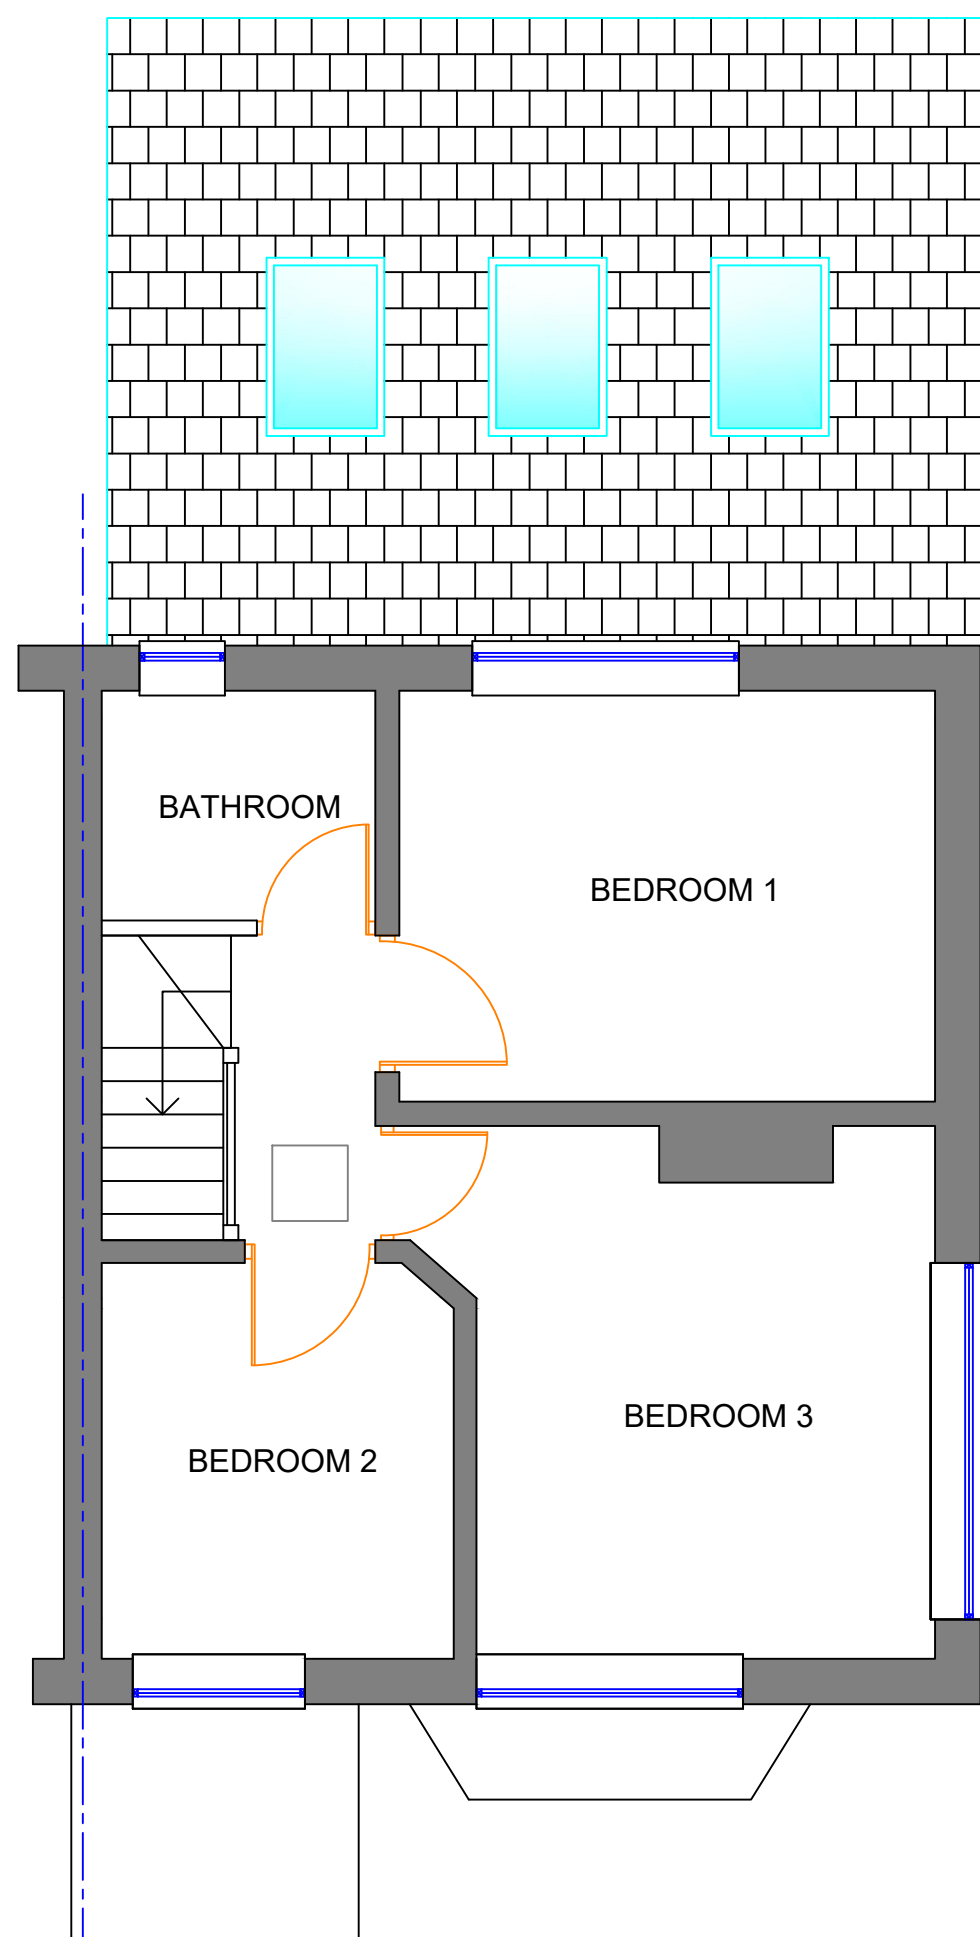

Proposed First Floor Plan (1:50)

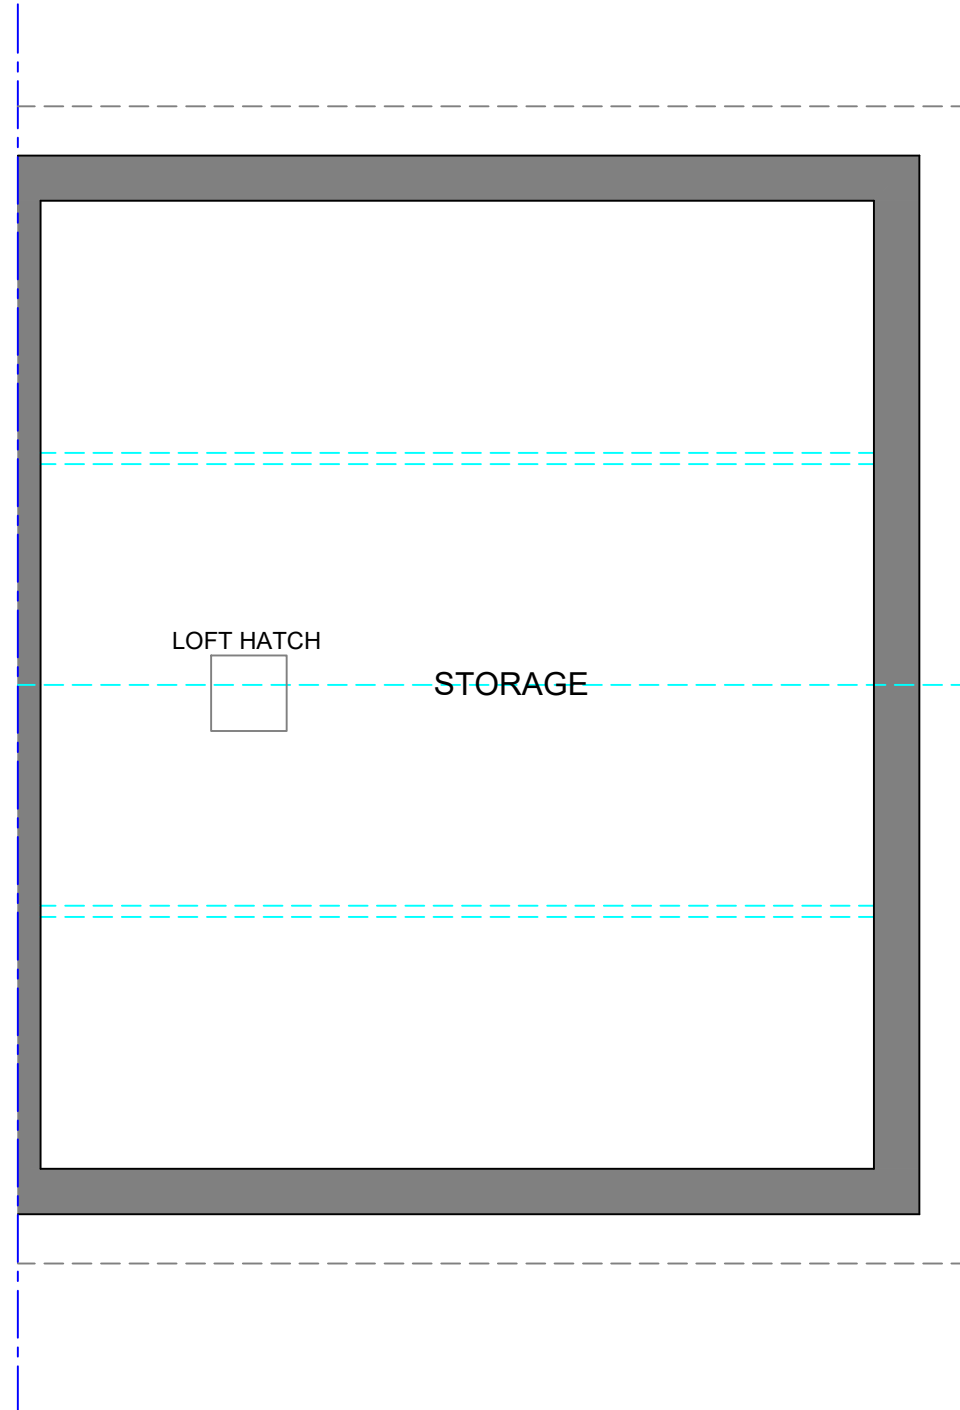

Proposed Loft Floor Plan (1:50)

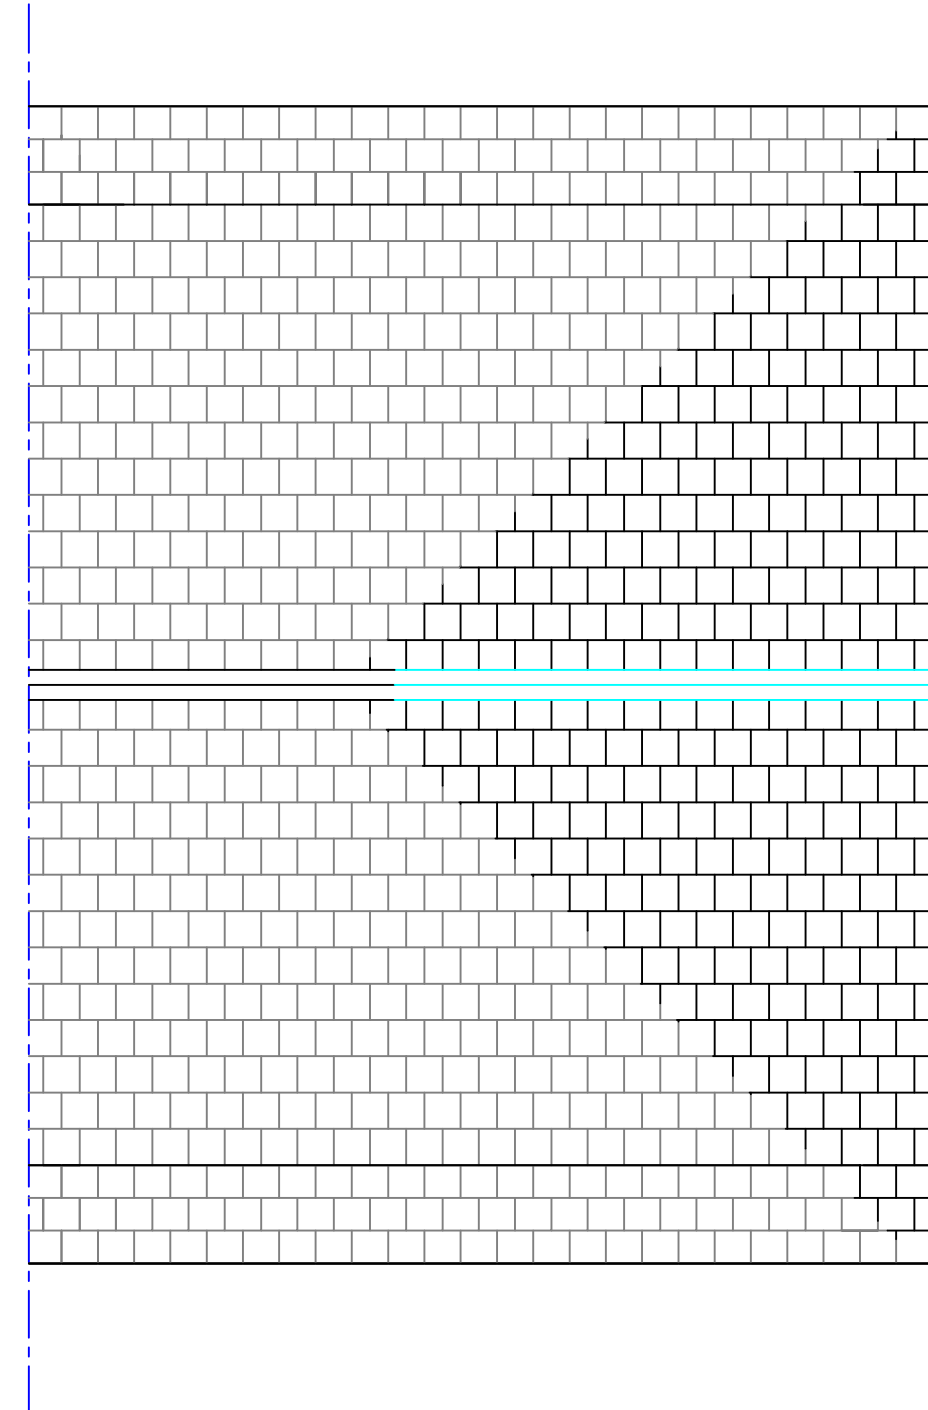

Proposed Roof Plan (1:50)

GENERAL NOTES

1. All dimensions are in millimetres unless otherwise noted.
2. This drawing is not to be copied or disclosed by or forwarded on to any unauthorised persons without prior written consent of Gamble King and Noone Limited.
3. Do not scale from this drawing and is only to be used for Local Authority Approval purposes only.

REFERENCE

- EXISTING FACING BRICK
- EXISTING CONCRETE ROOF TILES

REFERENCE

- NEW FACING BRICK TO MATCH EXISTING
- NEW CONCRETE ROOF TILES TO MATCH EXISTING
- MENDIP 12.5 CONCRETE INTERLOCKING ROOF TILES

D	Addition of Loft Plans	F. Cadell	Feb. 2026
REV.	DESCRIPTION	BY	DATE
C	Amendments made to address Planning Officers concerns	F. Cadell	Feb. 2026
REV.	DESCRIPTION	BY	DATE
B	Amendments made to address Planning Officers concerns	F. Cadell	Jan. 2026
REV.	DESCRIPTION	BY	DATE
A	Amendments made to suit the clients requirements	F. Cadell	Nov. 2025
REV.	DESCRIPTION	BY	DATE

Client
Bobo Wong

Job
10 Rimmington Close
Manchester
M9 7DP

Drg
Existing and Proposed Floor and Roof Plans

Drawn F. Cadell	Date Nov. 2025	Scale As Shown
Job No. D25.10.25	Drg No. P01D	

Gamble King and Noone Ltd
Consulting Structural Engineers & Building Surveyors.
5 Queen Street
Oldham
OL1 1RD
Tel: 0161 652 1183
Mobile: 07756 902 604
07725 145 369