


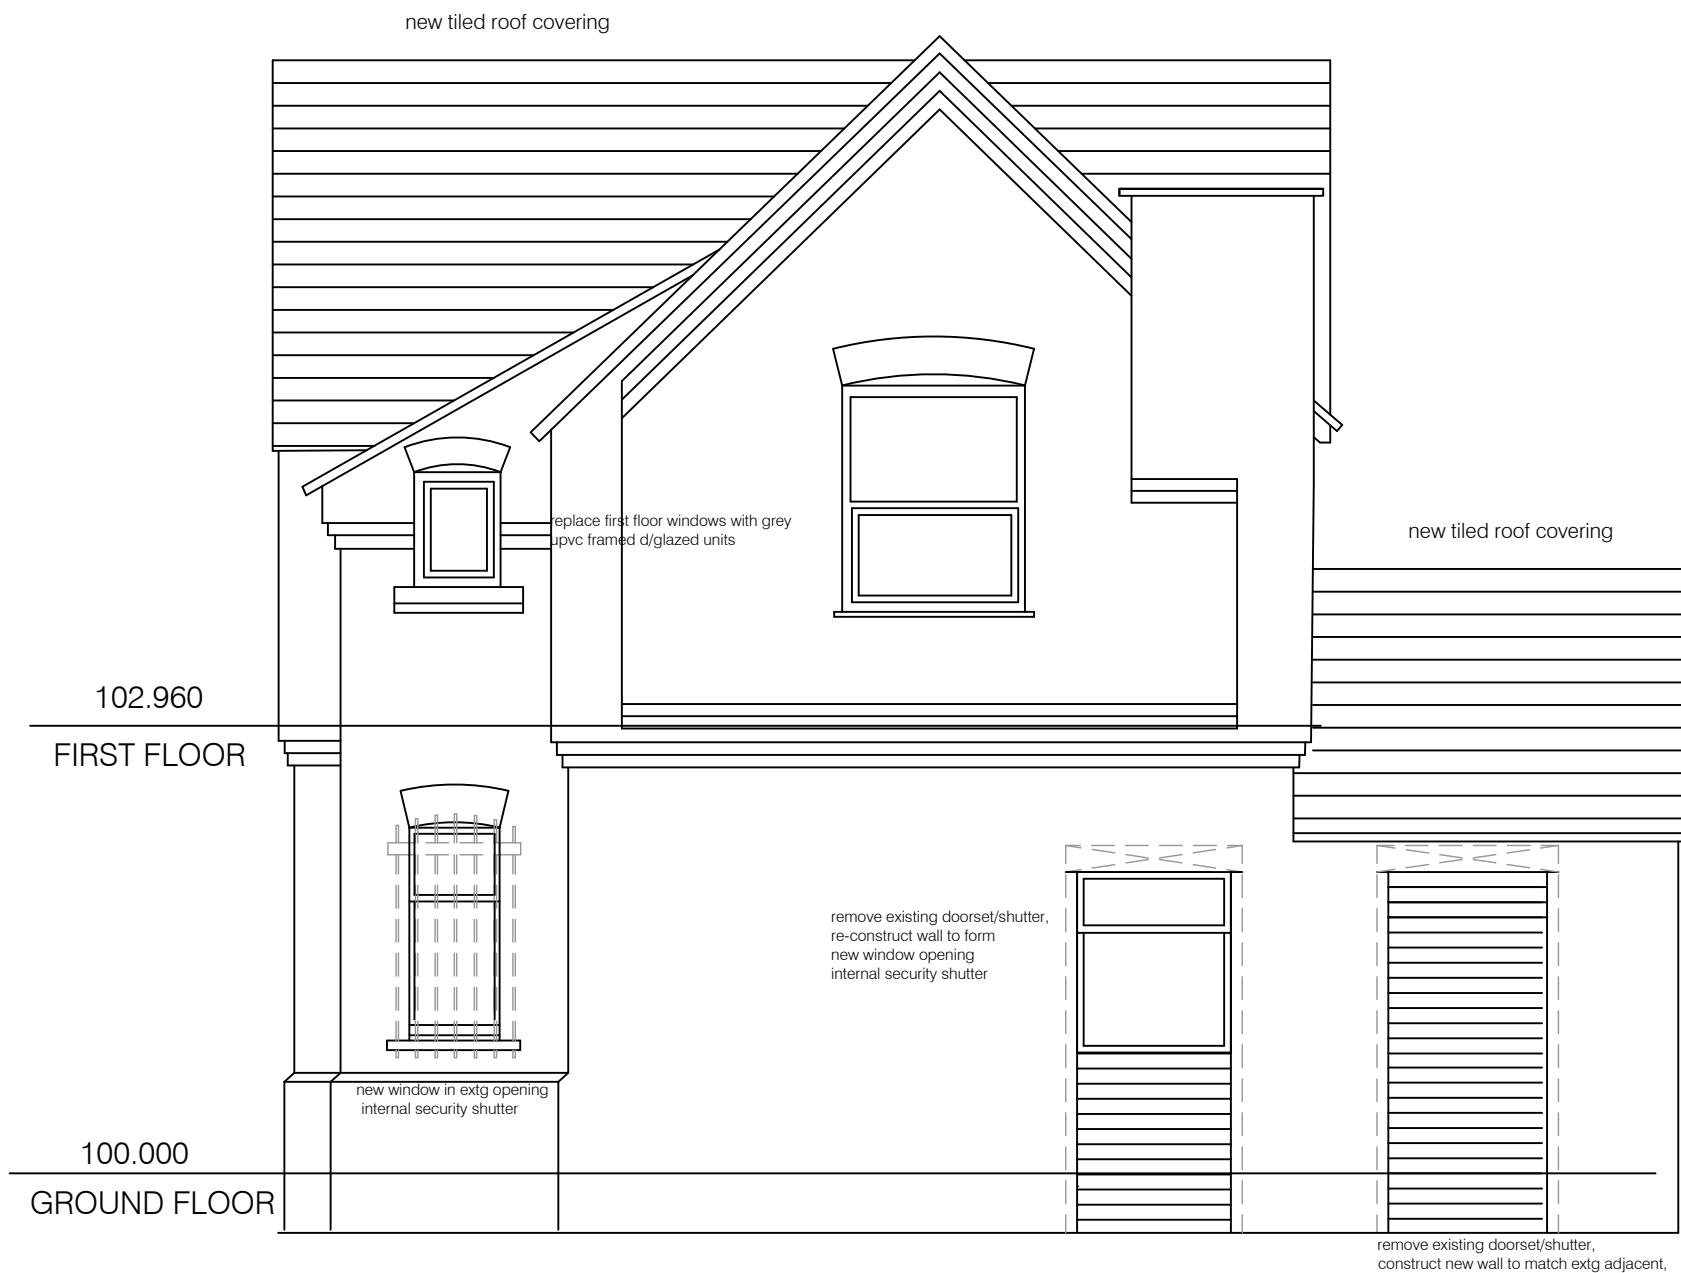


FRONT ELEVATION



REAR ELEVATION



SIDE ELEVATION

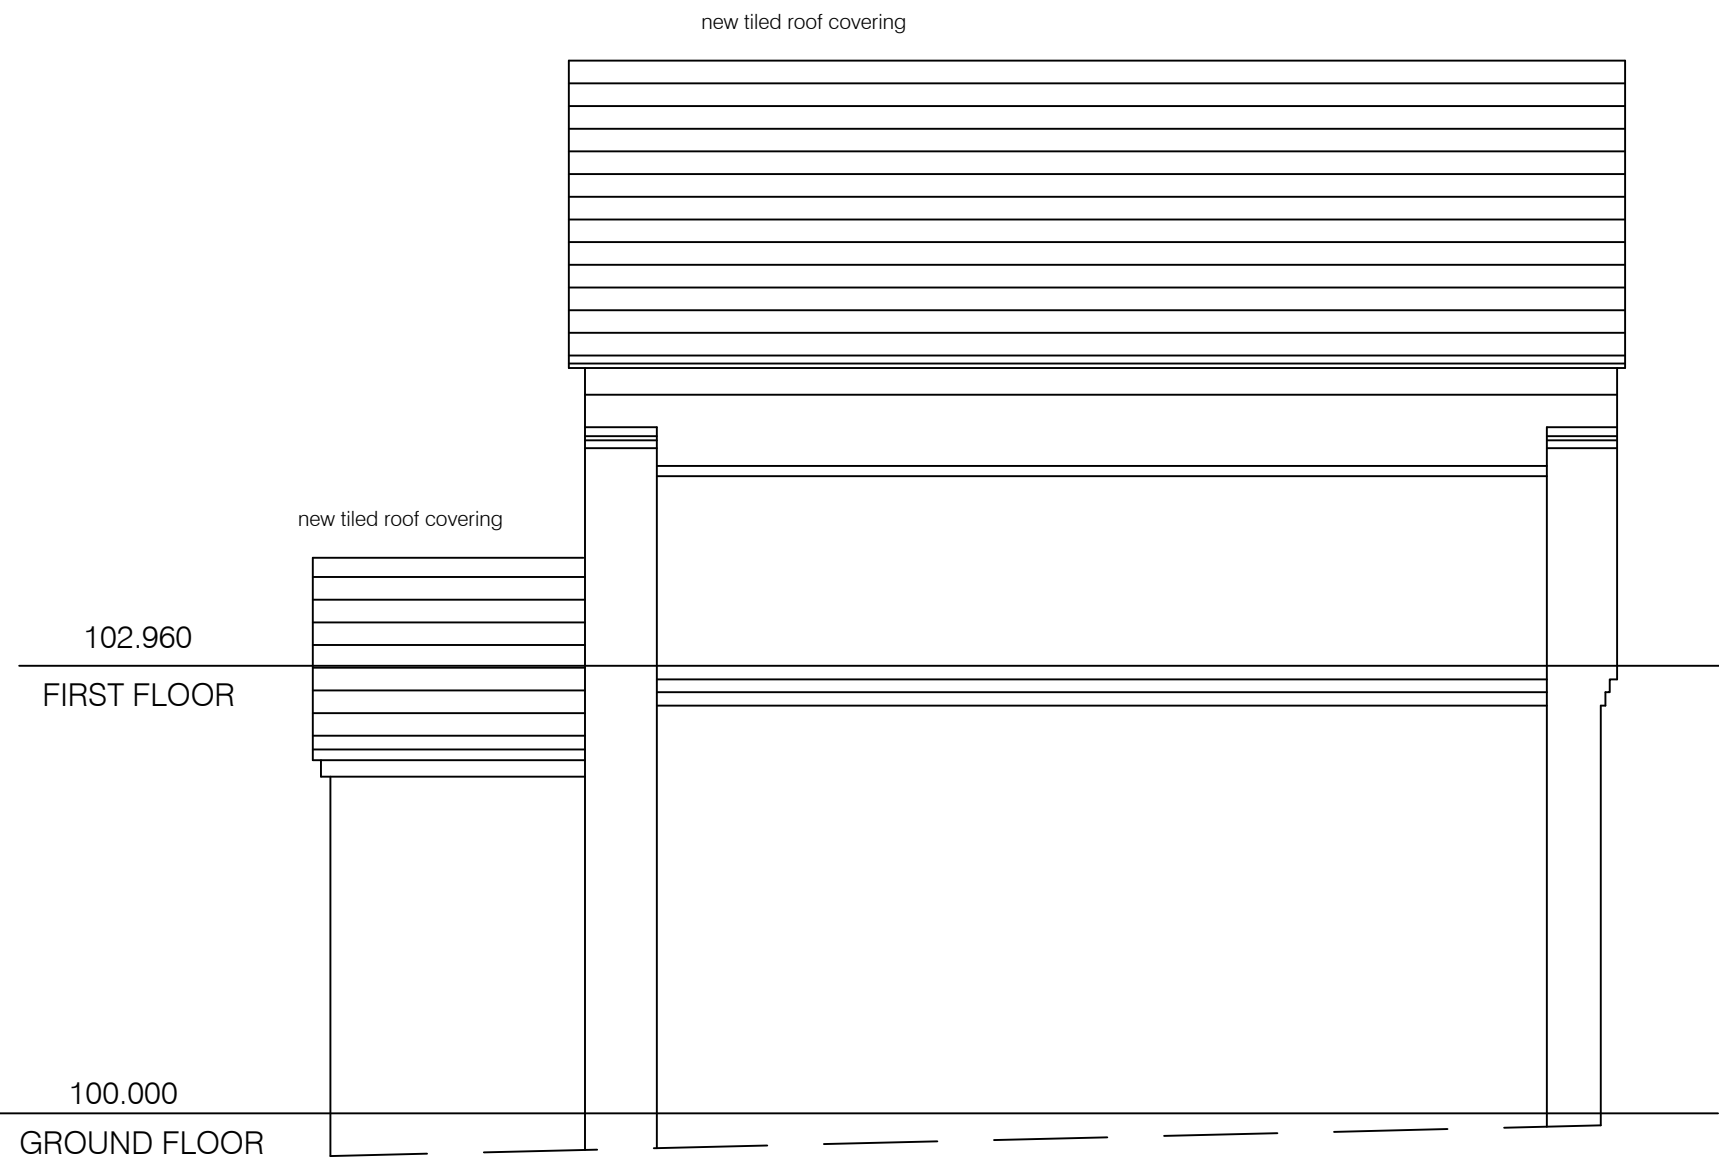

NO ACCESS TO SIDE YARD ELEVATION

Simon R Miles
Chartered Architect
Didsbury
Manchester
T: 07778 137830
E: srsmilesarchitect@gmail.com

Revision	Date	Revision note
P1	25.11.2025	First issue
P2	16.01.2026	Mesh fencing height clarified to car park boundary

Do not scale. Contractors must check all dimensions on site before preparing production drawings or commencing any work. This drawing and its design is the copyright of S.R.Miles Ltd and may not be reproduced in any form whatsoever without their prior express written consent.

Notes
to be read as part of full planning submission drawings
25 510 EX01 - Floor plans as Existing
25 510 EX02 - Elevations as Existing
25 510 EX03 - Site Plan as Existing
25 510 PL100 P3 - Site and floor plan as proposed
25 510 PL101 P2- Elevations as proposed
25 510 PL102 P2 - Streetscene Elevations as existing and proposed

Project :
42 Ladybarn Road Fallowfield

Title :
Proposed elevations

Drawing number : Issue :
25 510 PL101 P2

Client :
DSJMK PROPERTIES LTD

Scale :

1:50@A1

Date :
14.11.2025

CAD Ref :
25 510

Drawn by :
SRM

SRM
Simon R Miles BA(Hon) Dip Arch RIBA
Chartered Architect