



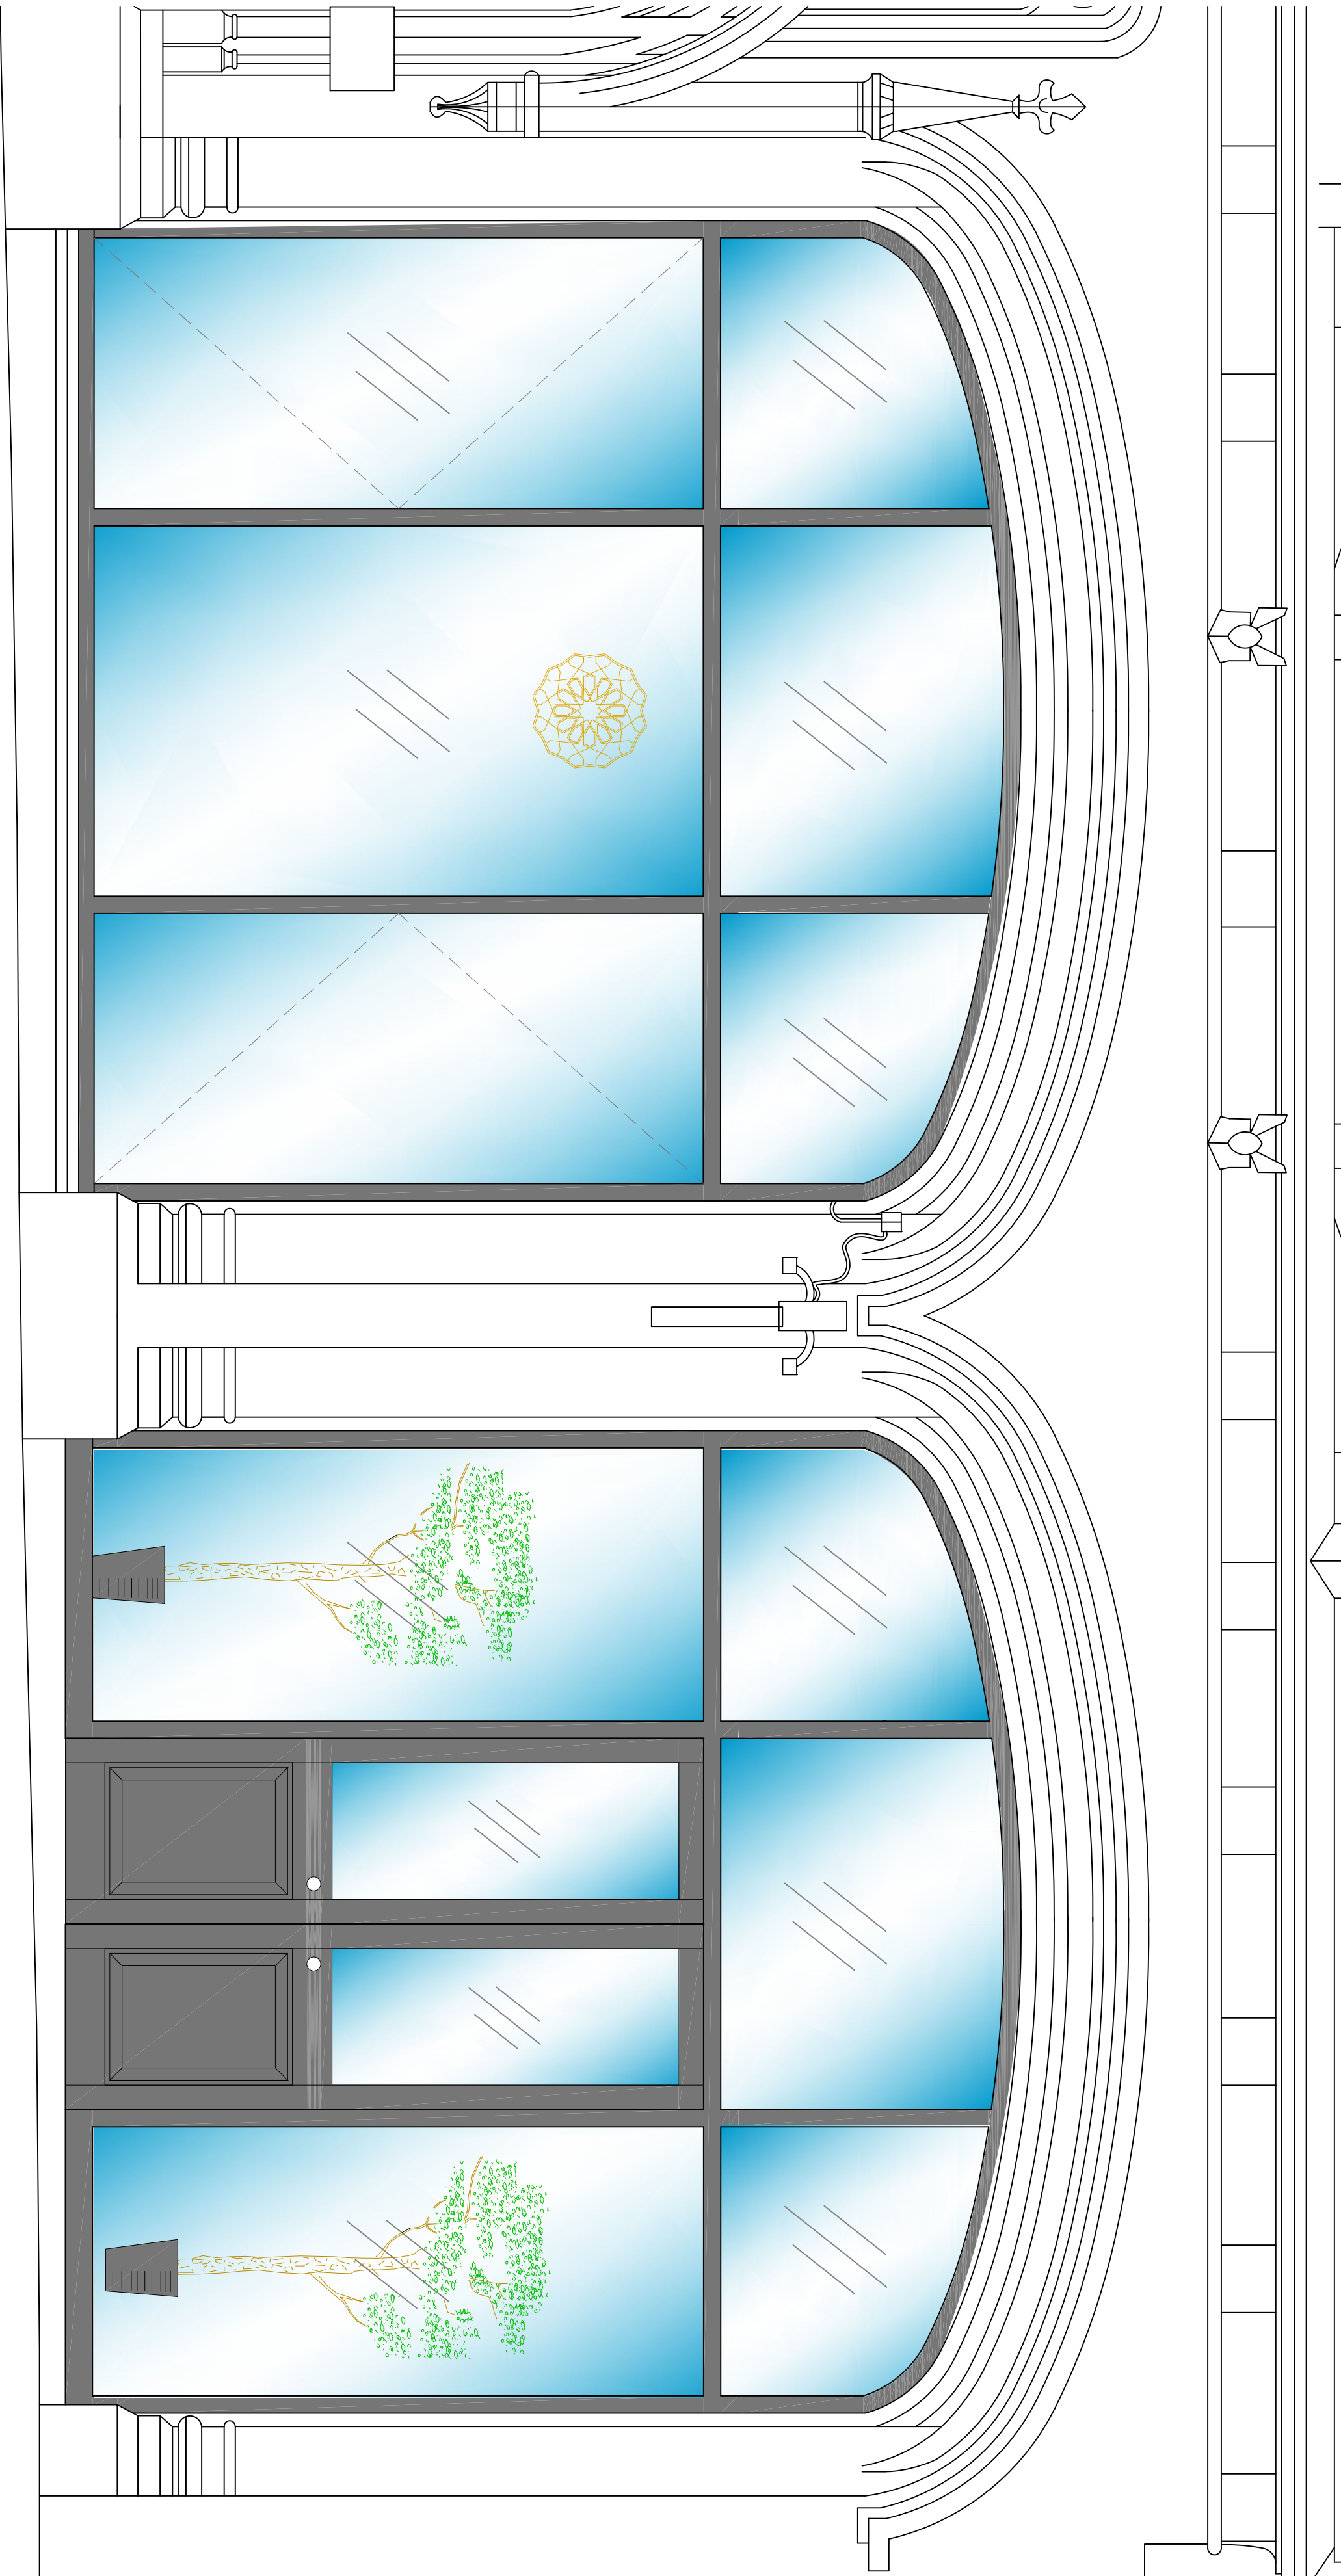

Entrance Front Elevation


Doors Open

Scale 1:20

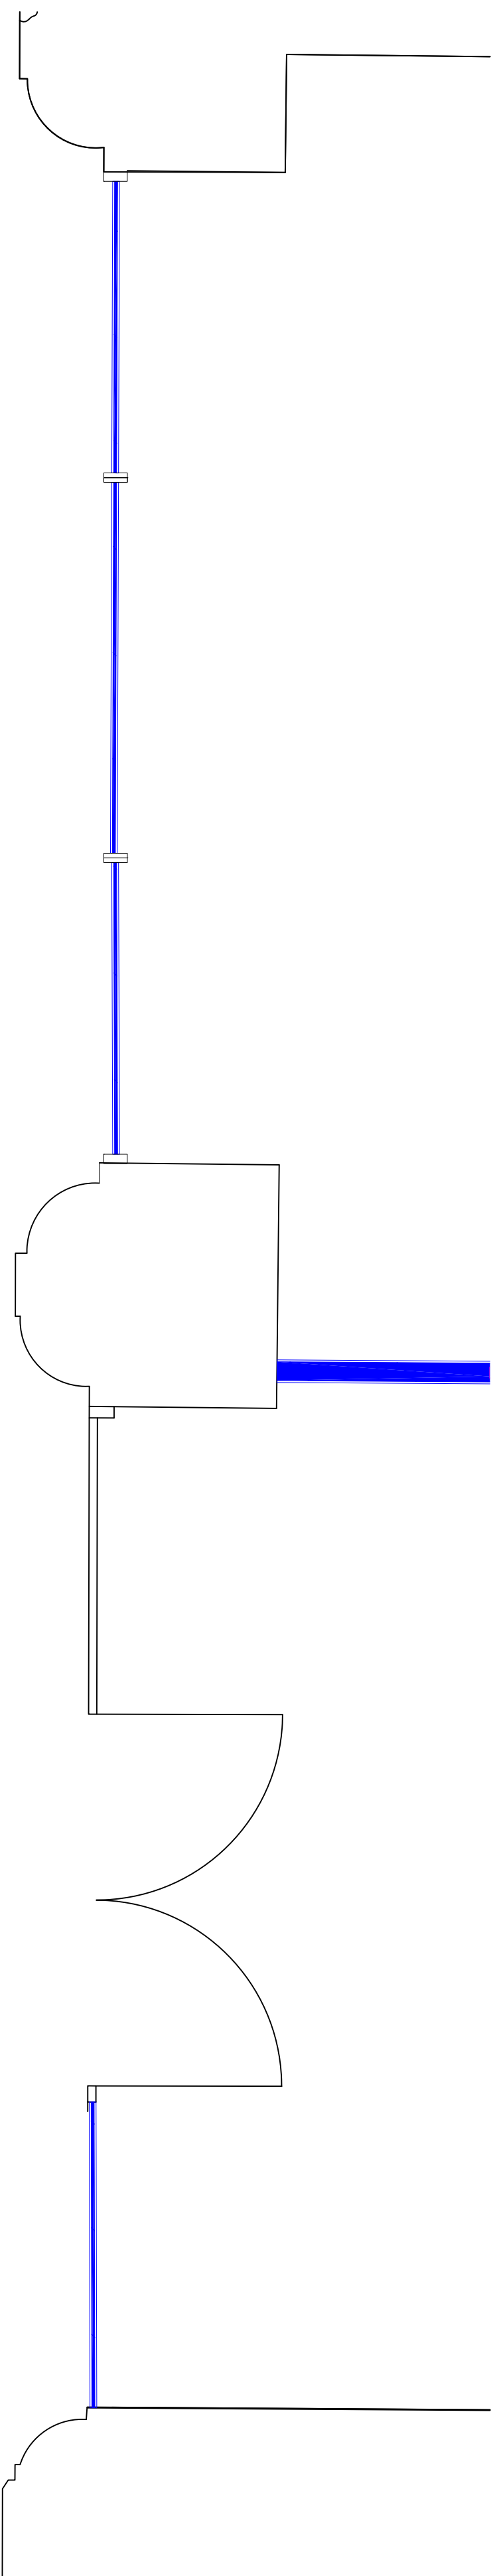

Entrance Plan View

Scale 1:20

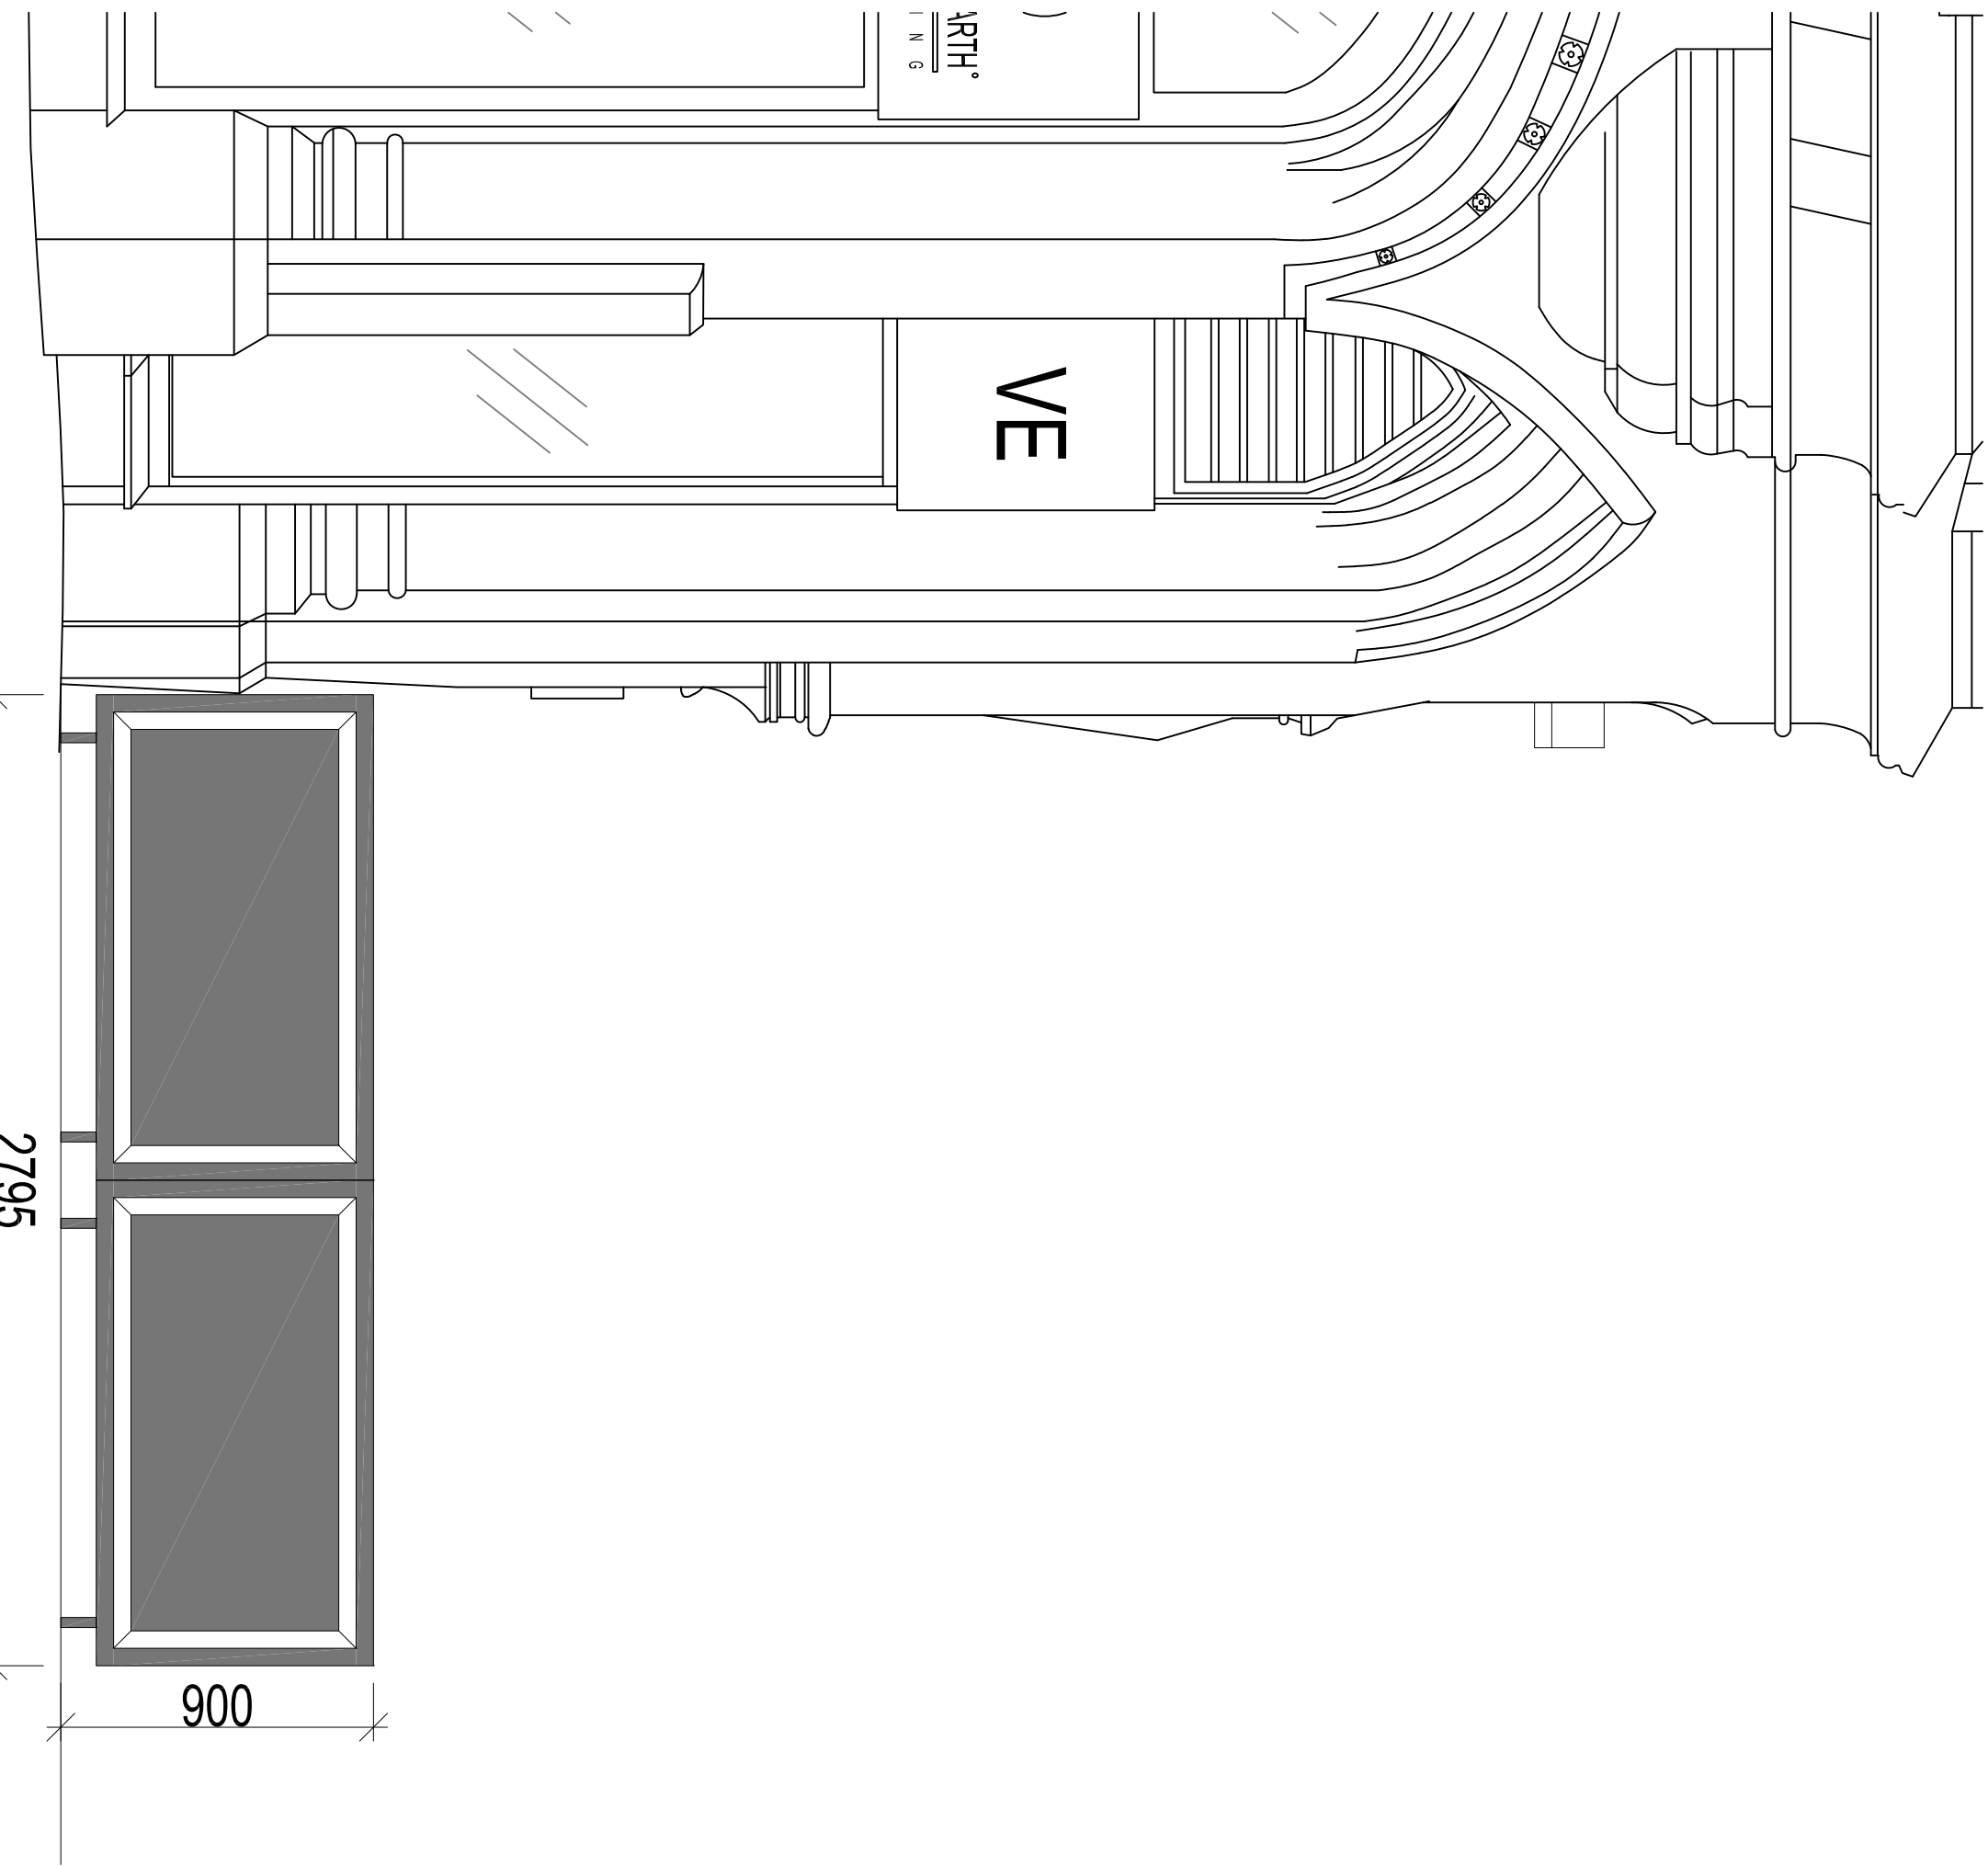

Entrance Side Elevation

Black Version

Scale 1:20

WHERE CREATIVE IMAGINATION BECOMES A REALITY

CLIENT:	BUILDING:	DRAWING TITLE:	DRAWN BY:	DATE:	SIZE:	REV:
Armenian Experience	Victoria Building Albert Square Manchester	Existing Elevation	James C Scott	August 2022	A1	
			DWG NO:	SCALE:	DOC FOR:	
			C8S_10194.0.39	1:20	Planning	

copyright: The copyright in this drawing is vested in Cube8 Studio Ltd and no licence or assignment of any kind has been, or is, granted to any third party whether by provision of copies or originals of the drawings or otherwise agreed in writing, DO NOT SCALE FROM THIS DRAWING

BUILDING APPRAISAL | HUMAN-CENTERED DESIGN | SPACE PLANNING | INTERIOR DESIGN & ARCHITECTURE | BRAND & IDENTITY | FURNITURE & ACCESSORIES | 3D VISUALISATION | PROJECT MANAGEMENT |

CUBE8
STUDIO

0161 849239
info@cube8studio.com
studio 427, The Mews, Mcr
Black & White Bld, London
www.cube8studio.com

