



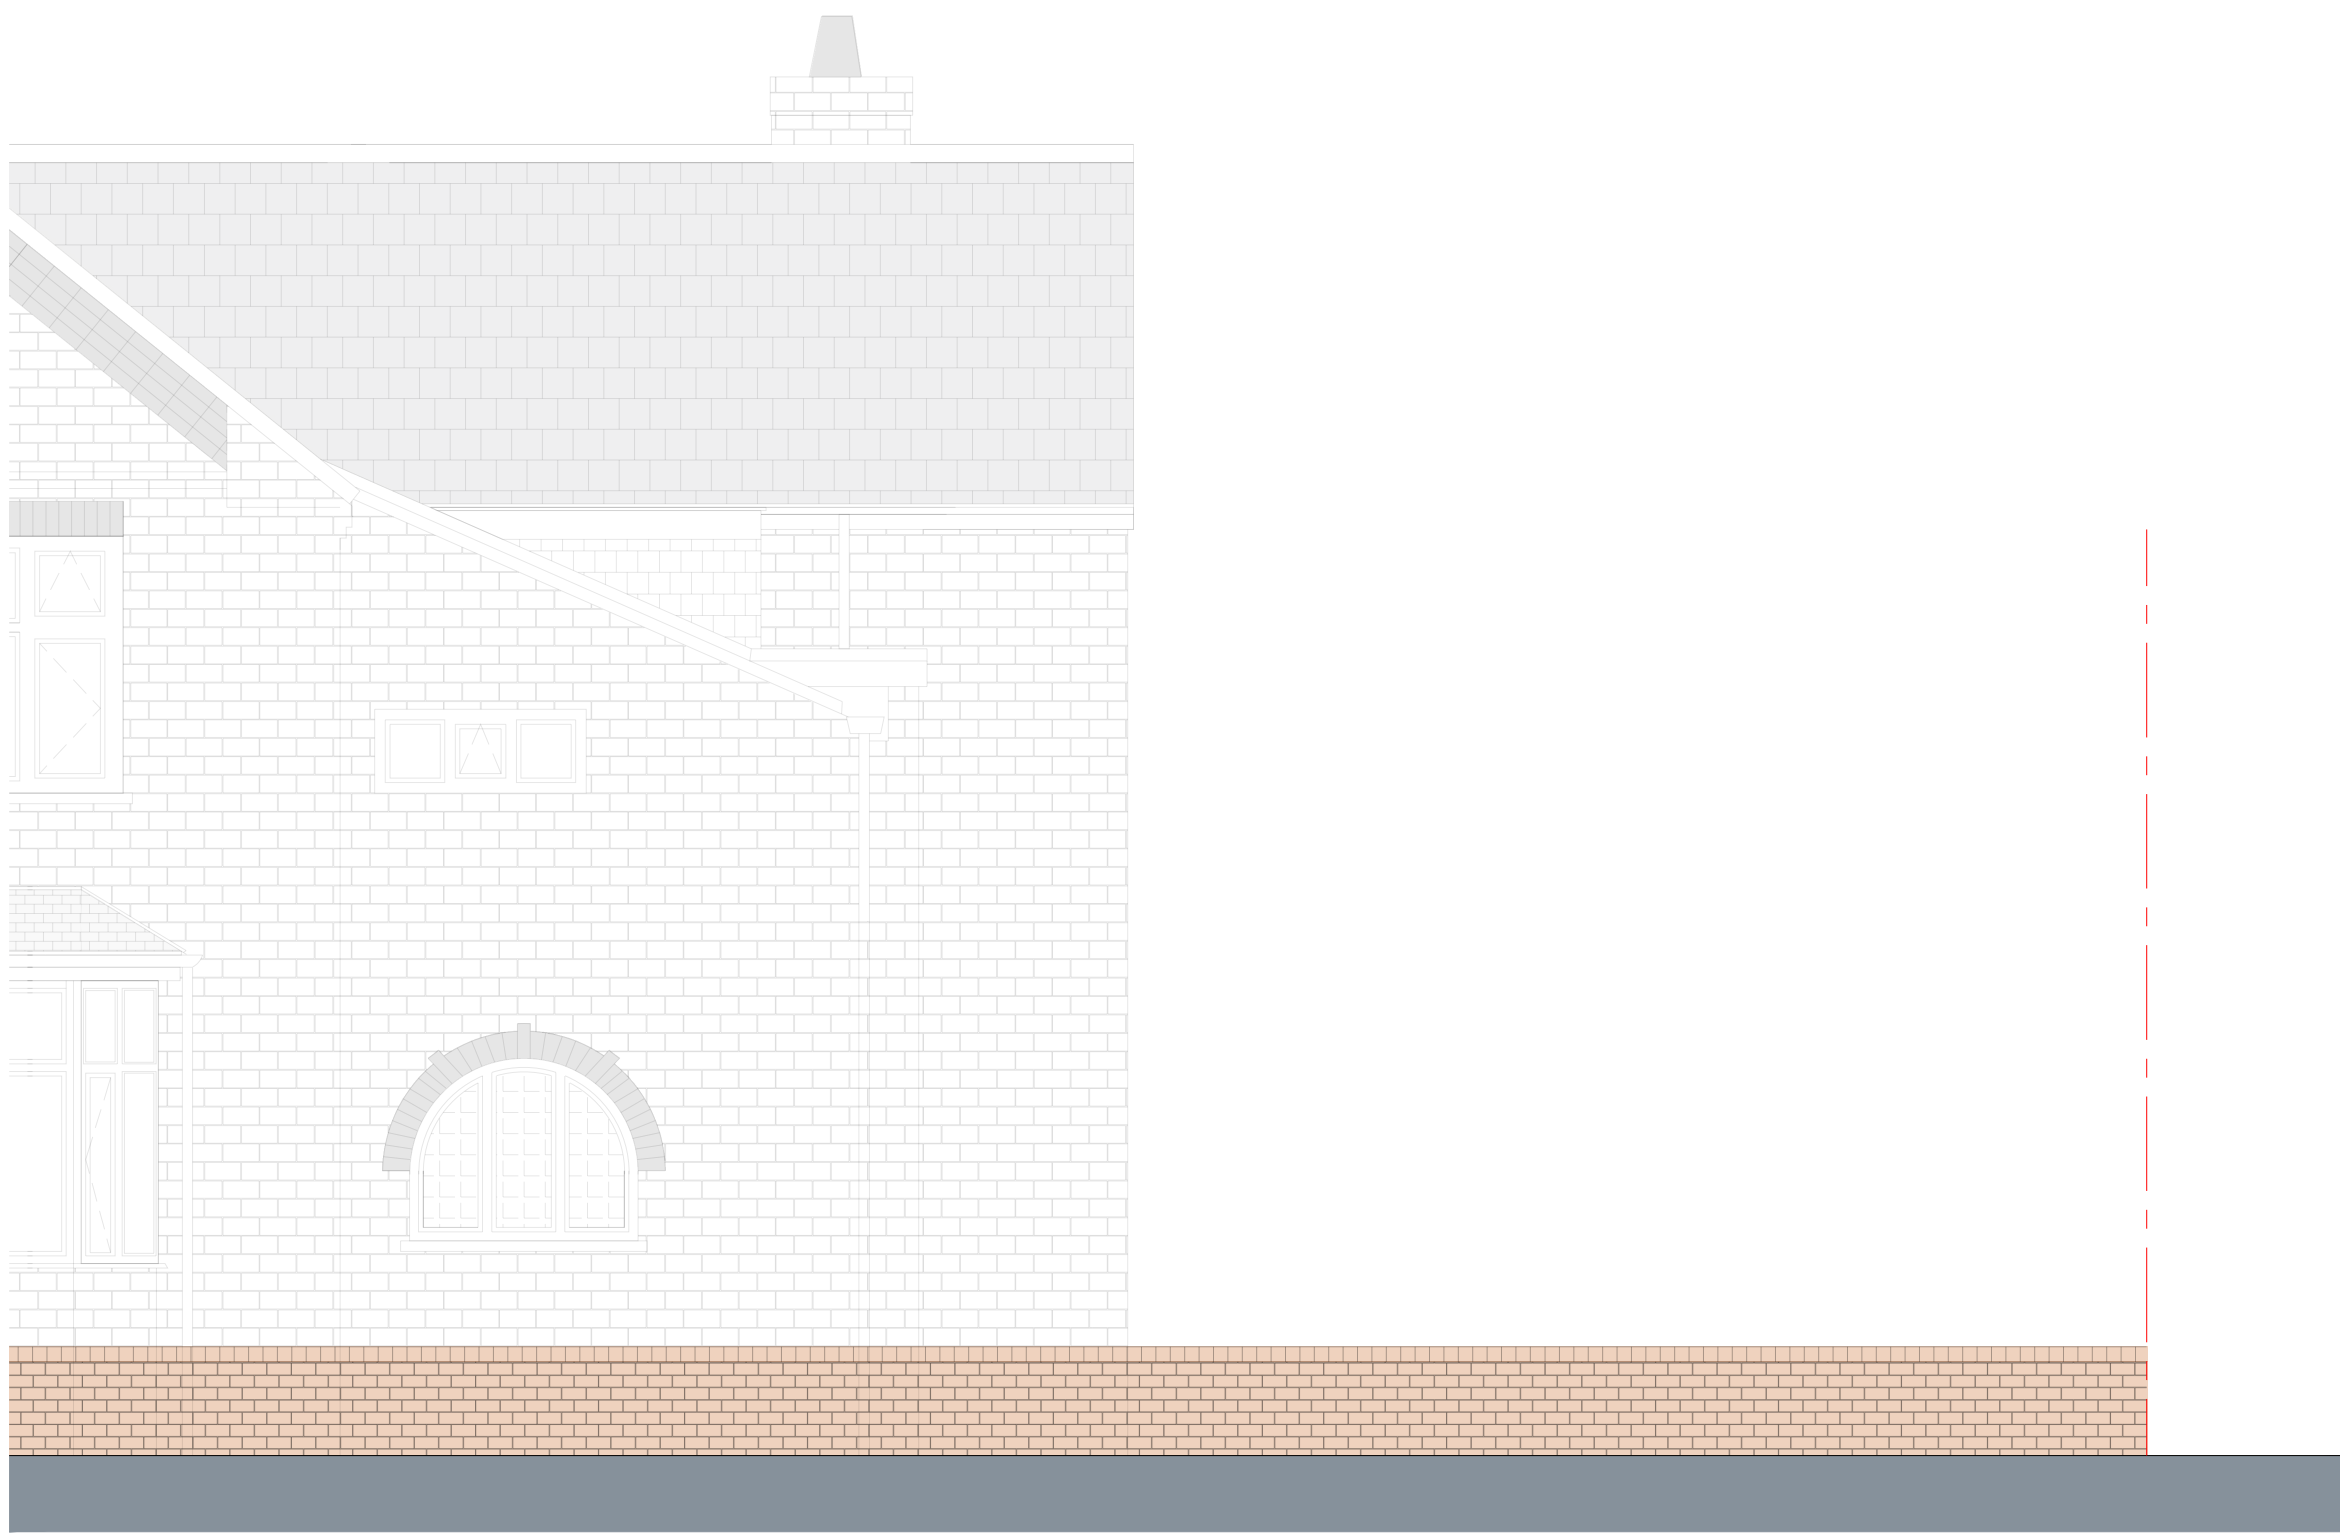

EXISTING RANFORD ROAD ELEVATION VIEW

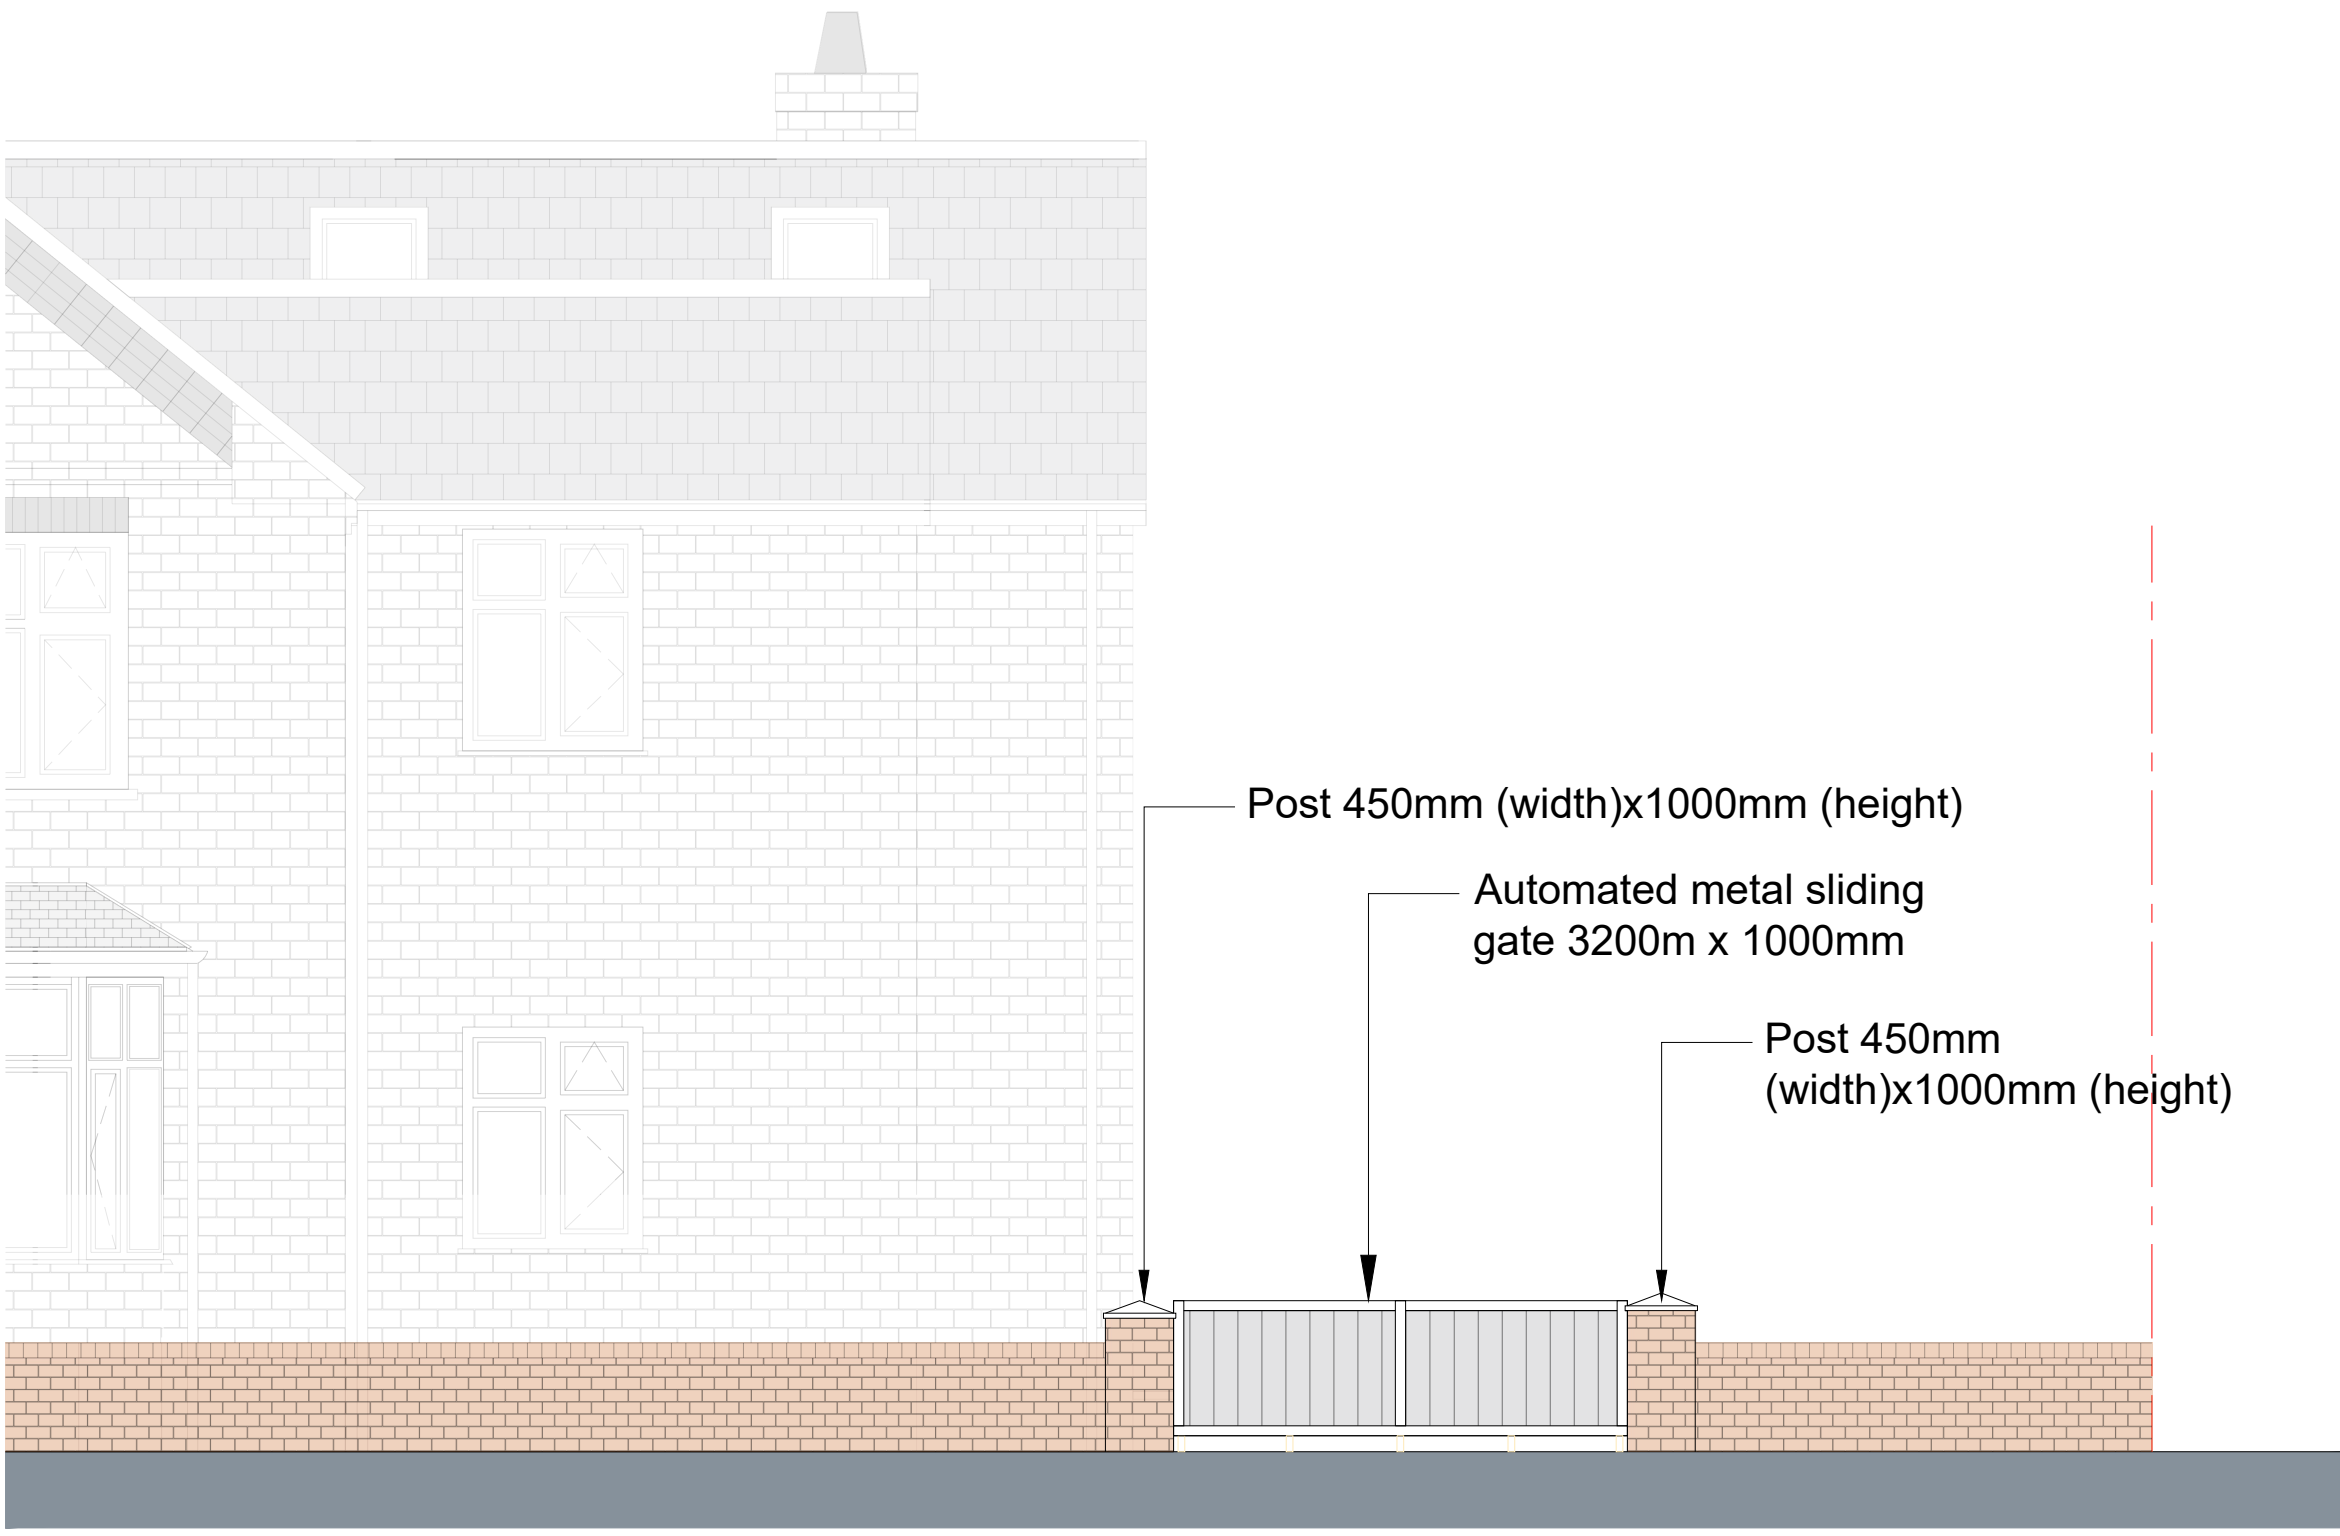

PROPOSED RANFORD ROAD ELEVATION VIEW

GENERAL NOTES	
1. The contractor must check the site and the approved drawings before commencing the works and must take any working measurements as necessary and any discrepancy must be reported to the client.	
2. Work shall comply with any current relevant BS/codes of practices and confirm to the Building Regulations including the latest amendment. The contractor is responsible for setting out the works.	
PROJECT ADDRESS	
56-58 Erwood Road Manchester M19 2QH	
PROJECT	
Erection of a part single, part two storey rear extension, Internal Alteration, Flat roof dormer extension Front driveway access	
DRAWING No	
PP232-6/25	
SCALE	
N/A	
KEY	
<div><div></div>Boundary</div>	
REVISION	DATE
a. Front Parking provision	05/01/2026
b. Side access car park access	03/03/2026
c. Front access gate	03/03/2026
d. Height of the central first floor window reduced	03/03/2026
e. Formation of a brick band that would separate the top of the central window from the proposed triangular window above	03/03/2026
f. The height of the central doorway increased to align with the top of the windows	03/03/2026
g. Side windows interspersed with vertical brickwork	03/03/2026
h. permeable paving added	03/03/2026
i. Driveway position moved	12/03/2026
j. North elevation side window split to 4 individual windows	12/03/2026
k. Central first floor front elevation window and left rectangular window separated into three sections	12/03/2026
l. Driveway gate post height increase	31/03/2026
m. Driveway height increased	31/03/2026
n. Driveway gate/post height reduced	09/04/2026
DATE	
03/11/2025	
STATUS	
Planning Permission	
DRAWN BY	
AT	
PAPER SIZE	
A1	
AT A. Design 12 Hastings Gardens Stockport SK5 8BF ata_design@hotmail.com 07830039347	