

 



© Darwent Architecture Ltd. This drawing must not be copied or reproduced without consent. Unless marked as such, this drawing should not be used for Tender or Construction purposes. Figured dimensions only are to be taken from this drawing.
Contractor to check all dimensions and levels on site prior to commencement and inform architect in writing of any inaccuracies to drawings. All contractors are to be responsible for taking and checking all dimensions relative to their work. All noted dimensions are in millimetres unless stated otherwise. To be read in conjunction with all other consultants' drawings, specifications and schedules. In the event of uncertainty, please consult the Architect.

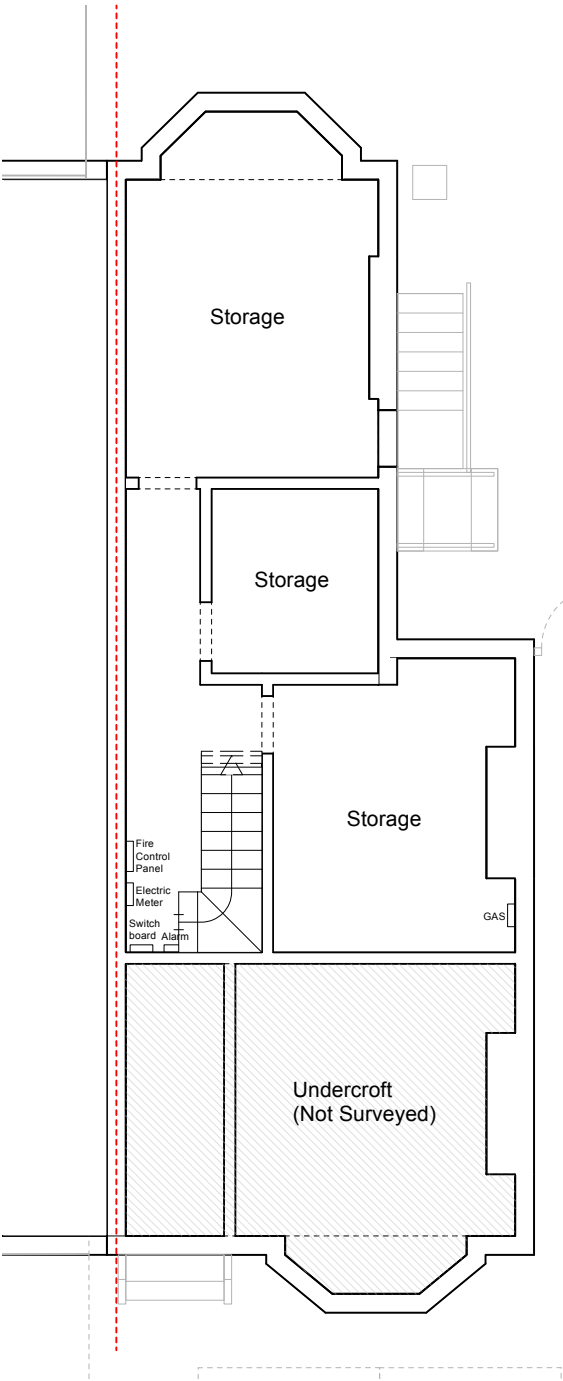


Existing Basement

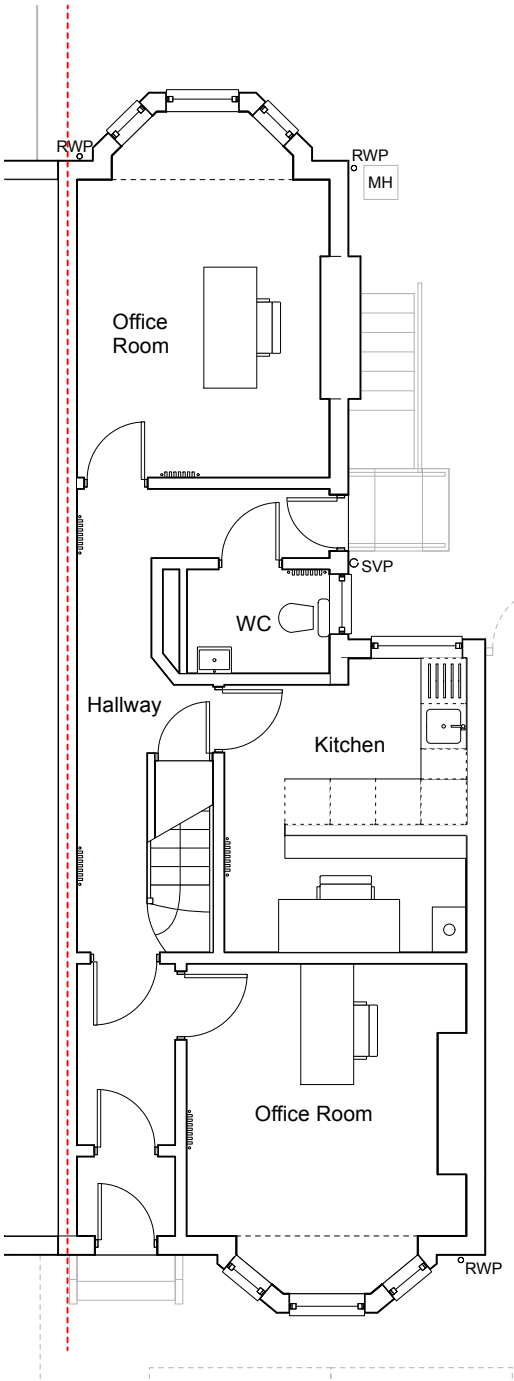

Existing Ground Floor

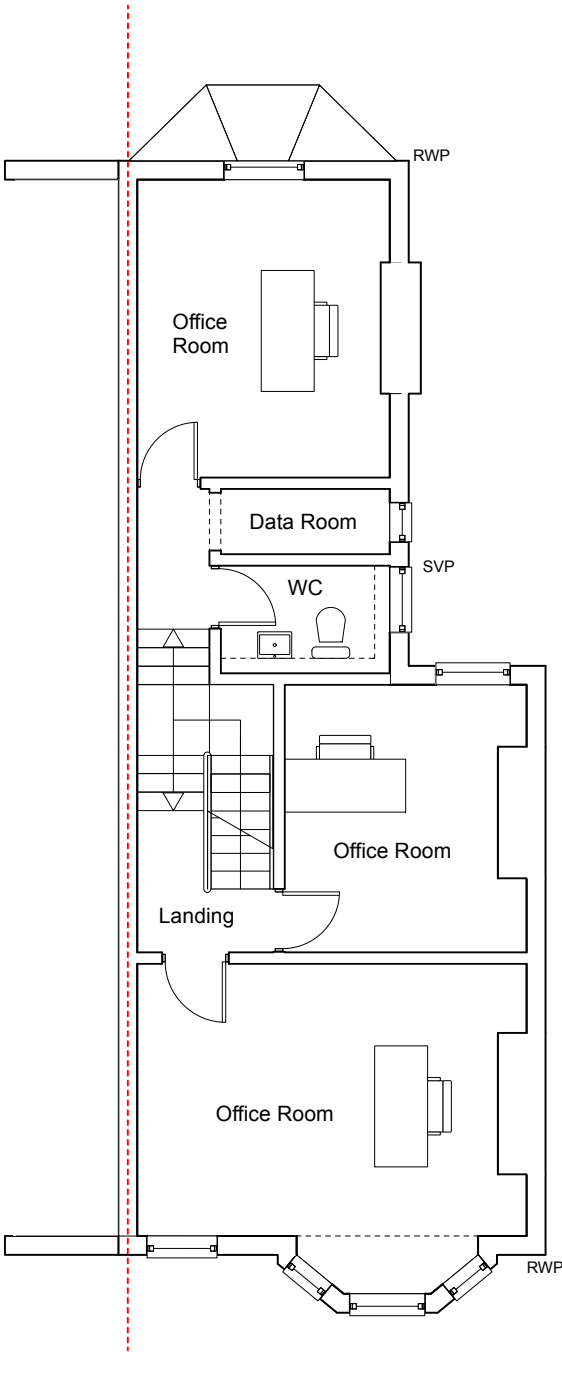

Existing First Floor

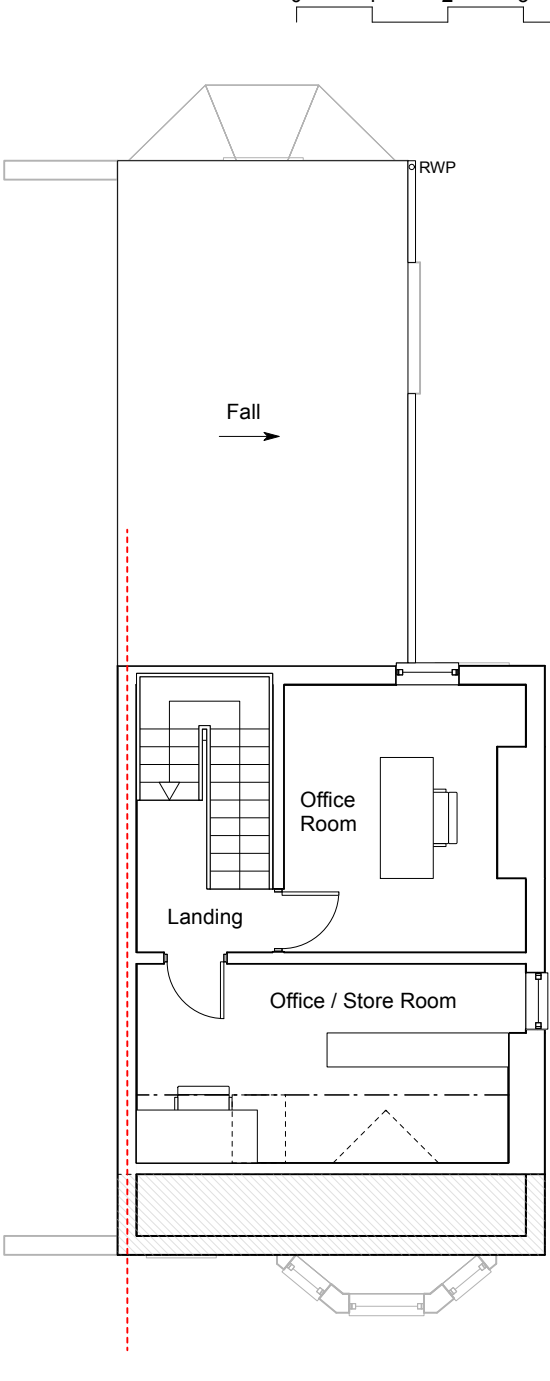

Existing Second Floor

darwent architecture ltd ©

Trafalgar House, 5-7 High Lane, Chorlton-Cum-Hardy, Manchester, M21 9DJ t (0161) 8813031
The Island, Castleton, Hope Valley, Derbyshire, S33 8WN t (01433) 695560
e info@darwentarchitecture.co.uk w www.darwentarchitecture.co.uk
Company number: 8246259

PROJECT 44 Manchester Road, Chorlton, Manchester, M21 9PH			
CLIENT Julie and Duncan Struthers			
DWG. NO. 526_ PL002	Existing Floor Plans	REVISION -	DRAWN BY AF
DATE February 2026	ISSUE Planning Issue	SCALE 1:100@A3	