

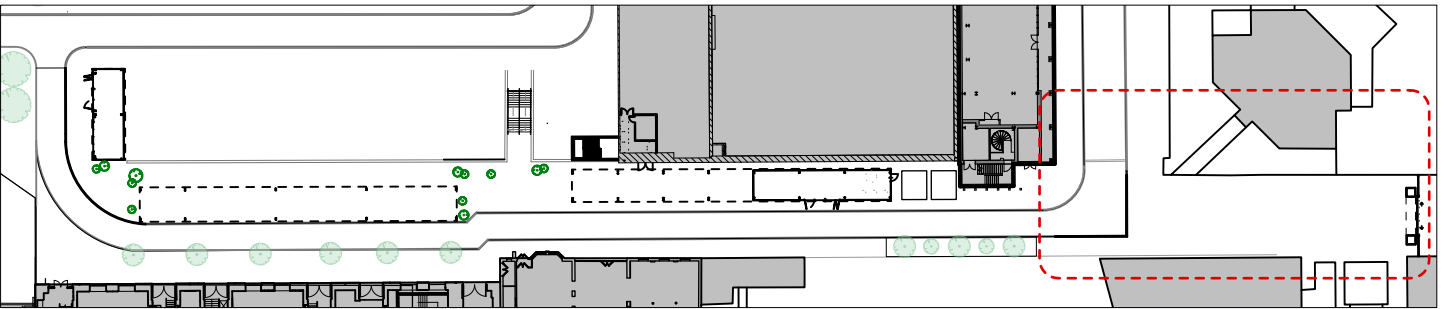


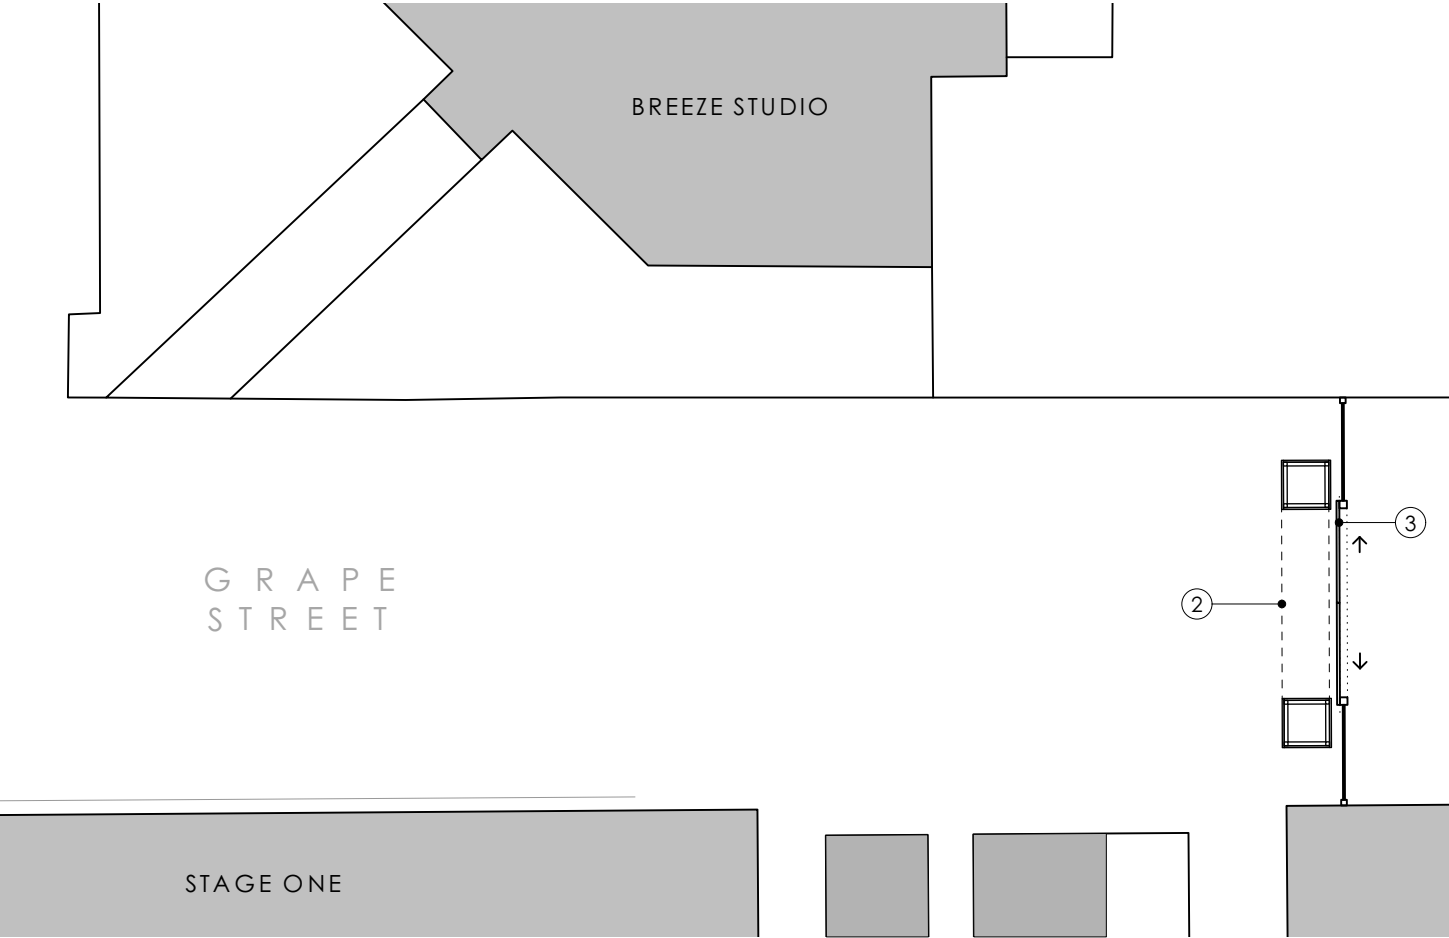

01 Gateway
1:200 at A3

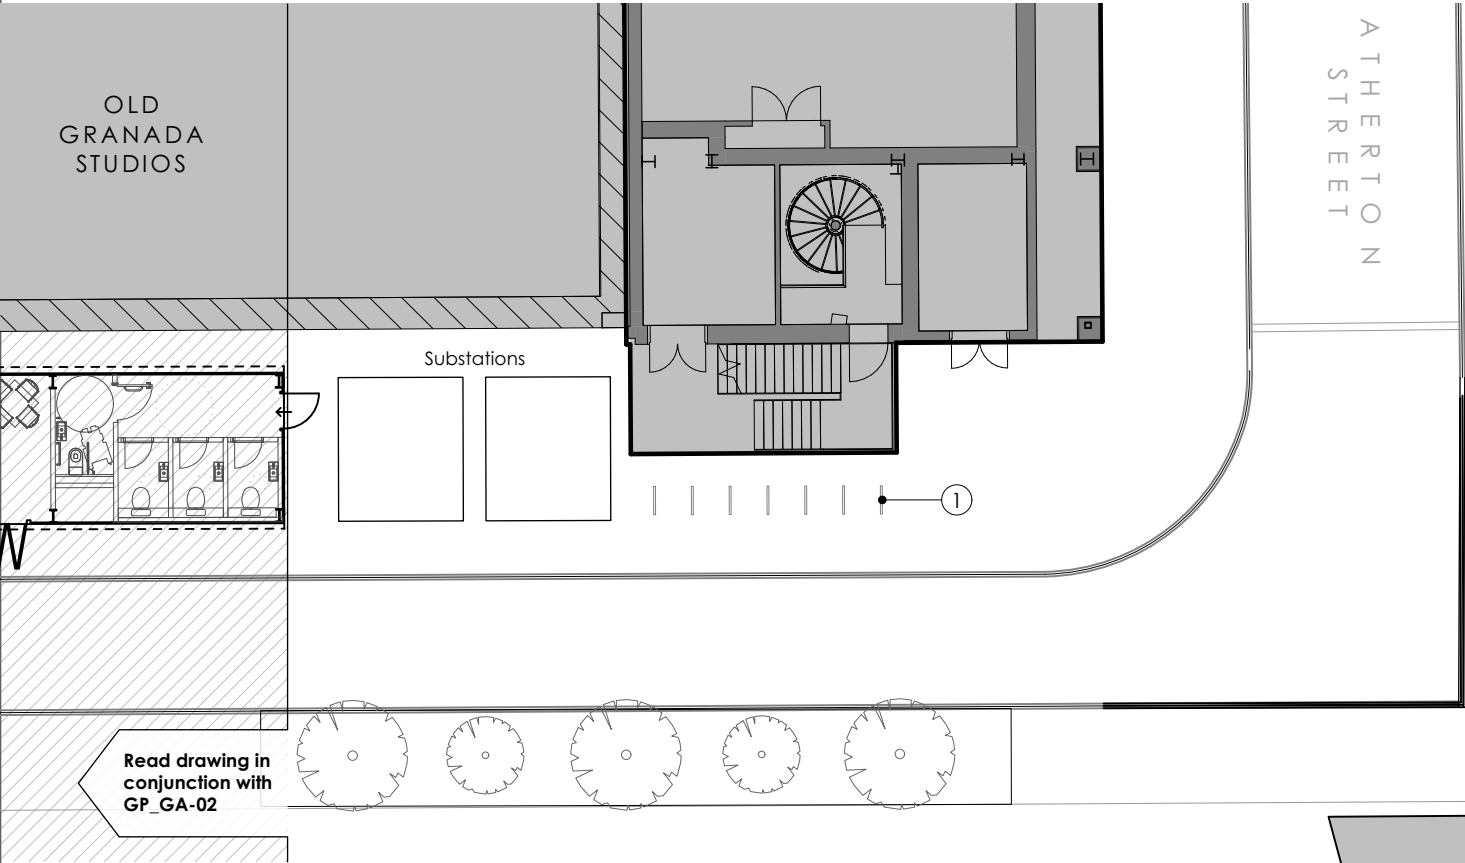

Studio Hart Limited
7-8 Saville Row
London, W1 SPE

DRAWING		PROPOSED SITE PLAN LOCATION C	
SCALE	1:200 at A3	PROJECT NUMBER	25-010
DATE	Nov 2025	DRAWING STATUS	Planning
DWG No.	GPC_GA-03		REVISION
		P1	

PROJECT

Grape Street Canopies

- ① New Sheffield cycle stands - quantity of 7 stands, which can accomodate up to 14 cycles.
- ② New entrance archway and signage with new iron railings to either side
- ③ New sliding security gate with iron railings to either side

P1	Planning	21/11/24
STATUS	REVISION	DATE

General Notes:
All dimensions to be checked on site prior to commencement of any works, and/or preparation of any shop drawings.
Sizes of and dimensions to any structural elements are indicative only. See structural engineers drawings for actual sizes / dimensions.
Sizes of and dimensions to any service elements are indicative only. See service engineers drawings for actual sizes and dimensions.
This drawing to be read in conjunction with all other Architect's drawings, specifications and other Consultants' information.
All proprietary systems shown on this drawing are to be installed strictly in accordance with the Manufacturers/Suppliers recommended details.
Any discrepancies between information shown on this drawing and any other contract information or manufacturers/suppliers recommendations is to be brought to the attention of the Architect.
DO NOT SCALE FROM THIS DRAWING.