





THIS DRAWING IS NOT A SITE / CONSTRUCTION / WORKING DRAWING ISSUE - FEASIBILITY / PLANNING ISSUE ONLY
Essential planning / building regulations drawings only, client to appoint Principal Contractor (builder) who is responsible for pre construction and construction checks / design changes to suit on-site sizes / conditions.

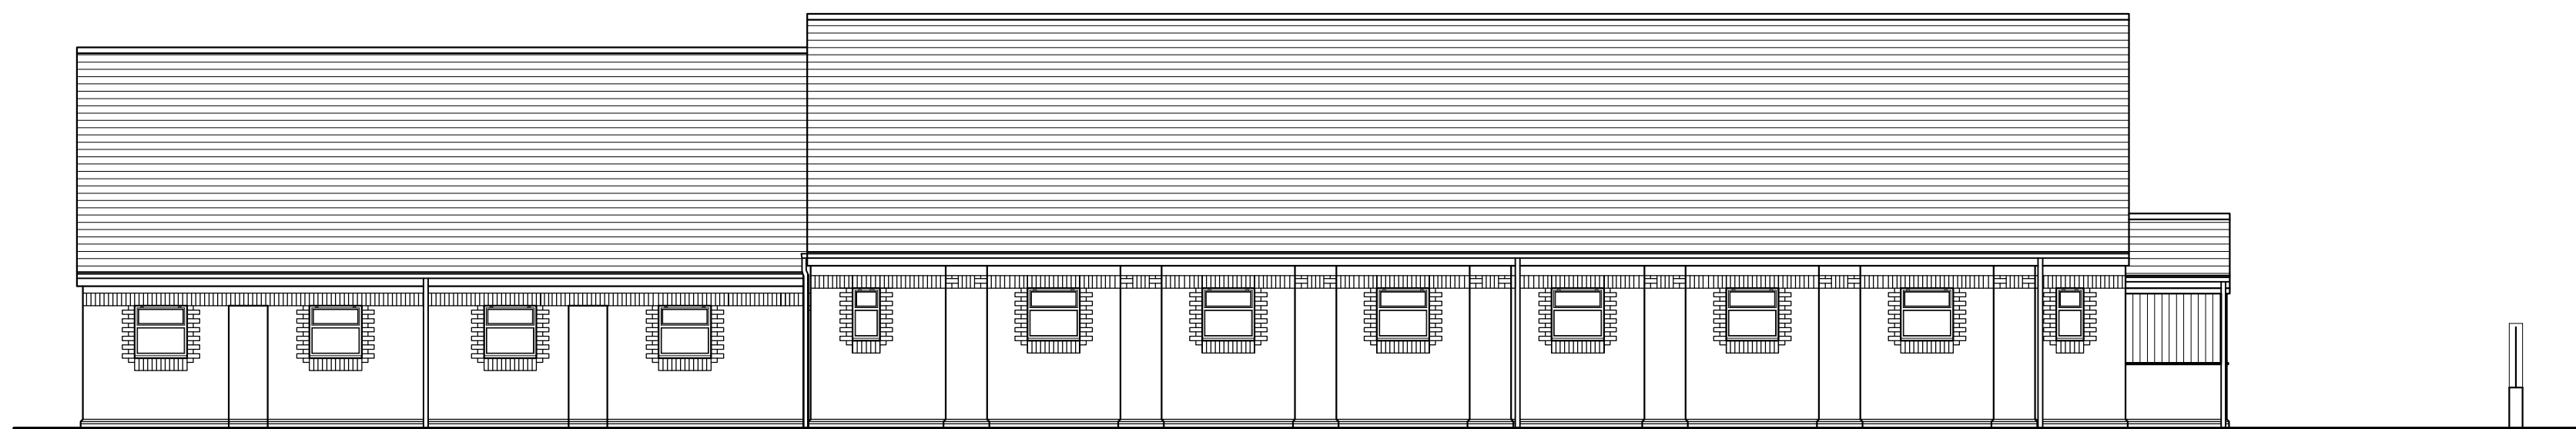


L.Side Elevation
As Existing

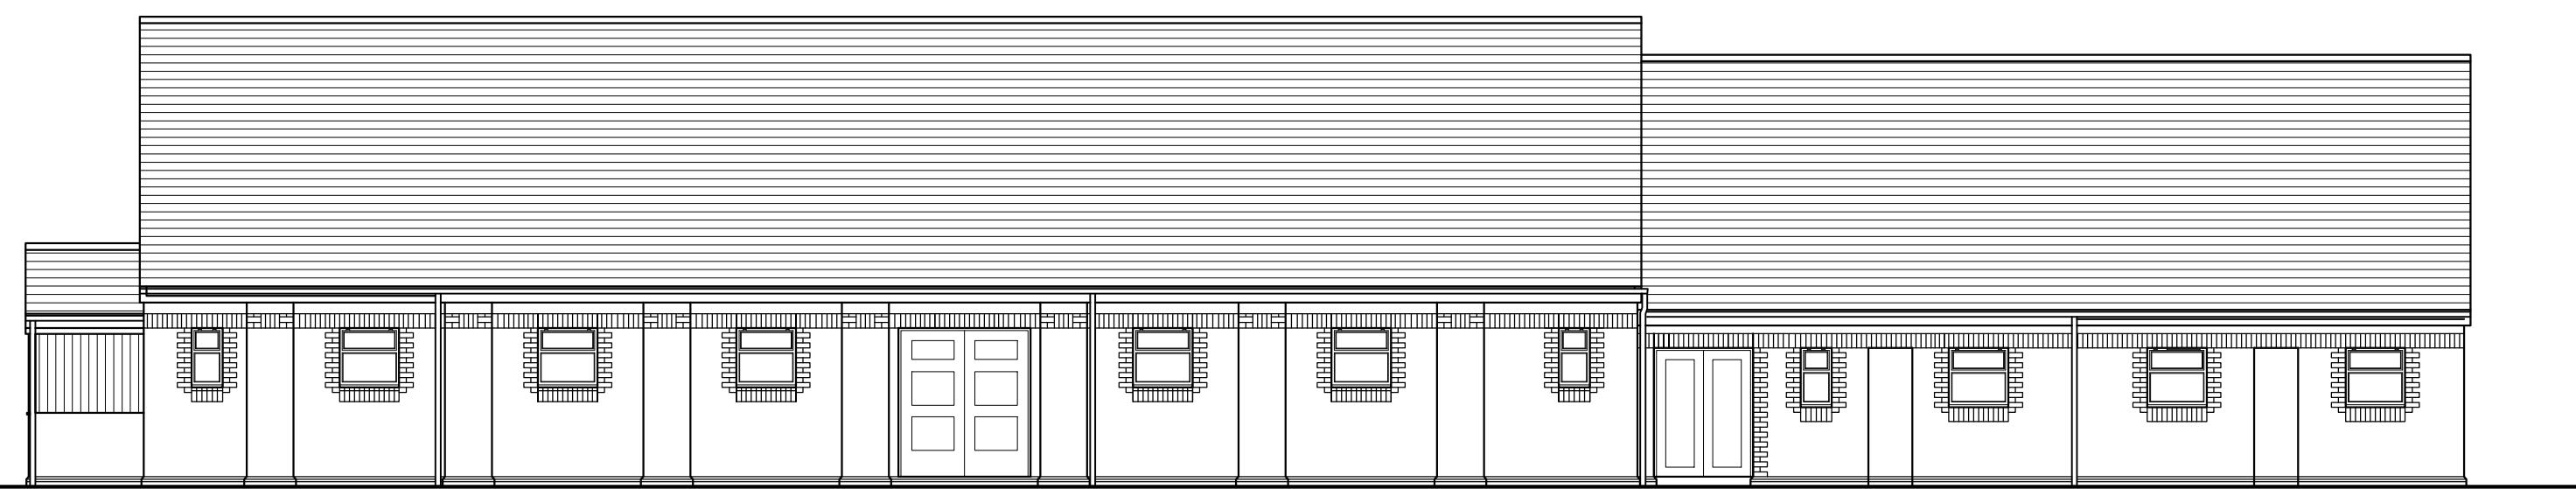

R.Side Elevation
As Existing

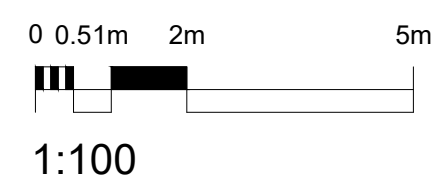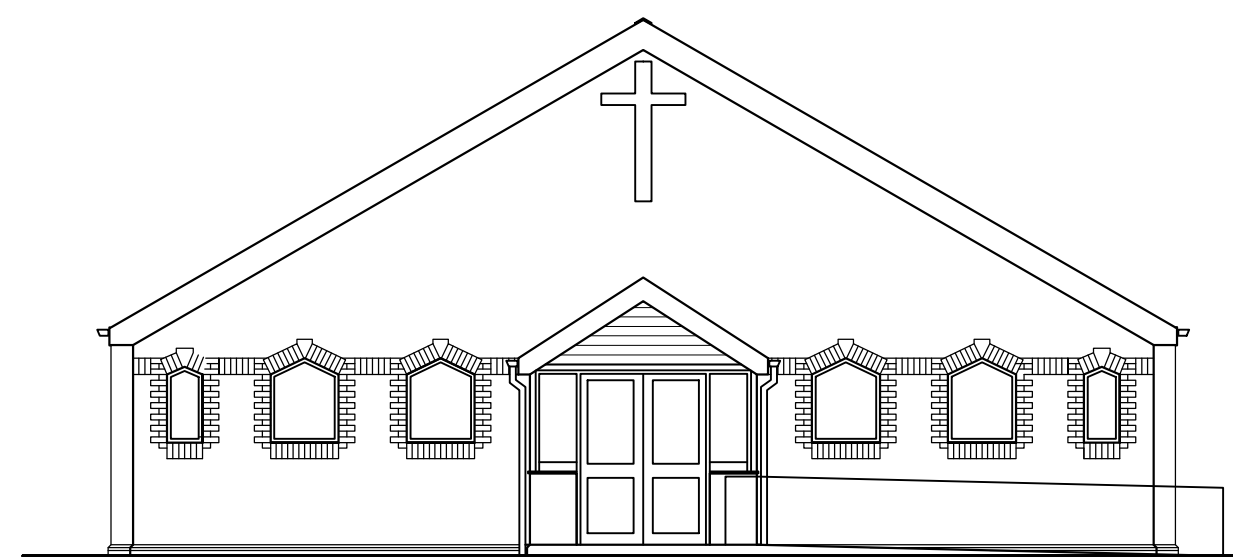

Front Elevation
As Existing

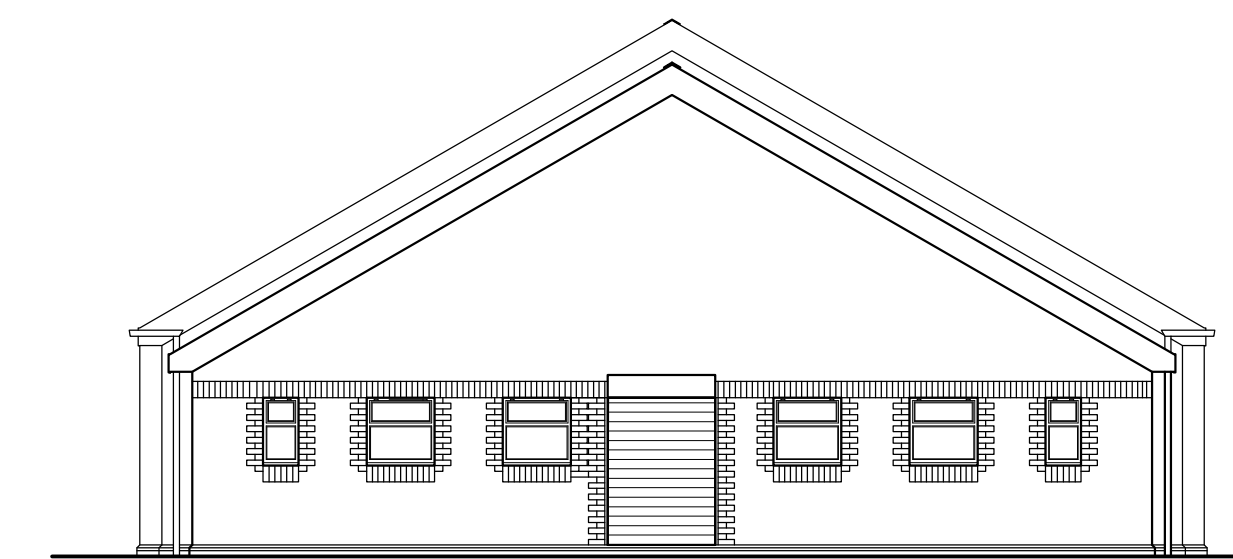

Rear Elevation
As Existing



Photo of existing porch



Photo of existing porch and ramp



Photo of existing porch

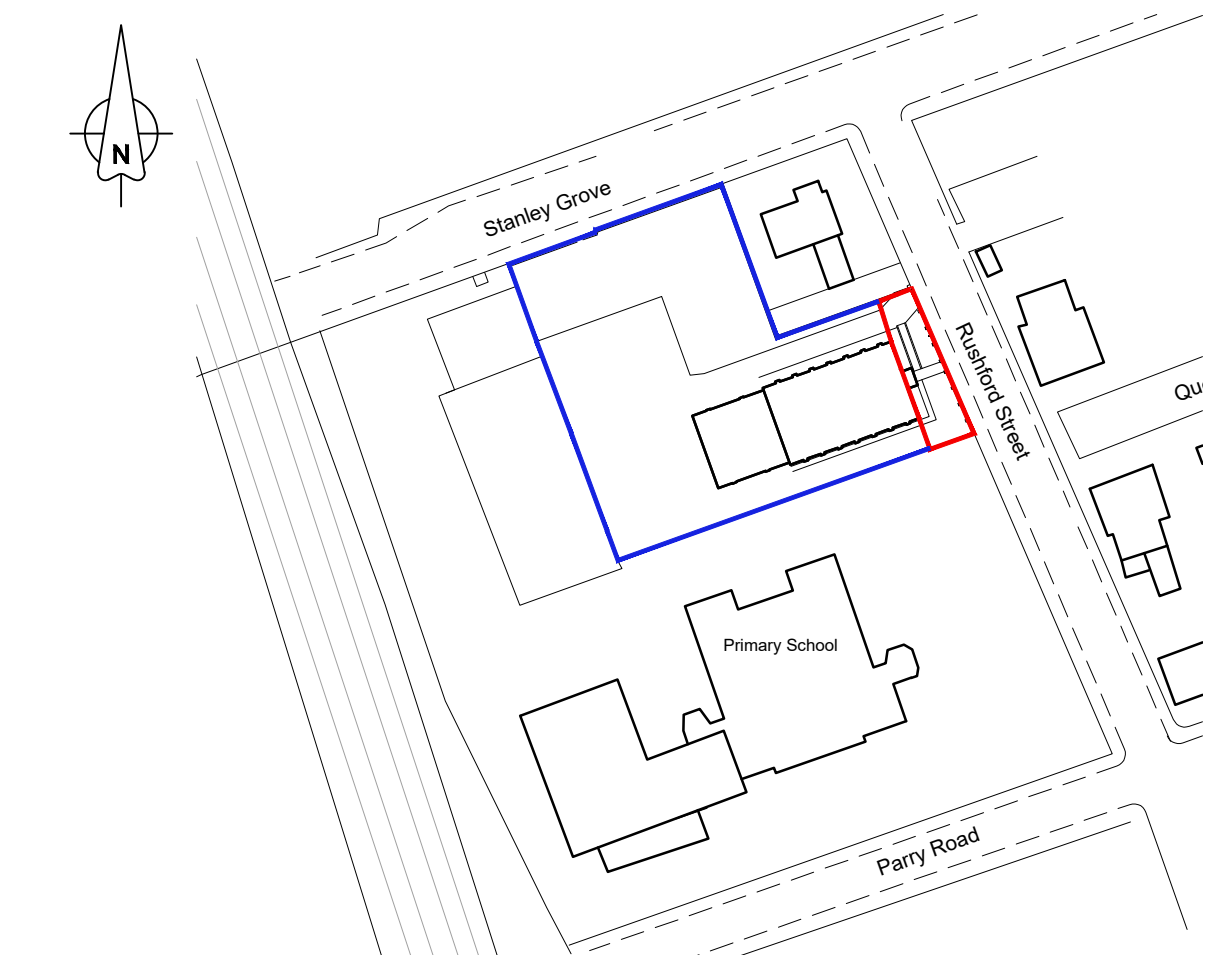


Photo of existing porch and ramp



Aerial View of Site


- Site Boundary
 Other land under client ownership
outside of project area



© Crown copyright and database rights [2025]
Ordnance Survey 0100031673

- Site Boundary
 Other land under client ownership
 outside of project area

Site Location Plan

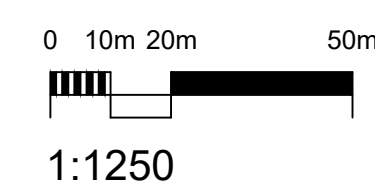


0333 358 2830 | WELCOME@CKARCHITECTURAL.CO.UK | WWW.CKARCHITECTURAL.CO.UK
All drawings and related intellectual property remain the property of CK Architectural Group. No part of these documents may be reproduced without written permission.


PROJECT TITLE				CLIENT			
Replacement Entrance Porch to Church				Mr M Smith United Church of God, 1 Rushford Street, Longsight, Manchester, M12 4UG			
DRAWING STAGE				SCALE		CHK BY	DRAWN BY
Planning				varies @ A1		JDA	SC
SHEET TITLE				PROJECT NUMBER		STAGE	REV
Floor Plans and Elevations as Existing with Site Location				M-0525		PLN	A

Existing Materials

Existing Walls - Red traditional brickwork with grey colour brickwork
feature band and detailing around windows
Existing Roof - Dark Grey Slate effects tiles
Existing External Windows - Dark red UPVC double glazed
Existing External Doors - Dark red UPVC double glazed
Existing Rainwater Goods - Brown Plastic
Existing Fascias - Dark Grey uPVC

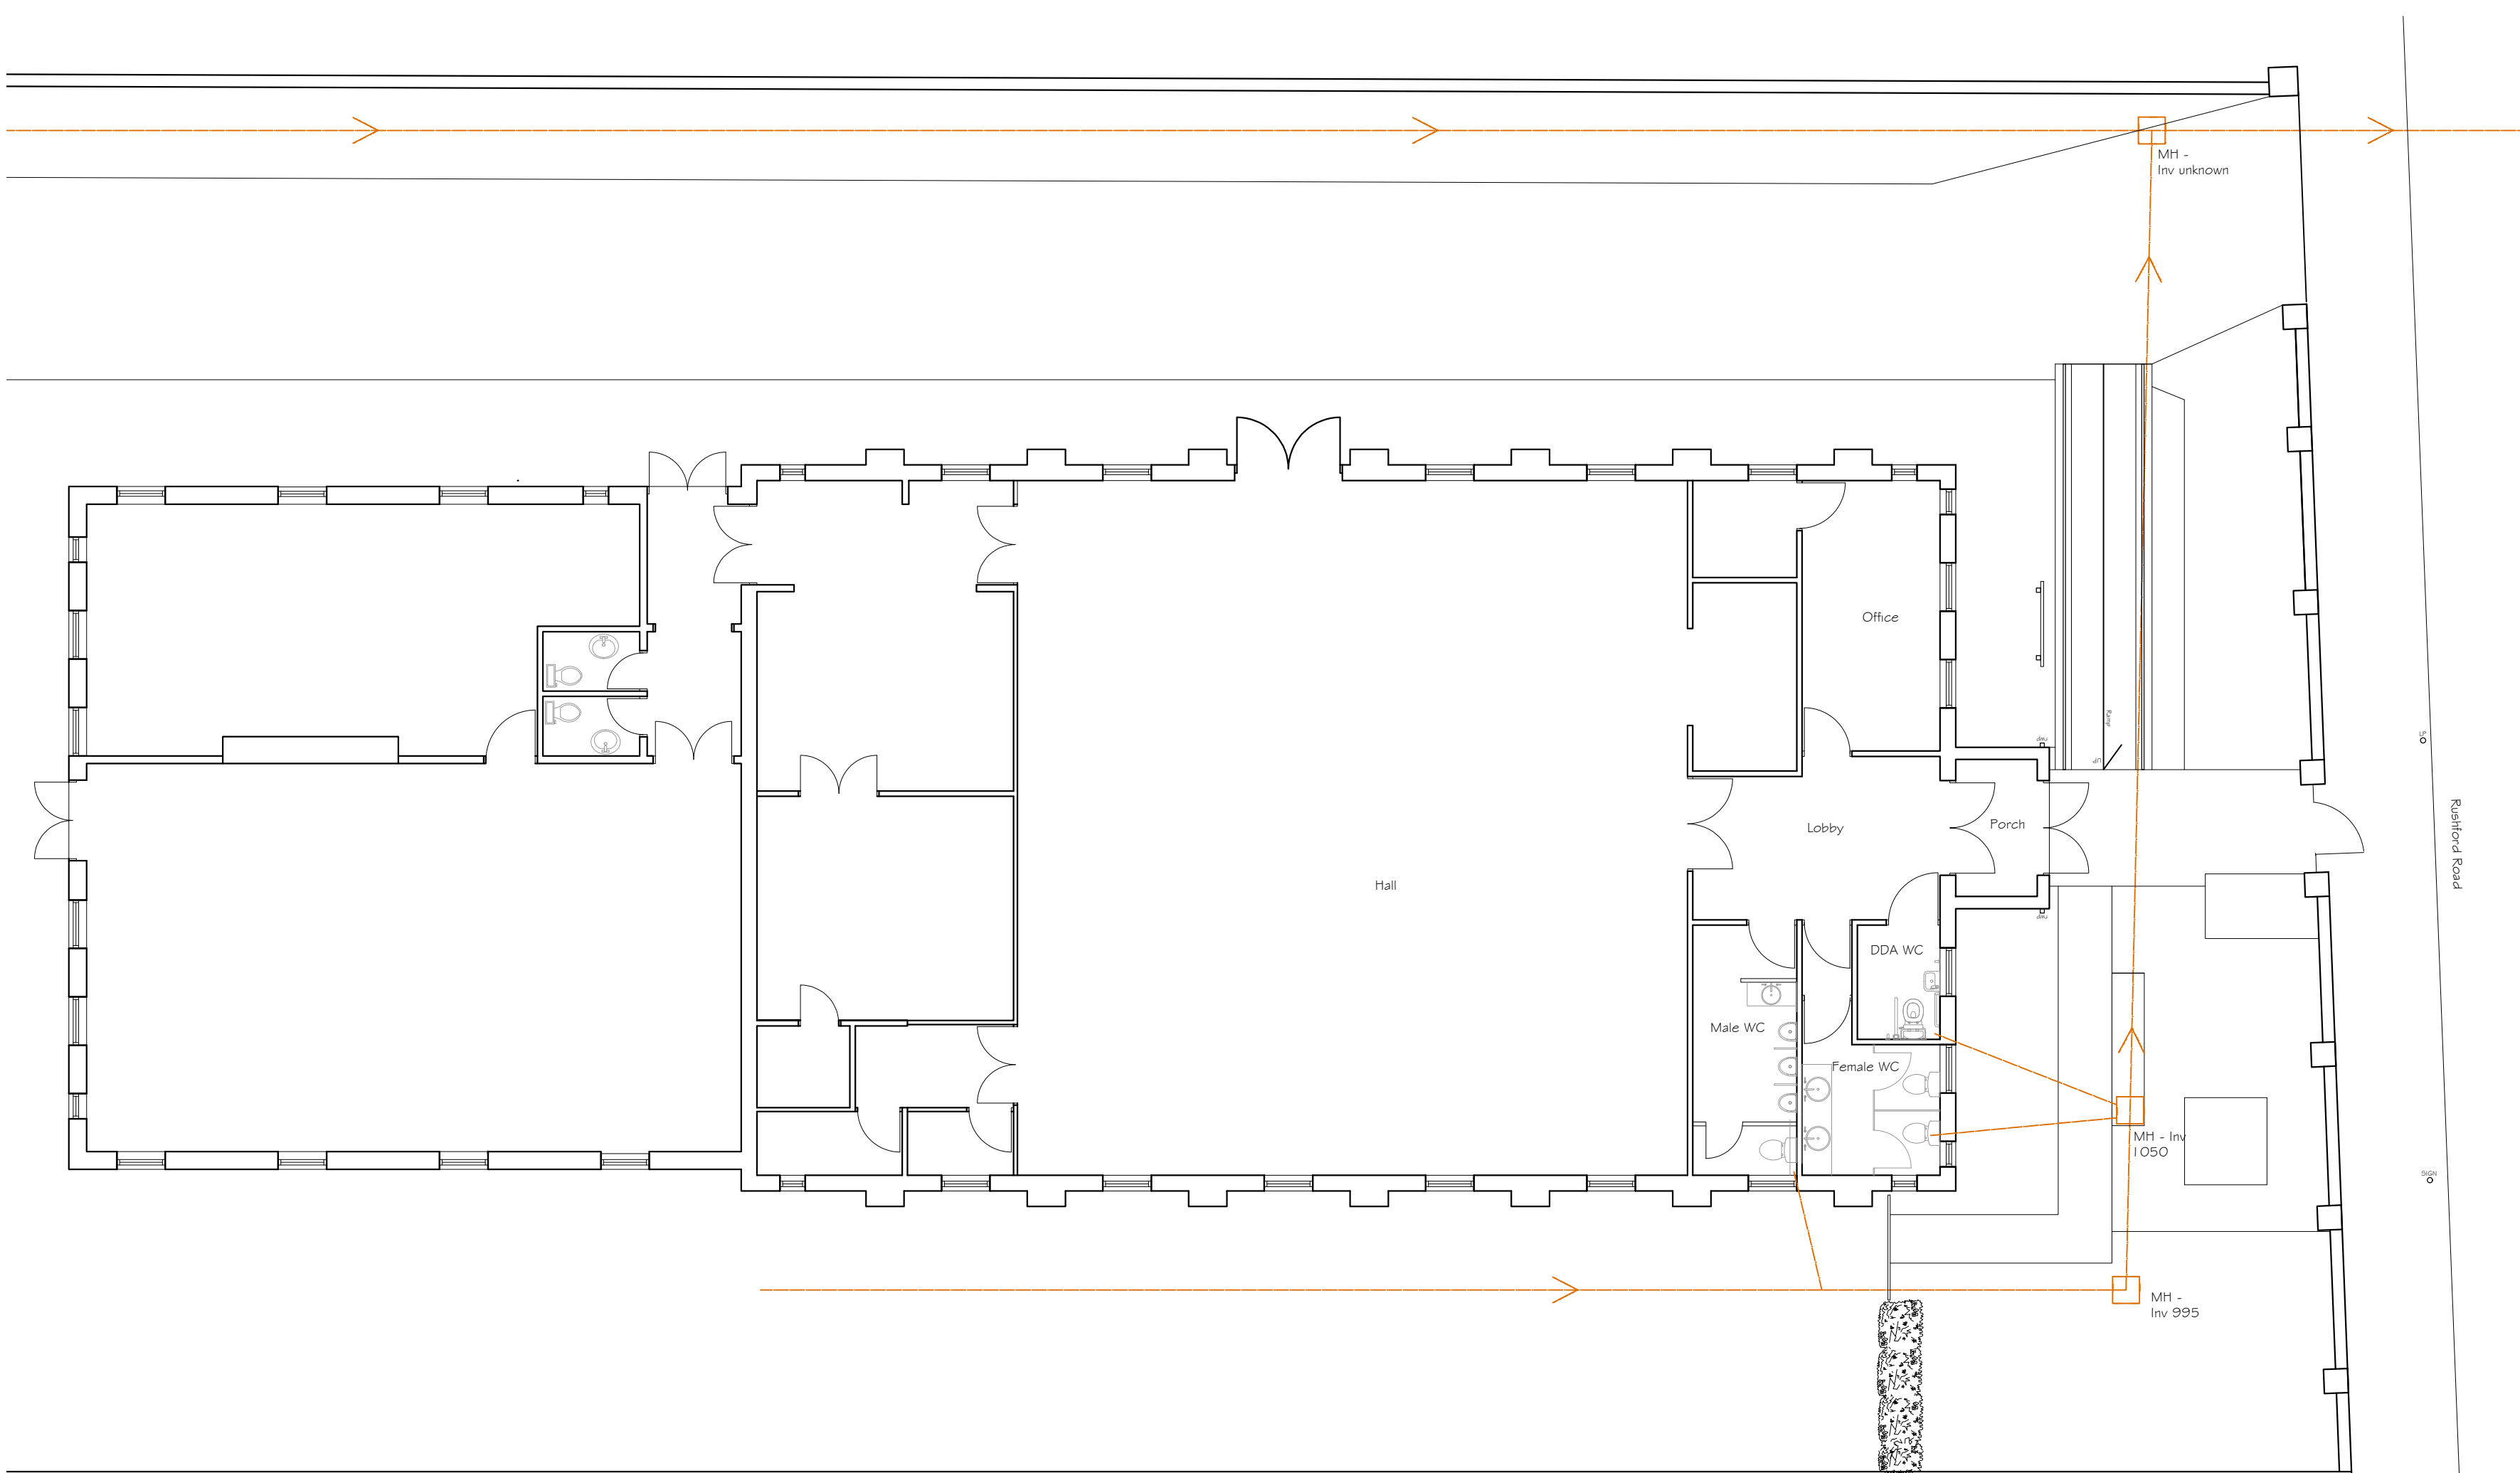

Ground Floor Plan as Existing

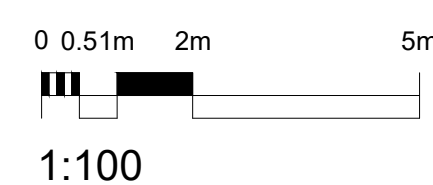

Notes:

The drawings are the copyright of CK Architectural. The drawings must not be scaled from for construction purposes. The contractor should take and verify all dimensions on site before proceeding with any works. All dimensions shown on the drawings are for Planning purposes only.

CDM 2015 regulations. These drawings and specification are intended for Planning & Building Regulation purposes only; the scope of this does not go any further. It is the duty of the client under the regulations to appoint a Principal Contractor. There is no obligation for the client to appoint a Principal Designer. The Principal Contractor will then take on the role of Principal Designer for purposes of the 'pre construction' and 'construction' phases of the project under the CDM 2015 regulations when it gets under way; in order that a Health & Safety File and construction plan, is provided for the HSE; in order to reduce risks through the design processes of construction etc.

DATE	NOTES	DRW	STG	RE
12/01/26	1st draft	SWG	C&F	A
14/01/26	2nd draft	SWG	C&F	B
11/02/26	Issued to Planning	SWG	PLN	A