



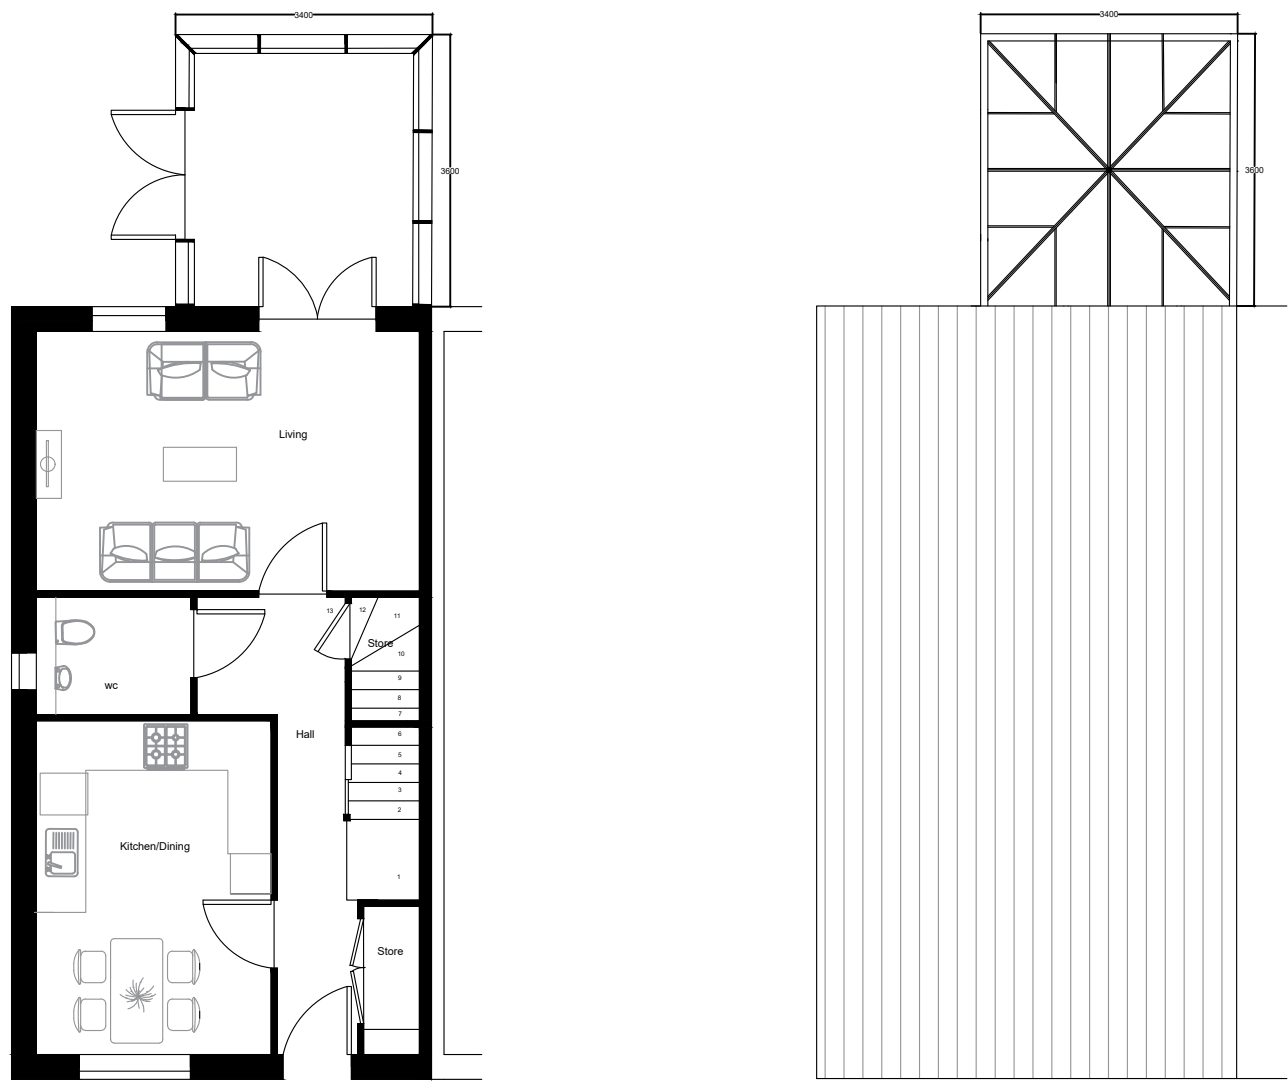

PROPOSED FLOOR PLAN

 

Project Title Proposed rear conservatory	
Drawing Title Proposed ground floor plan	Scale 1:100 @ A3
	Dwg no. 1
Date 8/04/2026	