



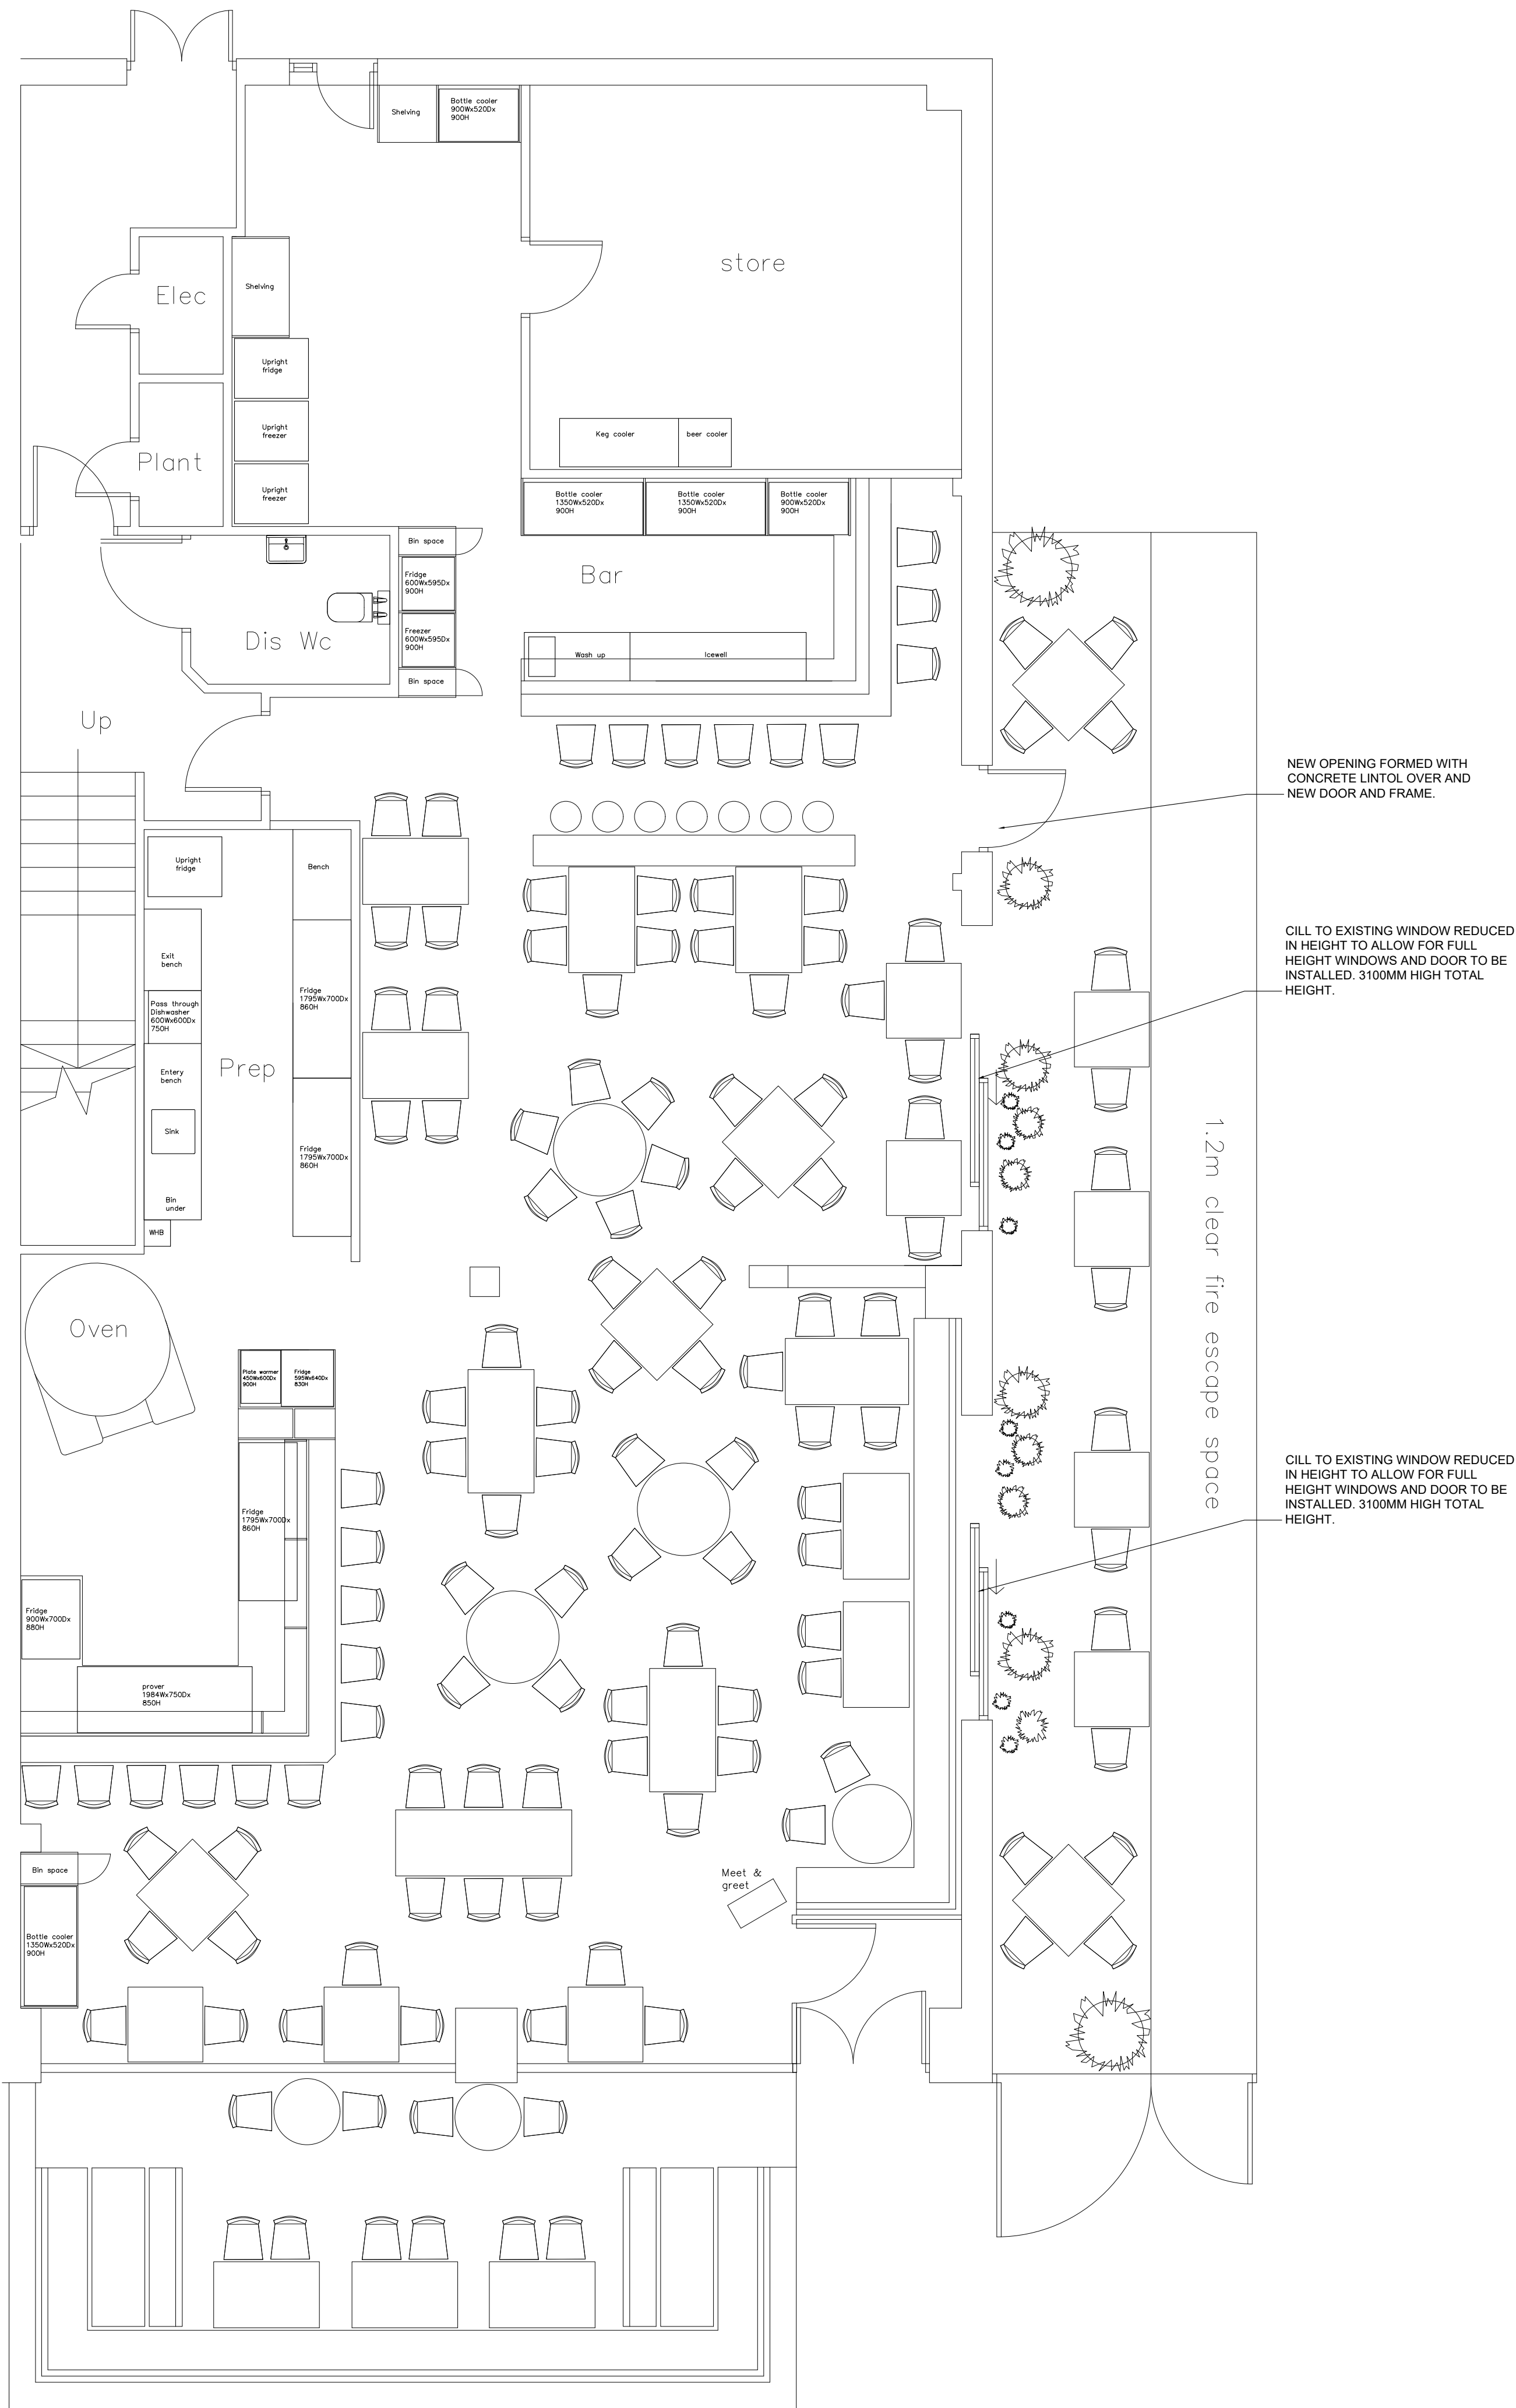

PROPOSED GROUND FLOOR PLAN

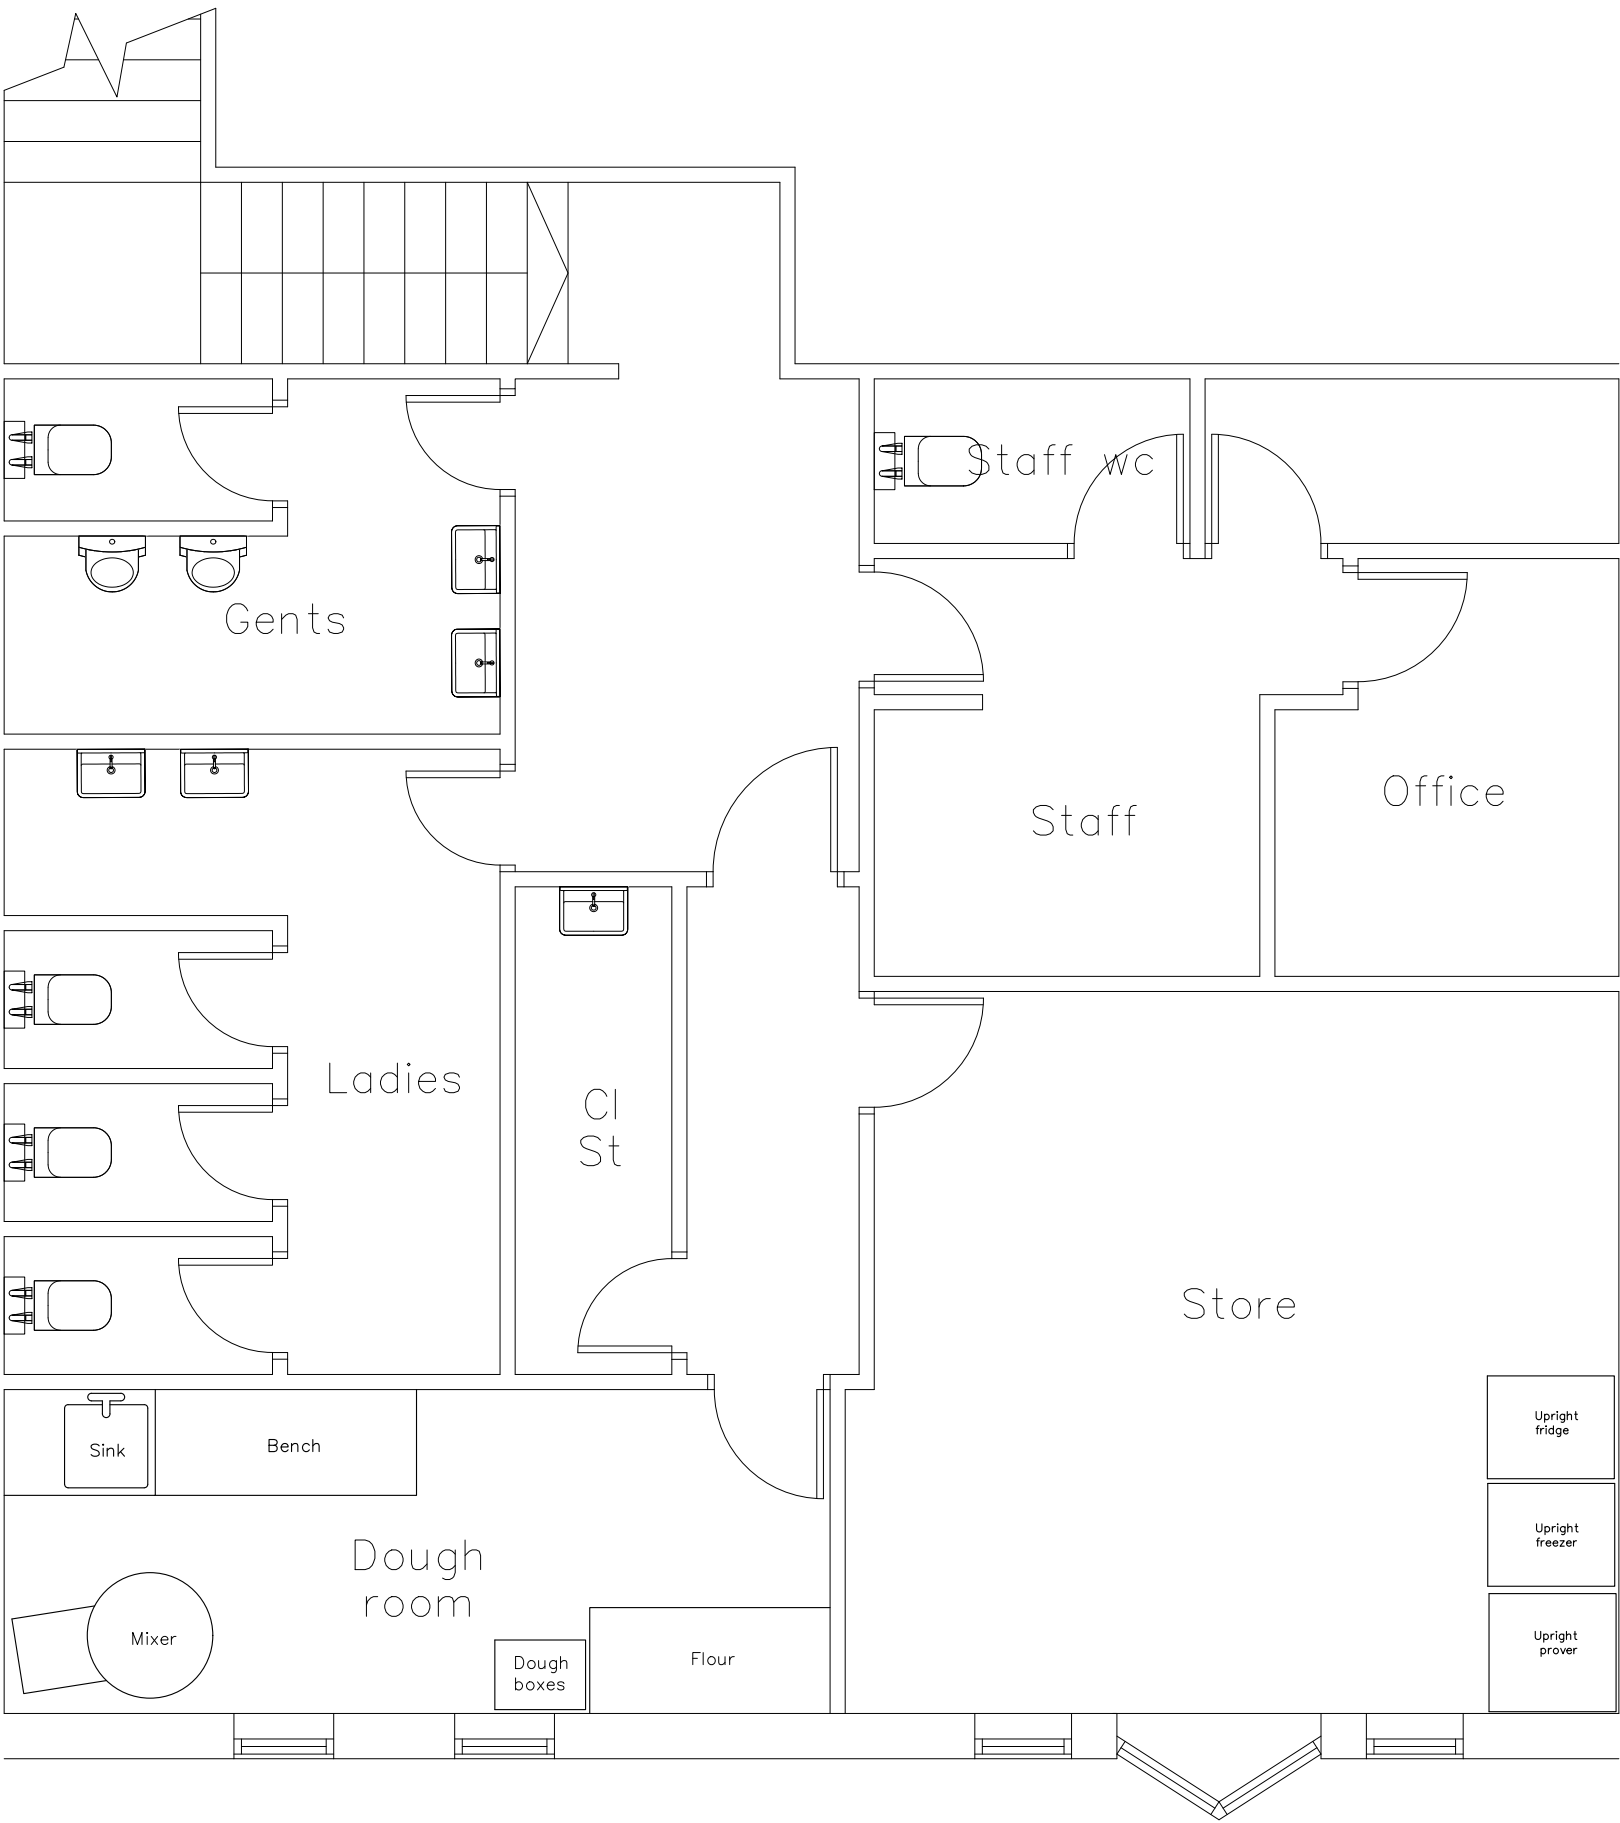

PROPOSED FIRST FLOOR PLAN



MISSION MARS client

Rudys Pizza,653 Wilmslow Road,Didsbury,Manchester project

PROPOSED GROUND AND FIRST FLOOR PLAN title

GT41 job no

AL1 dwg no

1:50 scale

TT drawn

07377 160729 mob

toby@studio-72.co.uk email