


Revisions + Notes:			Dwn	Ckd
RevDate	Description			
A	12/03/26	PLANNING APPLICATION	XXX	XXX

--- SITE BOUNDARY LINE

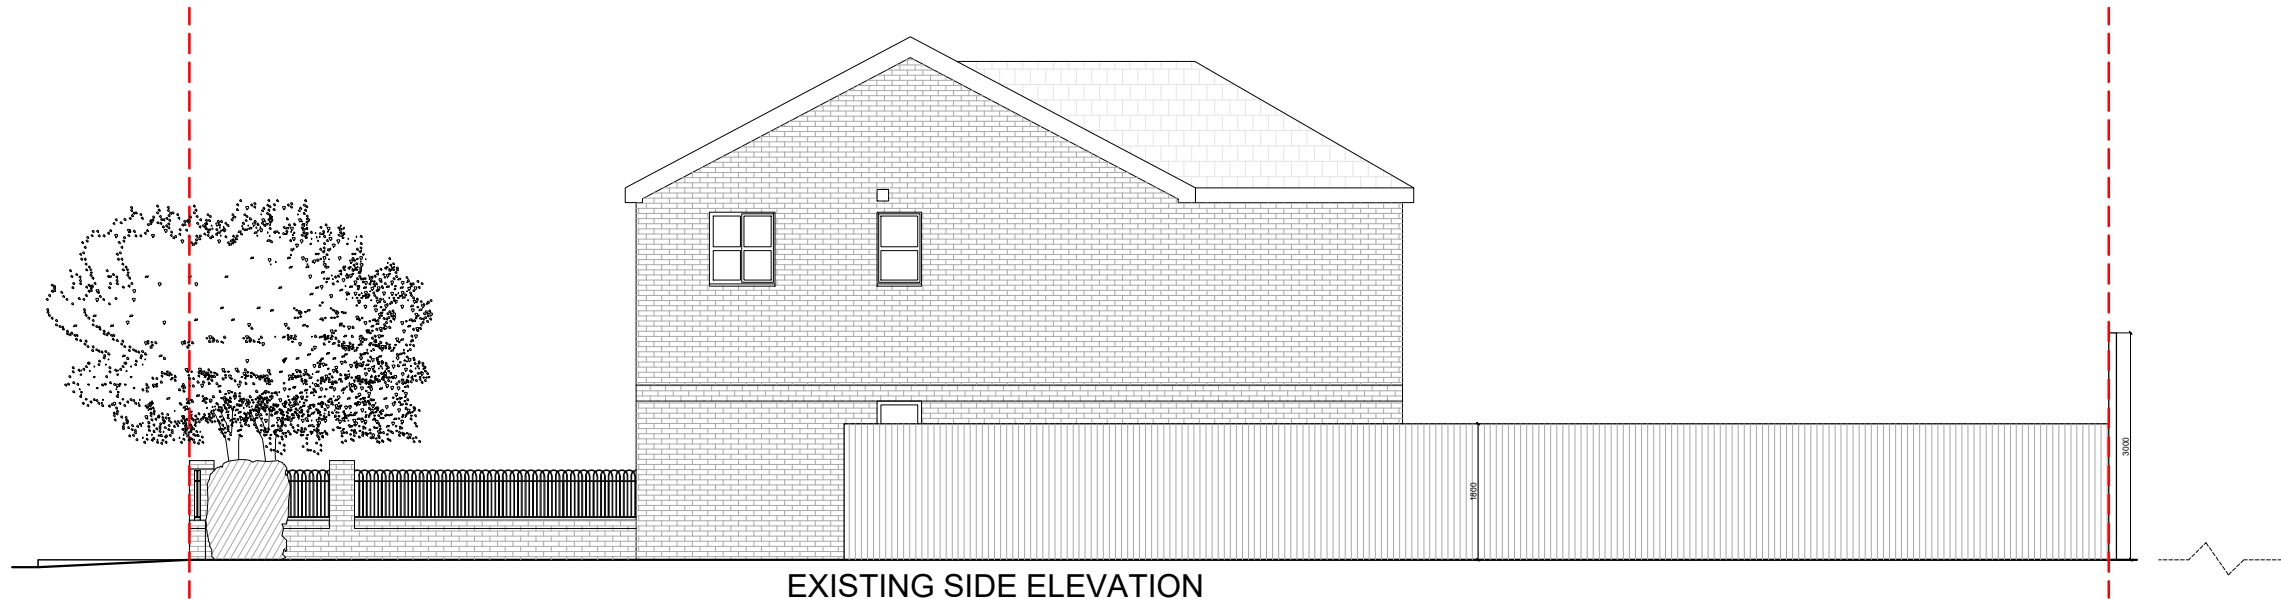

EXISTING SIDE ELEVATION





EXISTING SIDE ELEVATION



EXISTING FRONT ELEVATION



EXISTING REAR ELEVATION

 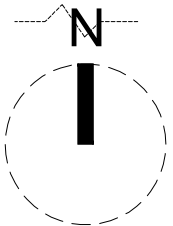

Project:
34 FALLS GREEN AVENUE, MANCHESTER
Title:
EXISTING DRAWINGS

Status:
FOR STATUTORY APPROVAL
Date:
10.04.2026
Scale:
1:100 @A3

Drawing number:

Ex001

Revision:

R3