




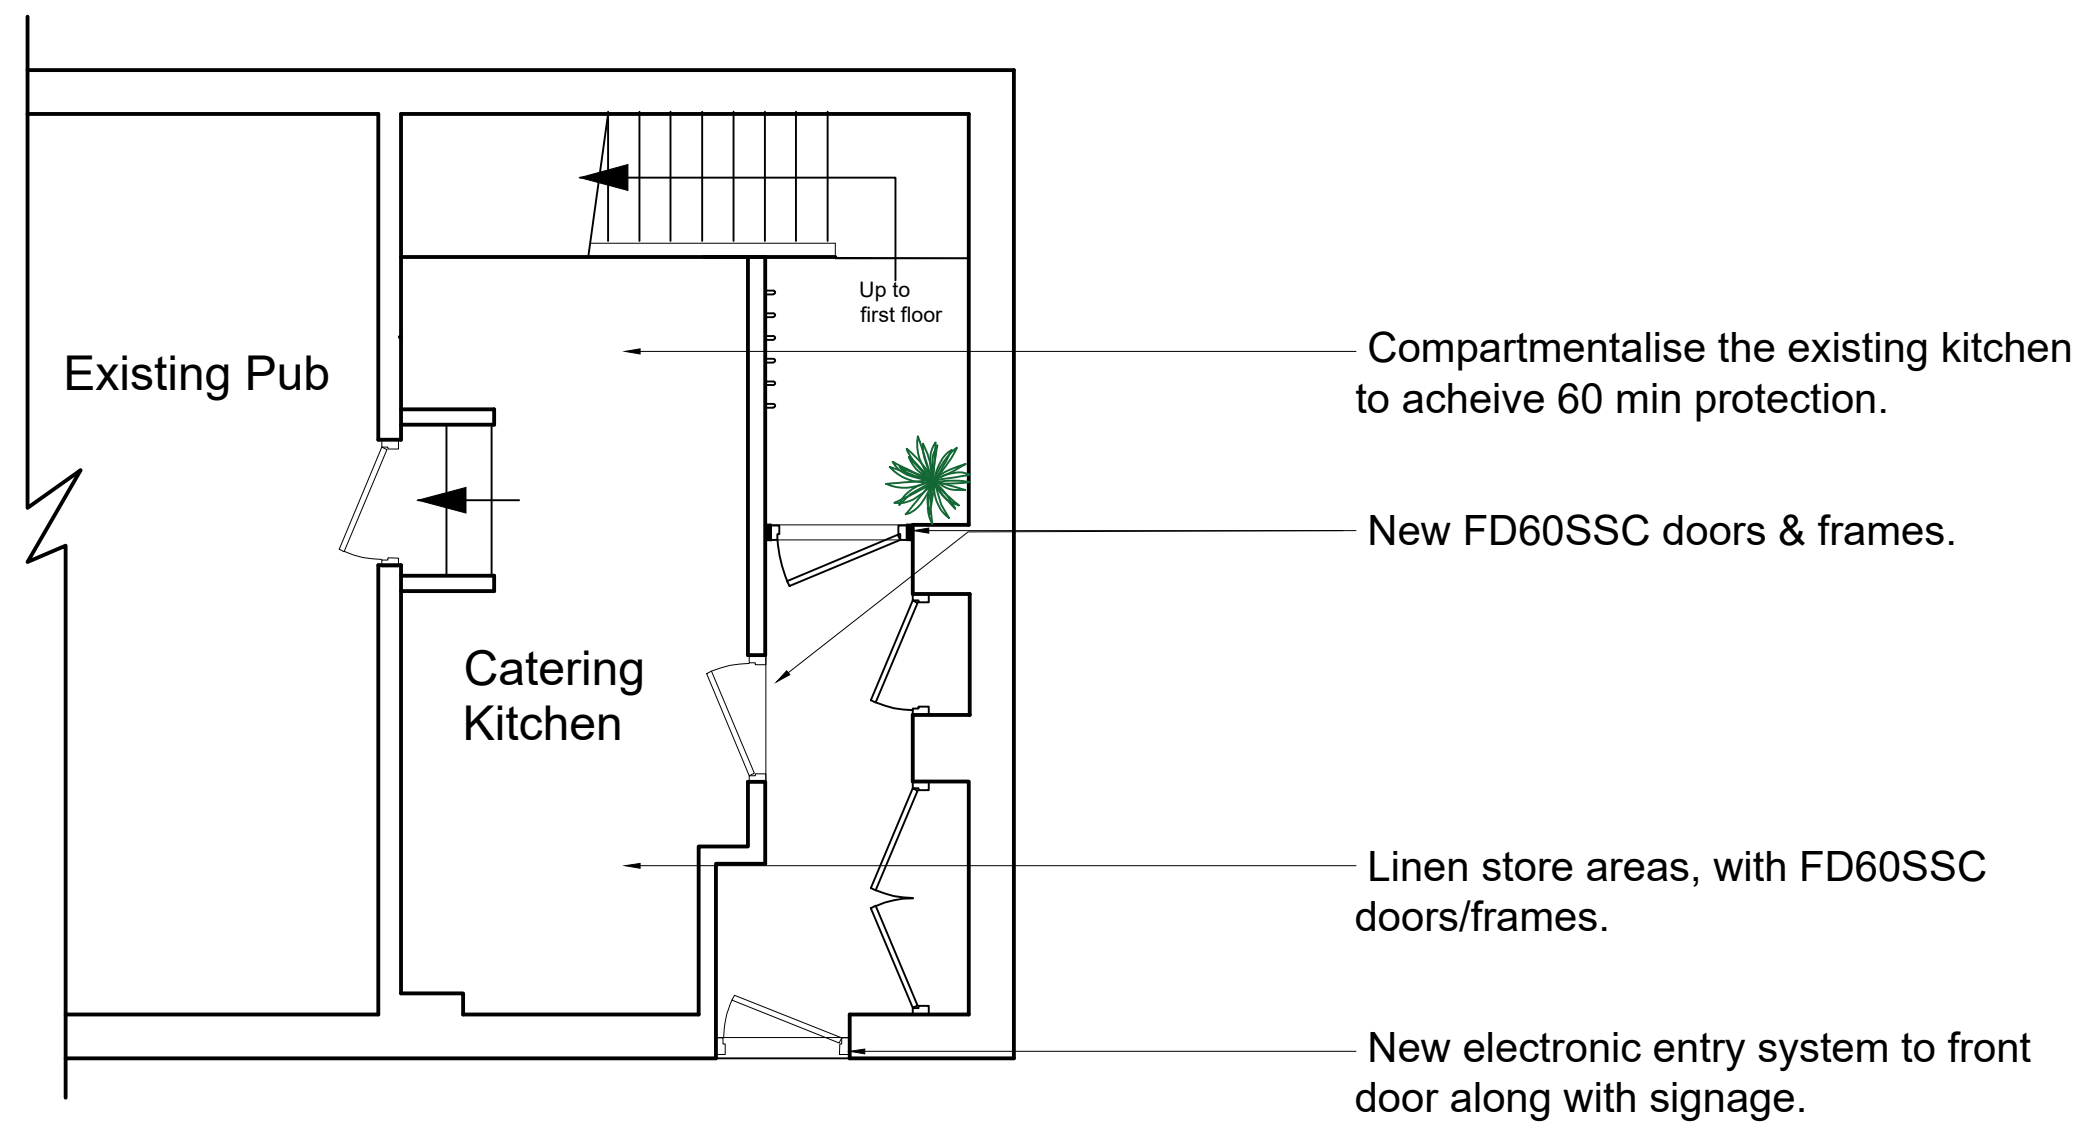

PROPOSED GROUND FLOOR PLAN

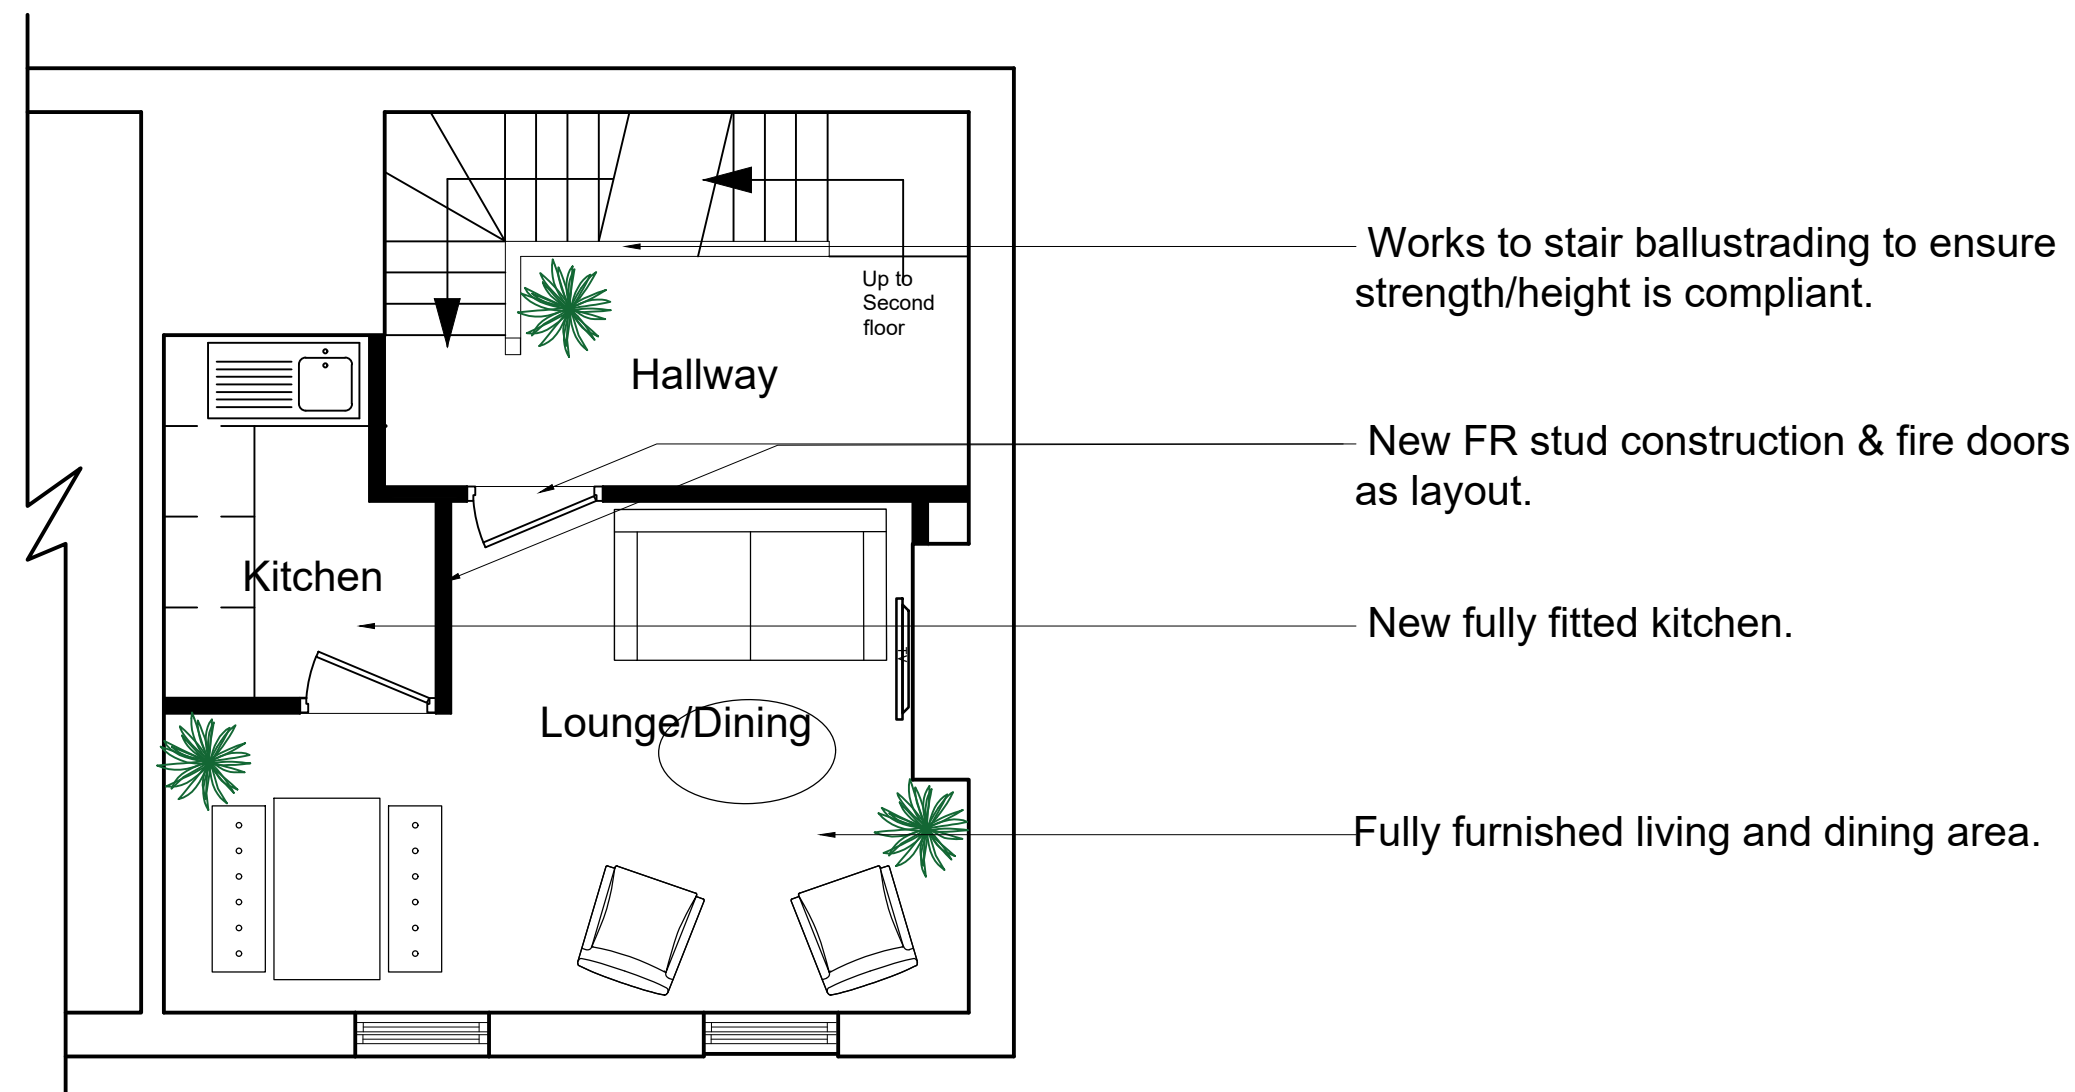


PROPOSED FIRST FLOOR PLAN

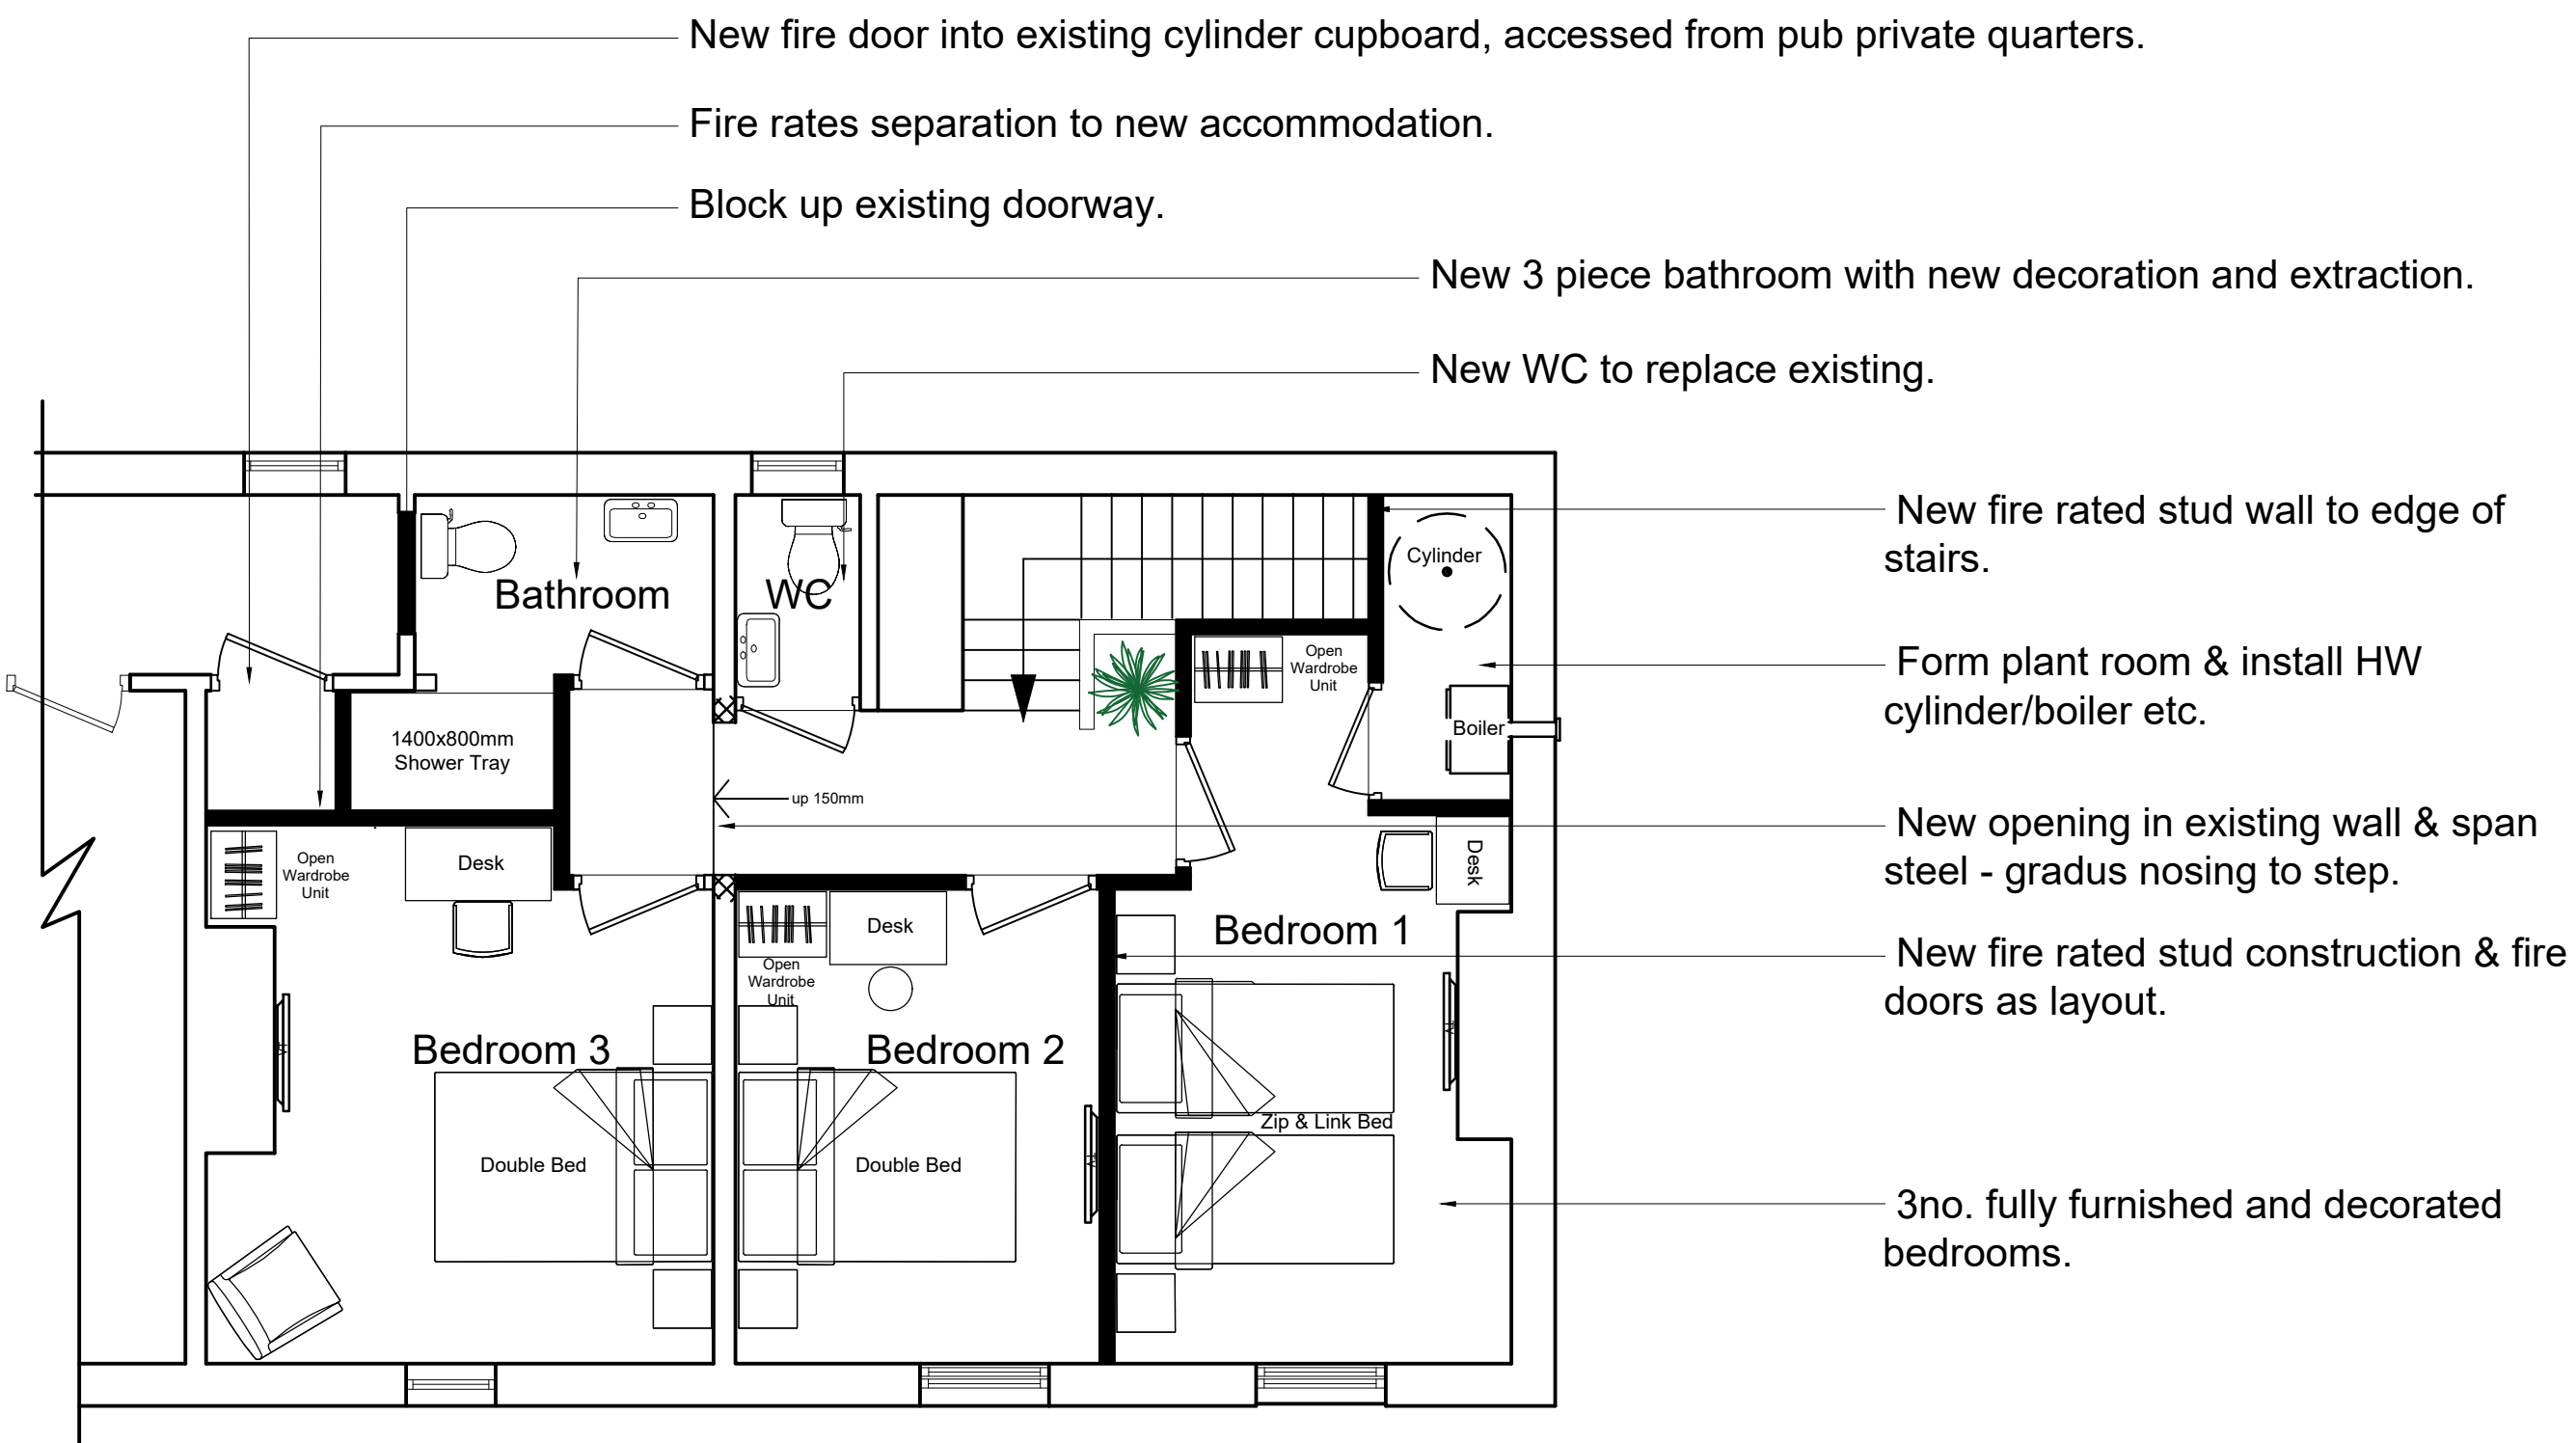

PROPOSED SECOND FLOOR PLAN

All levels and dimensions must be checked on site by contractor prior to commencement of works. Any variations must be reported to JSA Design. All information hereon is in the copyright of JSA Design. Copying in full or in part is forbidden without the written permission from JSA Design.

 

Client Admiral Taverns			
Date	JAN 2026	Status	STAT.
Drawn	JPS	Checked	-
Scale	1:50	Size	A1
Rev.	-	Drawing No.	706 - 402
Drawing Title PROPOSED FLOOR PLANS			
Project Title The Wheatsharf, 30 Oak Street, Manchester, M4 5JE			
JSA DESIGN			