

This drawing is the property of IPS Architects and copyright is reserved by them.
This drawing is not to be copied or disclosed by or to any unauthorized person without the prior written consent of IPS Architects.

Do not scale from this drawing.

All dimensions are to be checked on site prior to construction, manufacture of any components and ordering of materials and equipment.


Any discrepancies are to be reported to the architects for clarification.

All materials and workmanship to be accordance with the current British Standards and codes of practice.

This drawing is to be read in conjunction with all relevant Architectural Structural Engineers, Mechanical Engineers, Electrical Engineers and Specialists drawings and specifications.




PROPOSED FRONT ELEVATION
(NO CHANGE)

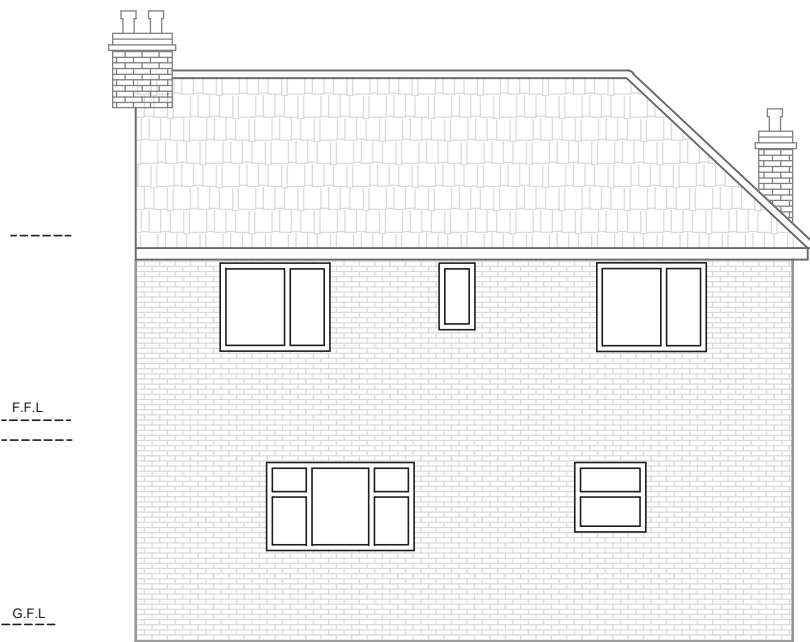

PROPOSED REAR ELEVATION
(NO CHANGE)




PROPOSED SIDE ELEVATION (EAST)
(NO CHANGE)

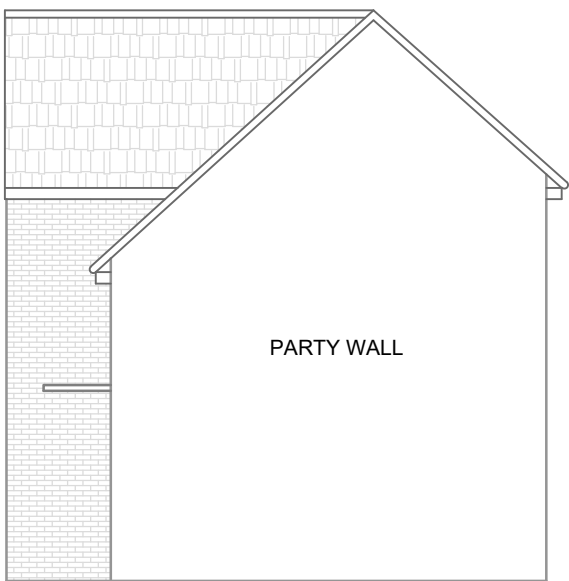


PROPOSED SIDE ELEVATION (WEST)
(NO CHANGE)




CYCLE STORAGE SHED
Lockable cycle storage shed to be fixed on hard surface in rear garden for easy access,
Size, Height: 1300mm, Width: 2000-2200mm' Depth: 1800-2200mm
Full information in the web link : <https://cycle-works.com/products/cycle-works-streetstore/>

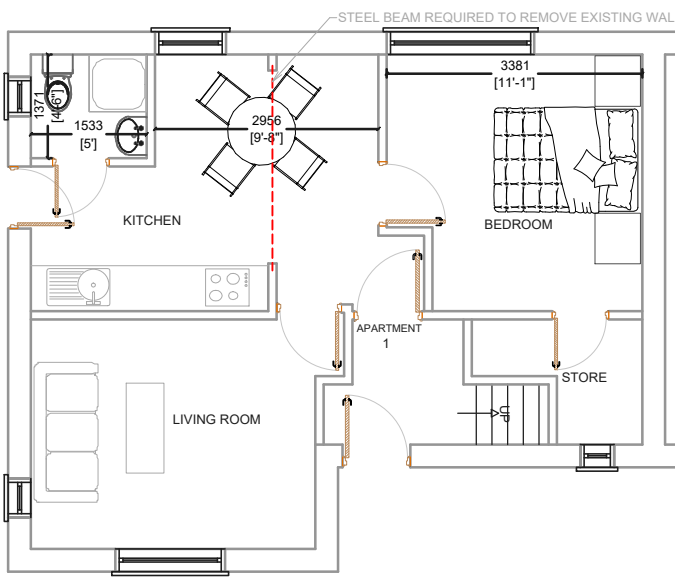


PROPOSED GROUND FLOOR PLAN
One Bed APARTMENT 1, GIA 42.6sqm

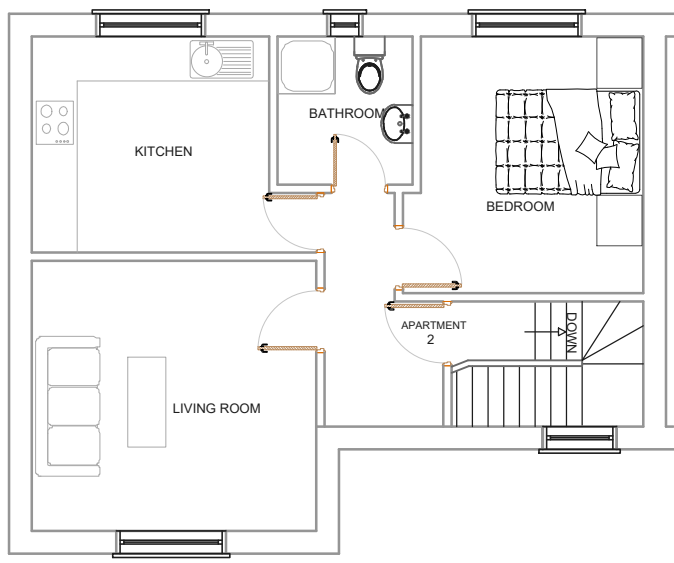

PROPOSED FIRST FLOOR PLAN
One Bed APARTMENT 2, GIA 42.7sqm

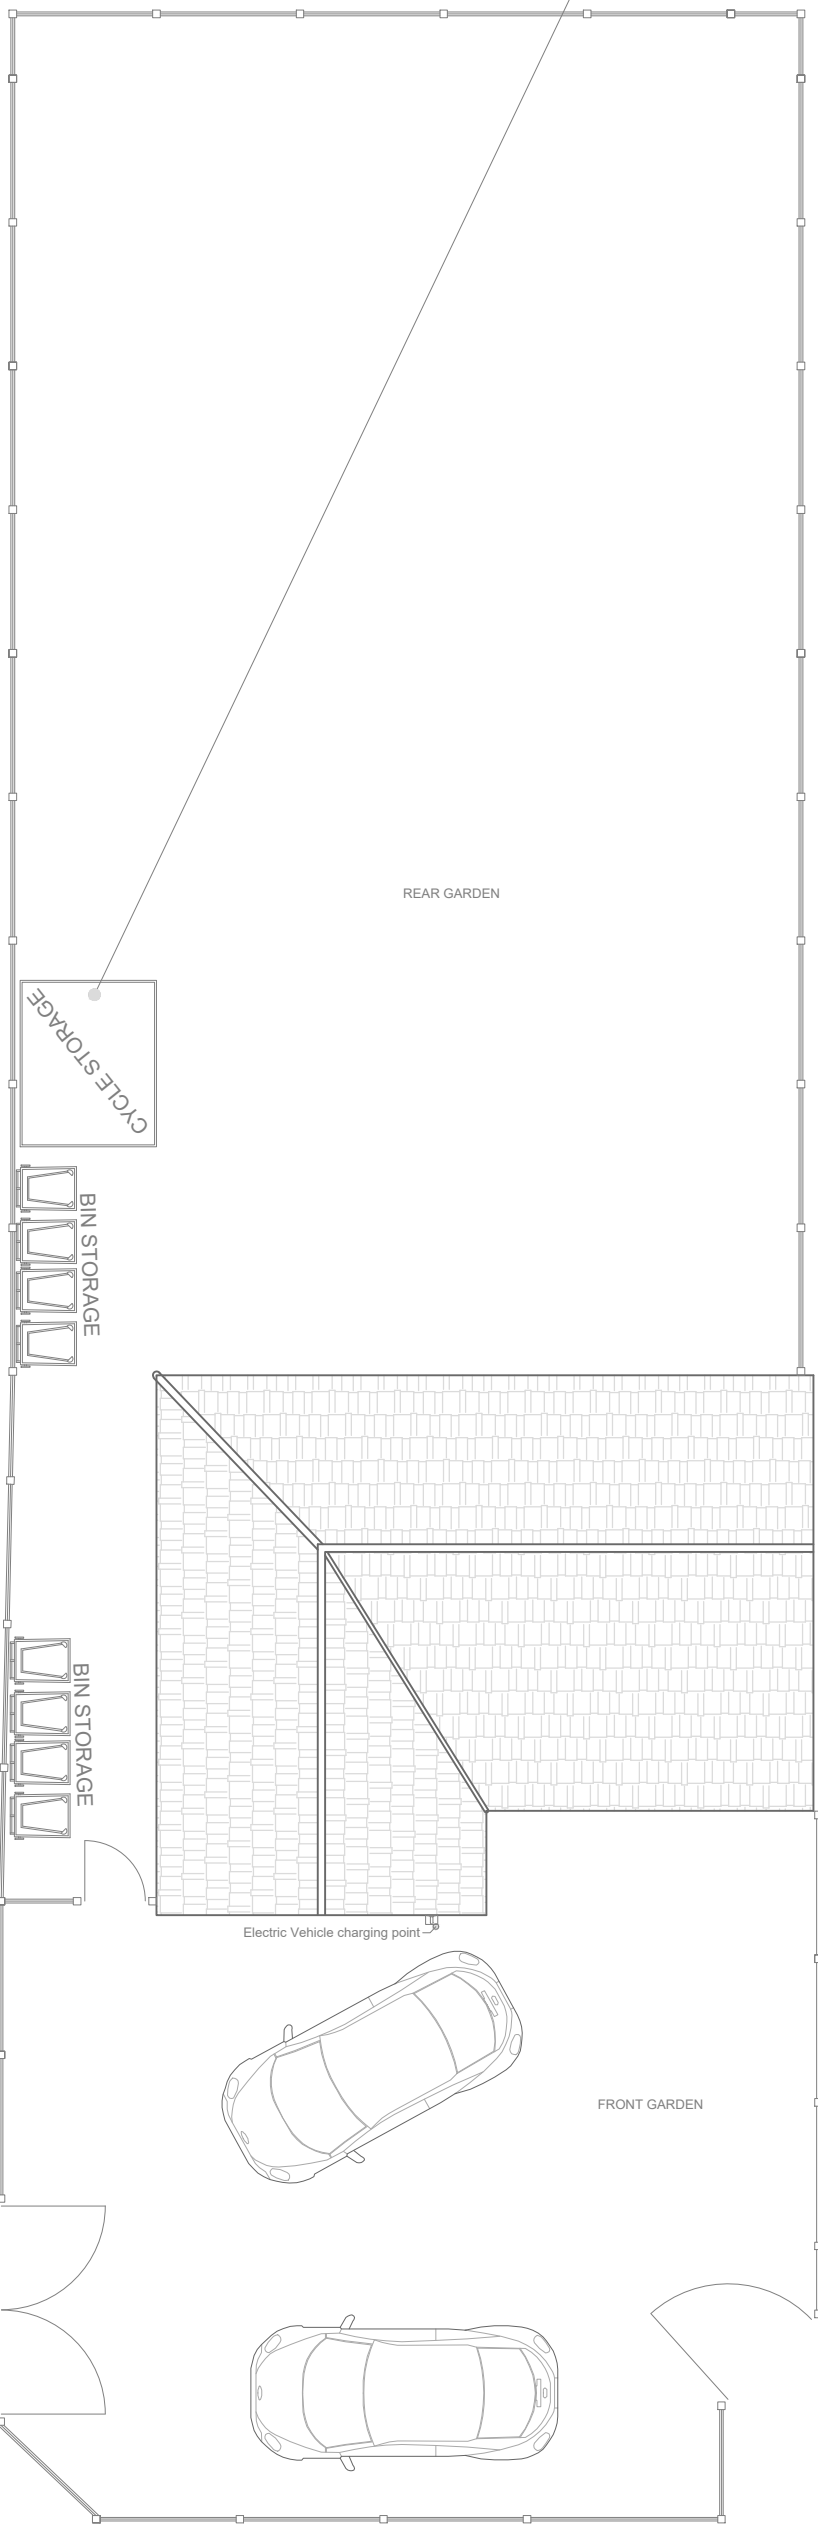

PROPOSED SITE PLAN
(NO CHANGE)

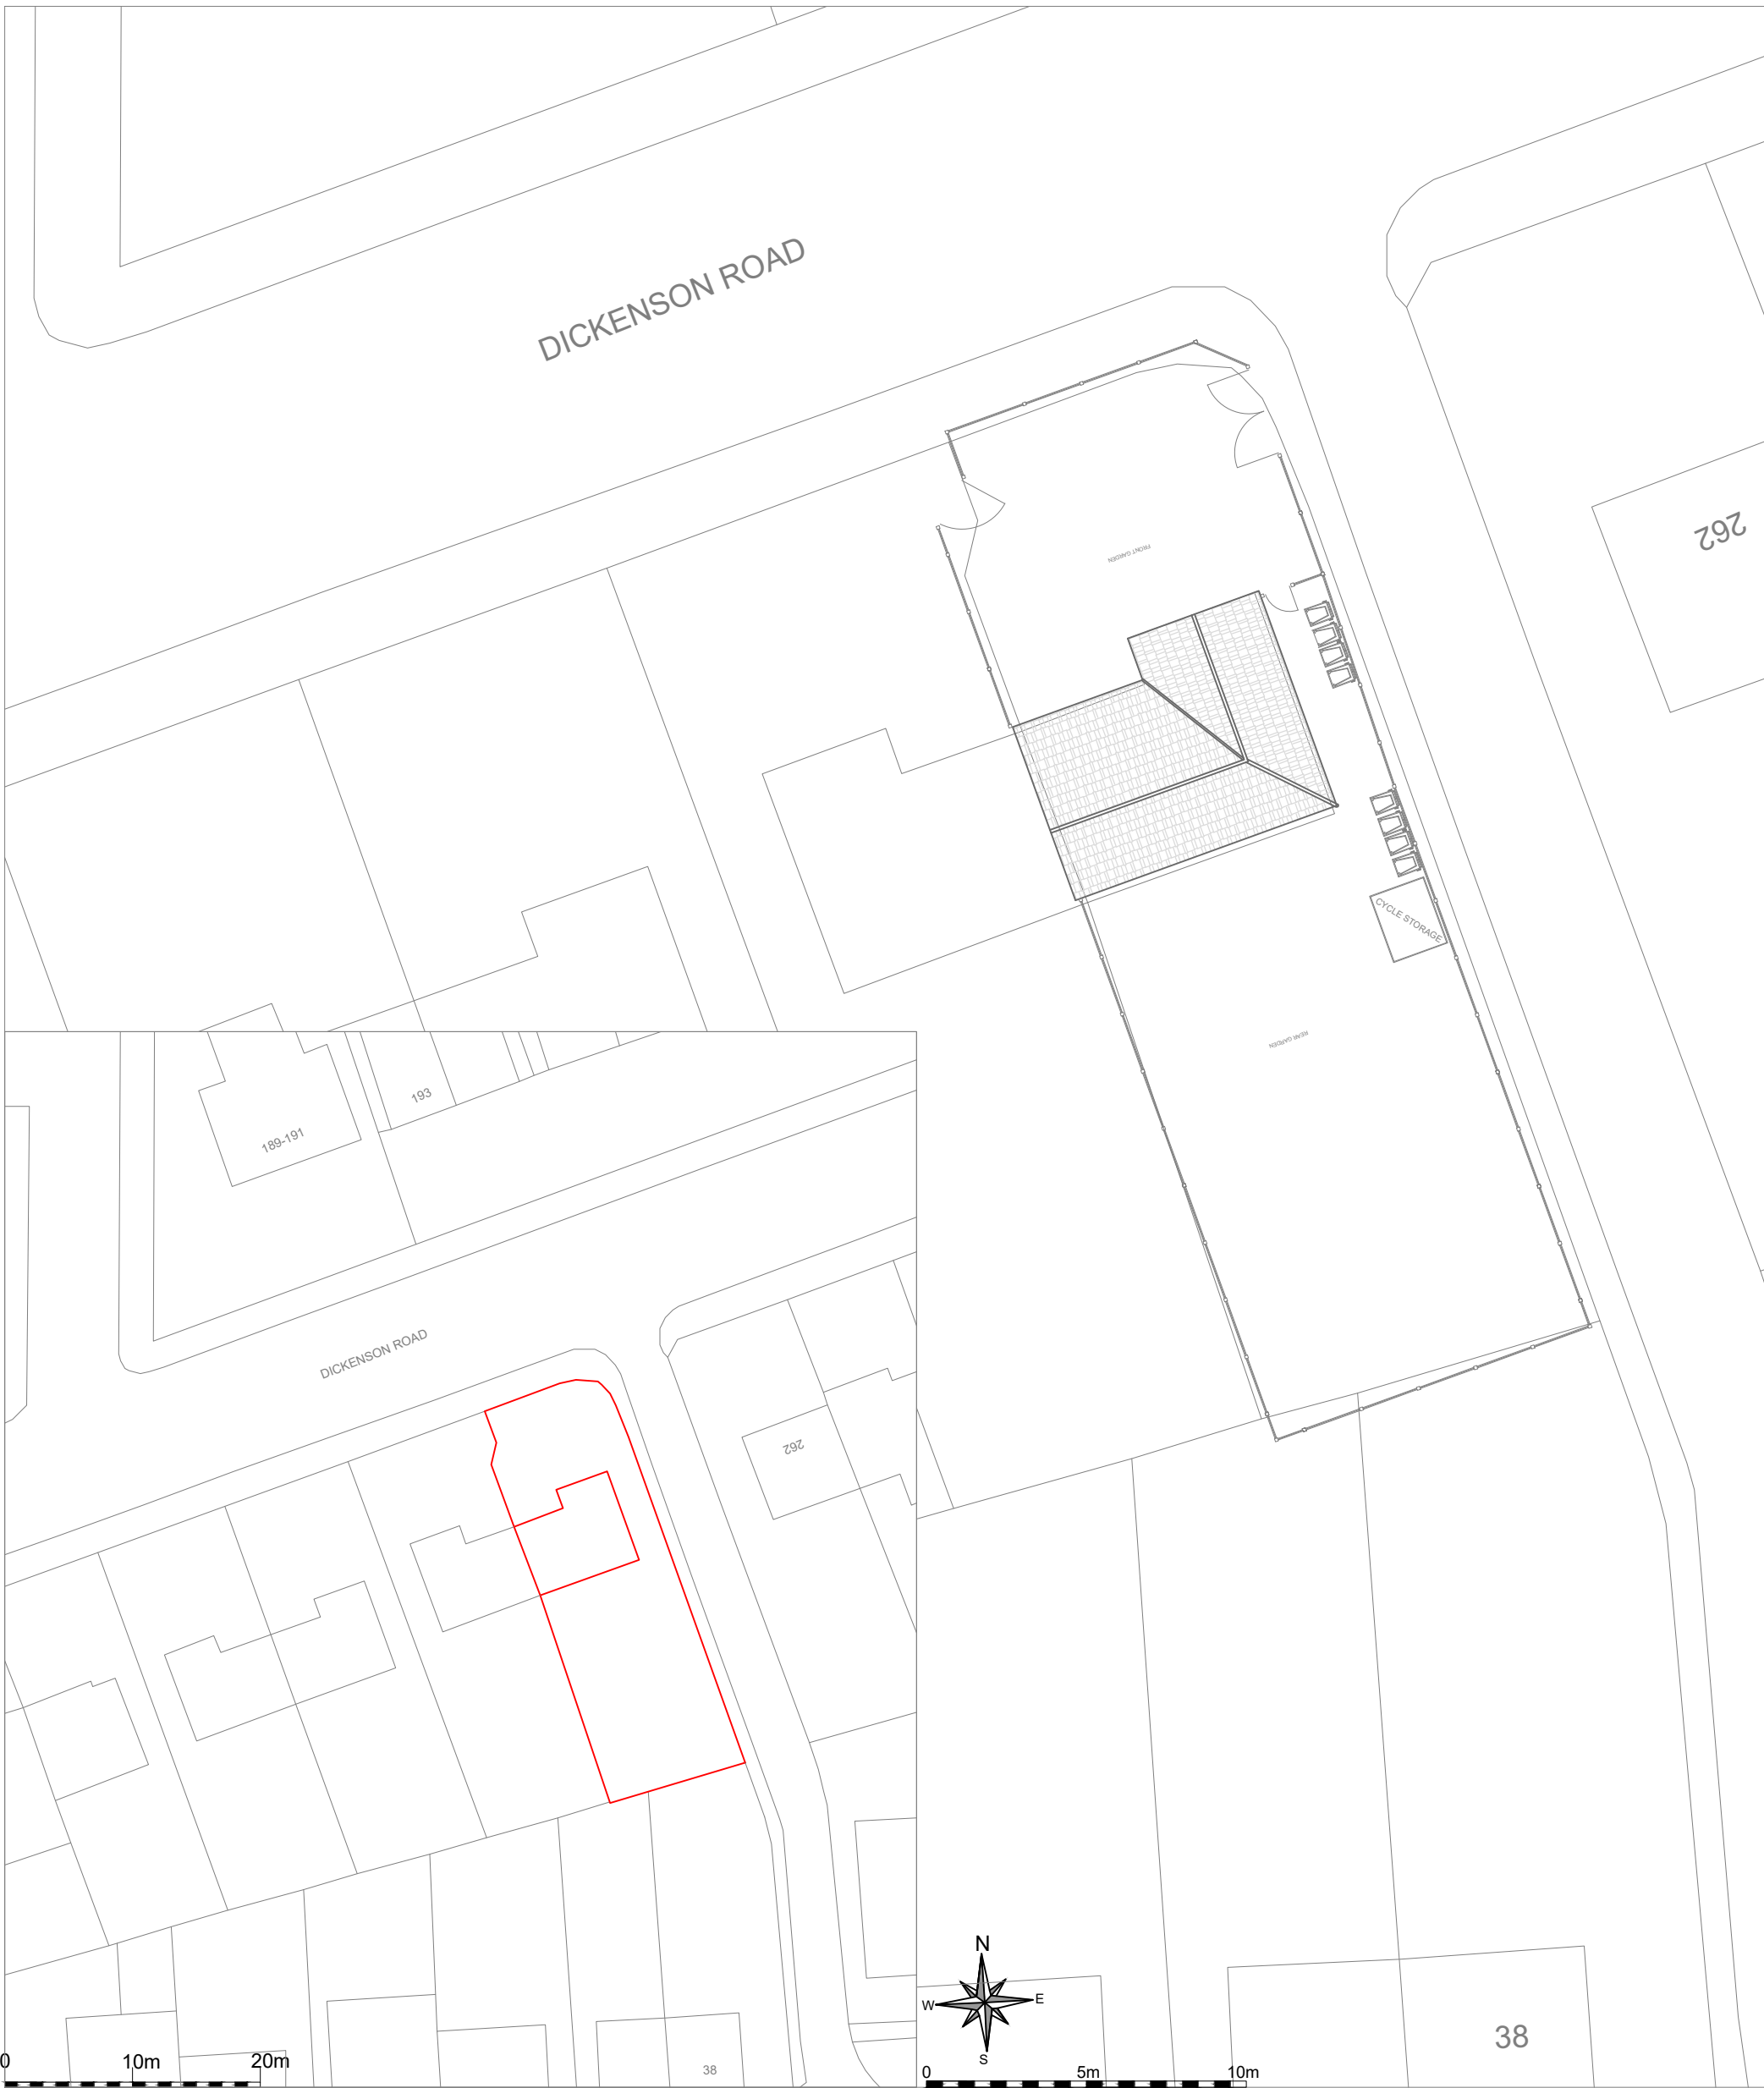

BLOCK PLAN @ Scale: 1: 500

PROPOSED SITE/BLOCK PLAN @ Scale: 1: 200
(NO CHANGE)