




Existing Garages - Floorplan

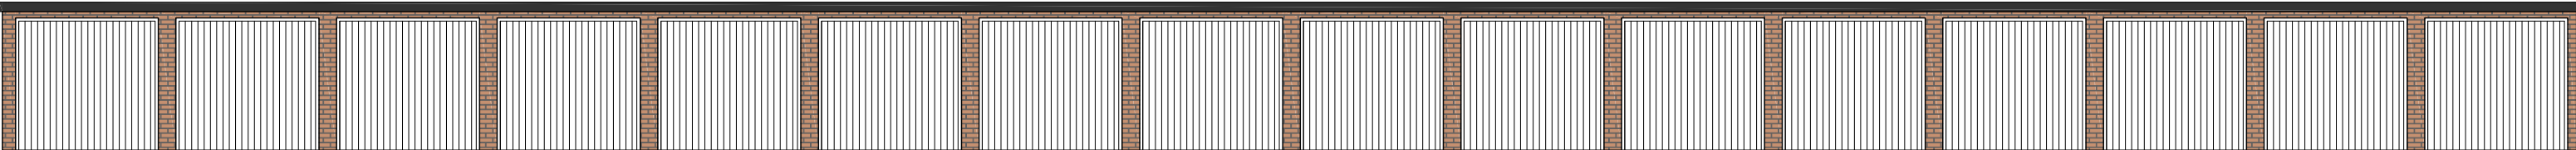

Existing Garages - Front Elevation

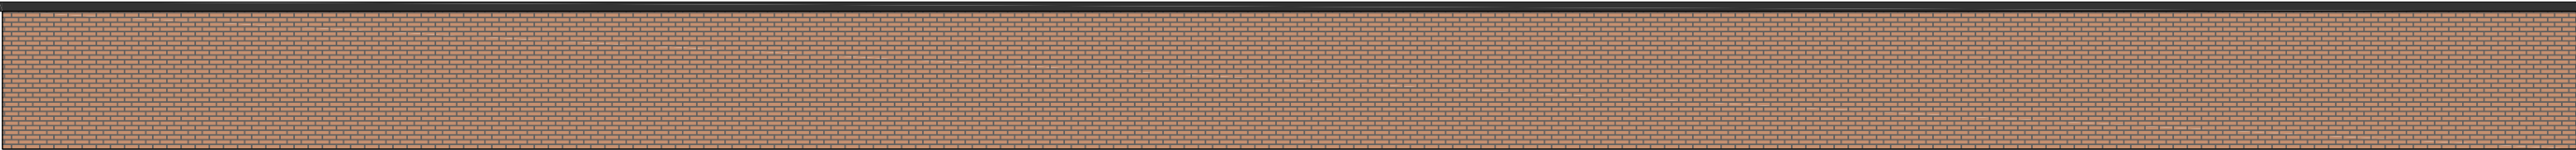

Existing Garages - Rear Elevation

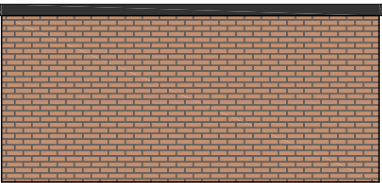

Existing Garages - Side Elevation

REV	DATE	AMENDMENT	BY	CHKD

HNA architects
Architecture | Planning | Design

PROJECT:	Agnes Court, Wilmslow Rd/Victoria Rd, Manchester			
CLIENT:	-			
DRAWING:	Garages Conversion - Existing Drawings			
DRAWN BY:	EK	CHECKED BY:	MB	CREATED: 24/03/2026 SCALE: 1:100 @ A3
STATUS:	Planning		DRAWING No: 1497/P-102	REVISION:

DO NOT SCALE.
COPYRIGHT REMAINS WITH HNA ARCHITECTS Ltd.
TEMPLE WORKS, TEMPLE STREET, OLDHAM, OL13NJ
TEL: 0161 688 1820
E-MAIL: info@hna-architects.co.uk

