



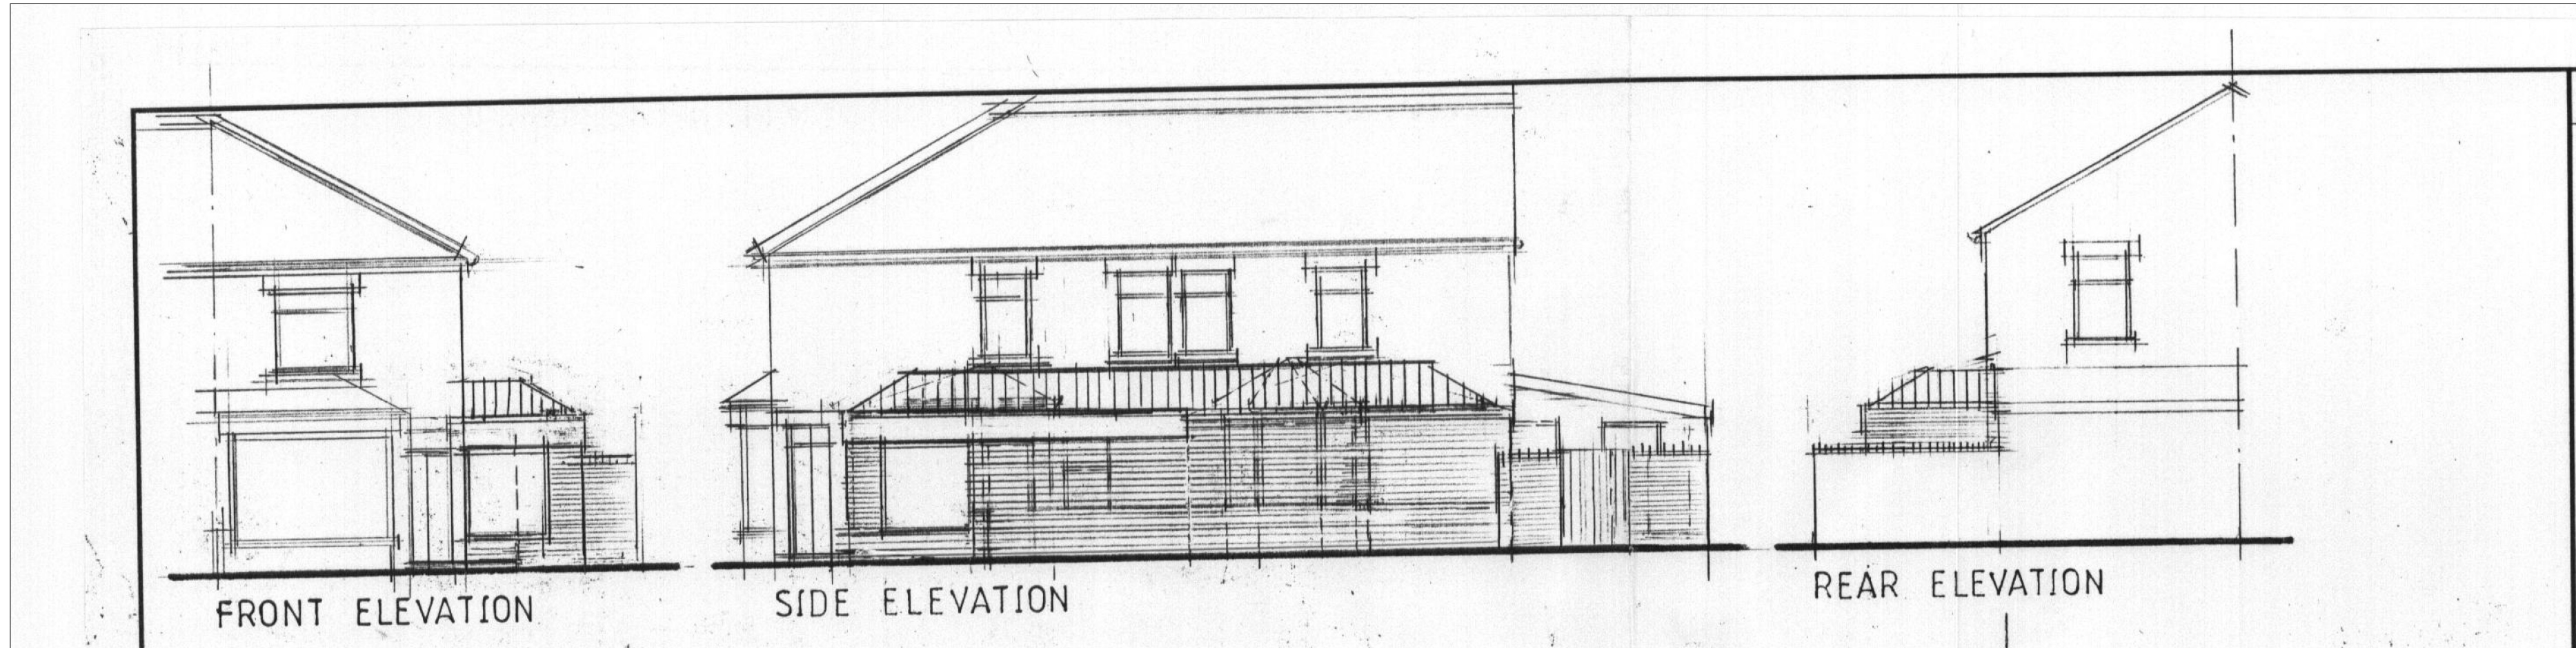

1 Ground Floor Plan - Existing
1 : 50

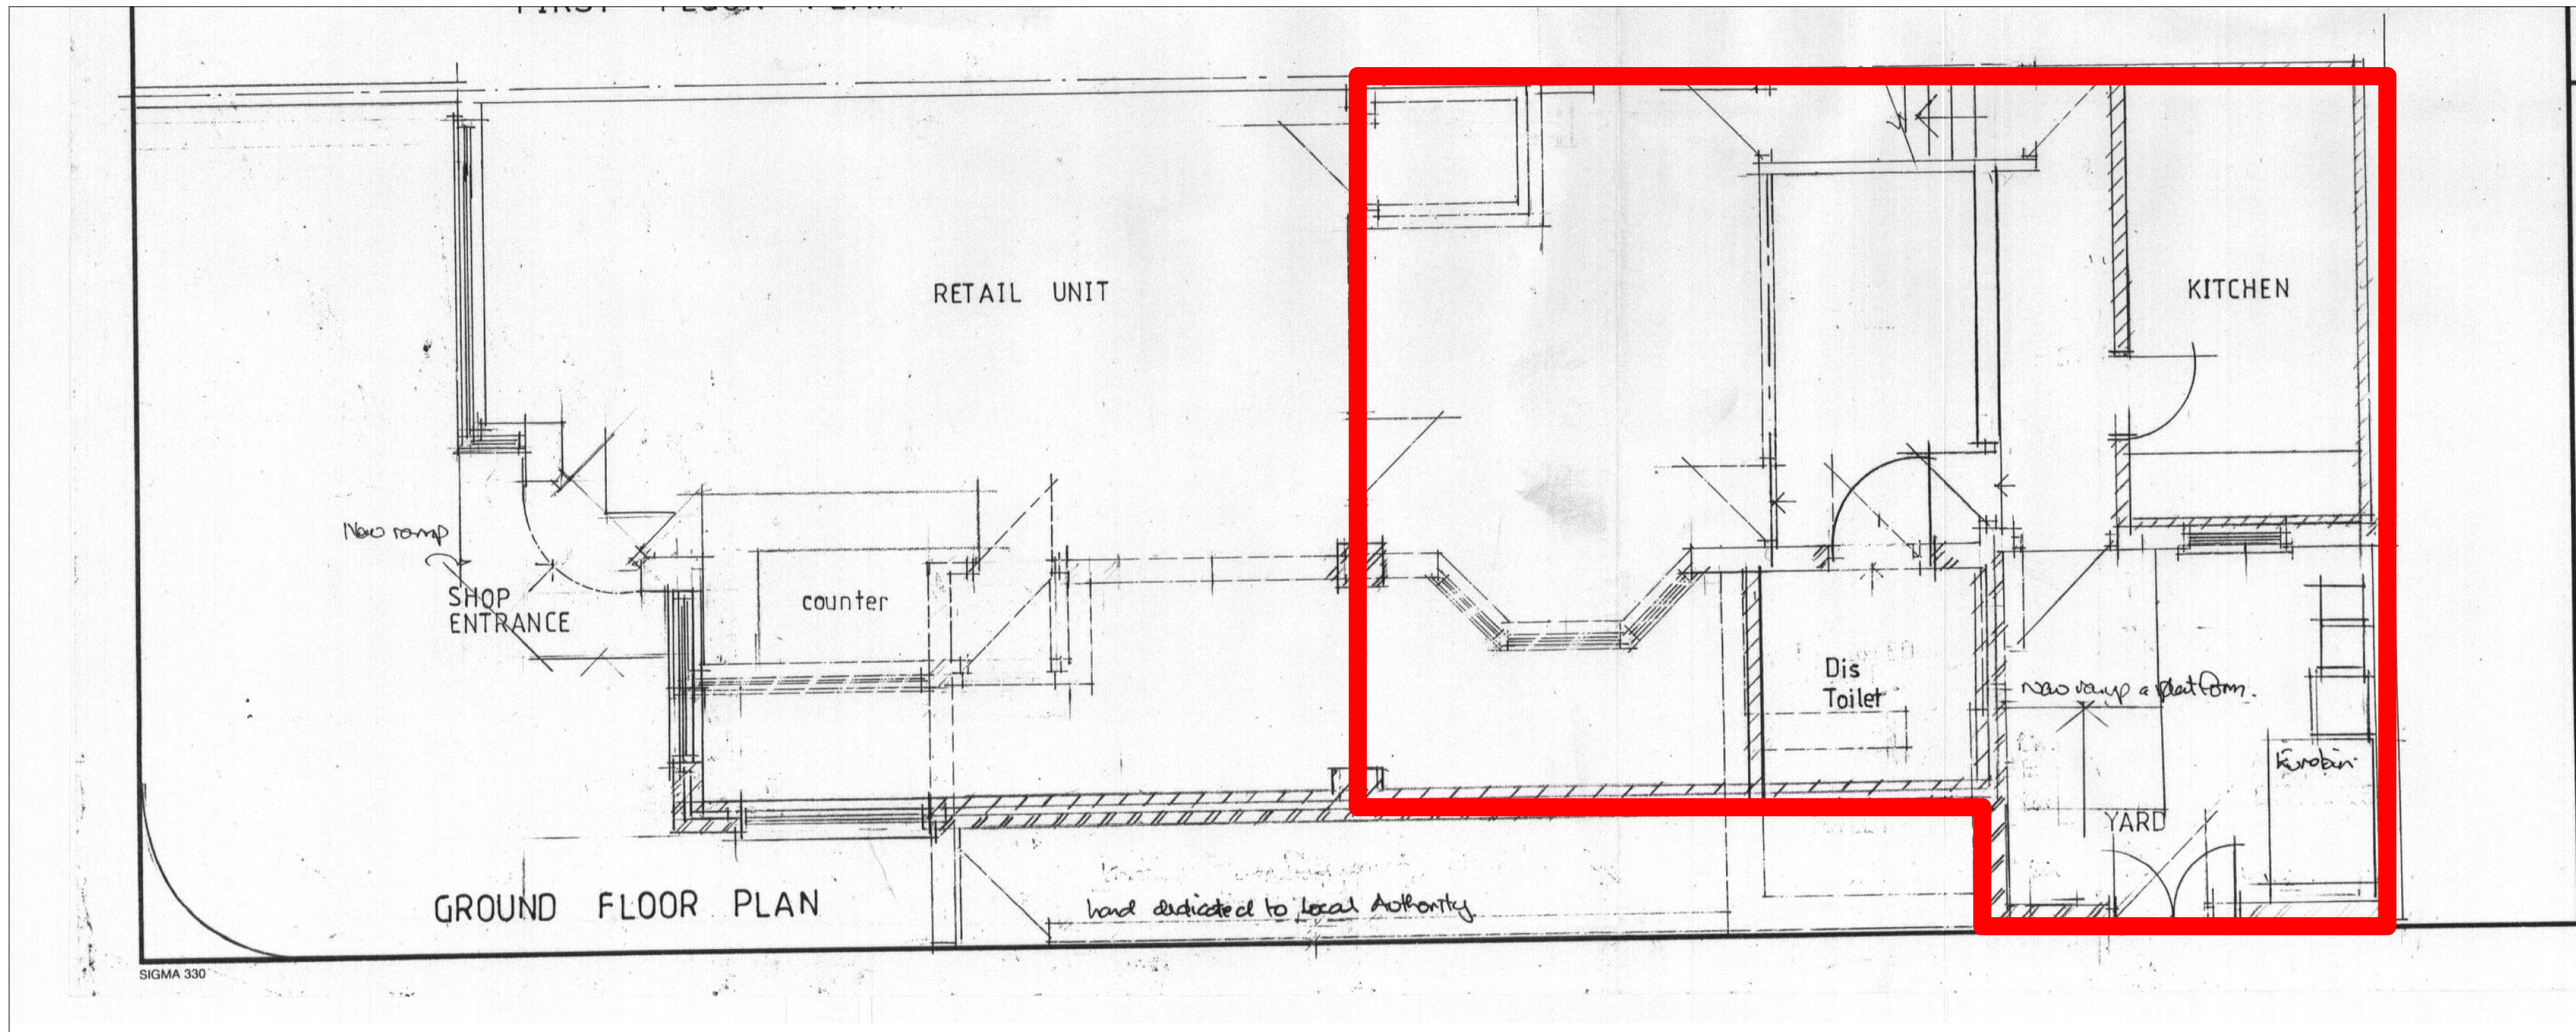

2 Level 0 Elevation - Existing
1 : 50

Rev	Description	By	Date

MUSE
Architects

189 Great Western Street
M14 4LN

PROJECT:

Existing Floor Plan-
Elevation

DRAWING TITLE:

Planning

DRAWING STATUS:

DRAWN: IU CHECKED: MM

APPROVED: MM DATE: 27.01.26

SCALE: MM_A3-10

DRAWING NUMBER: REV: (A2)