



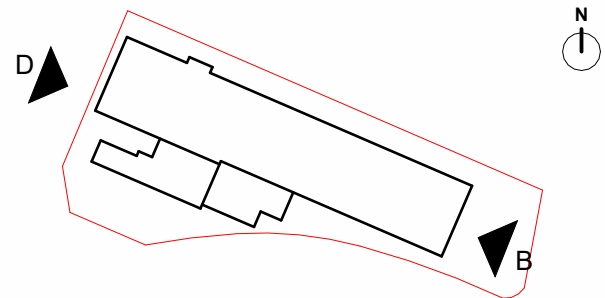

East Elevation (Elevation B)

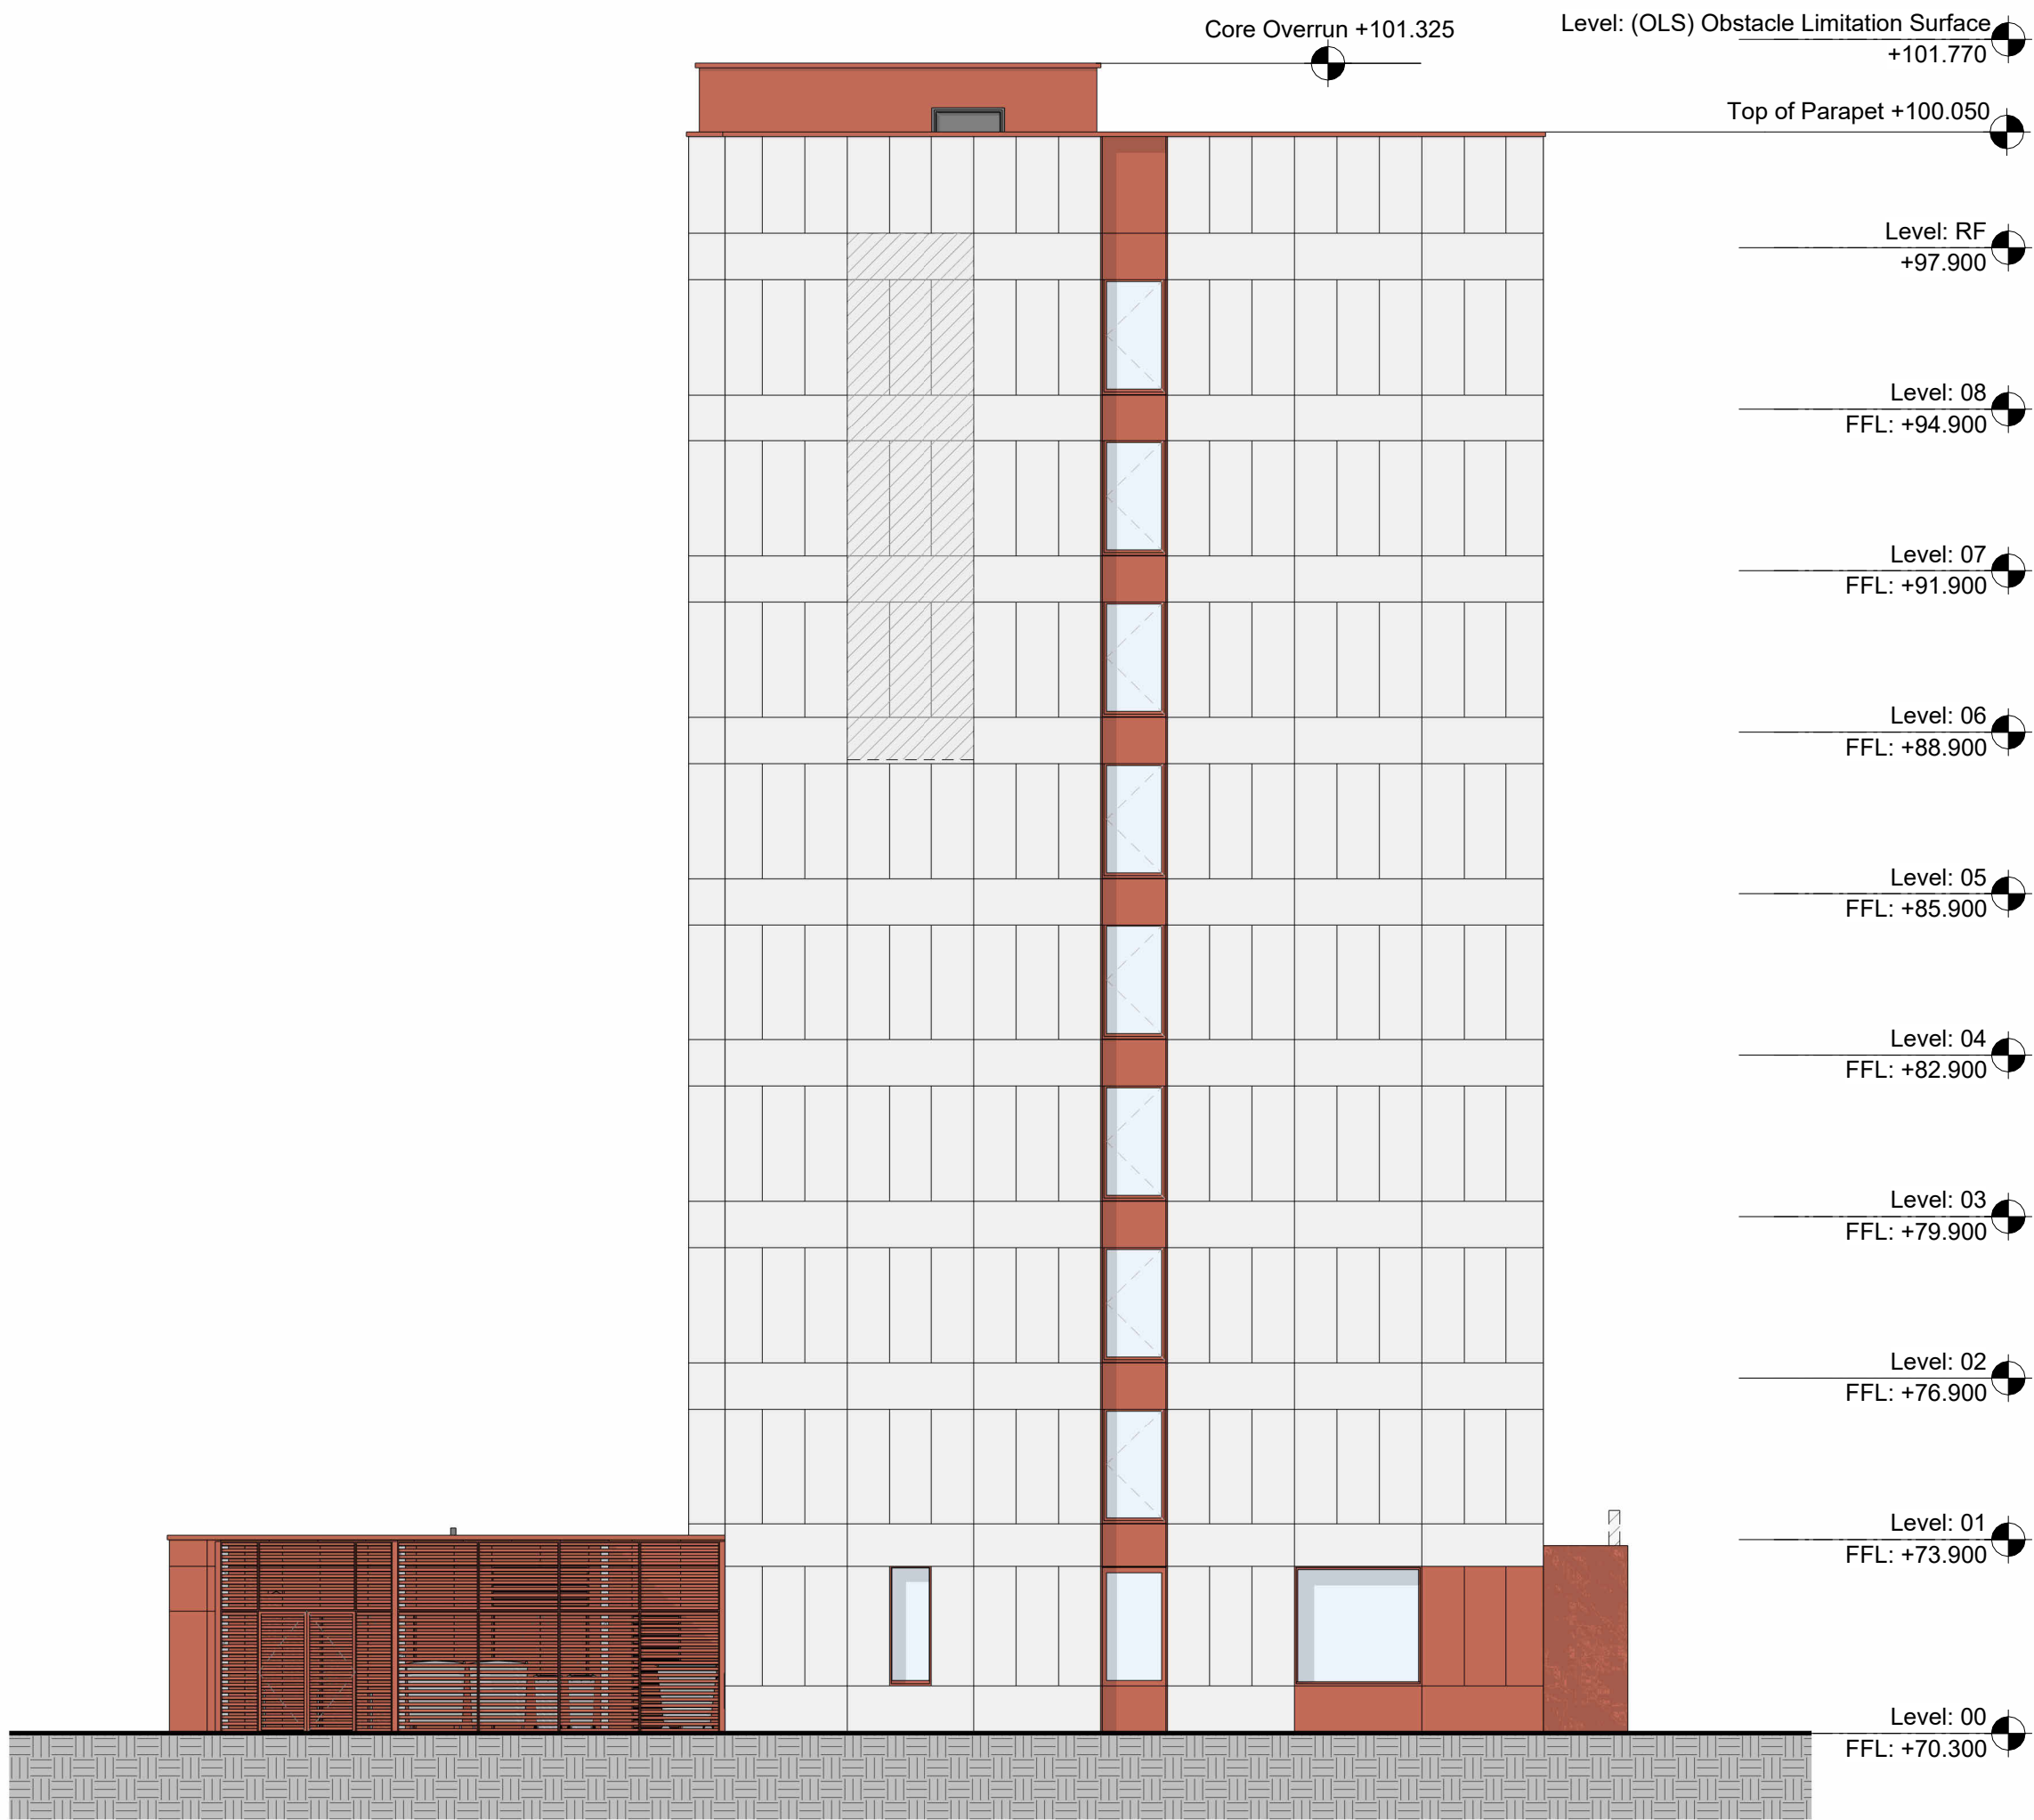

West Elevation (Elevation D)

P07	27/03/26	Ancillary update for nma application
P06	04/02/25	AMSL height update
P05	06/11/24	Stage 2 Updates
P04	22/10/24	Stage 2 Issue
P03	09/10/24	Ground Floor external doors amended, 09 external fencing annotation updated
P02	07/10/24	Final planning draft
P01	27/09/24	Issued for planning review and submission

5plus

Manchester: 0161 226 0211
Fourth Floor, The Hive, 47 Lever Street,
Manchester, M1 1FN

London: 0207 253 7644
The Leather Market, Weston Street,
London, SE1 3ER

5plusarchitects.com

PROJECT:
Airport City

TITLE:
General Arrangement Elevation - East & West

SCALE:
1 : 125 @ A1

DRAWN: BP
CHECKED: JB

STATUS:
S2 - For Information

DRAWING NO:
H5PI-5PA-05-ZZ-DR-A-2203

REV:
P07