




rev.	date	description

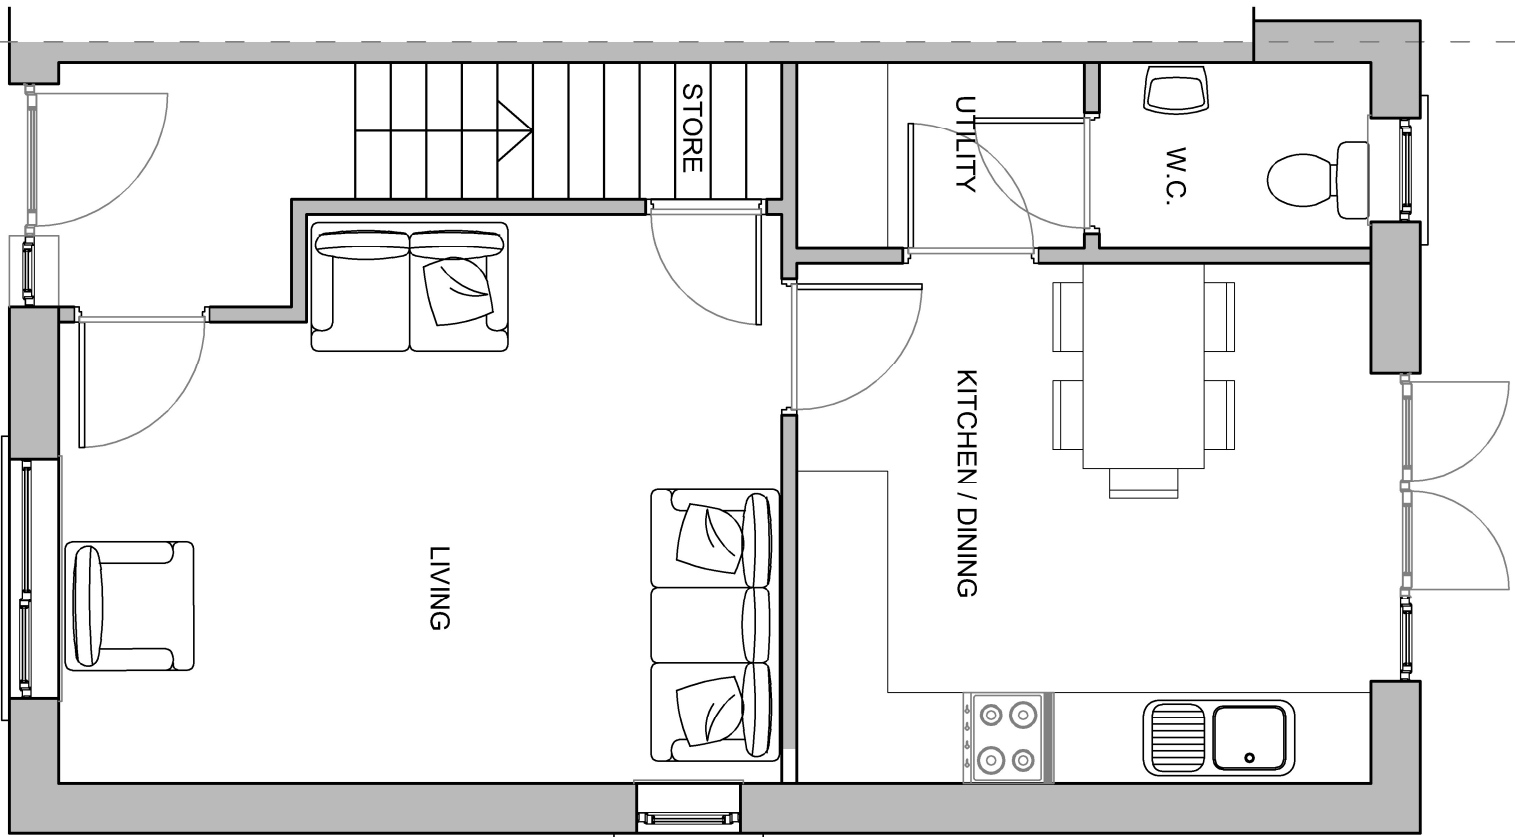

PROPOSED GROUND FLOOR PLAN

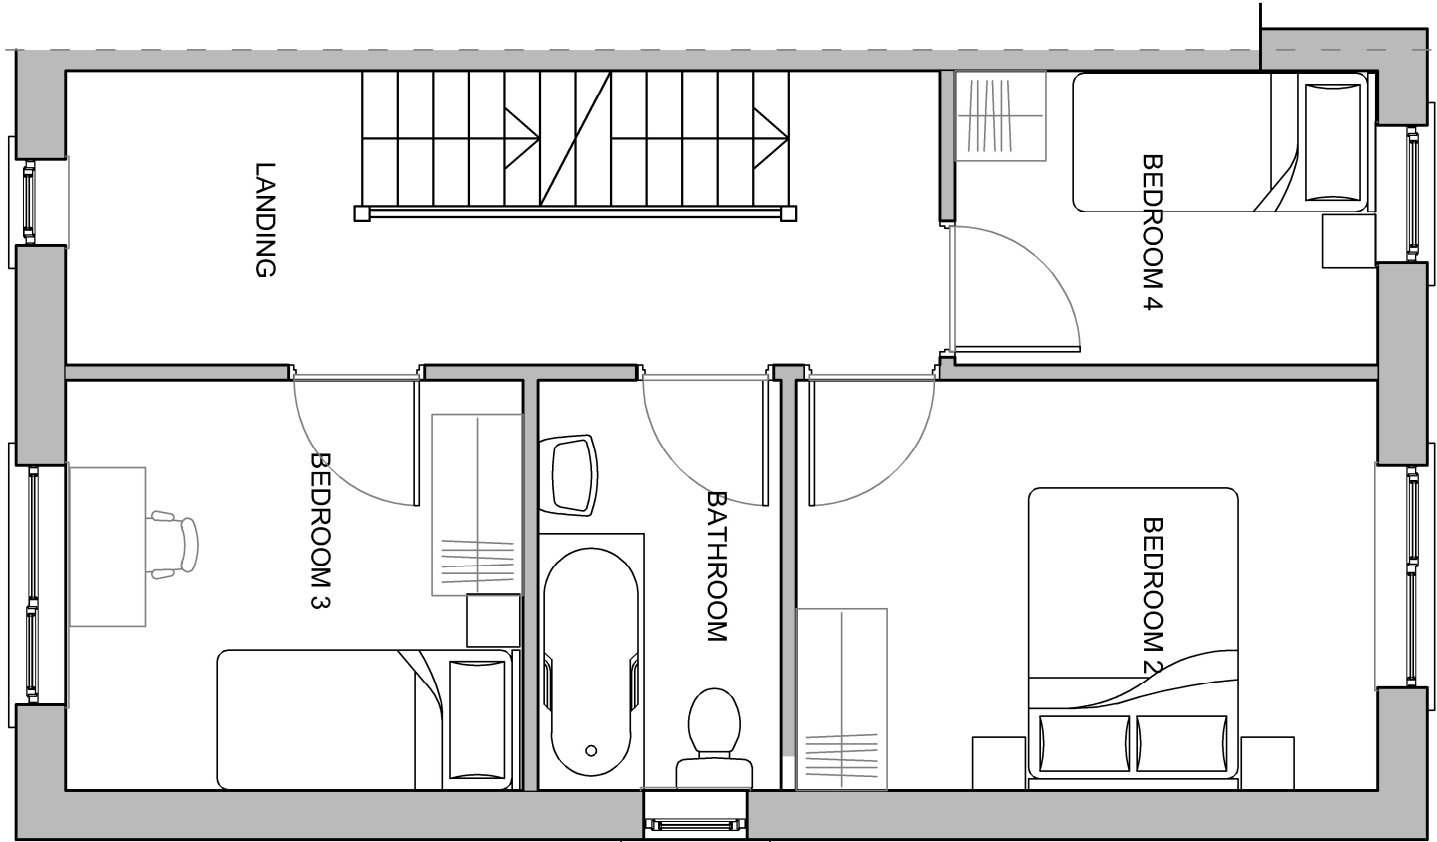

PROPOSED FIRST FLOOR PLAN

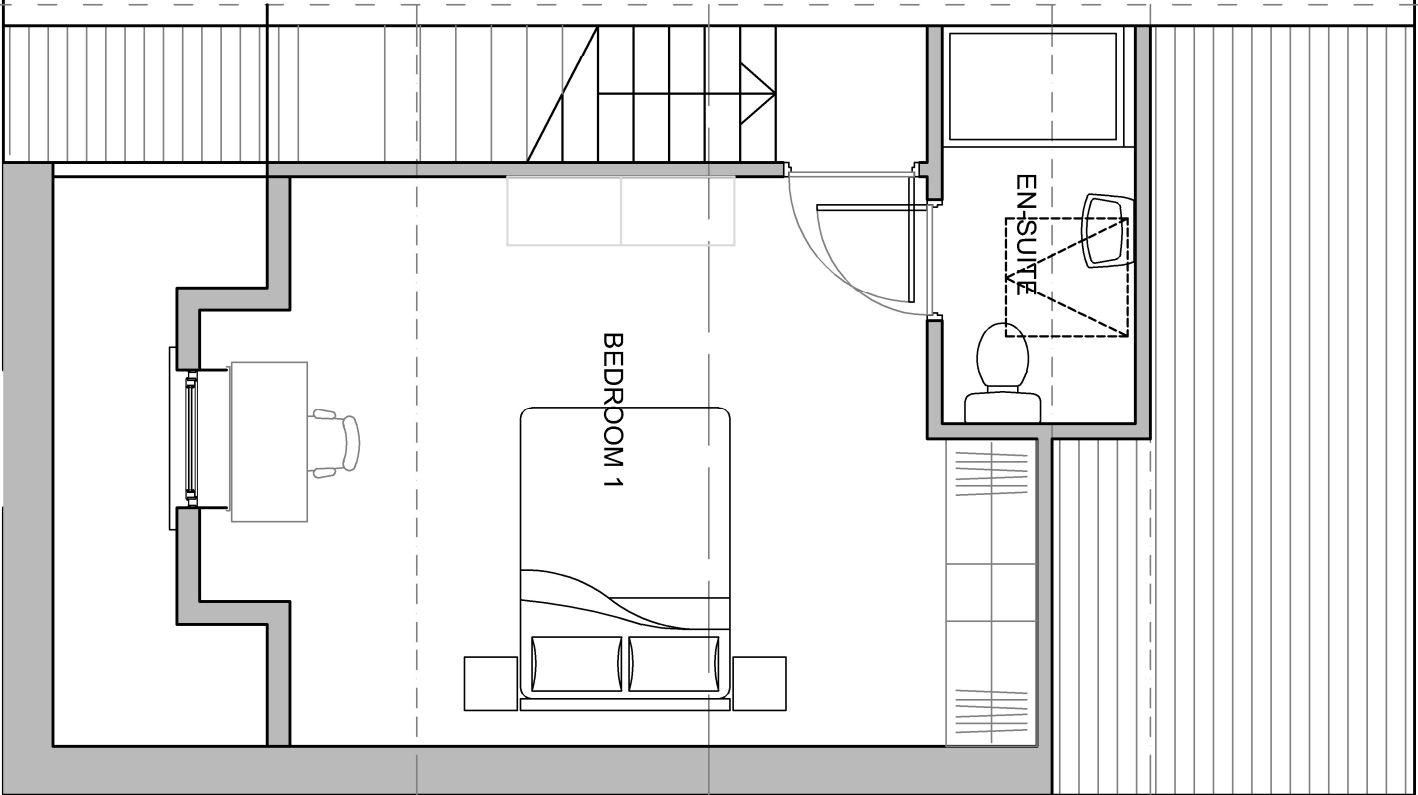

PROPOSED SECOND FLOOR PLAN



WALKER ARCHITECTURAL

DESIGN



CIAT

CHARTERED PRACTICE

Client:

Mr M. Kriticos

Project:

465 Barlow Moor Rd
Chorlton-cum-Hardy

Title:

Proposed Floor plans

Scales: 1:50 @ A3

Drawn:

Checked:

Date: Dec 24

Drawing no:

WA075 P103

Rev:

A