


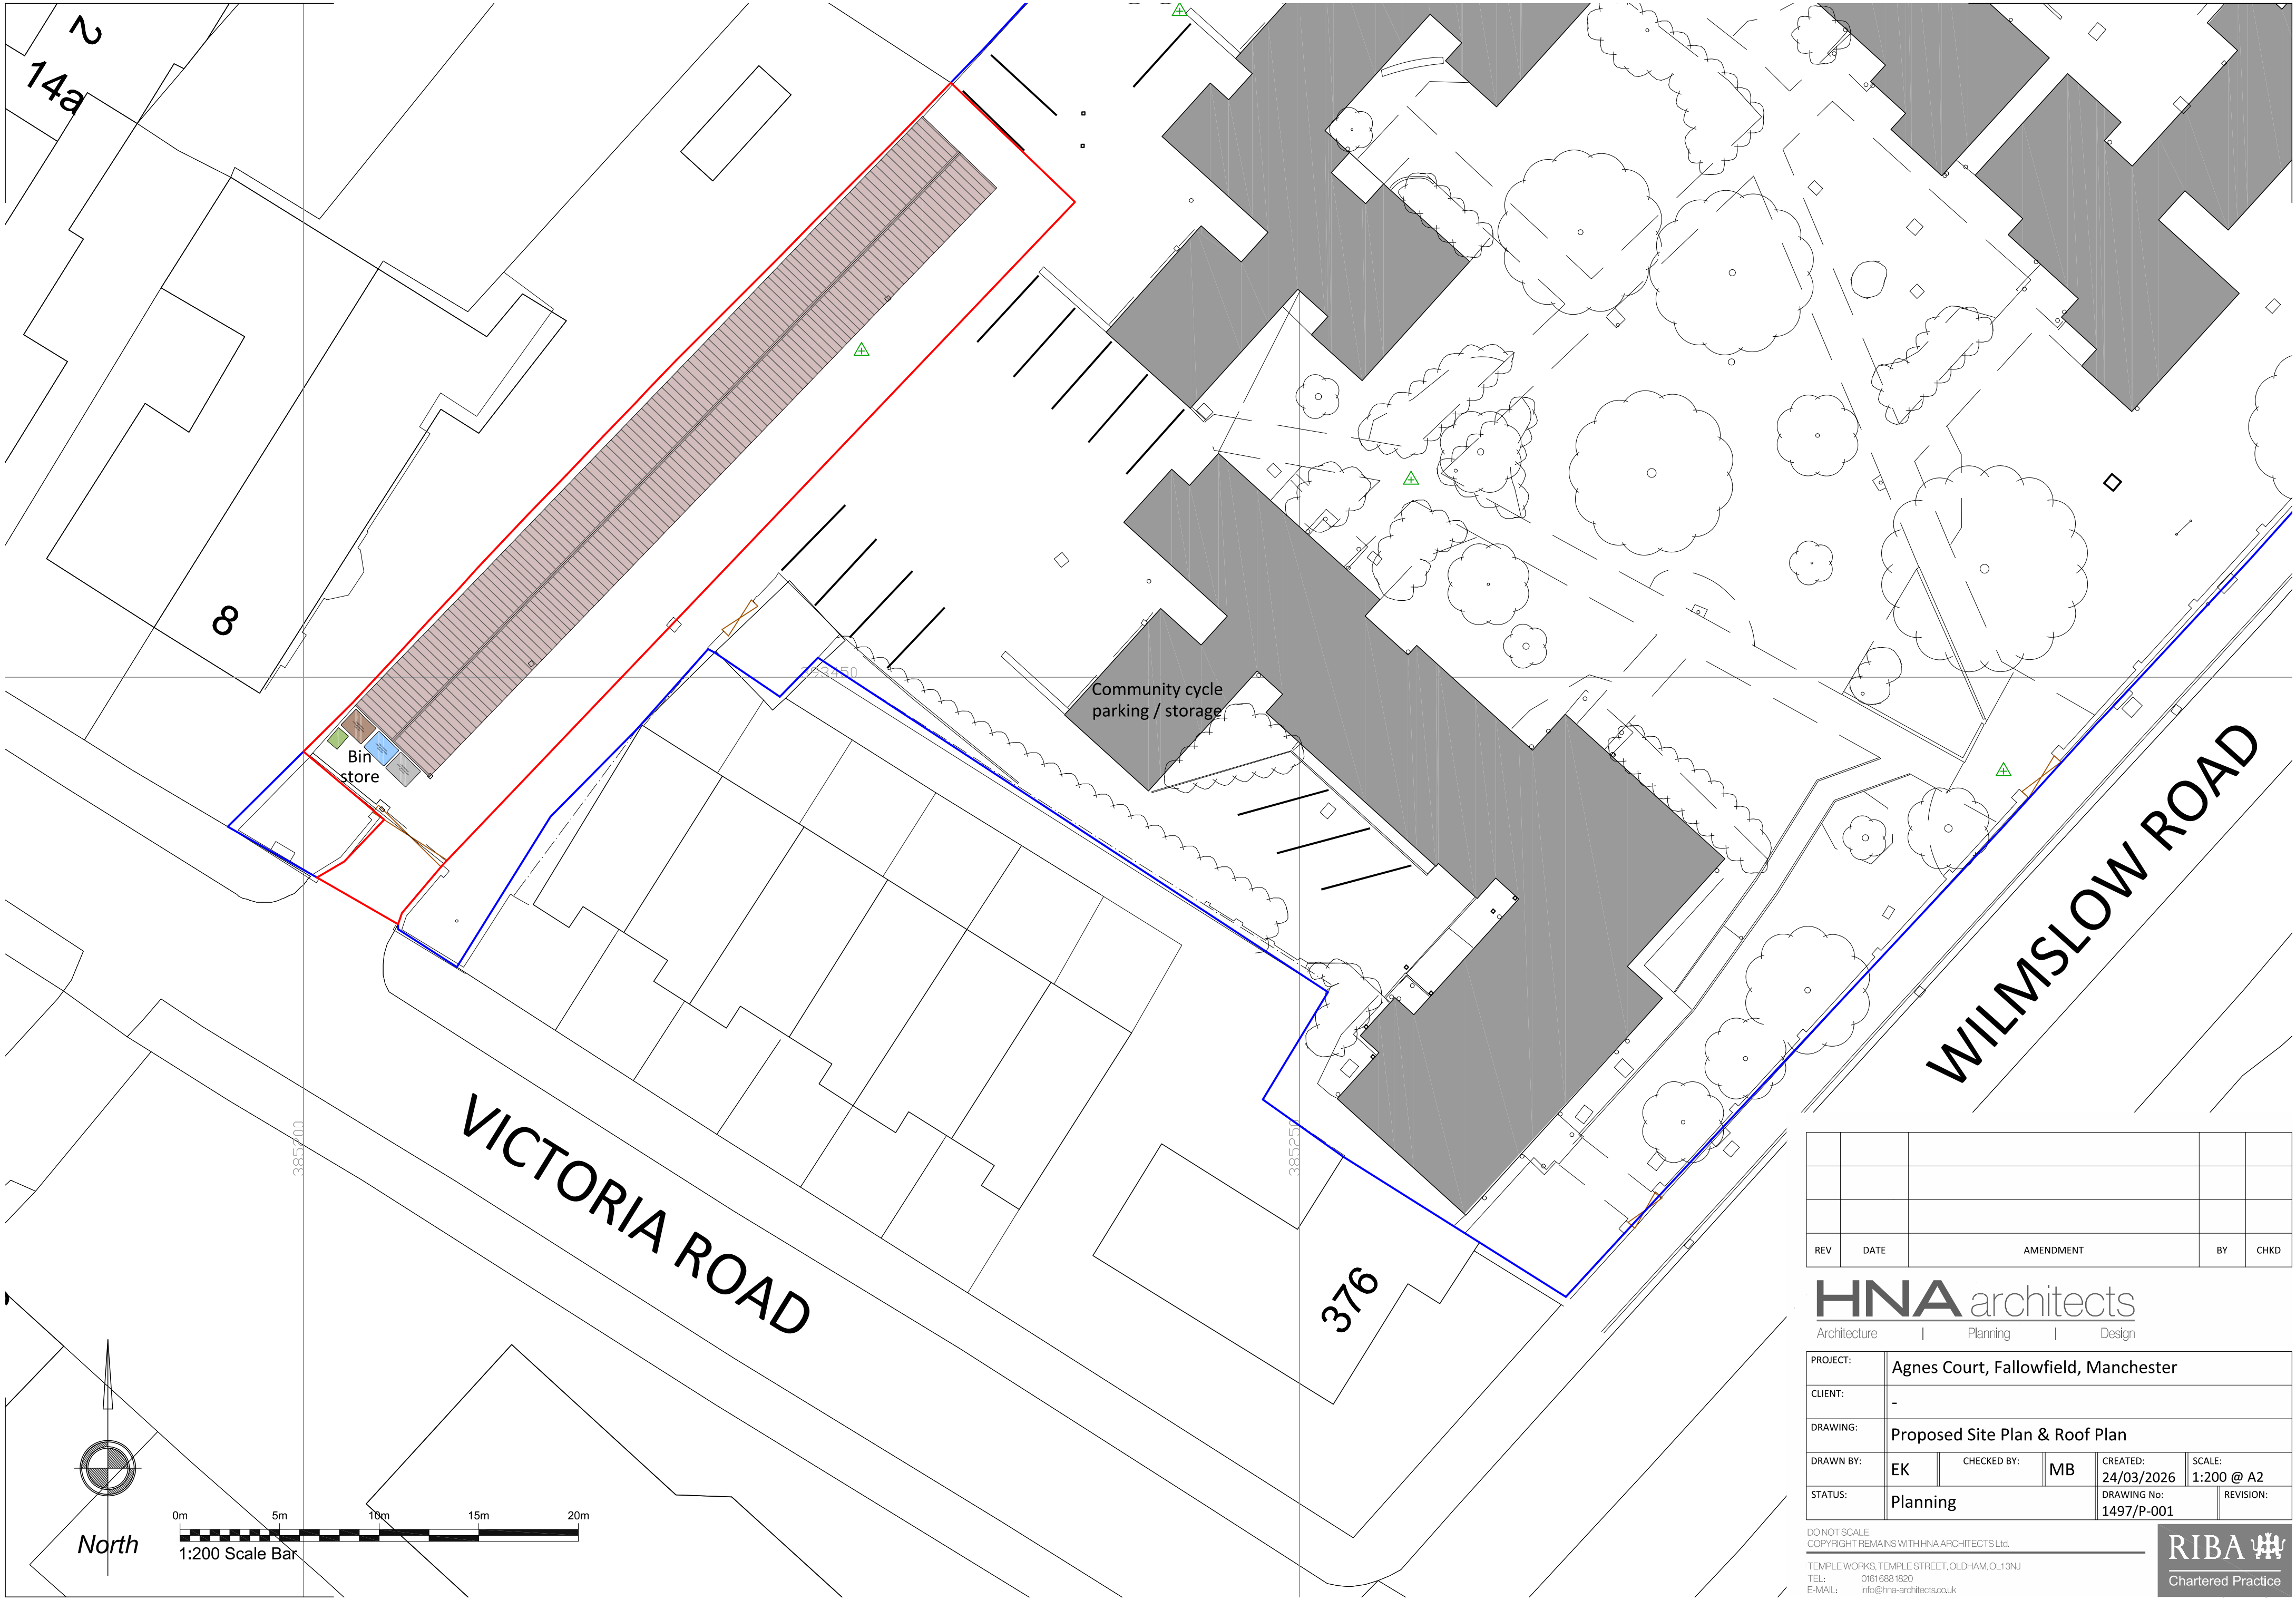

REV	DATE	AMENDMENT	BY	CHKD

HNA

architects

Architecture | Planning | Design

PROJECT:	Agnes Court, Fallowfield, Manchester			
CLIENT:	-			
DRAWING:	Proposed Site Plan & Roof Plan			
DRAWN BY:	EK	CHECKED BY:	MB	CREATED: 24/03/2026 SCALE: 1:200 @ A2
STATUS:	Planning		DRAWING No: 1497/P-001	REVISION:

DO NOT SCALE.
COPYRIGHT REMAINS WITH HNA ARCHITECTS LTD.

TEMPLE WORKS, TEMPLE STREET, OLDHAM, OL1 3NJ
TEL: 0161 688 1820
E-MAIL: info@hna-architects.co.uk

RIBA
Chartered Practice