


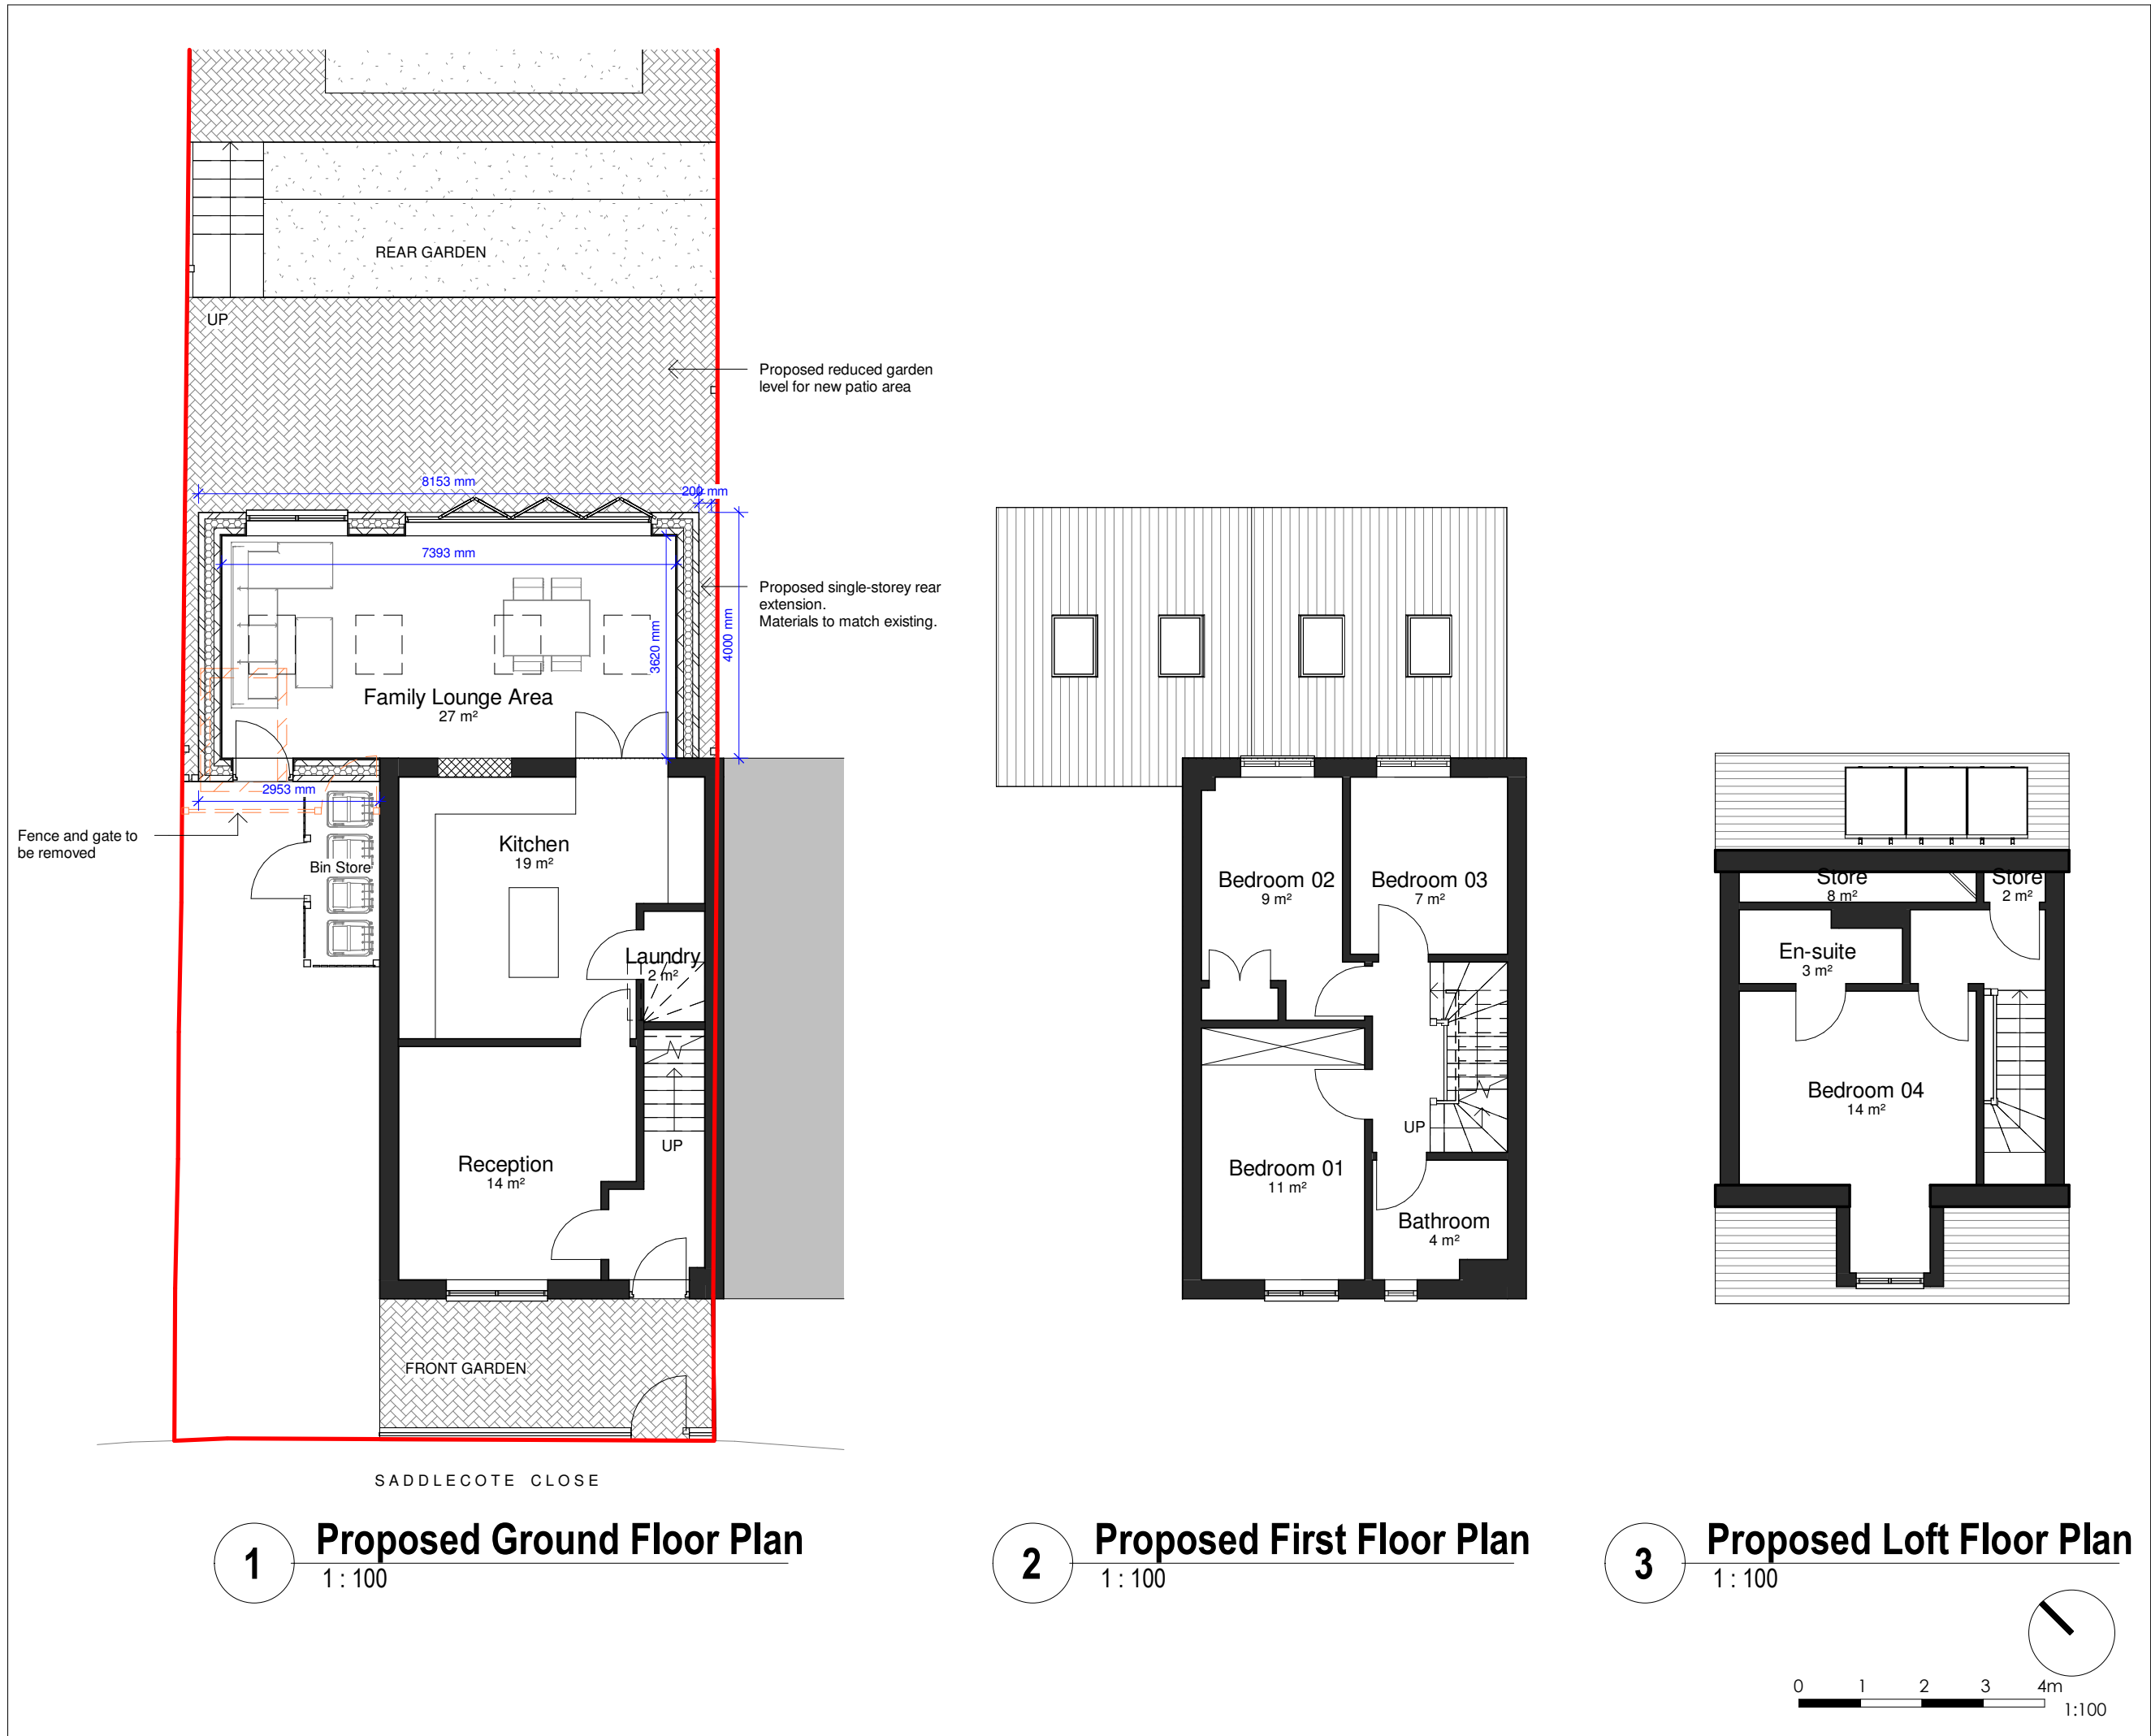

General Notes

The Architect shall have no responsibility for any use made of this document other than for that which it was prepared and issued.

All dimensions should be checked on site. Do not scale from this drawing

To be read in conjunction with all other Consultant's drawings.

The Architect to be immediately notified of any discrepancies.

Copyright on this drawing retained by the Architect.

LEGEND

Site Boundary

P5	11/03/2026	AK	SH	Amended Drawings
P4	21/01/2026	AK	SH	Added Front Door
P3	08/01/2026	AK	SH	Amended Drawings
P2	13/11/2025	AK	SH	Amended Drawings
P1	07/11/2025	AK	SH	Initial Issue
No.	Date	Dwn	App	Revision or reason for issue

Client

Dana Faiq

createitstudios
... leave an impression

Create It Studios (NW) Ltd
3 Stevenson Square,
Manchester
M1 1DN
info@createitstudios.co.uk

Project Title

66 Saddlecote Close, Manchester M8
5EG

Scale / North Point

1 : 100

Drawing Title

Proposed Floor Plans

Drawing Number

A1636(02)AP002

Drawing Status

Preliminary

Revision

P5