


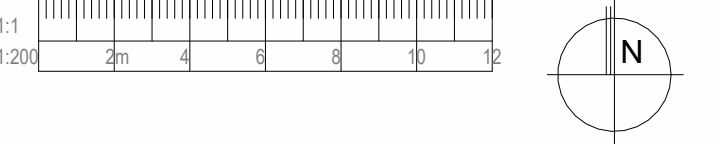

© Bowker Sadler Partnership Limited
This drawing is the subject of copyright which vests in Bowker Sadler Partnership Limited. It is an infringement of copyright to reproduce this drawing, by whatever means, including electronic, without the express written consent of Bowker Sadler Partnership Limited which reserves all its rights.
Bowker Sadler Partnership Limited asserts its rights to be identified as the author of this design

- Report Errors and Omissions to the Architect.
- Check all dimensions on site
- Drawing to be read in conjunction with the Health and Safety Plan and all relevant Risk Assessments



- KEY**
- HOUSES CYCLE STORE**
2 Space Tongue and Grove Timber Clad Cycle Shelter
Size: 1.4m(l) x 0.94m(w) x 1.4m(h)
 - APARTMENT CYCLE STORE**
8 Space Amazon Eco Cycle Shelter
Size: 3.1m(l) x 2.1m(w) x 2.1m(h)

Rev. Date Dim. Chkd.

BowkerSadler

Project
Longhurst Road, Blackley

Client
Great Places Housing Group

Drawing
Proposed Site Plan - Cycle Stores

Scale 1 : 200	Sheet Size @ A1	Drawn ACo	Checked ACo	Date 08/09/25
Project No. 20-043 -	Originator Zone	Level	Form Discipline Number	Revision 2118

Status
Construction

Hatherlow House, Hatherlow, Romiley, Stockport, SK6 3DY
0161 406 7333 office@bowker-sadler.co.uk www.bowker-sadler.co.uk

Proposed Site Plan
1 : 200