

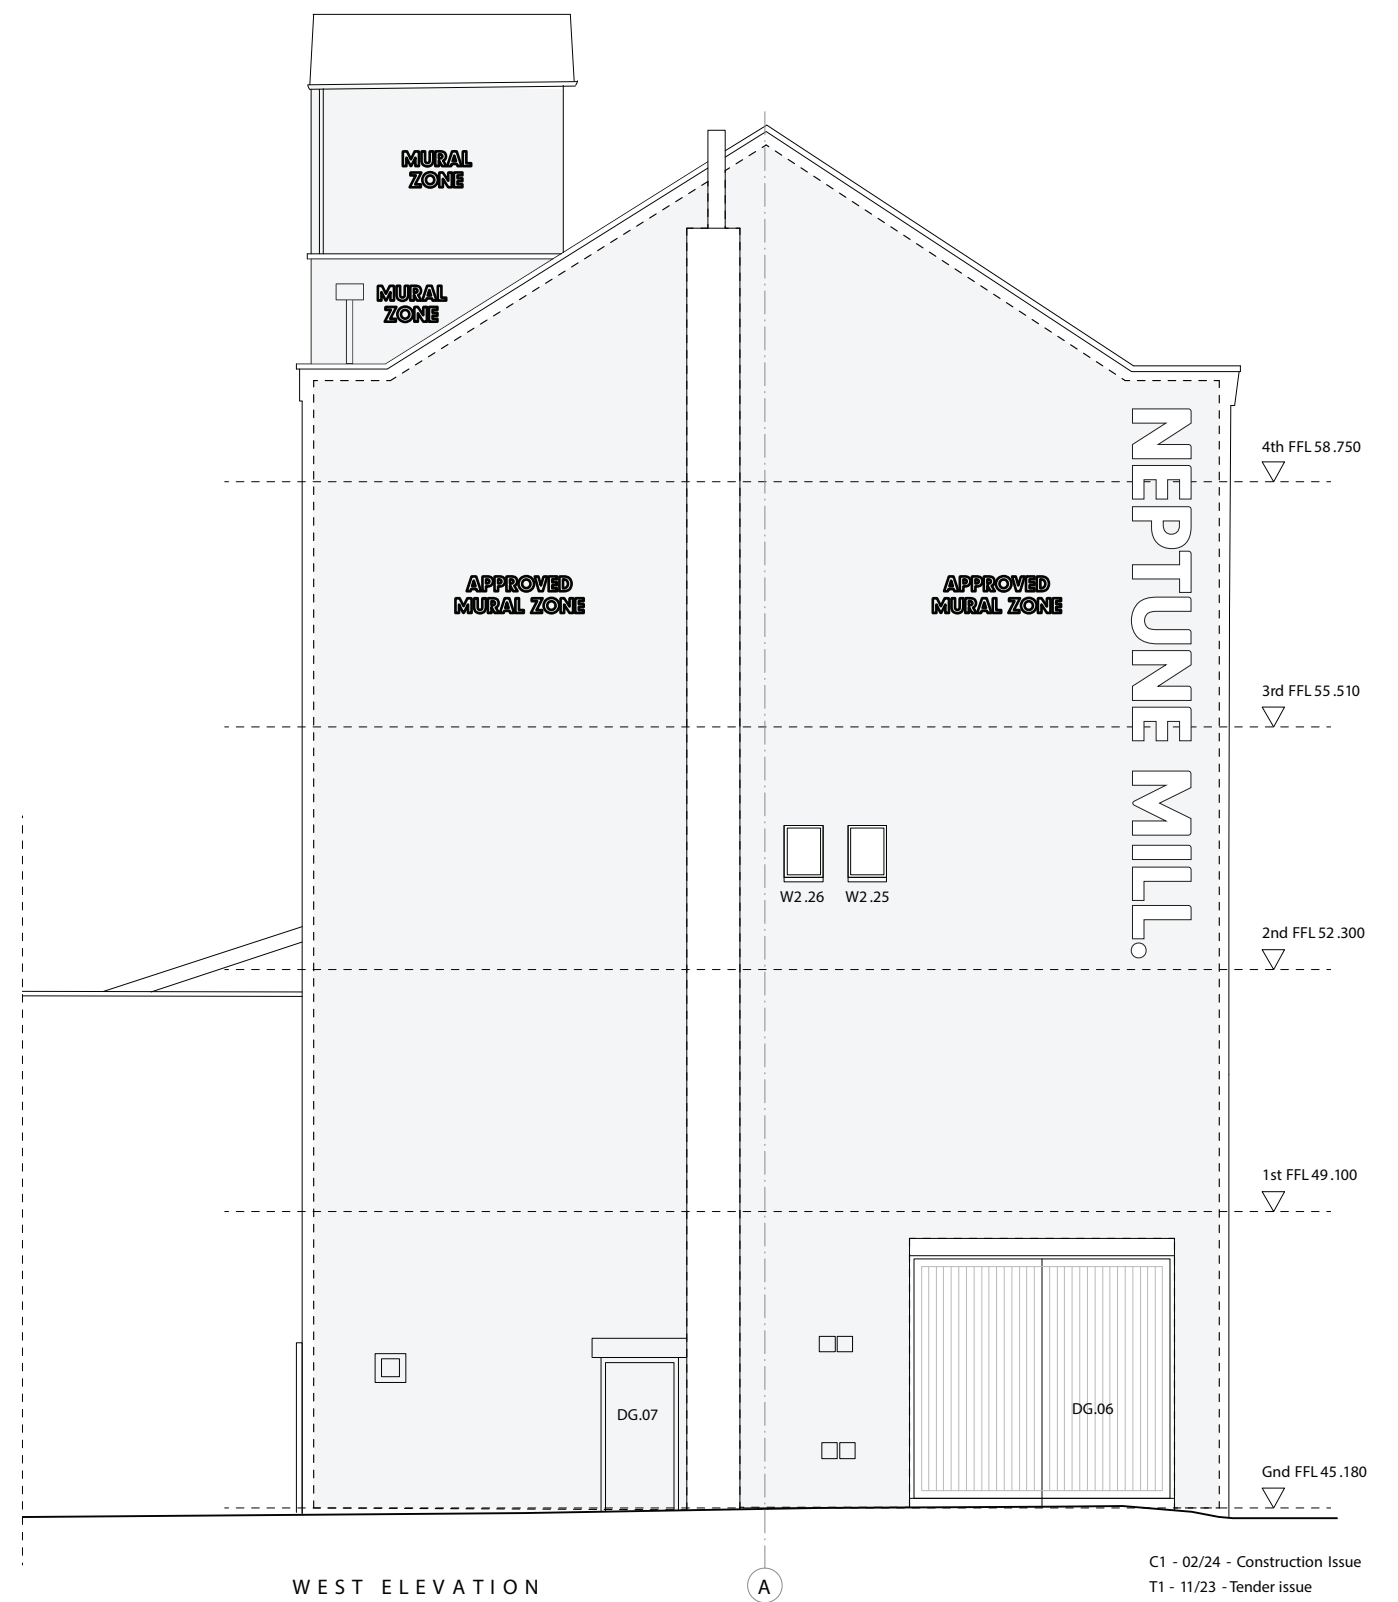


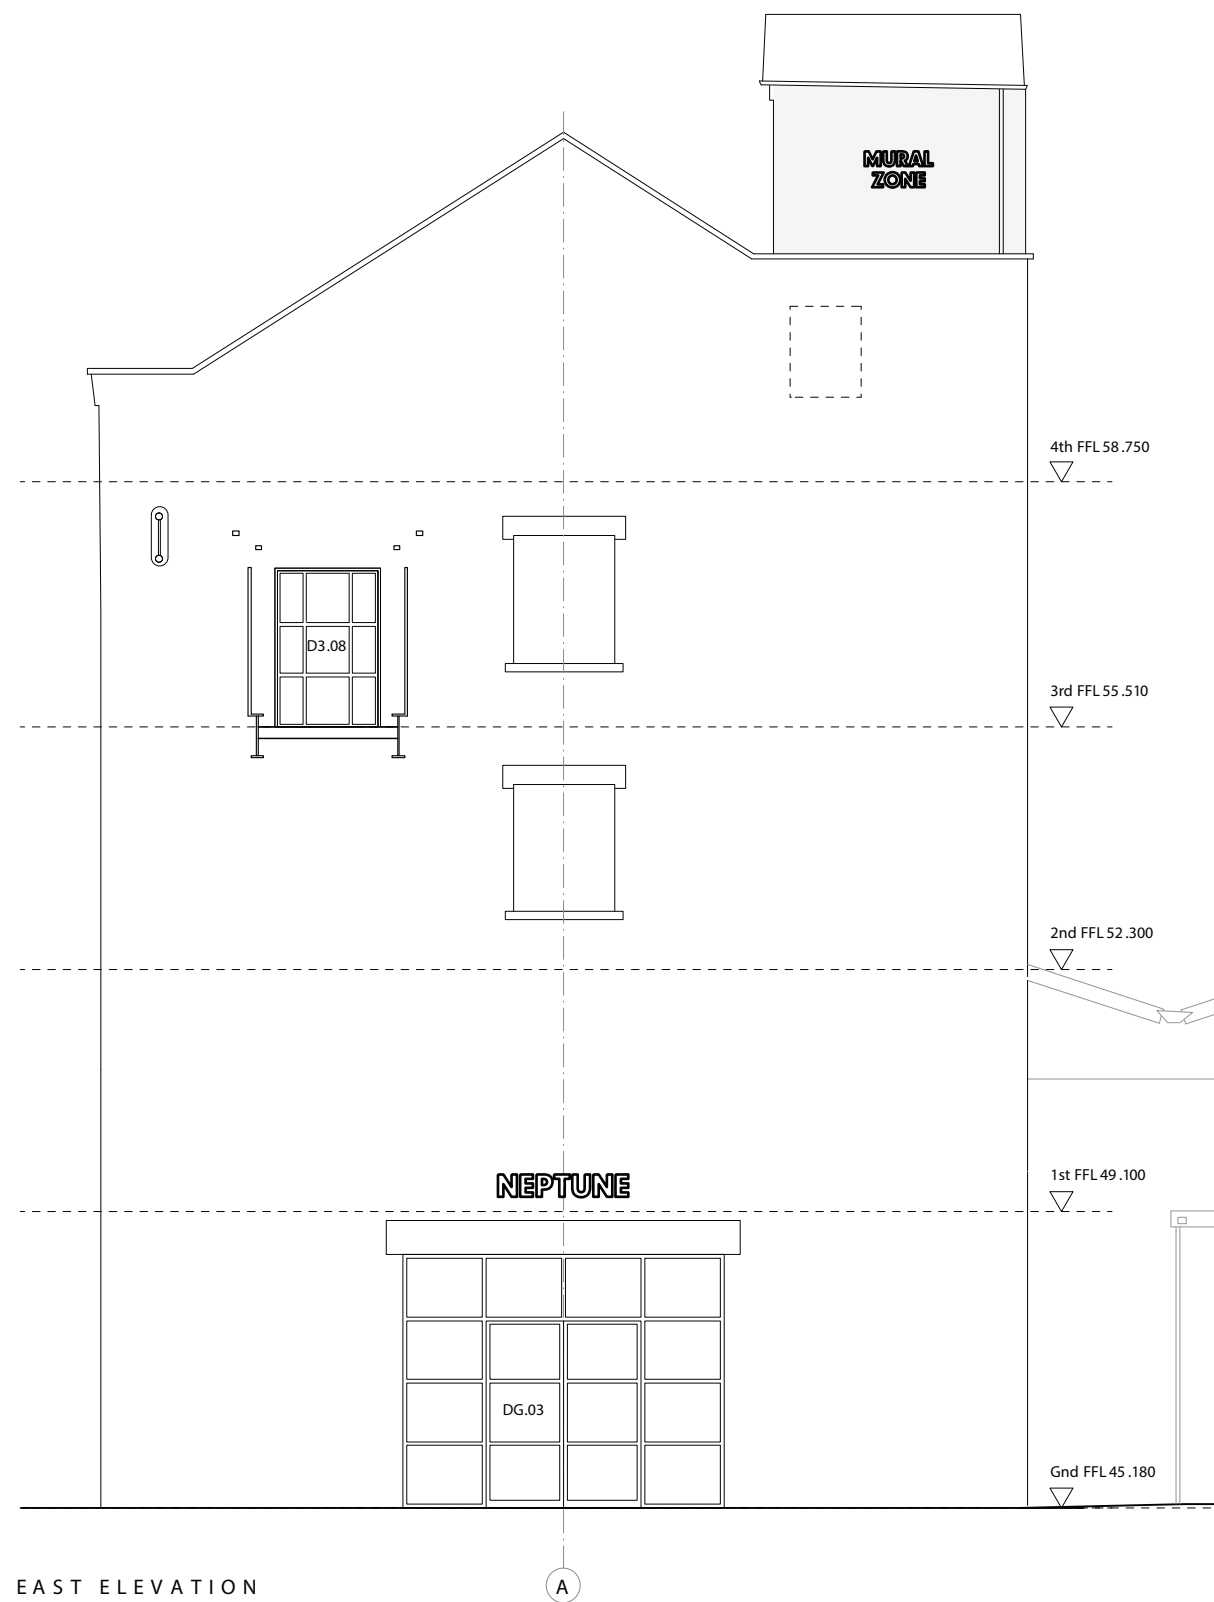

C1 - 02/24 - Construction Issue
T1 - 11/23 - Tender issue
P5 - 11/23 - D3.08 added to bridge link,
signage added, DG.03 opening size reduced
P4 - 08/23 - Windows to west gable omitted
and existing retained, mural zones amended
P3 - 07/23 - Signage zones omitted

 

FORWORKS TO EXTERNAL WALLS
REFERTO DRGS 353 CD 2101 - 2108

FORWORKS TO INTERNAL WALLS
REFERTO DRGS 353 CD 2201 - 2205

FORWORKS TO FLOORS & STAIRS
REFERTO DRGS 353 CD 2301 - 2305

FORWORKS TO ROOF
REFERTO DRGS 353 CD 2701

FOR WINDOW & DOORS INFORMATION
REFER TO DRGS 353 CD 3001 - 3005

FORWORKS TO CEILINGS
REFERTO DRGS 353 CD 3501 - 3505

Jonathan Davidson Architects

47 Hilton Street
MANCHESTER
M1 2EF
t: 0161 711 0835
e: inbox@j davidsonarchitects.com
w: www.j davidsonarchitects.com

Client	Capital & Centric
--------	-------------------

Scale 1:100 @ A3

Date Jan 2023

Document General Arrangement
Proposed East & West Elevations

Status	For information
--------	-----------------

Doc Ref	353	CD	1010	C1
---------	-----	----	------	----