
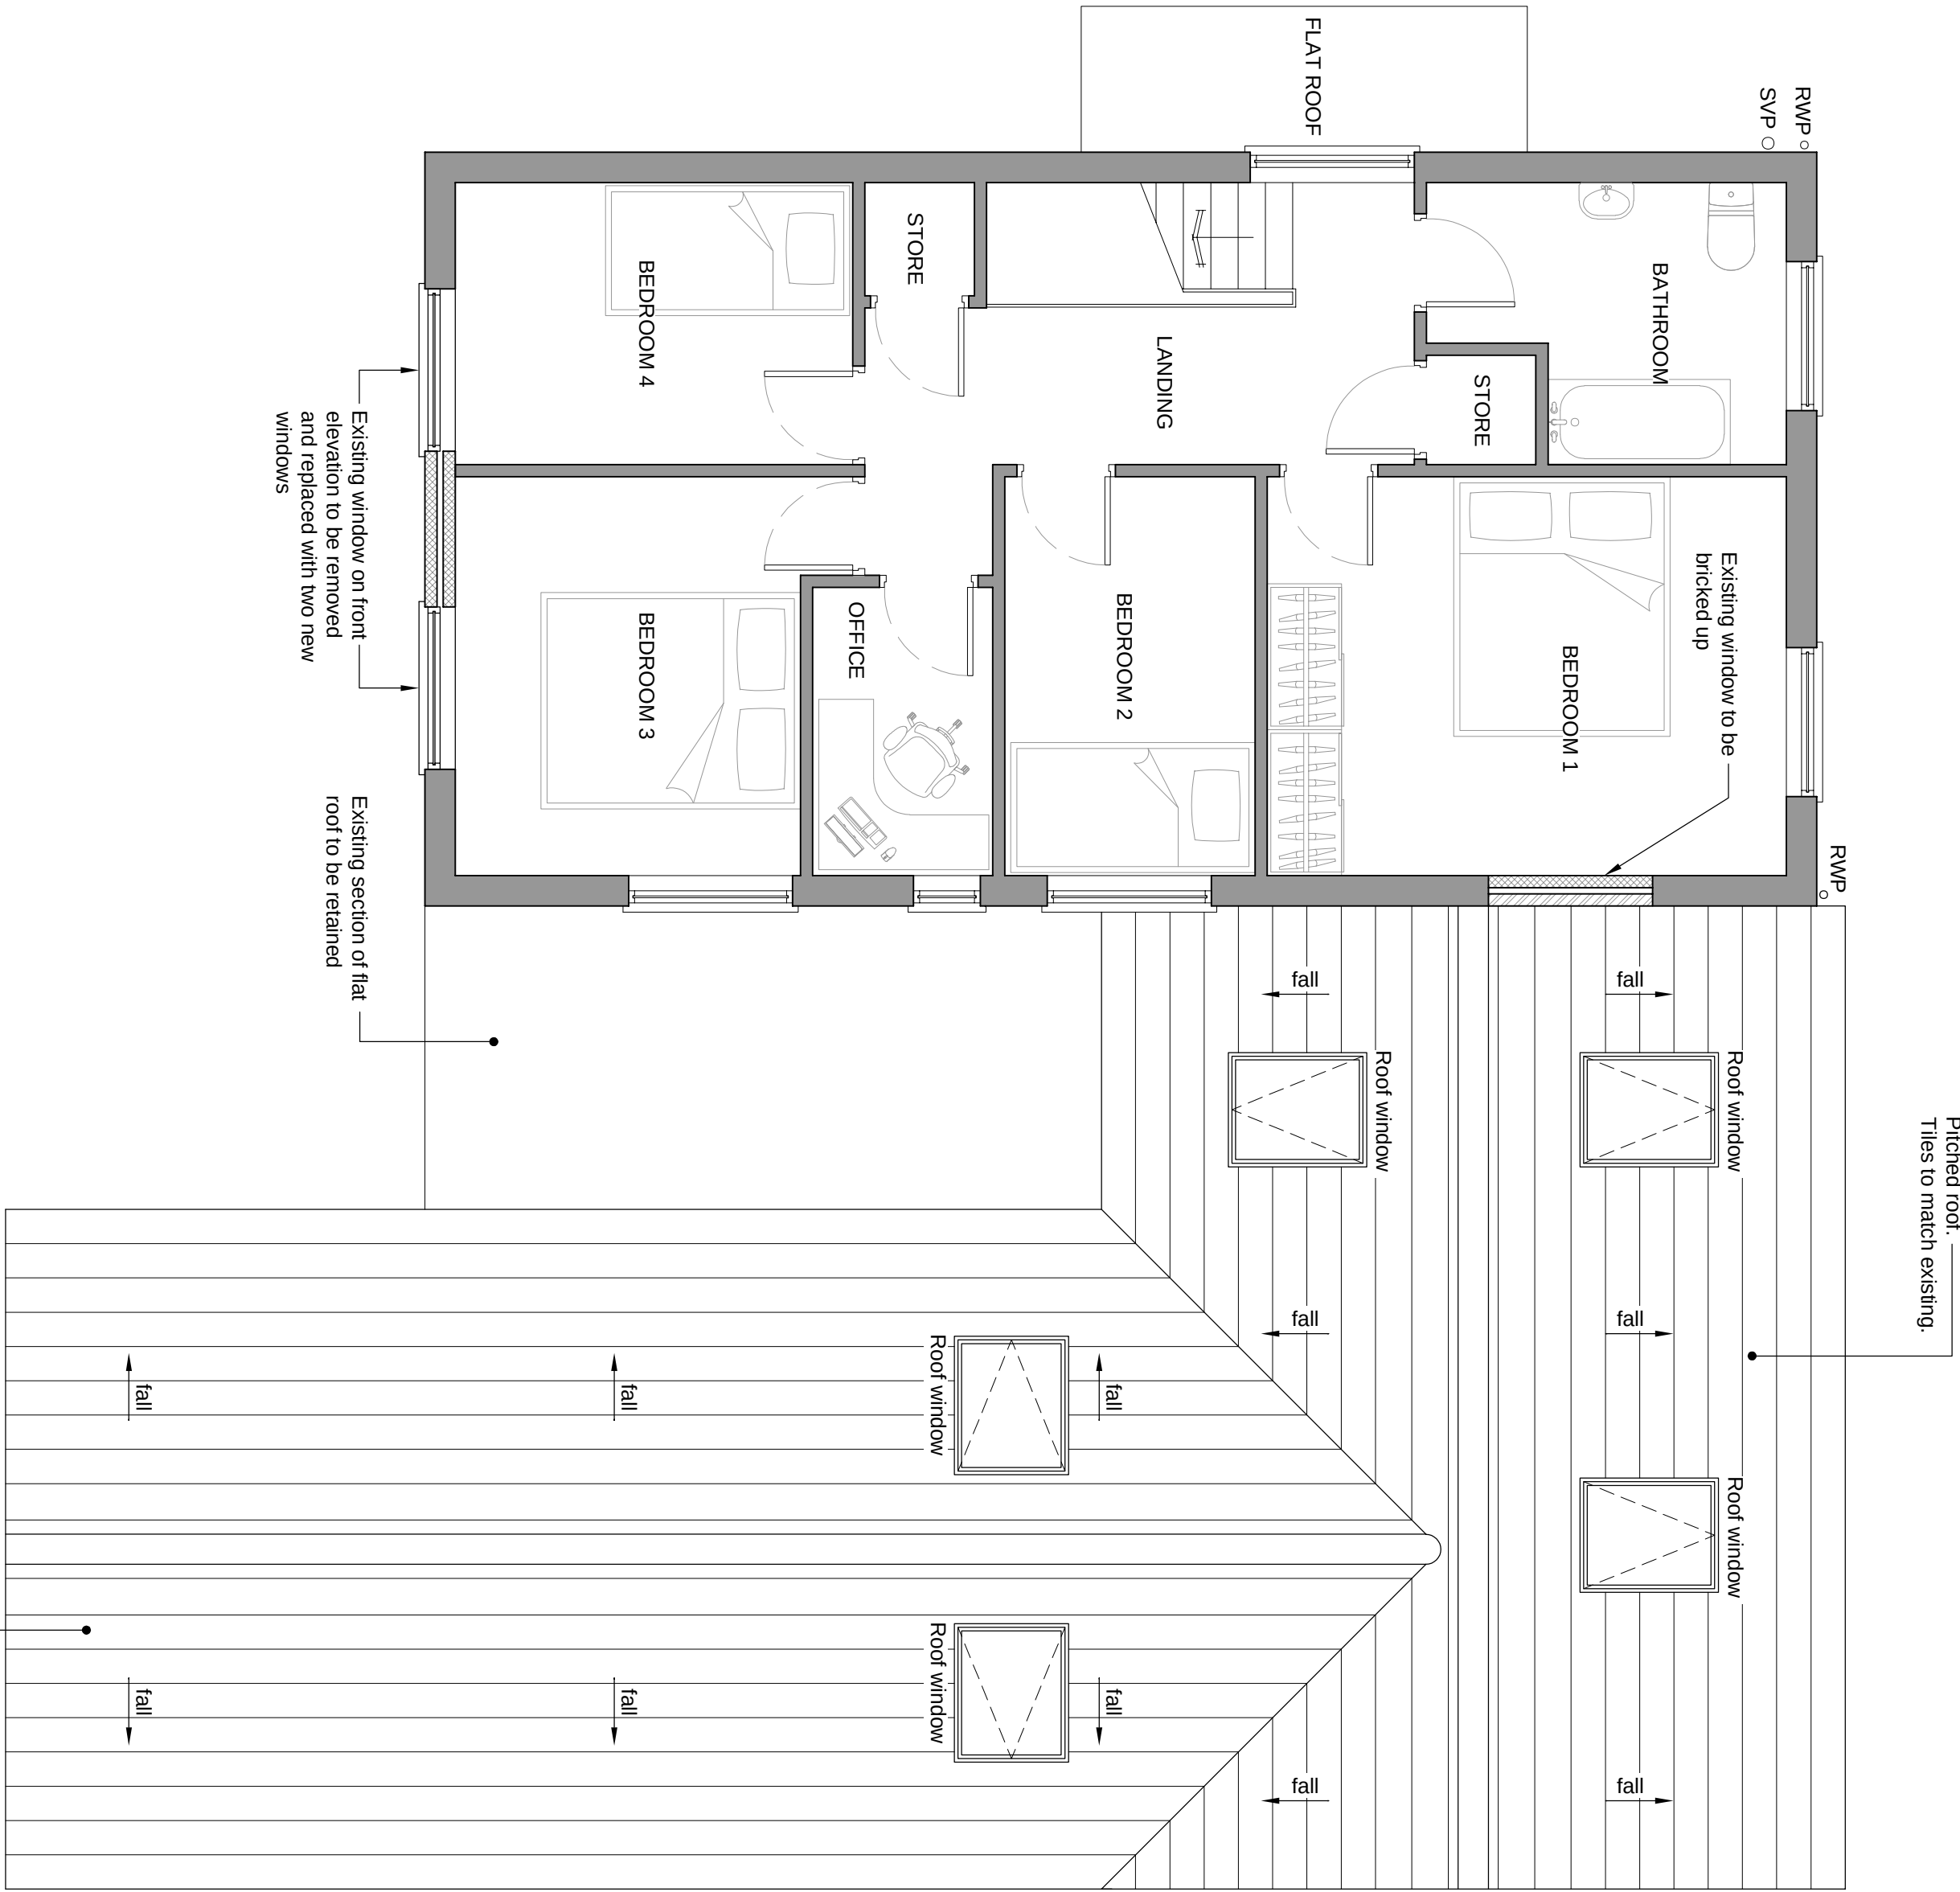


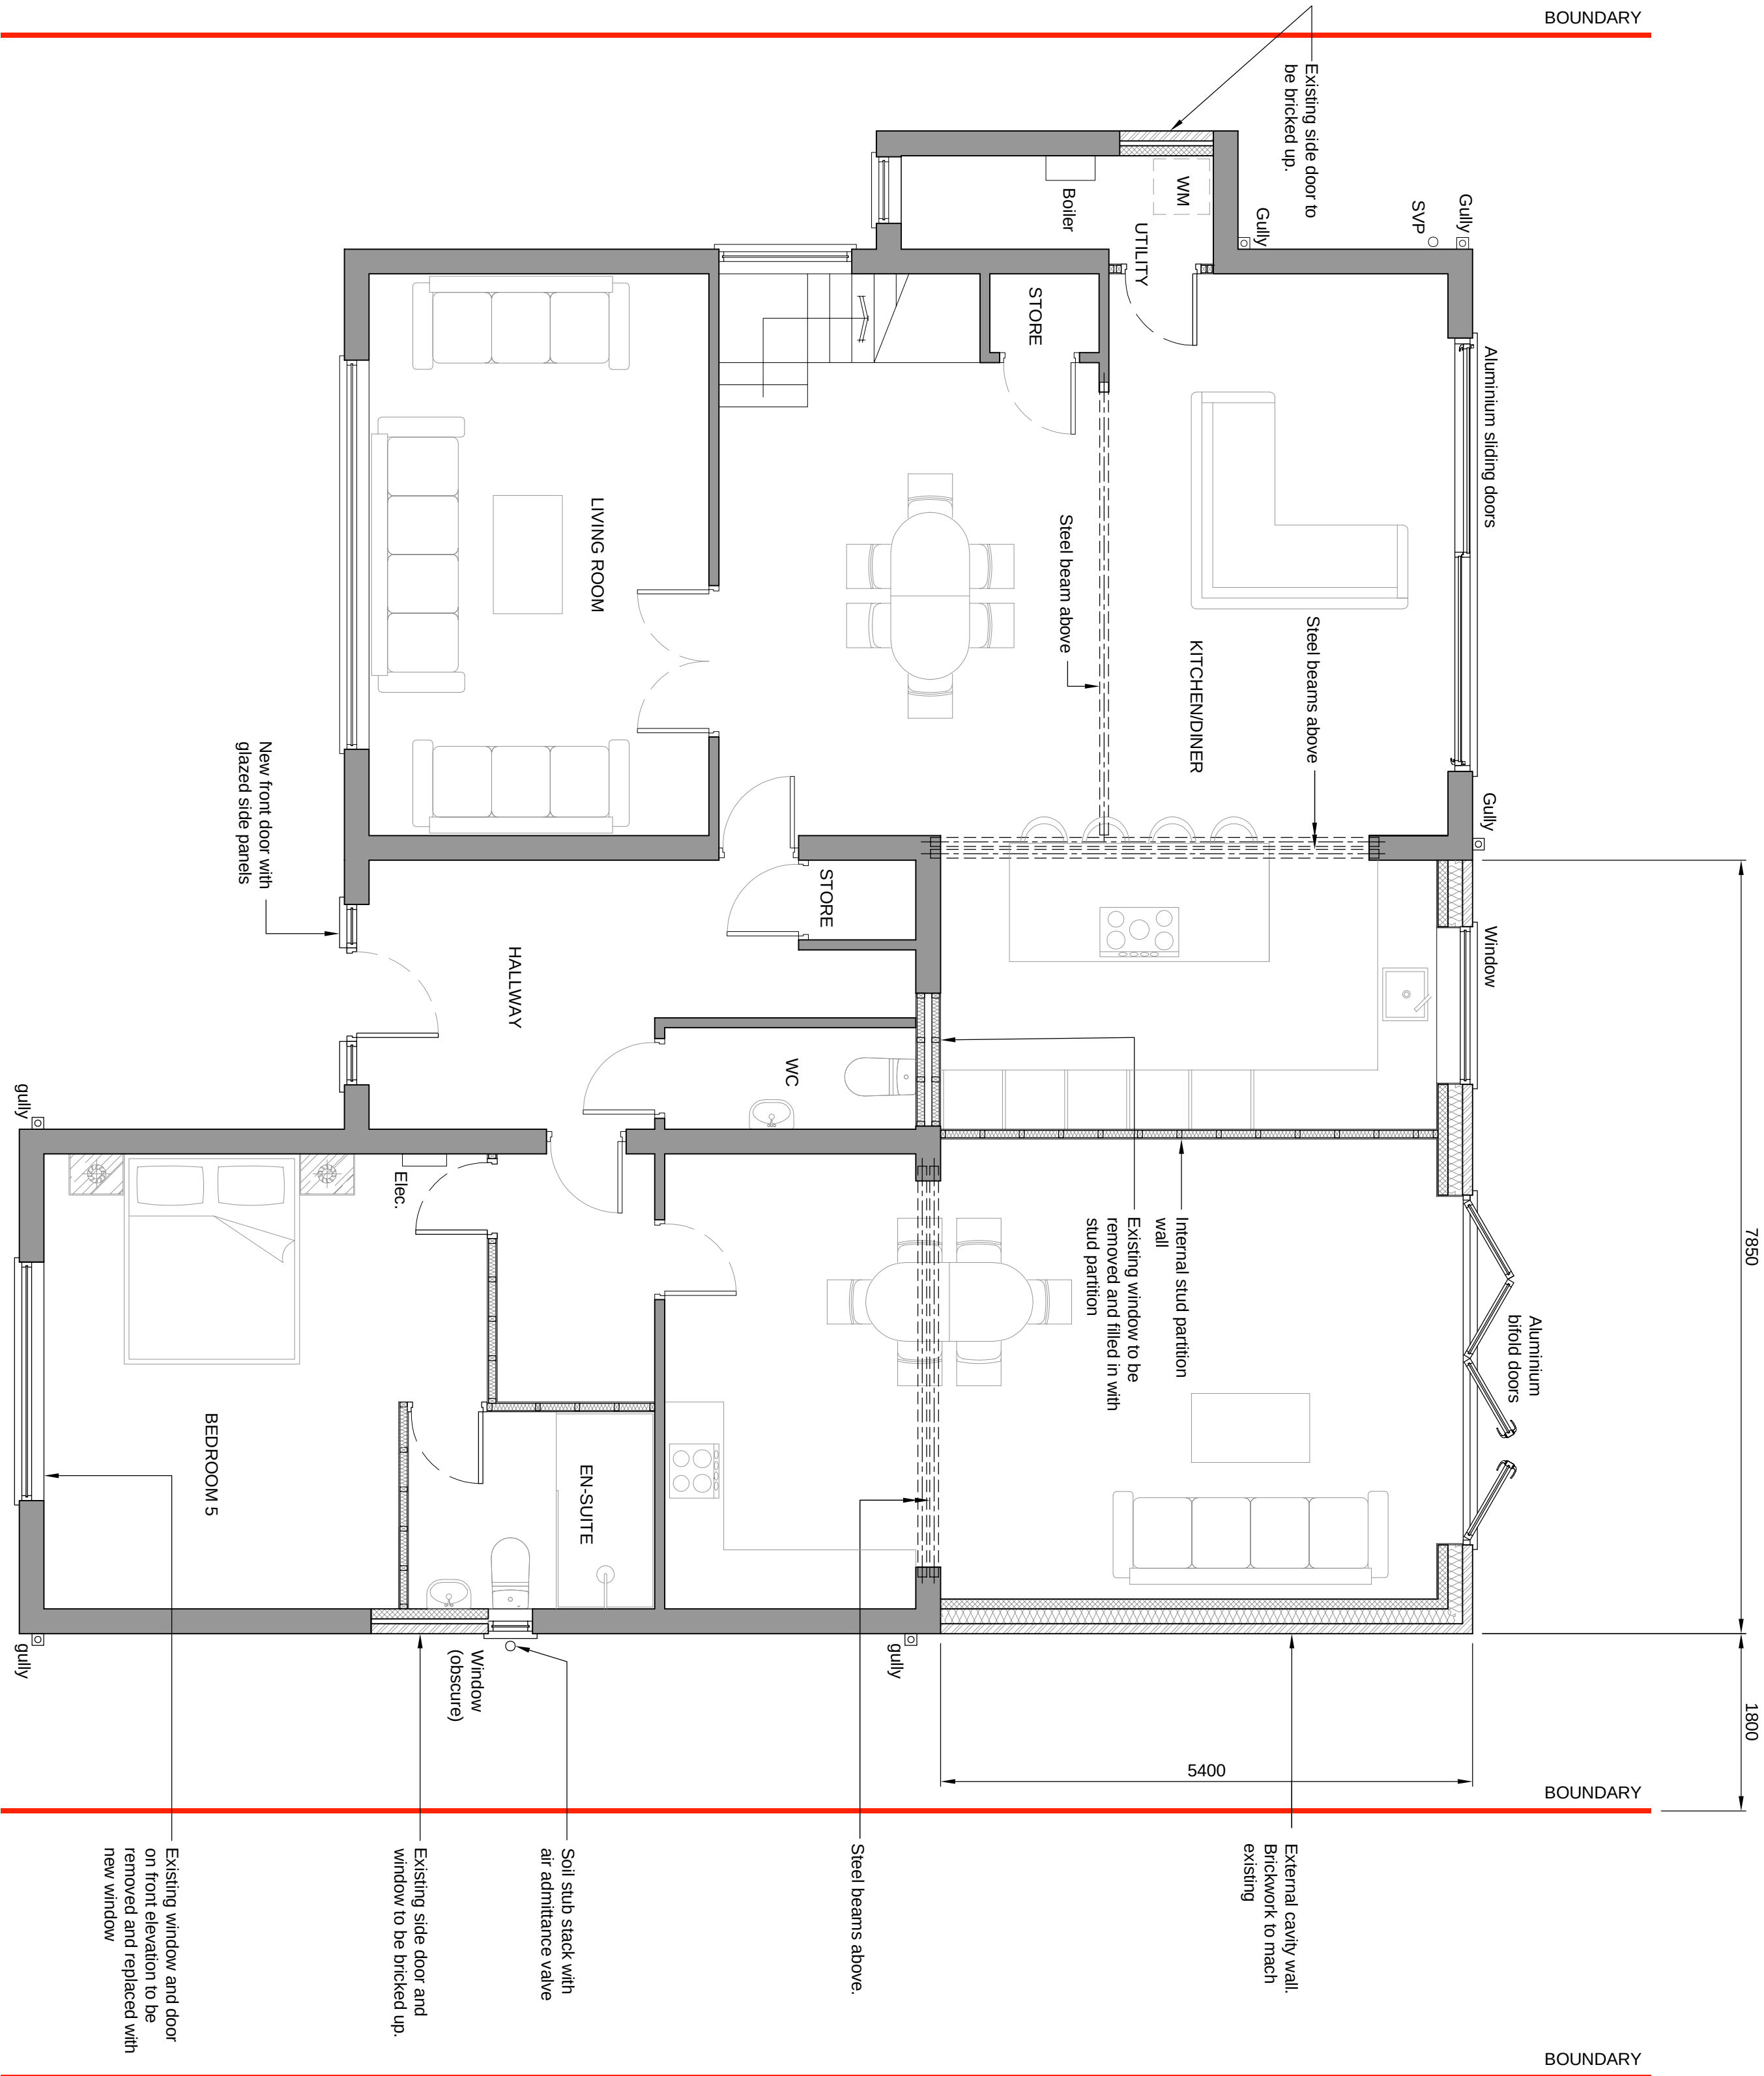


PROPOSED GROUND FLOOR PLAN

PROPOSED FIRST FLOOR PLAN

- REFERENCE DRAWINGS
- 001 - SITE AND LOCATION PLANS
 - 002 - EXISTING PLANS
 - 003 - EXISTING ELEVATIONS
 - 004 - PROPOSED PLANS
 - 005 - PROPOSED ELEVATIONS
- INDICATES THIS DRAWING

SCALE BAR 1:50

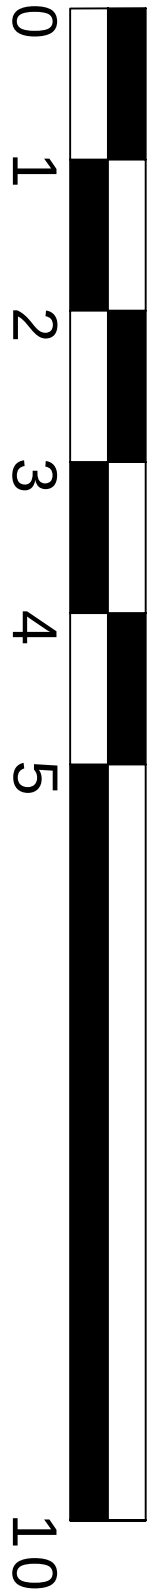

Rev	Date	Drawn	Description
A	24.03.26	J.P.	FOR PLANNING APPROVAL

SINGLE STOREY EXTENSION
249 BROOKLANDS ROAD
M23 9HF
PROPOSED PLANS

Drawing No 004

Scale at A1
AS SHOWN

Rev A