


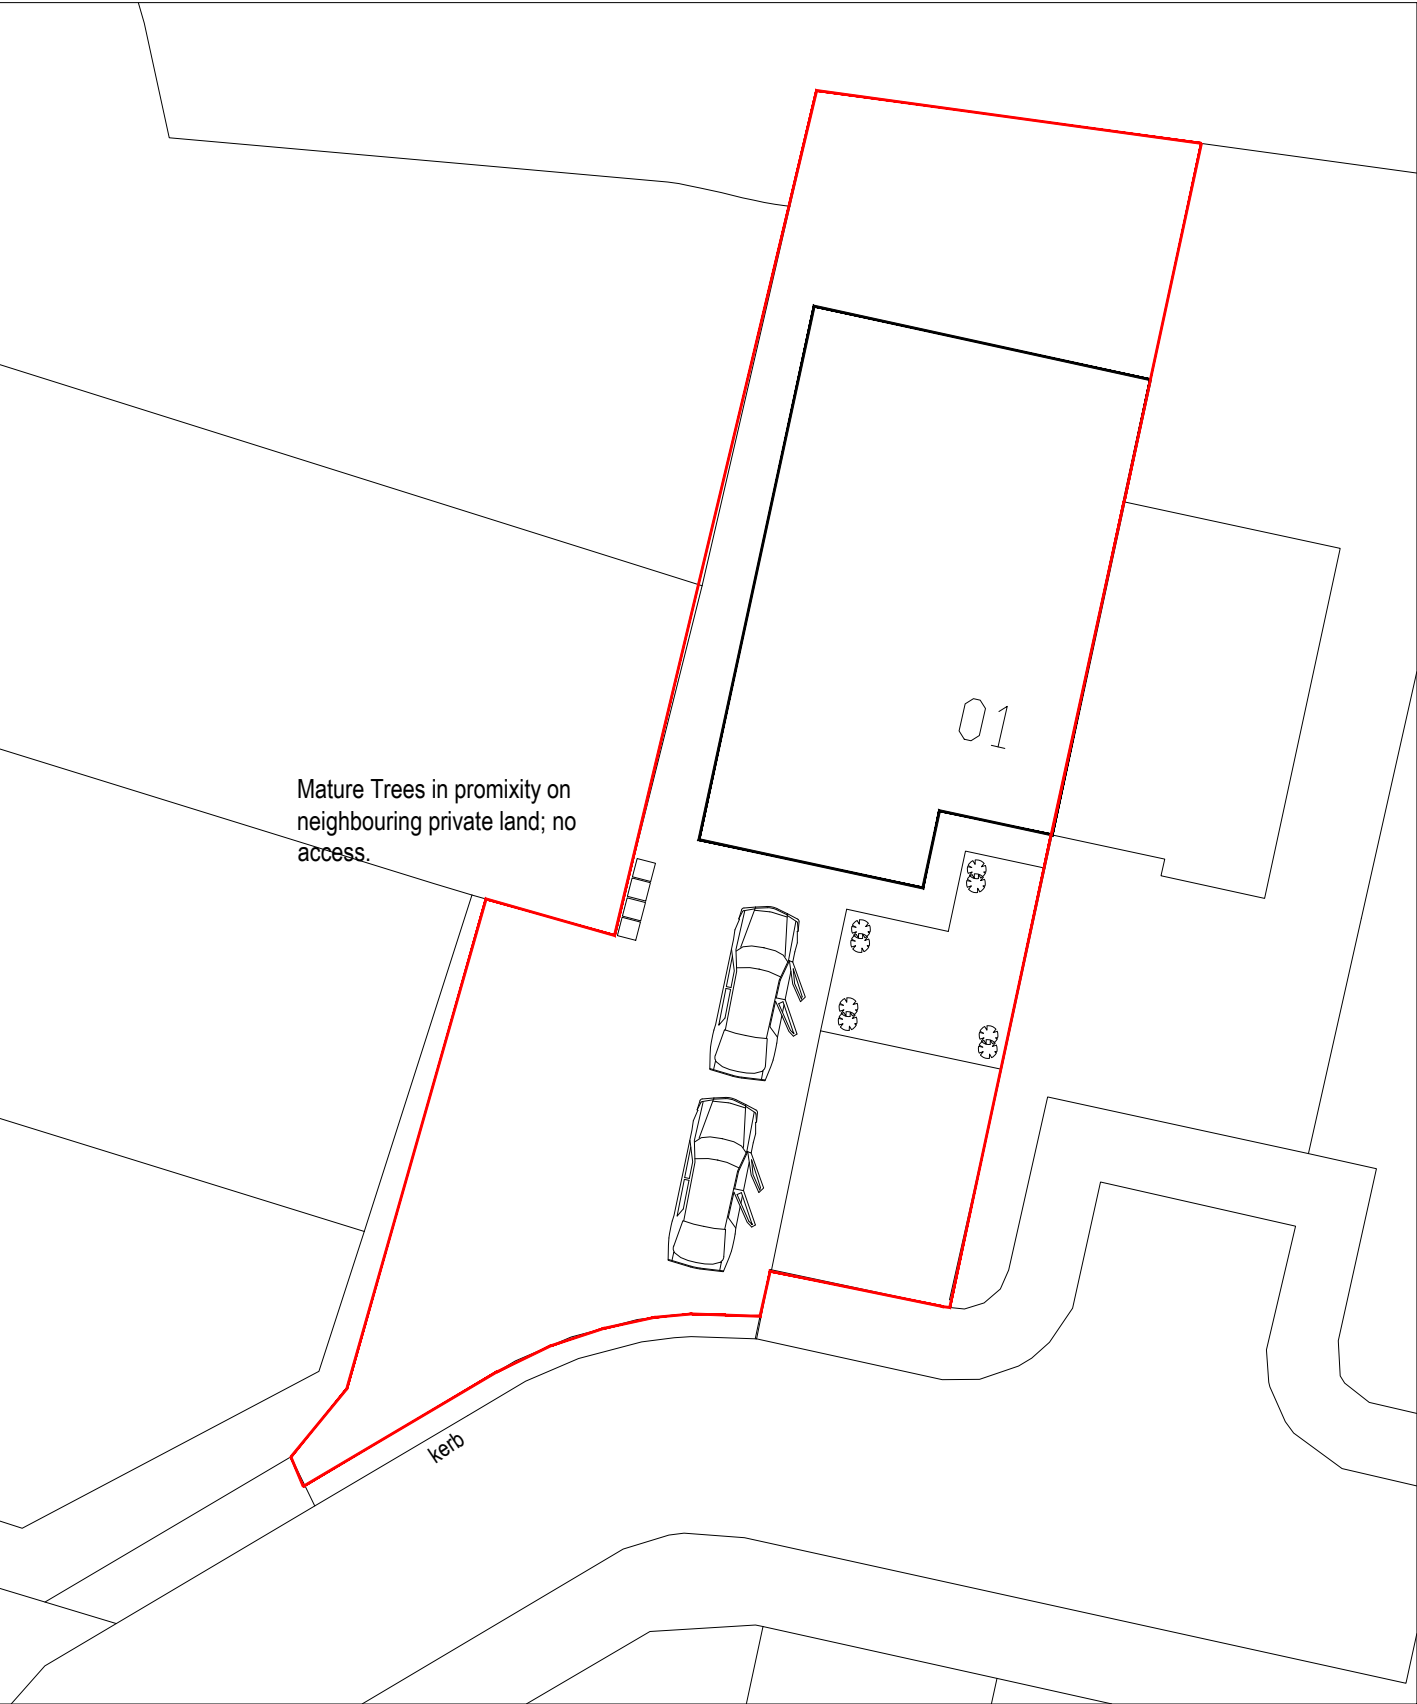

Site plan (existing) (1:200)



Location plan (1:1250)

<ul style="list-style-type: none">• PRIOR TO COMMENCEMENT OF WORKS ON SITE. THE CONTRACTOR IS TO CHECK & VERIFY ALL BUILDING AND SITE DIMENSIONS, ALL DISCREPANCIES ARE TO BE REPORTED TO THE DESIGNER BEFORE WORK COMMENCES.• THIS DRAWING IS TO BE READ WITH & CHECKED AGAINST ANY STRUCTURAL OR SPECIALIST DRAWINGS PROVIDED.• THIS DRAWING IS SUBJECT TO COPYRIGHT & IS NOT TO BE REPRODUCED WITHOUT APPROVAL.					rev	description			drwn	auth	date	
	SITE: 1 Meadowbrook Close, Blackley, Manchester, M9 6NS				A001 DRAWING NO.		1102 PROJECT NO.		06.03.26 DATE.			
	TITLE: Existing site plans				1:200 SCALE AT A3.		GF DRAWN.		. REVISION.			