



Existing East Elevation Key

NOTES

- All dimensions and levels are to be checked on site.
- Any discrepancies are to be reported to the architect before any work commences
- This drawing shall not be scaled to ascertain any dimensions. Work to figured dimensions only.
- This drawing shall not be reproduced without express written permission from AEW.
- Title overlay drawings and ownership boundaries are produced using all reasonable endeavors. AEW cannot be responsible for the accuracy or scale discrepancy of base plans supplied to them.
- All works are to be undertaken in accordance with Building Regulations and the latest British Standards.
- All proprietary materials and products are to be used strictly in accordance with the manufacturers recommendations.

This drawing contains the following model files: -



12732-AEW-XX-XX-M3-A-1002

CDM 2015

Client notified of duties: TBC

Principal Designer: TBC

Unless noted below, all known hazards have been highlighted on the drawing:

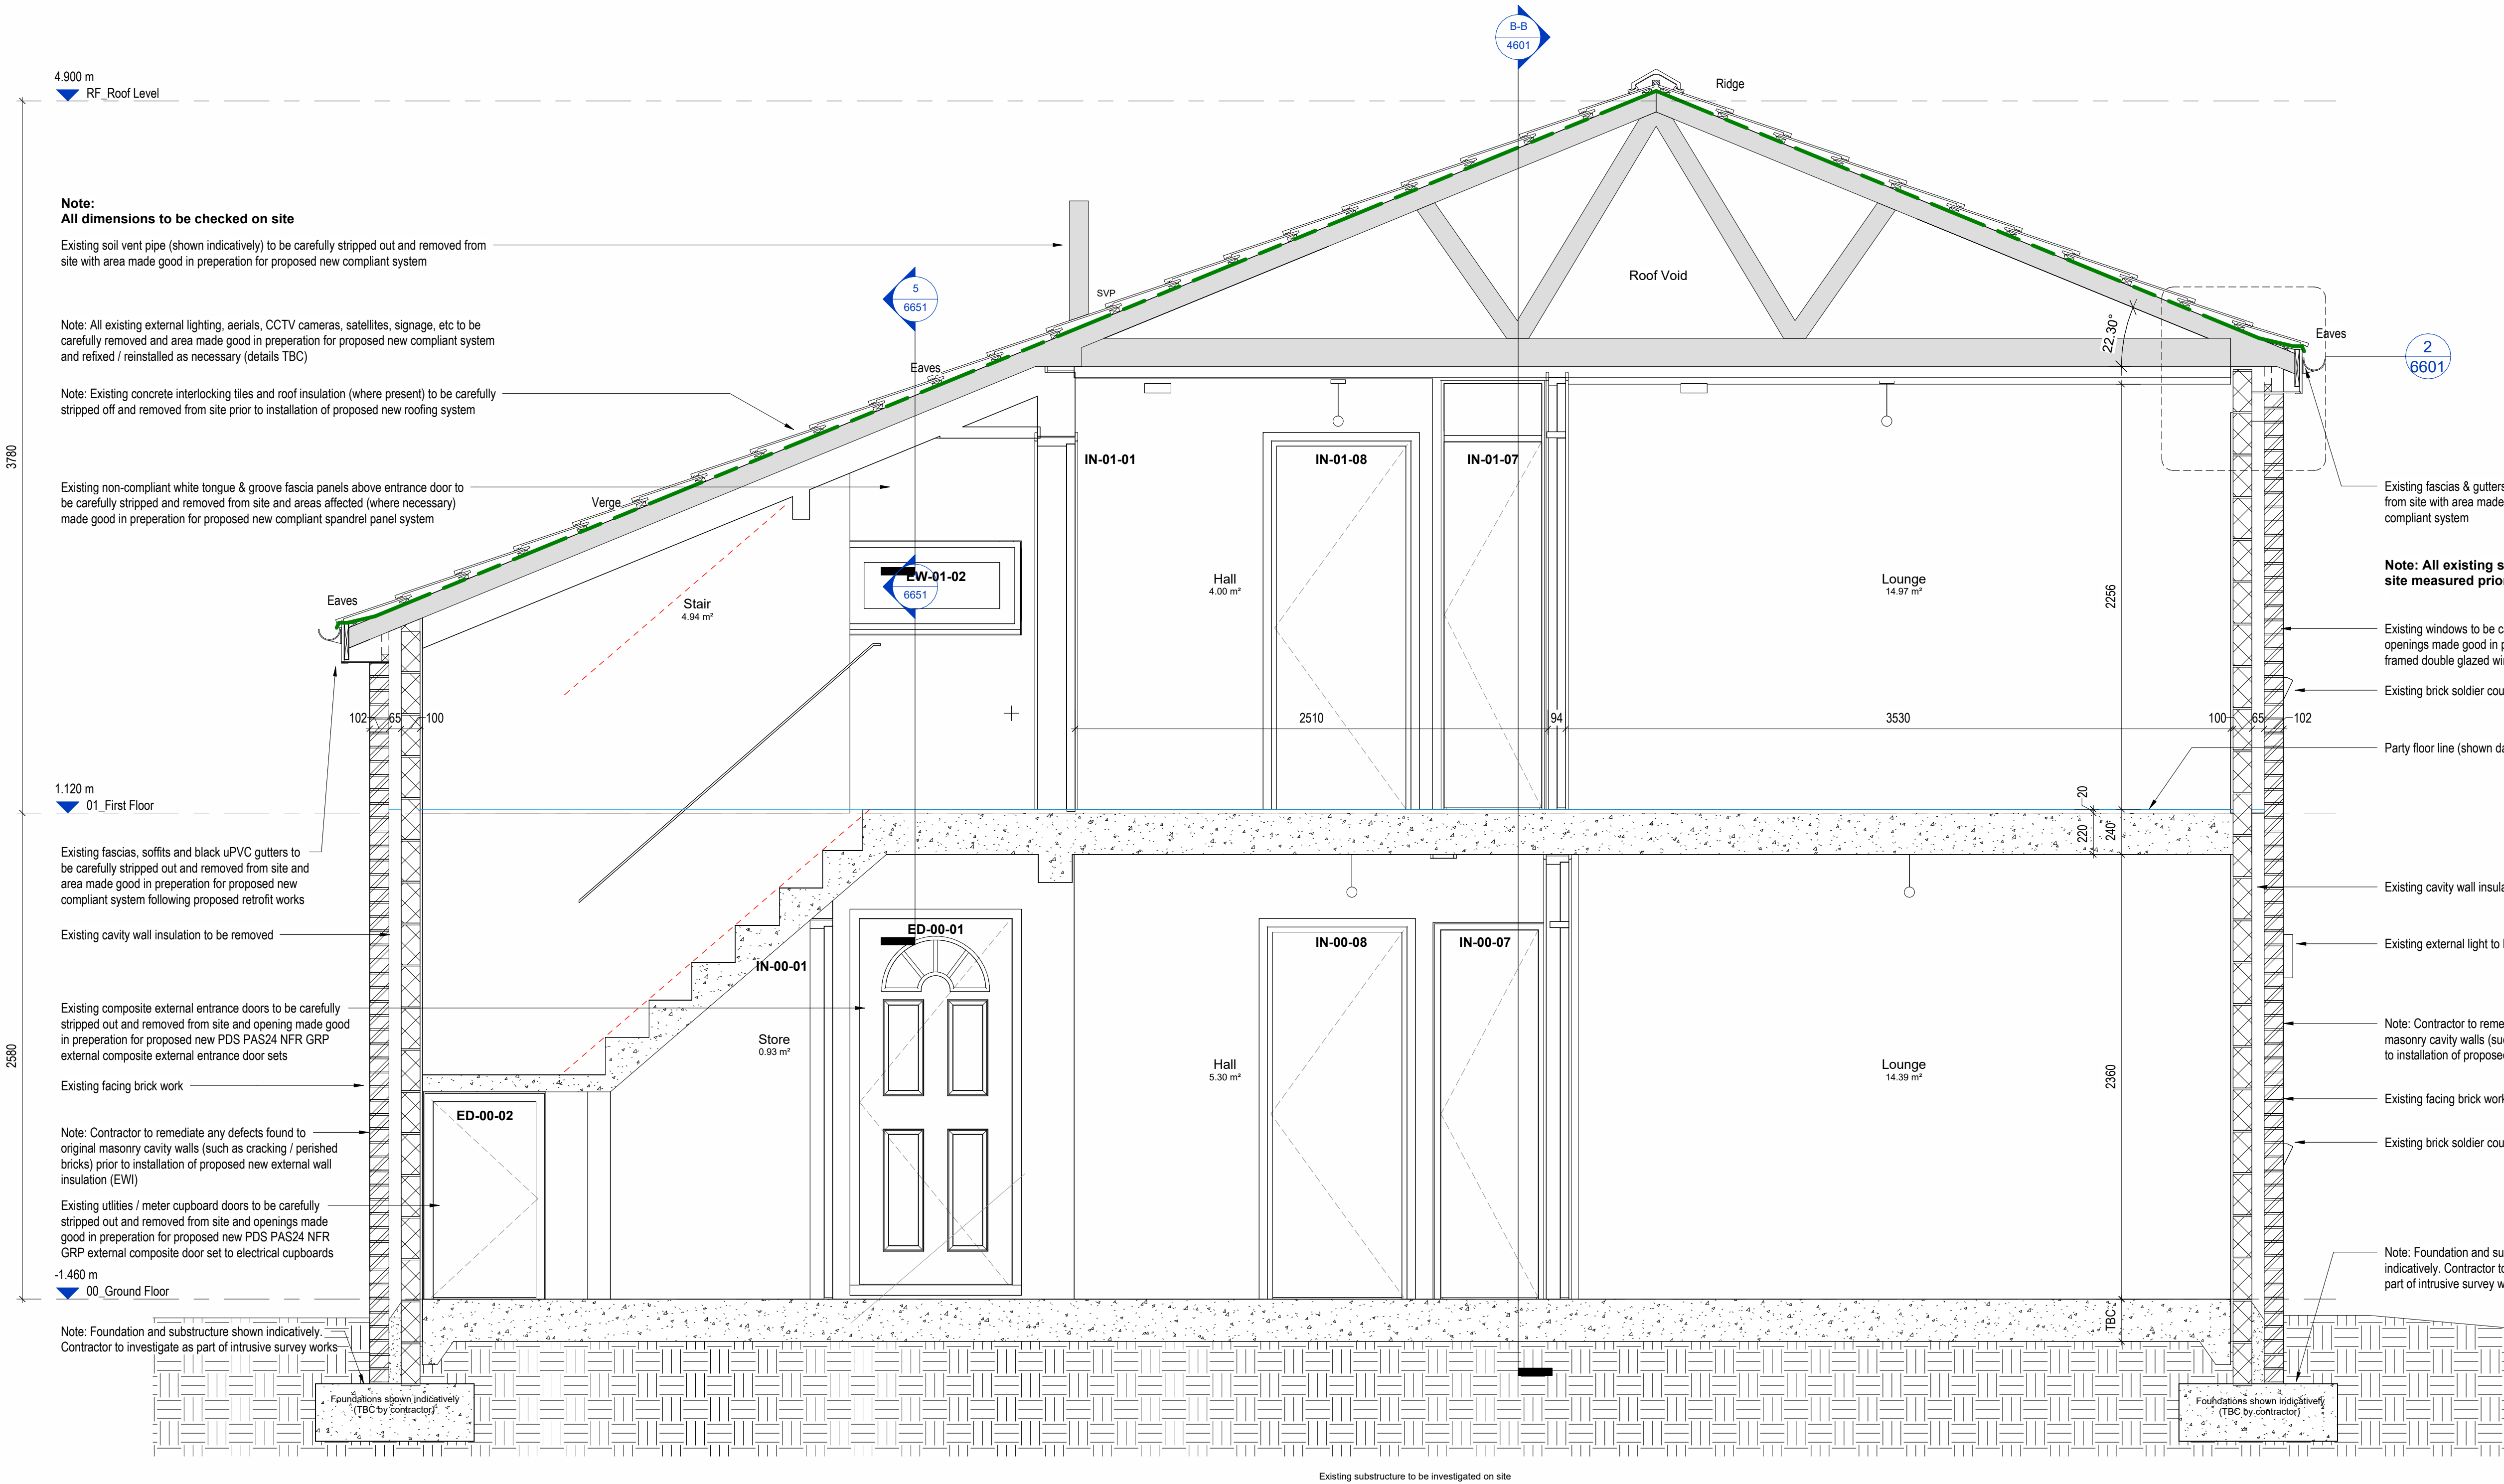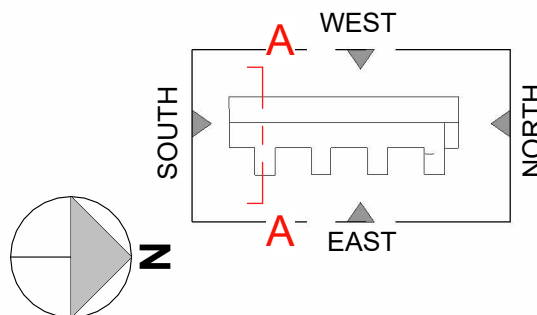

Existing Section A-A

Rev	Date	Description	Drawn by	Checked By
P02	24/06/25	Updated as Contract Set	MP	DJ
P01	12/04/24	Issued for costing purposes only	SPF	DJ

Status	Purpose of Issue
S2	For Information

drawing stage	RIBA Stage 4
client	

The Casey Group Ltd

project

Newton Heath, Croydon Drive,
Underhill Walk

drawing title

Existing Section A-A

date	12/04/24	drawn	SPF
scale @ A1	As indicated	checked	DJ

Rev

P02

12732-AEW-B6-XX-DR-A-4600

Dwg No

aew architects
0161 214 4370
www.aewarchitects.com

aew