



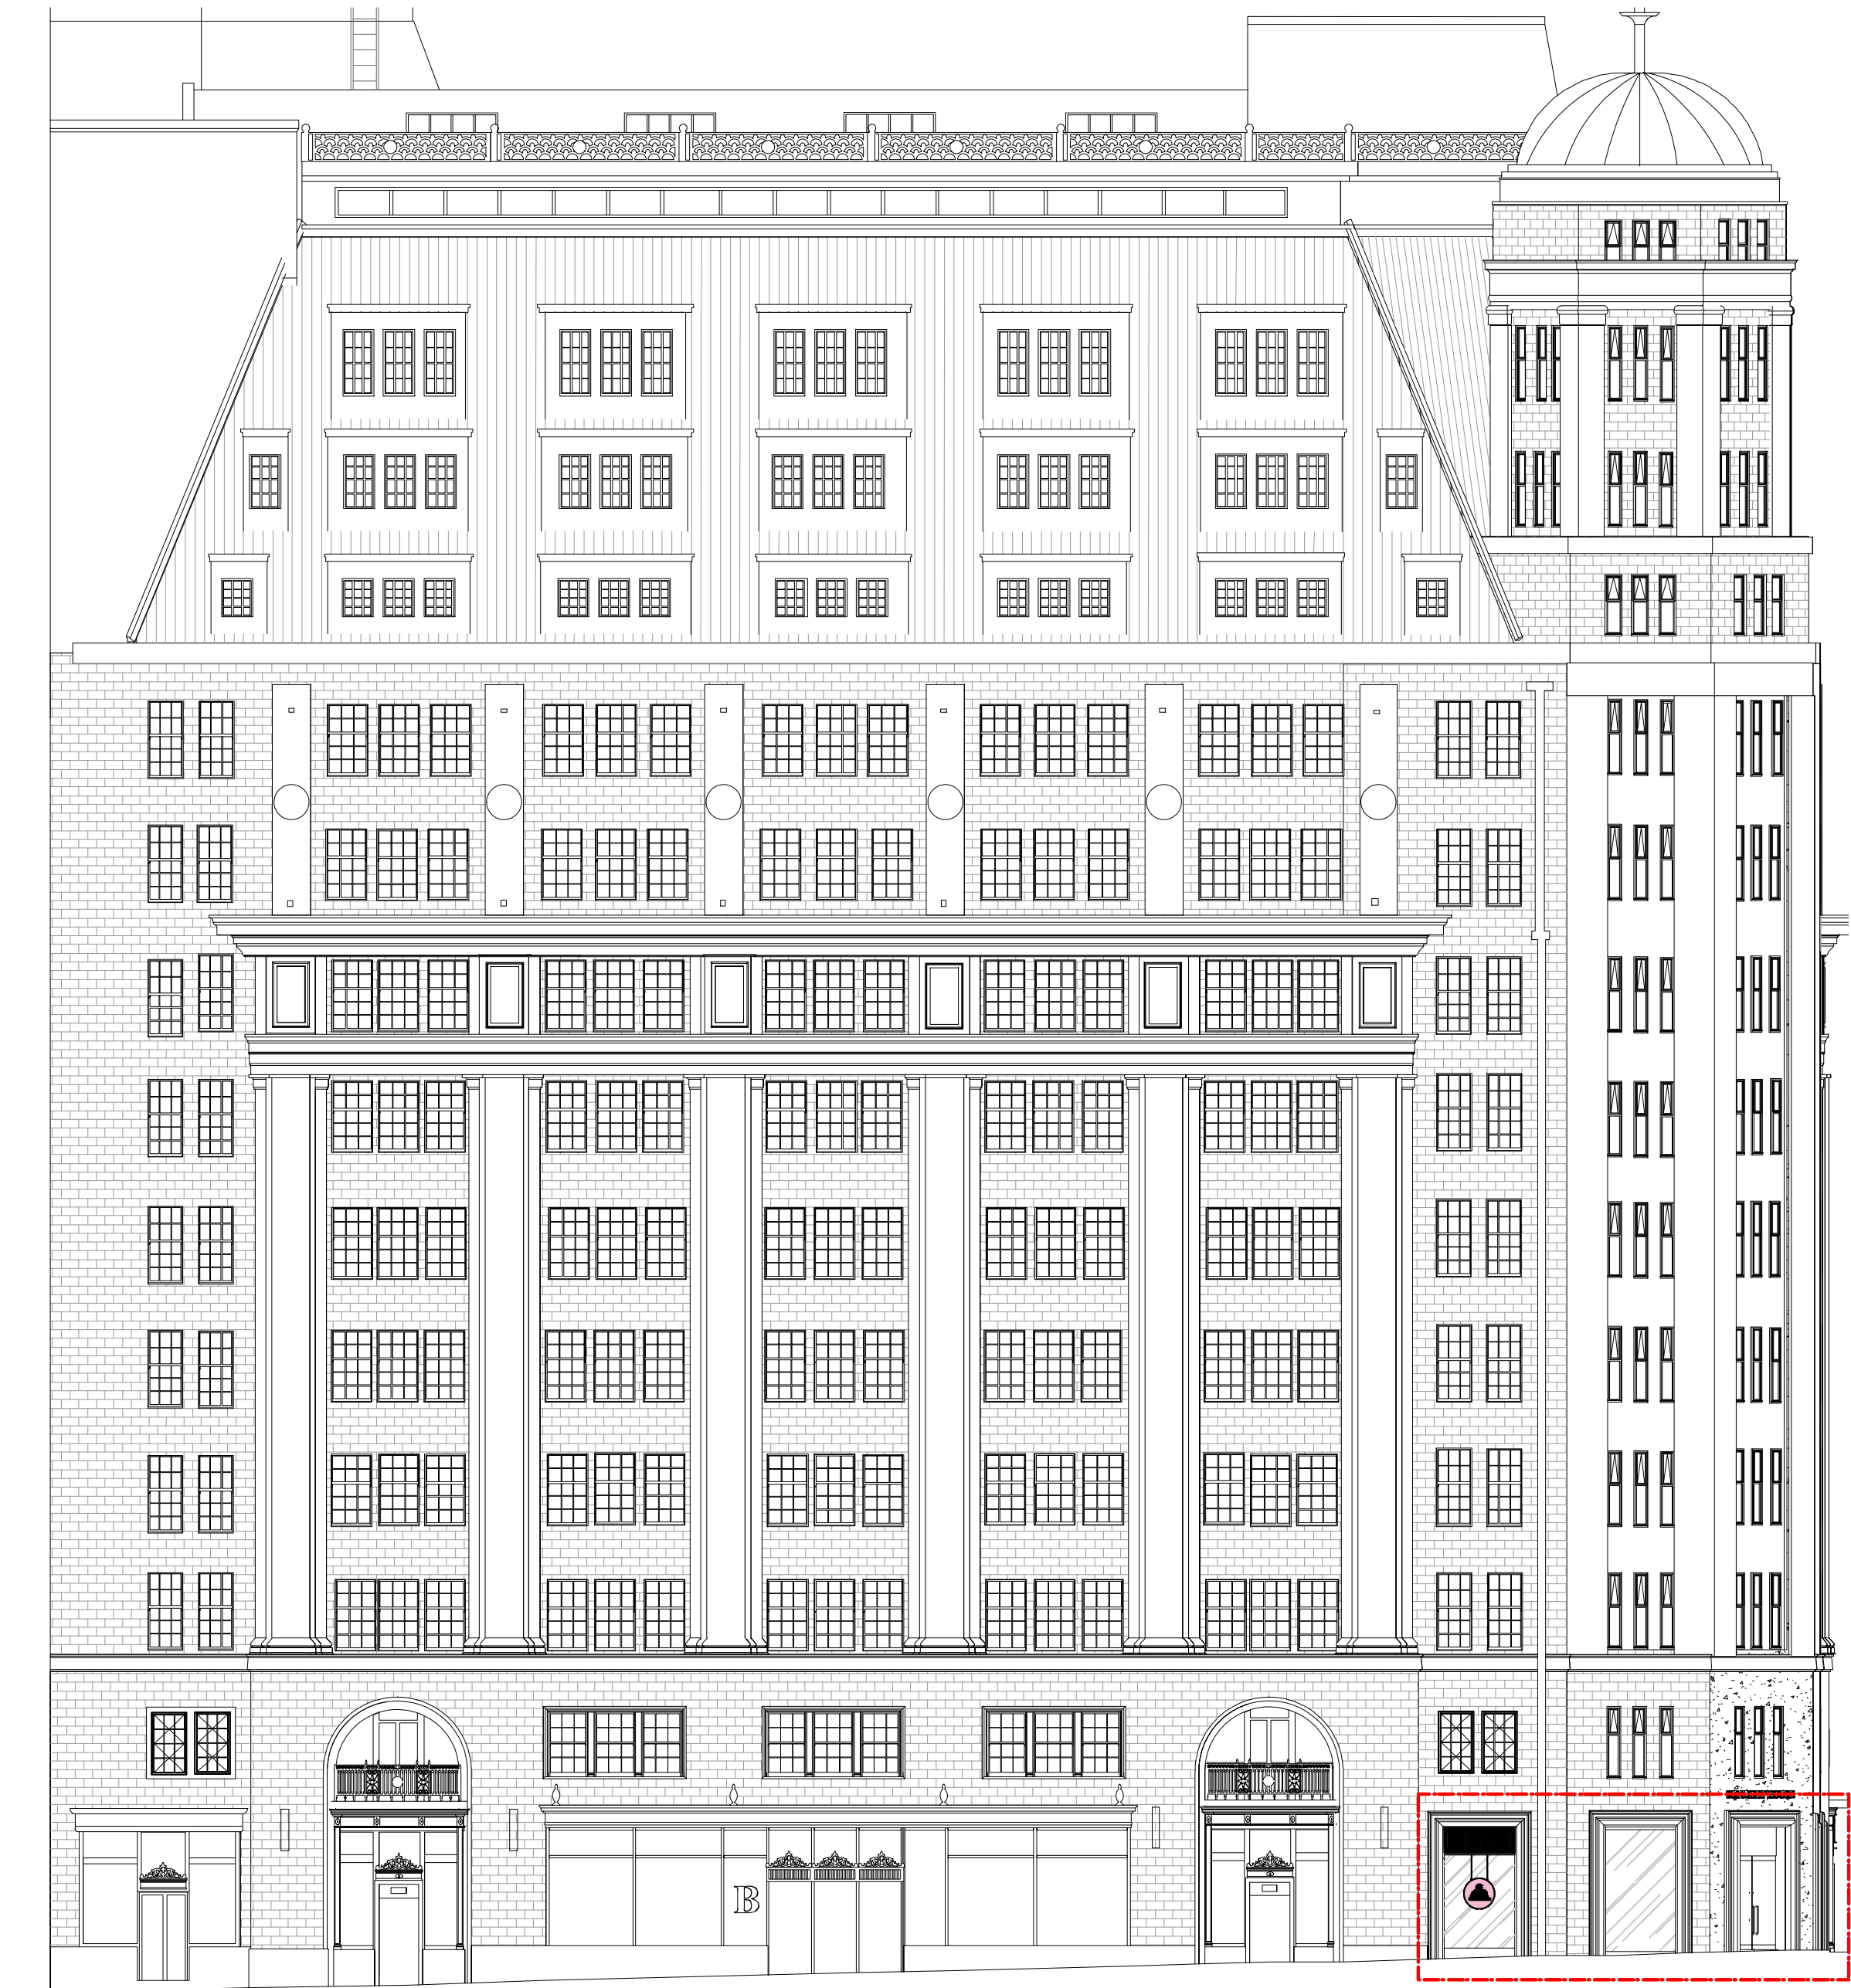

12.1 South Elevation | Quay Street Side

Scale: 1:150@A1

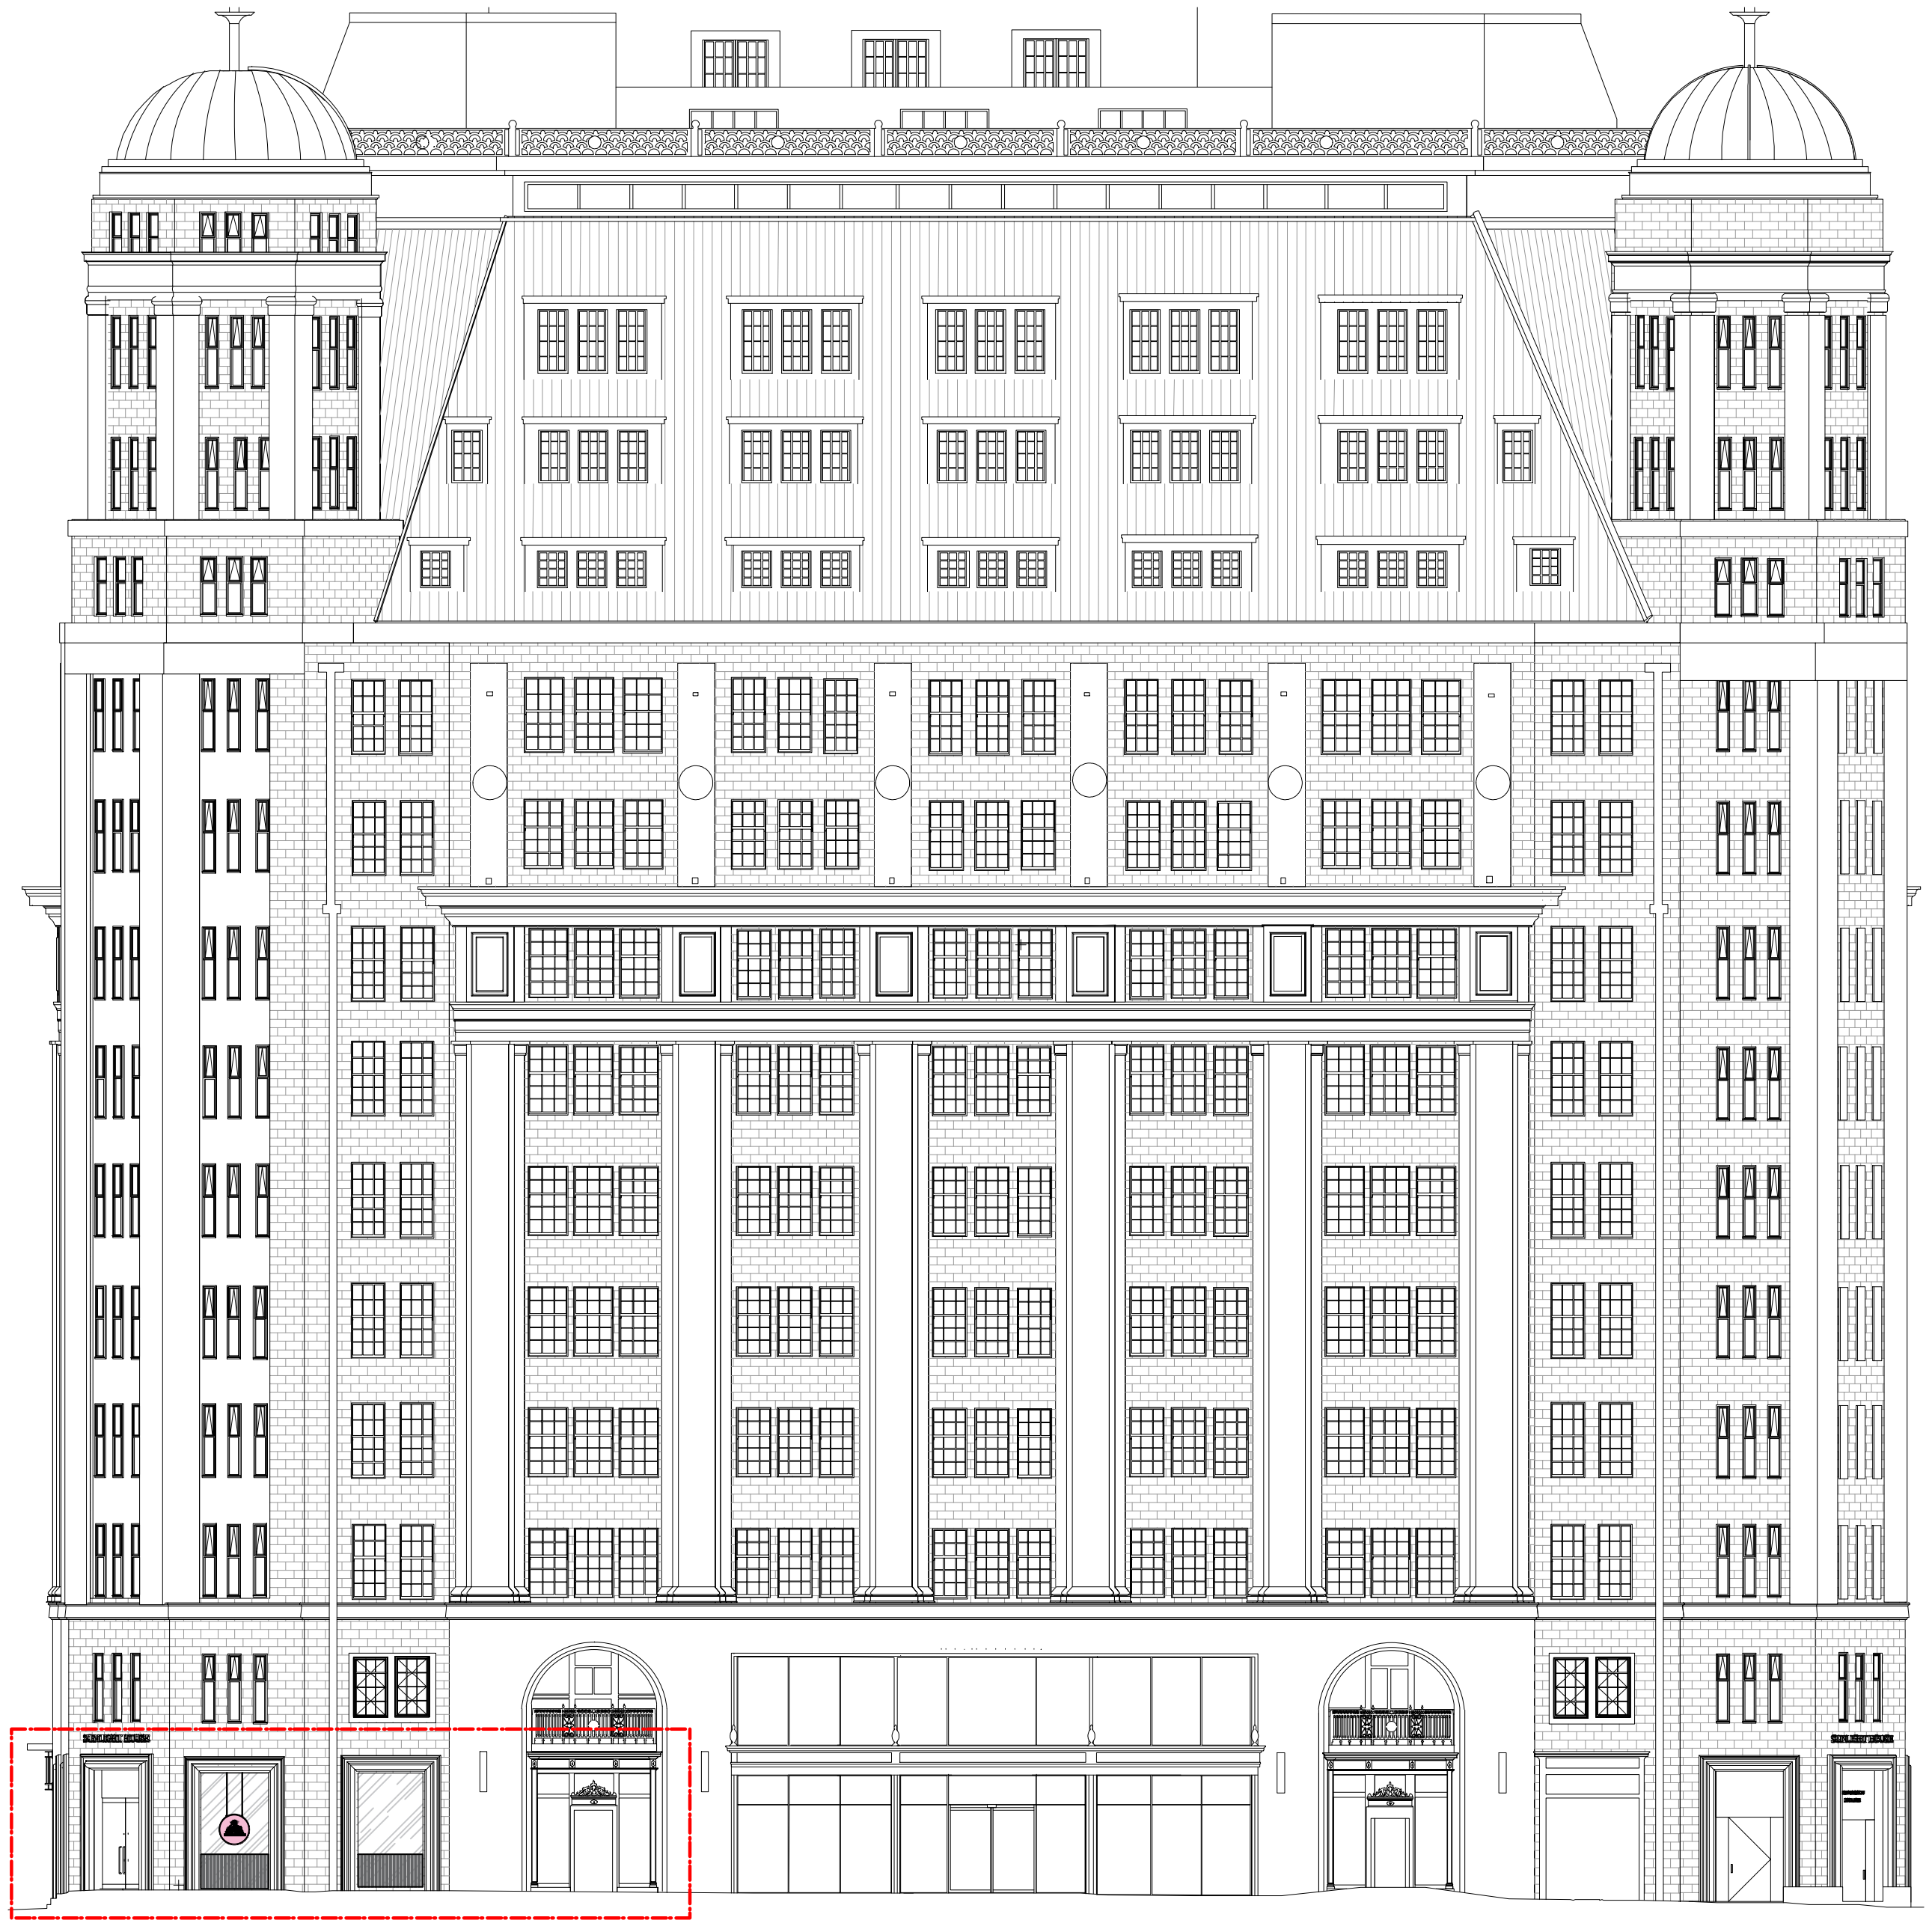

12.1 East Elevation | Little Quay Street Side

Scale: 1:150@A1

REVISION	DATE	DETAILS
PROJECT		
Unit 3 Sunlight House Manchester		
JOE & THE JUICE		
FLOOR		
External		
DRAWING TITLE		
South & East Elevations		
SCALE 1:50		PAPER SIZE A1
DRAWING NUMBER 7063-12.1		REVISION A
DRAWN BY SE		DATE 27.11.25
STATUS L1		 2-Work, 7-Cutter Mtl Therfield North WF1 5FY