



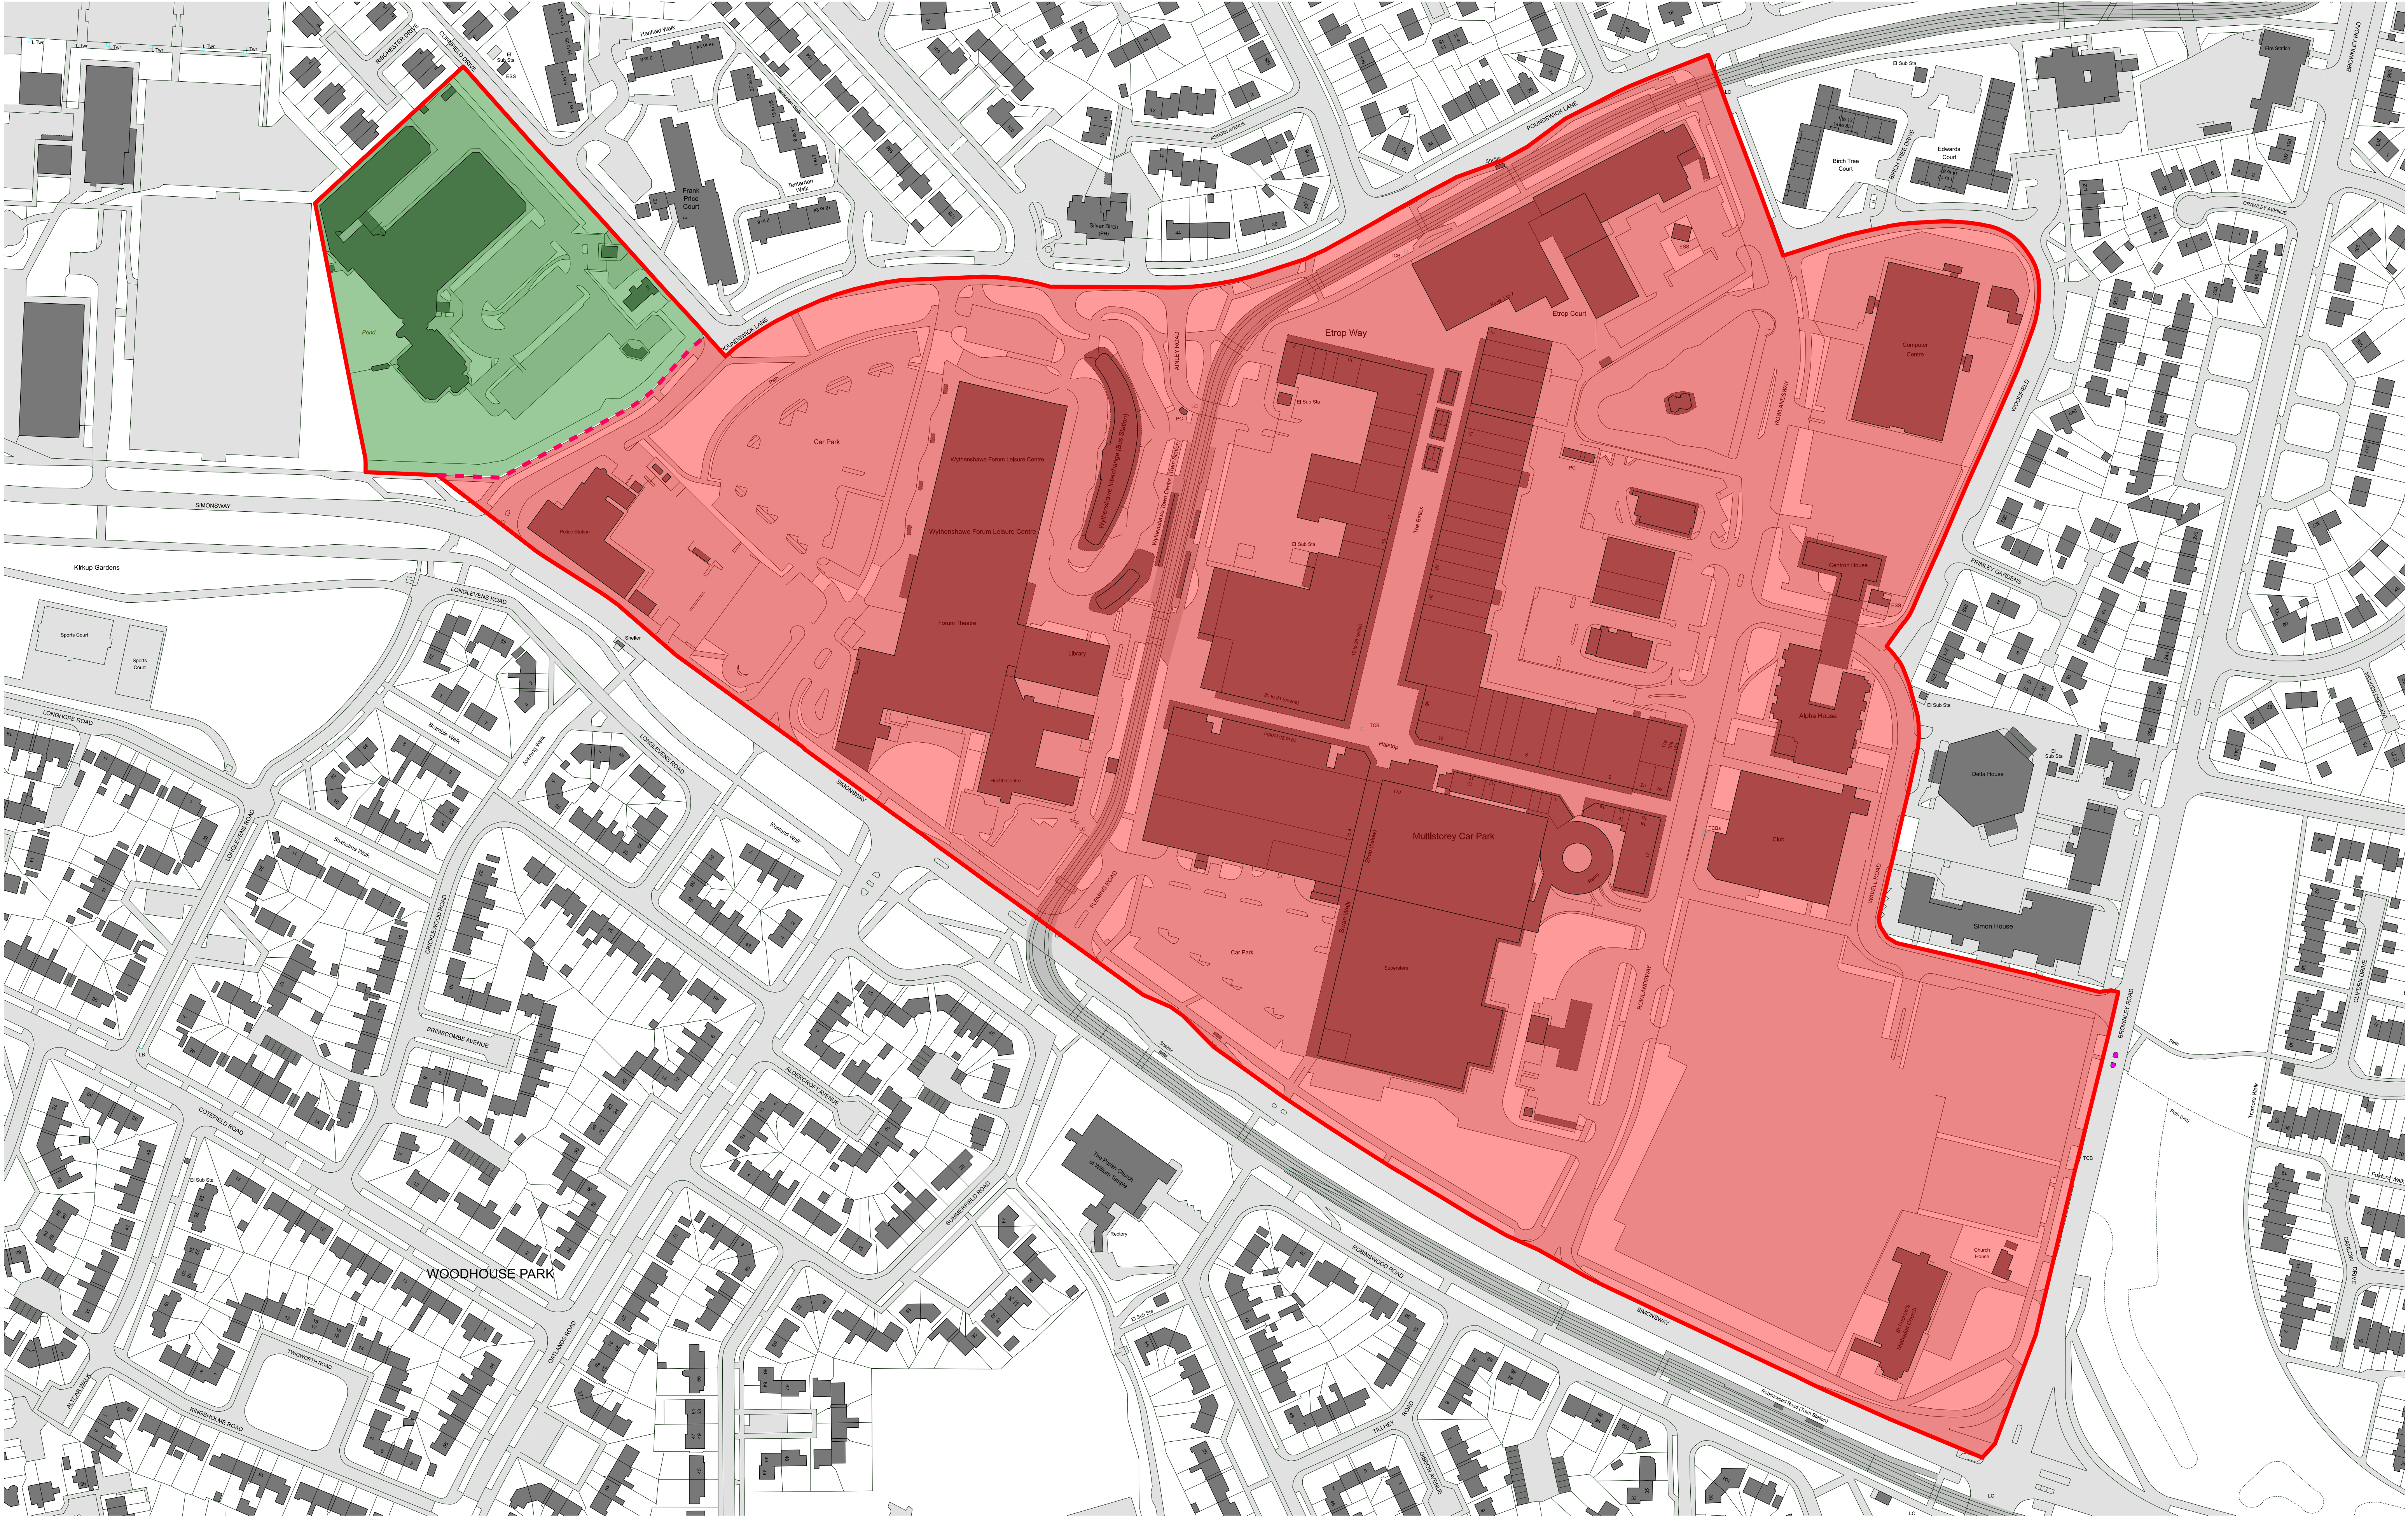

©Crown copyright 2025. All rights reserved. Licence number 100007514.

Amendment	Date	Key	Notes
		Site Location	This drawing is to be read in conjunction with all other project information by the architect and consultants. Any drawn reference to existing information contained in this drawing has been created directly from third party survey information. This information is contained and issued in good faith with Feilden Clegg Bradley Studios LLP not held responsible for any inaccuracies identified. The architect is to be notified immediately if any inaccuracies are found.
		Development Framework Area	
		Plot 3.3 (Brotherton House)	

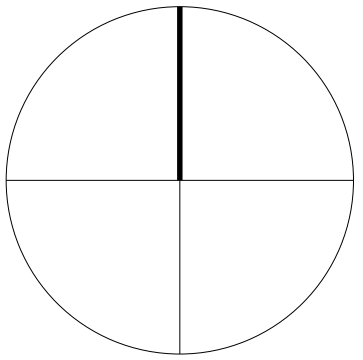

FeildenCleggBradleyStudios
LLP

Bath Brewery
Toll Bridge Road
Bath
BA1 7DE

01225 852545
bath@fcbstudios.com

Project Name	Drawing No	Rev
WYTHENSHAW	2141-FCB-ZZ-ZZ-D-A-0101	-P01
EXISTING SITE PLAN	Scale	1:1250 @ A1
	Date	14.10.25
	Drawn	FCB-MCR
	Check	PM
Do not scale	All dimensions to be checked on site	