




Proposed Ground Floor Site Plan - Waste Management Strategy
1 : 200




1 Bin Store Side Elevation
1 : 50

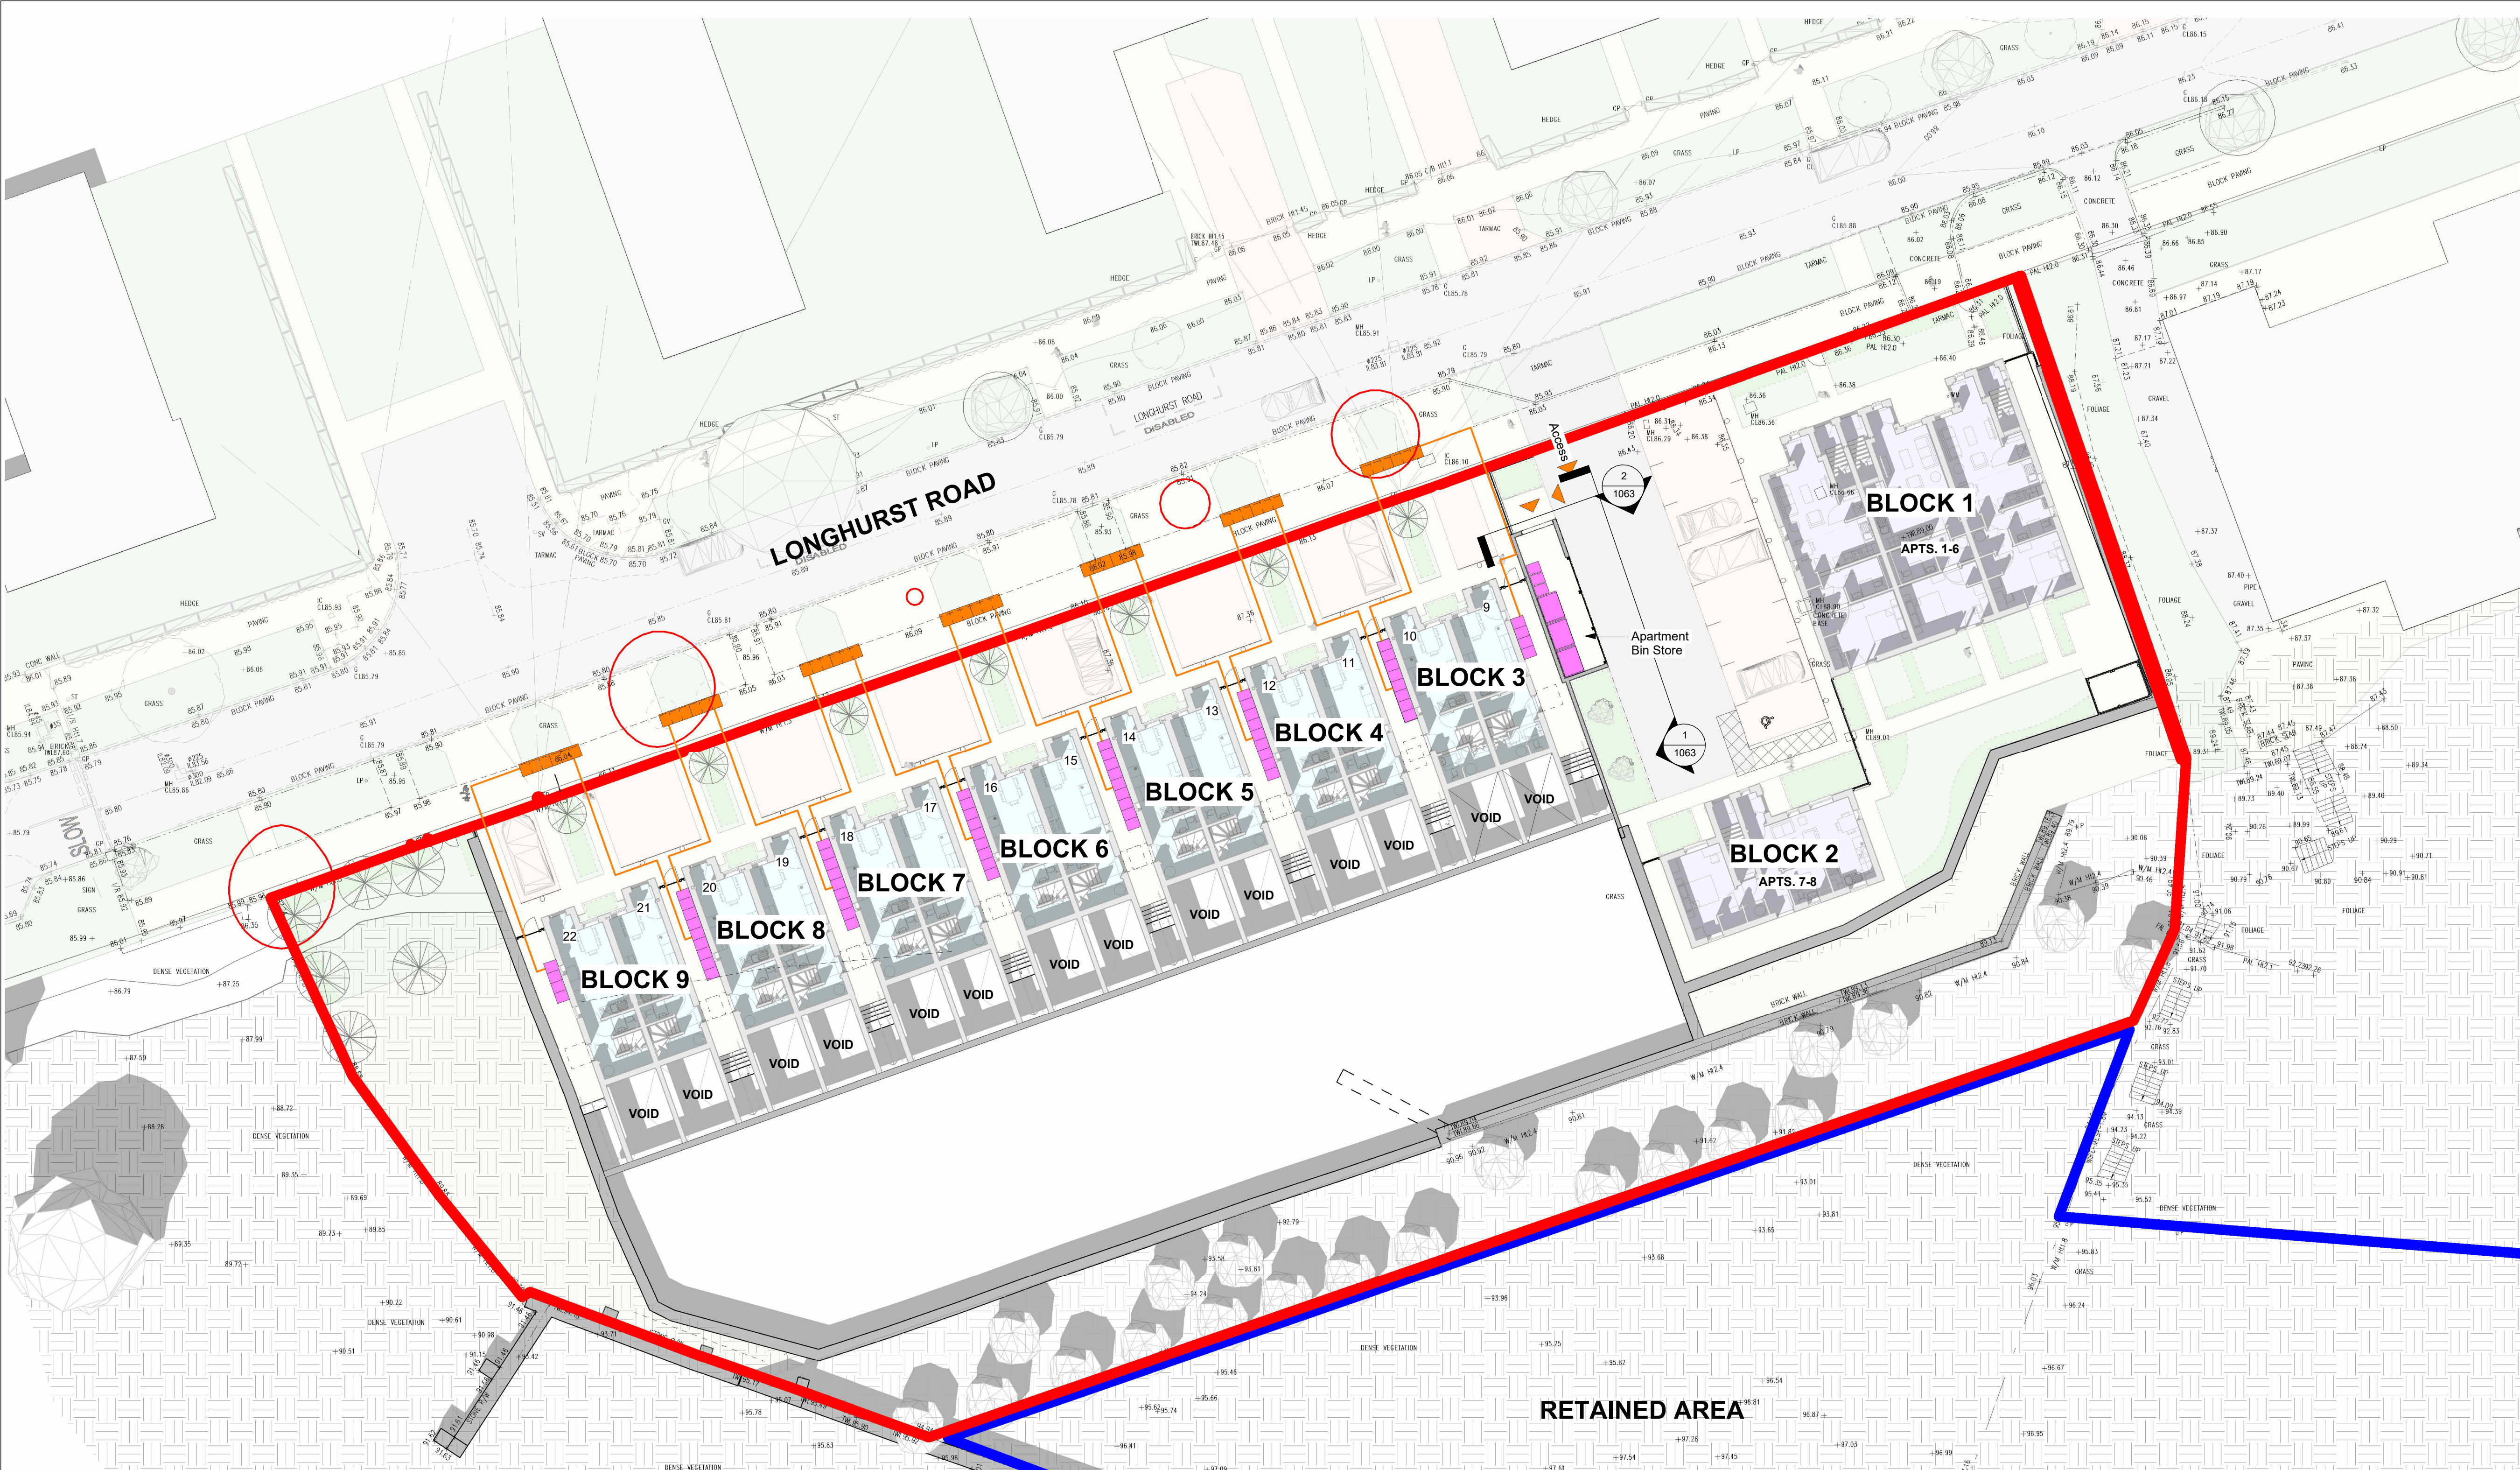

2 Bin Store Front Elevation
1 : 50

© Bowker Sadler Partnership Limited
This drawing is the subject of copyright which vests in Bowker Sadler Partnership Limited. It is an infringement of copyright to reproduce this drawing, by whatever means, including electronic, without the express written consent of Bowker Sadler Partnership Limited which reserves all its rights.
Bowker Sadler Partnership Limited asserts its rights to be identified as the author of this design

Drawing not to be scaled
Report Errors and Omissions to the Architect.
Check all dimensions on site
Drawing to be read in conjunction with the Health and Safety Plan and all relevant Risk Assessments

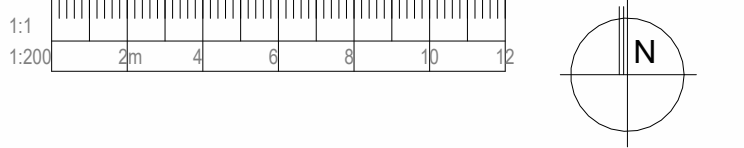

- Key**
- Bin storage point
 - Bin collection point
 - Bin travel path to collection point
 - Bin collection access
 - Application site boundary
 - Land in Applicant's ownership

A	10/03/26	ACo	Paths to front of houses amended	ACo
Rev.	Date	Dim.		Chkd.

BowkerSadler

Project
Longhurst Road, Blackley

Client
Great Places Housing Group

Drawing
Proposed Site Plan - Waste Management Strategy

Scale	Sheet Size	Drawn	Checked	Date
As indicated	@ A1	ACo	ACo	21/01/26
Project No.	Originator	Zone	Level	Form
20-043 - BSA -				Discipline
Status	Number	Revision		
	1063	A		

Planning

Hatherlow House, Hatherlow, Romiley, Stockport, SK6 3DY
0161 406 7333 office@bowker-sadler.co.uk www.bowker-sadler.co.uk