



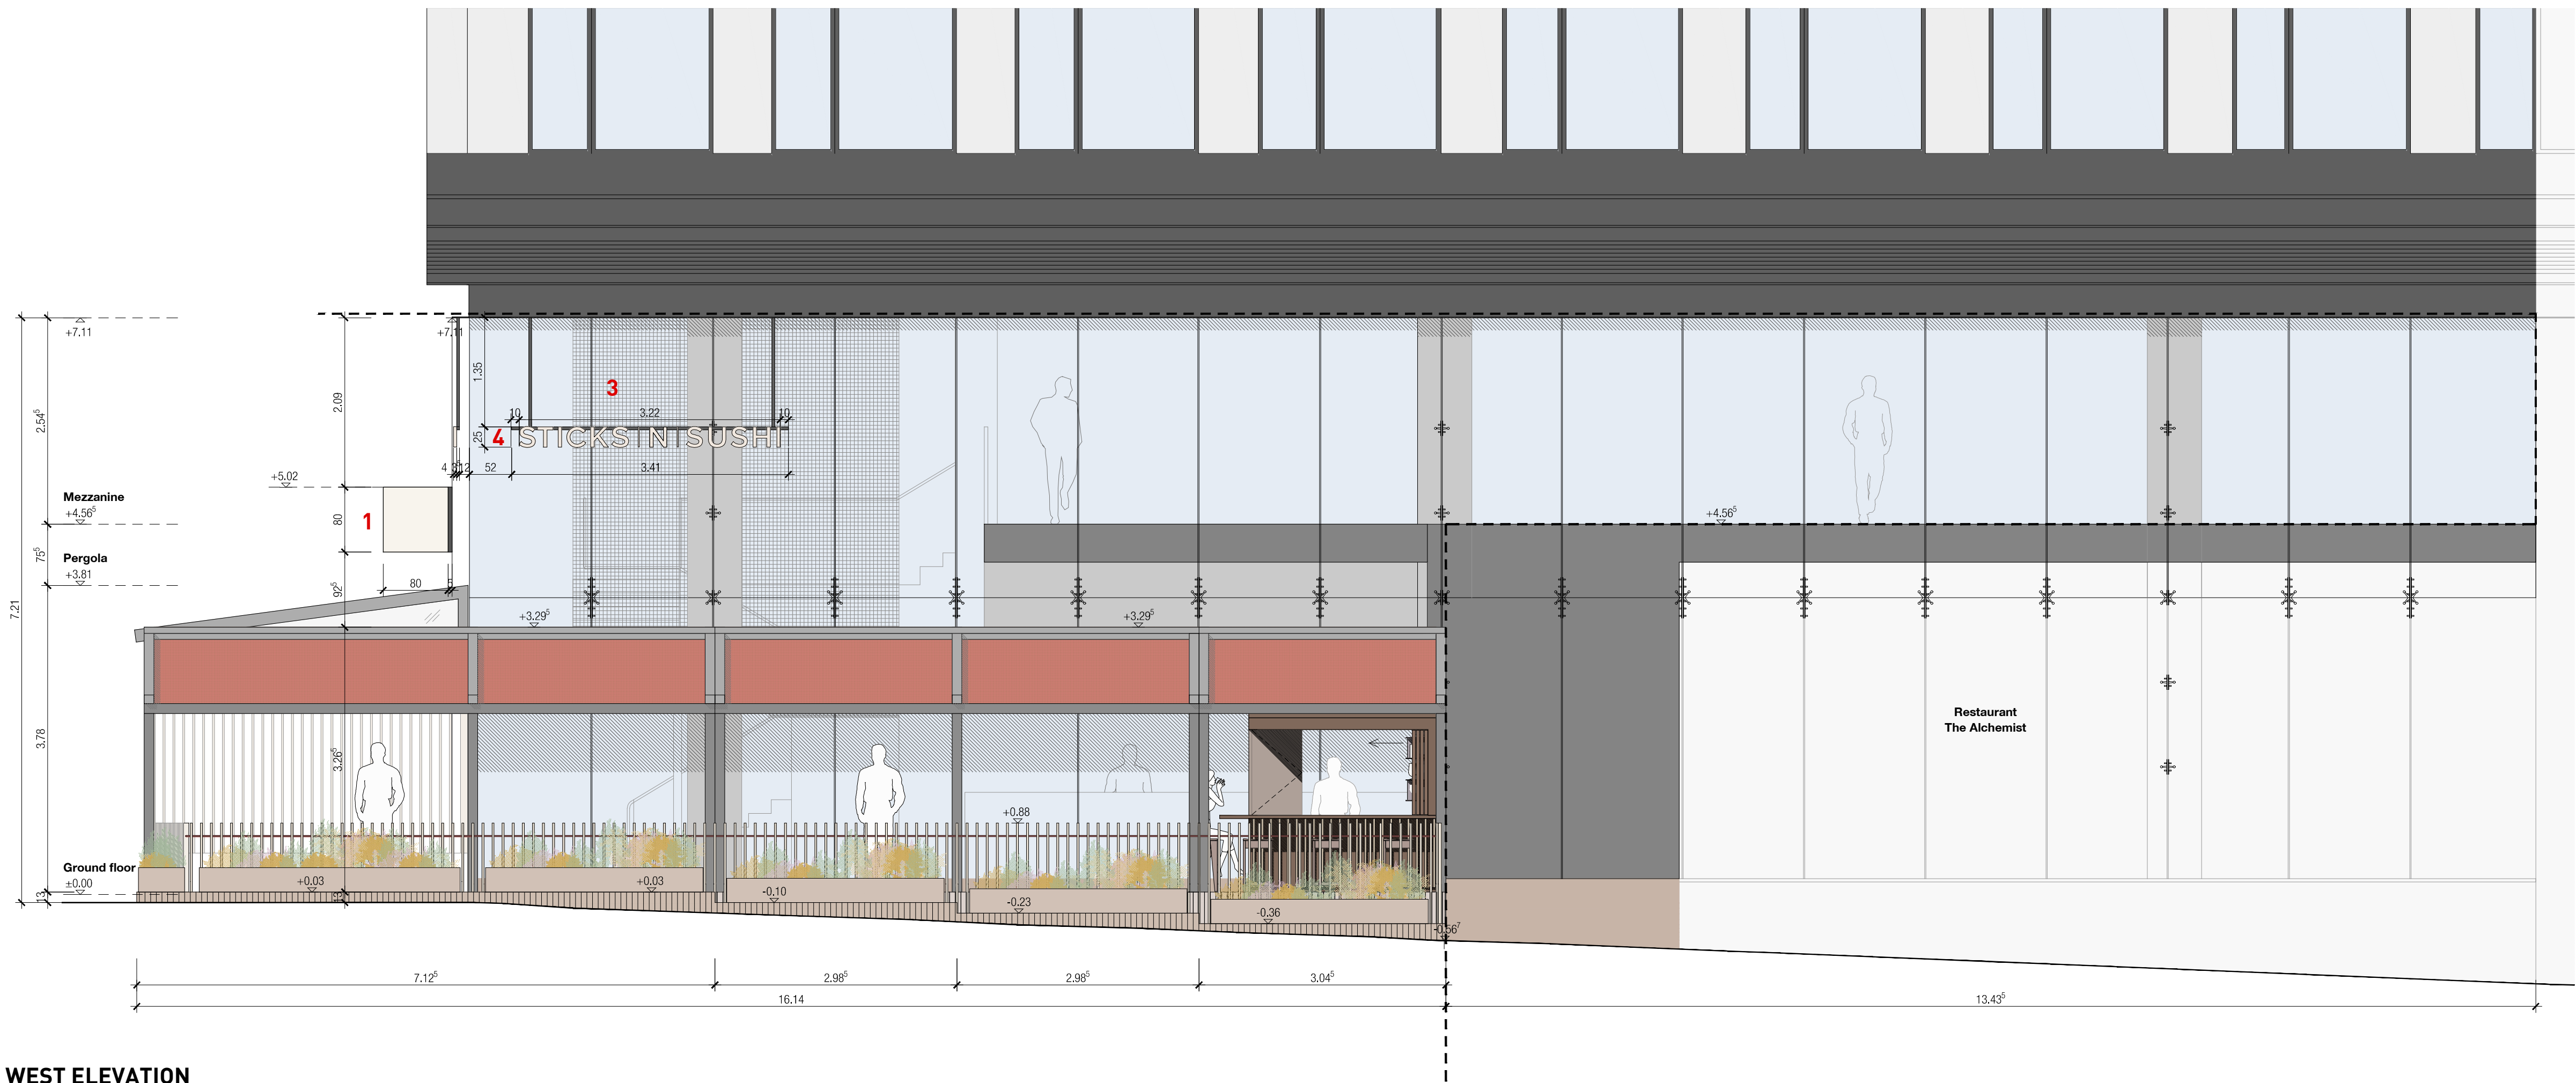

WEST ELEVATION

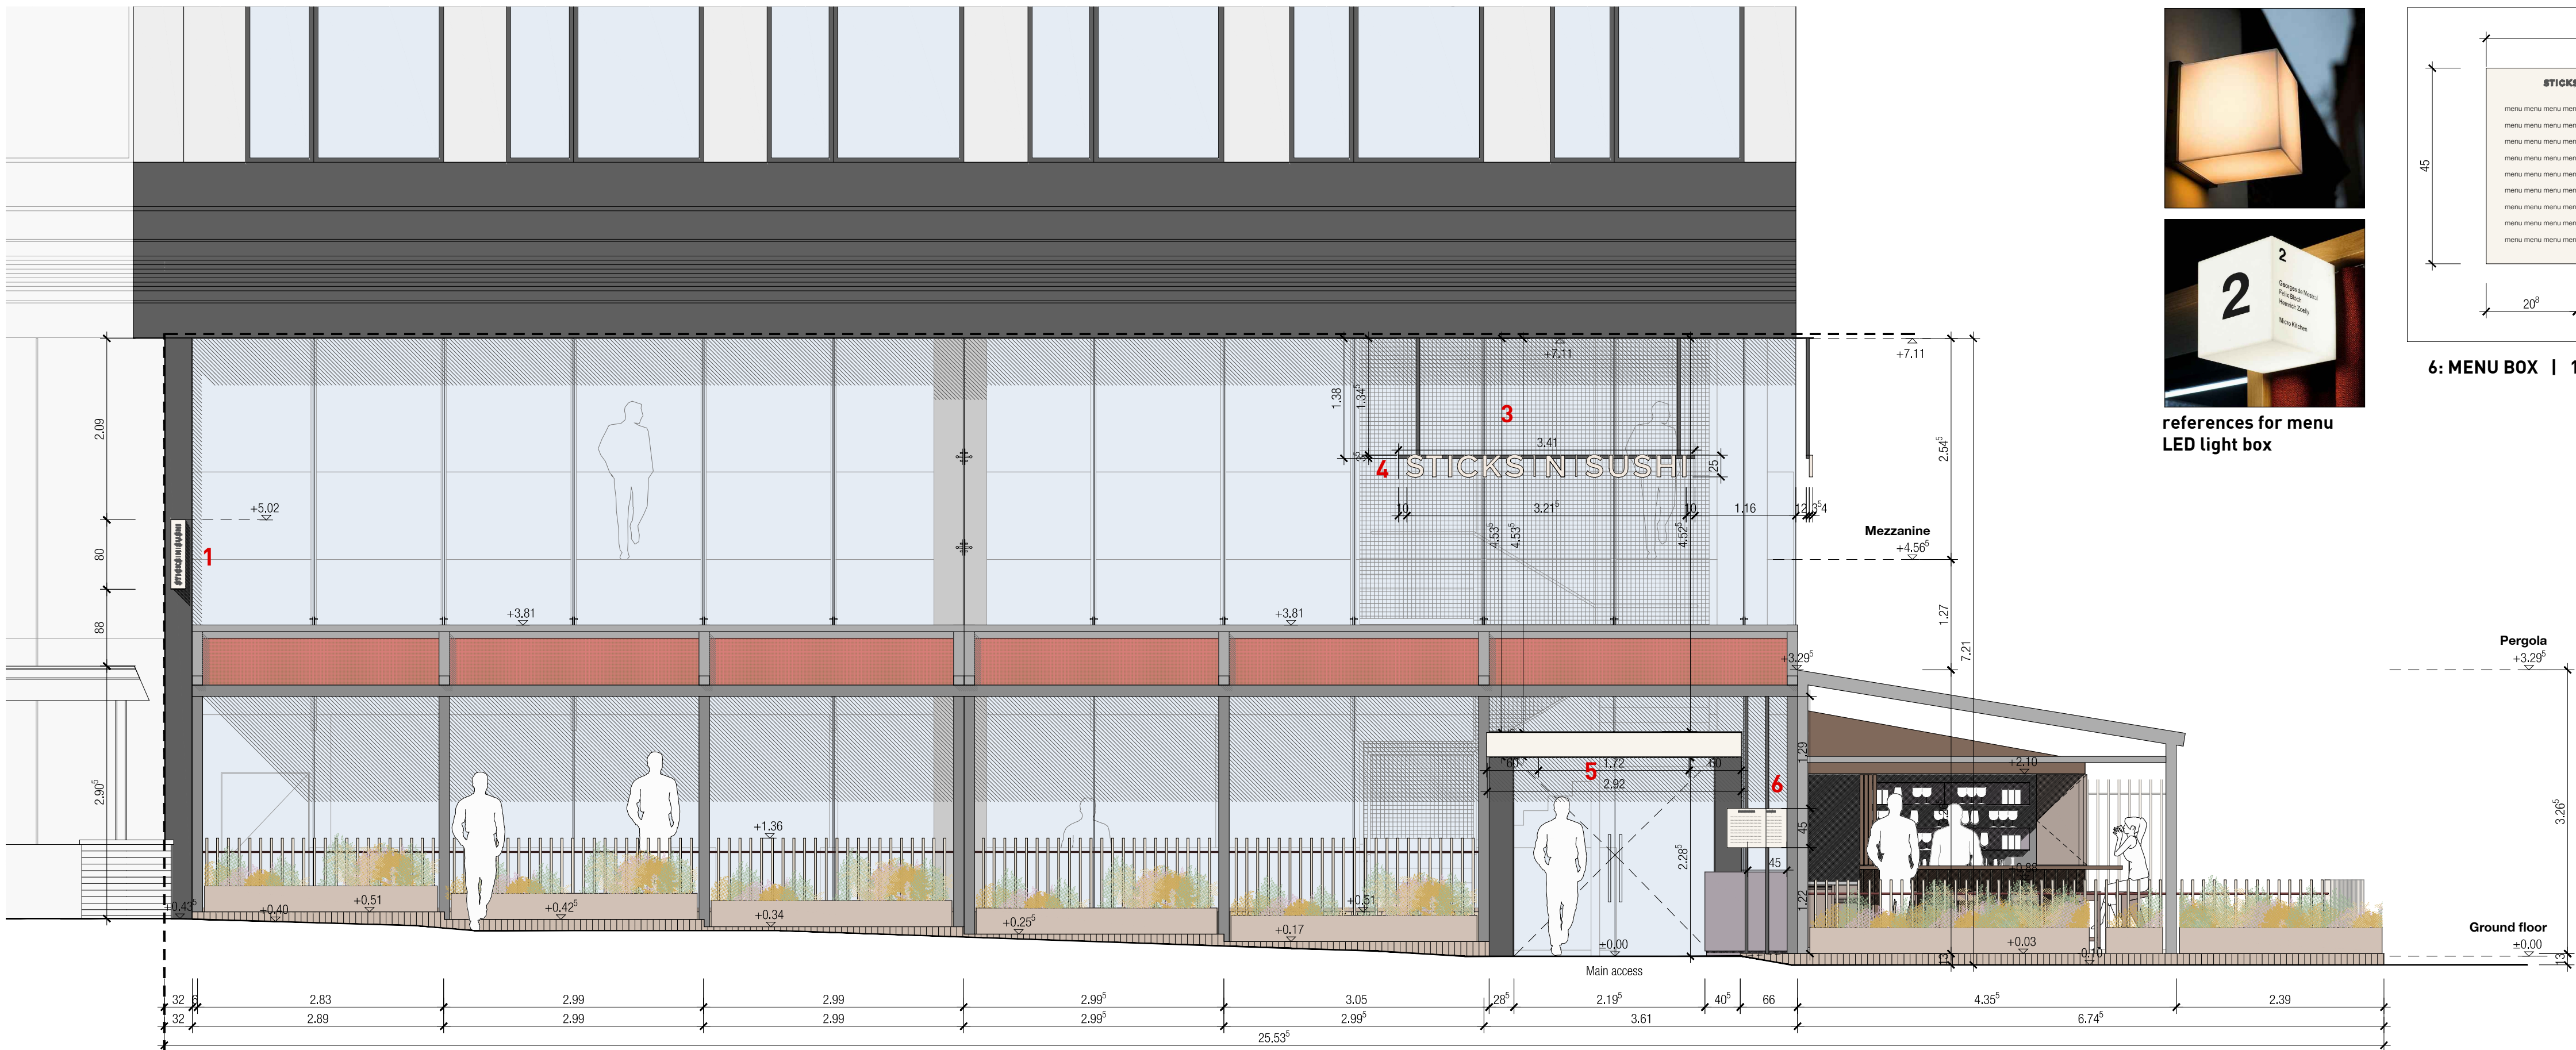


NORTH ELEVATION

Final sizes in acc. with client and municipality.

LEGEND

- 1 PROJECTION SIGN**
Wall mounted projection sign: opal perspex box (milky white), made in one section, fixed around an internal frame. Illuminated by LEDs in its metal base.
Laser cut-out letters, colour: RAL 7021 Schwarzgrau and logo powder coated in red: RGB 183/14/12 / CMYK 0% cyan, 100% magenta, 100% yellow, 25% black. Bonded onto perspex box.
Aluminium fixing bracket in RAL 7021 Schwarzgrau. Wall to be surveyed prior mounting.

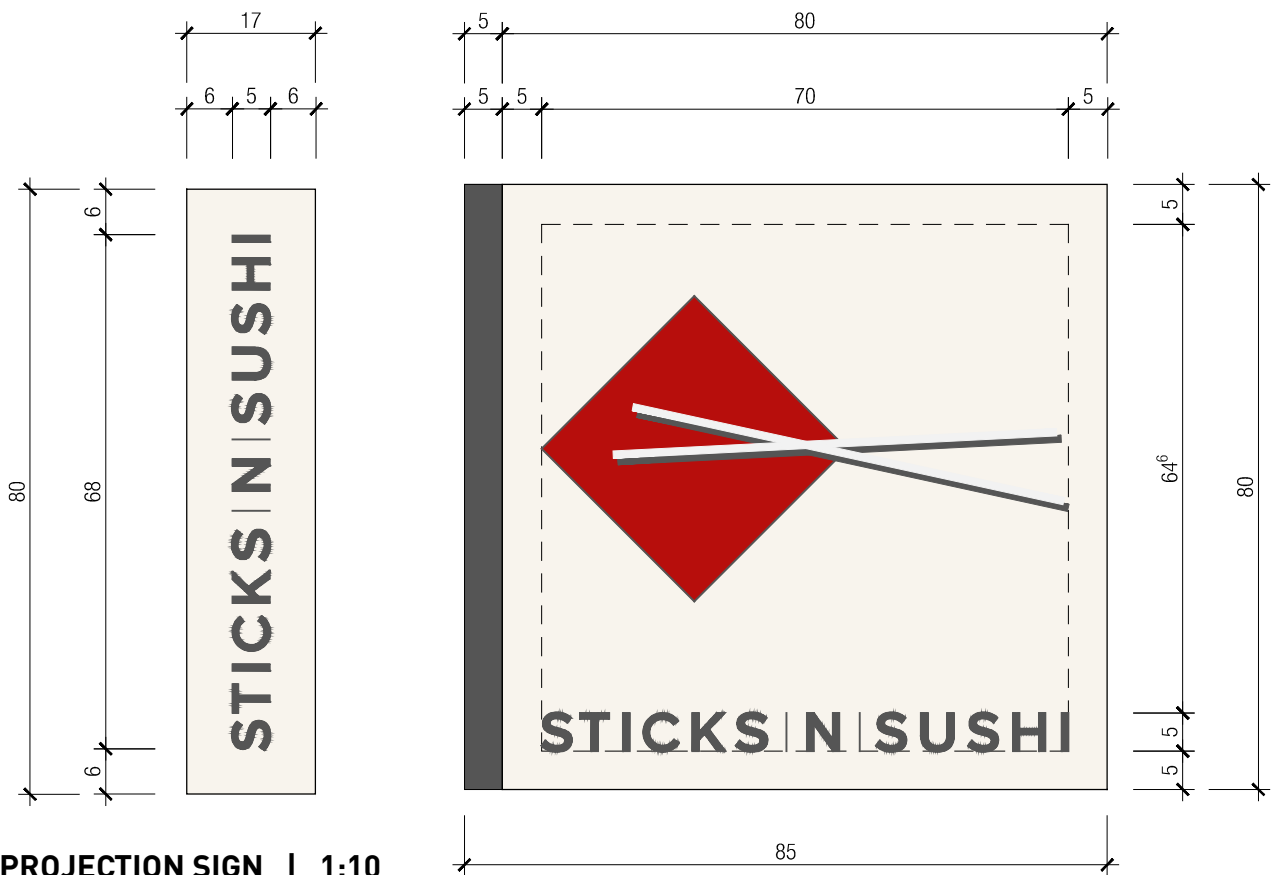

PROJECTION SIGN | 1:10


- 4 SUSPENDED FASCIA SIGN (2x) outside**
individual letters mounted on a rod, diameter approx. 35 mm. The rod is suspended from the protruding beam, following the rhythm of the glass facade. Colour of rod: RAL 7021 Schwarzgrau. Distance to the façade approx. 12 cm. Acrylic, single letters front side illuminated only, warm white. Letters encased in metal, RAL 7021. Height of letters: 25 cm, depth 3.5 cm. Stand off from facade: 12 cm.

- 5 ENTRANCE FASCIA SIGN (1x) outside**
Opal perspex box (milky white), made in one section, fixed in existing entrance construction, full length, protruding 10cm. Illuminated by LEDs in its metal base. Laser cut-out letters, colour: RAL 7021 Schwarzgrau

- 6 MENU BOX (1x) outside**
LED light box in milky white: 45 x 45 x 45 cm, supported from rod above and below. Cube in acryl / opal perspex, lit from the inside, cabling through rods. Menu text via foil. Rods in gray tone, matching entrance construction. Cut-off lettering logo backed up with opal acrylic. Whether rotation should be possible, tbd. Construction acc. to sign manufacturer.



references for menu LED light box

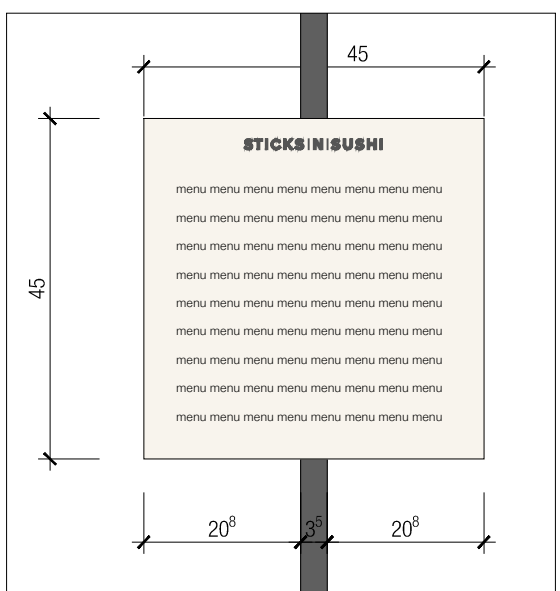

6: MENU BOX | 1:10



--- demise line from previous tenant

DISCLAIMER
Existing floor plan based on the survey received on 16/06/2025 by Retail Design Solutions (Consultancy) Ltd.

Final construction details in collaboration with contractor.
All measurements for construction to be checked on site.

INDEX	DATE	REVISION	NAME
01	06/08/25	Signage revised acc. to client, pergola updated with new dim. of material	SM/MB
02	20/08/25	Position of no. 3 + 4 changed	MB
03	09/10/25	Height of pergola updated	SM
04	30/10/25	Updated decking access.	SM
	08/02/26	Internal Signage removed	MK

PLANNING APPLICATION

Sticks 'n' Sushi - Manchester UK
Unit G15, The Avenue, 3 Hardman Street, Spinningfields, Manchester M3 3HF, UK

**PROPOSED ELEVATIONS
WITH SIGNAGE (INCL. PERGOLA)**

ALL MEASUREMENTS HAVE TO BE CHECKED ON SITE
CLIENT: Sticks 'n' Sushi
Nansensgade 49 1366 Copenhagen Denmark sticks@sushi.dk +45 33 117030
ARCHITECT: DIENER & DIENER ARCHITEKTEN
Rosenthaler Str. 40/41 10178 Berlin Germany buero.berlin@dienerdiener.de +49 30 28539810

PA 031 - 04
DRAWING NUMBER
1:50 A1
SCALE
08/02/2026
DATE

±0.00 = +XXXX ASL