





PROPOSED FRONT ELEVATION




PROPOSED REAR ELEVATION

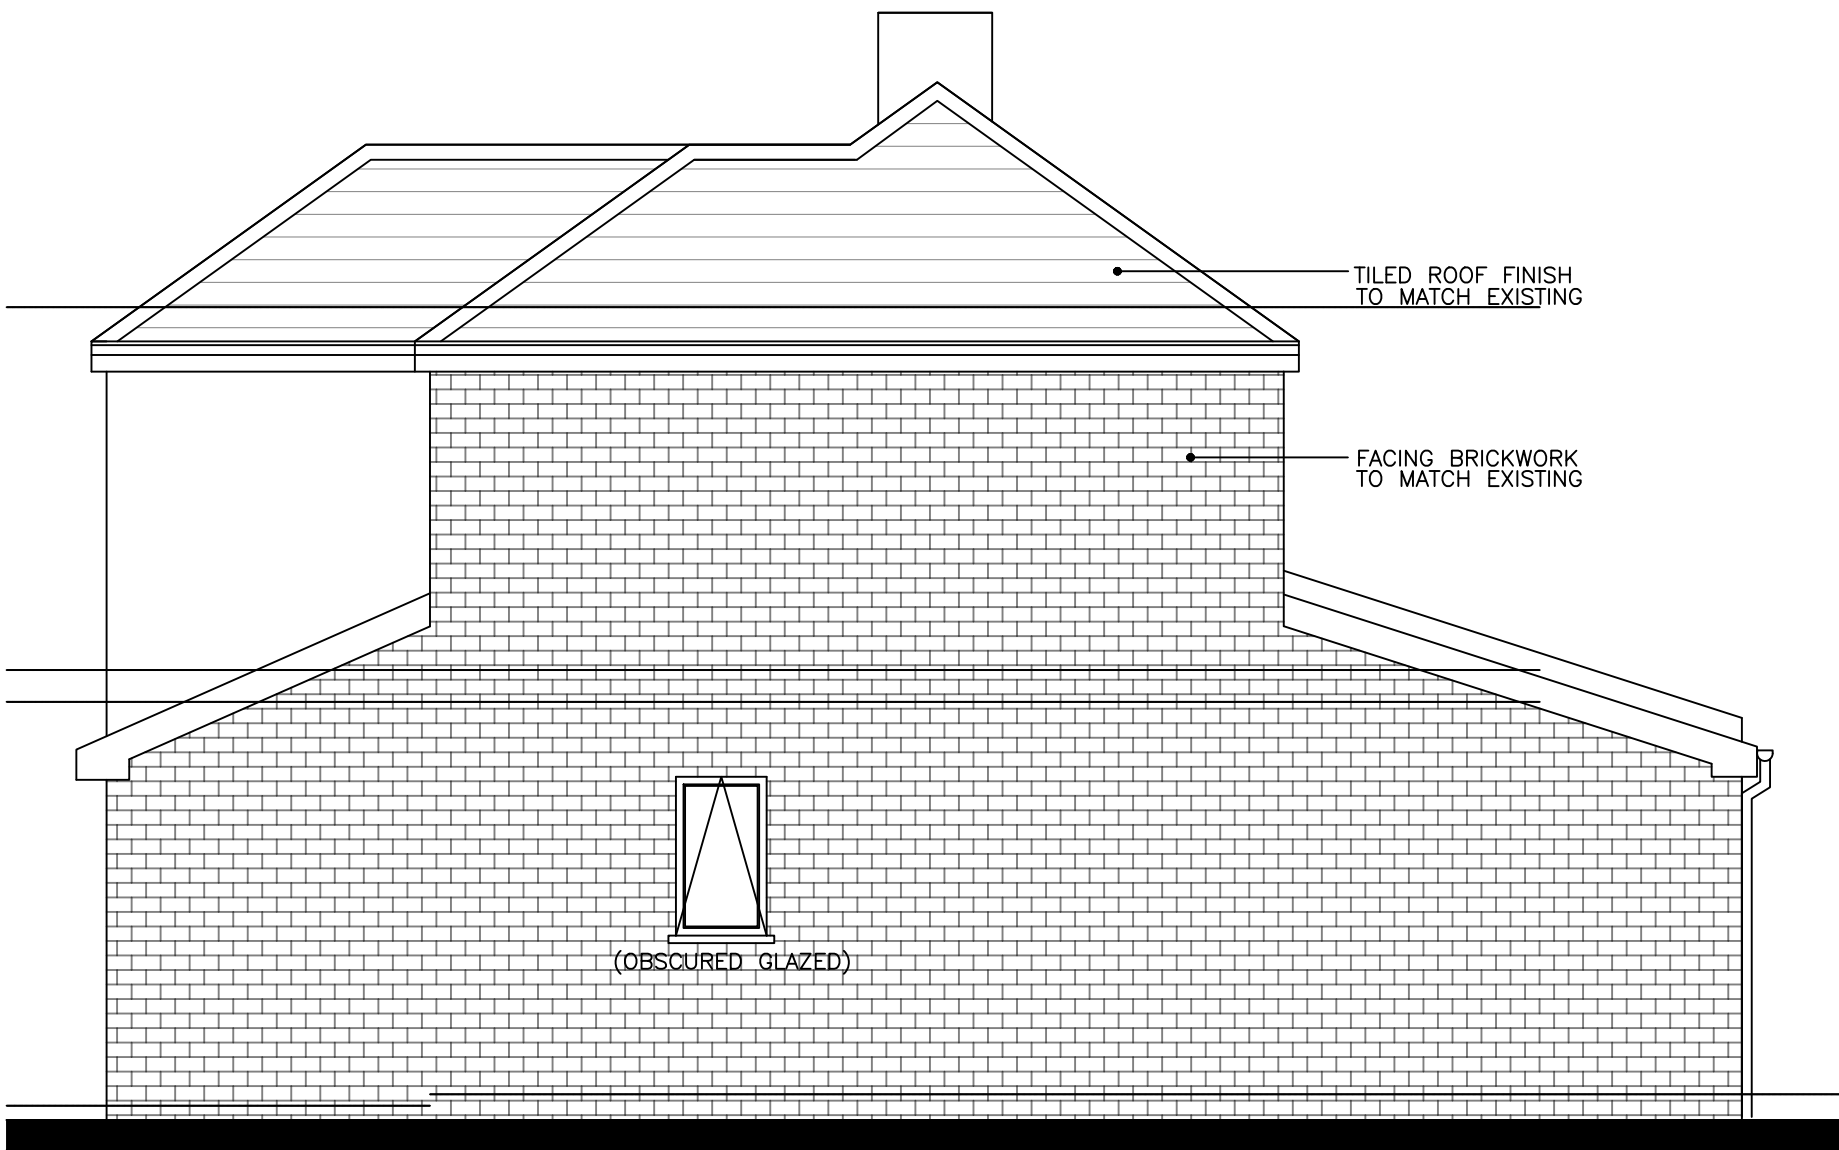


PROPOSED SIDE ELEVATION

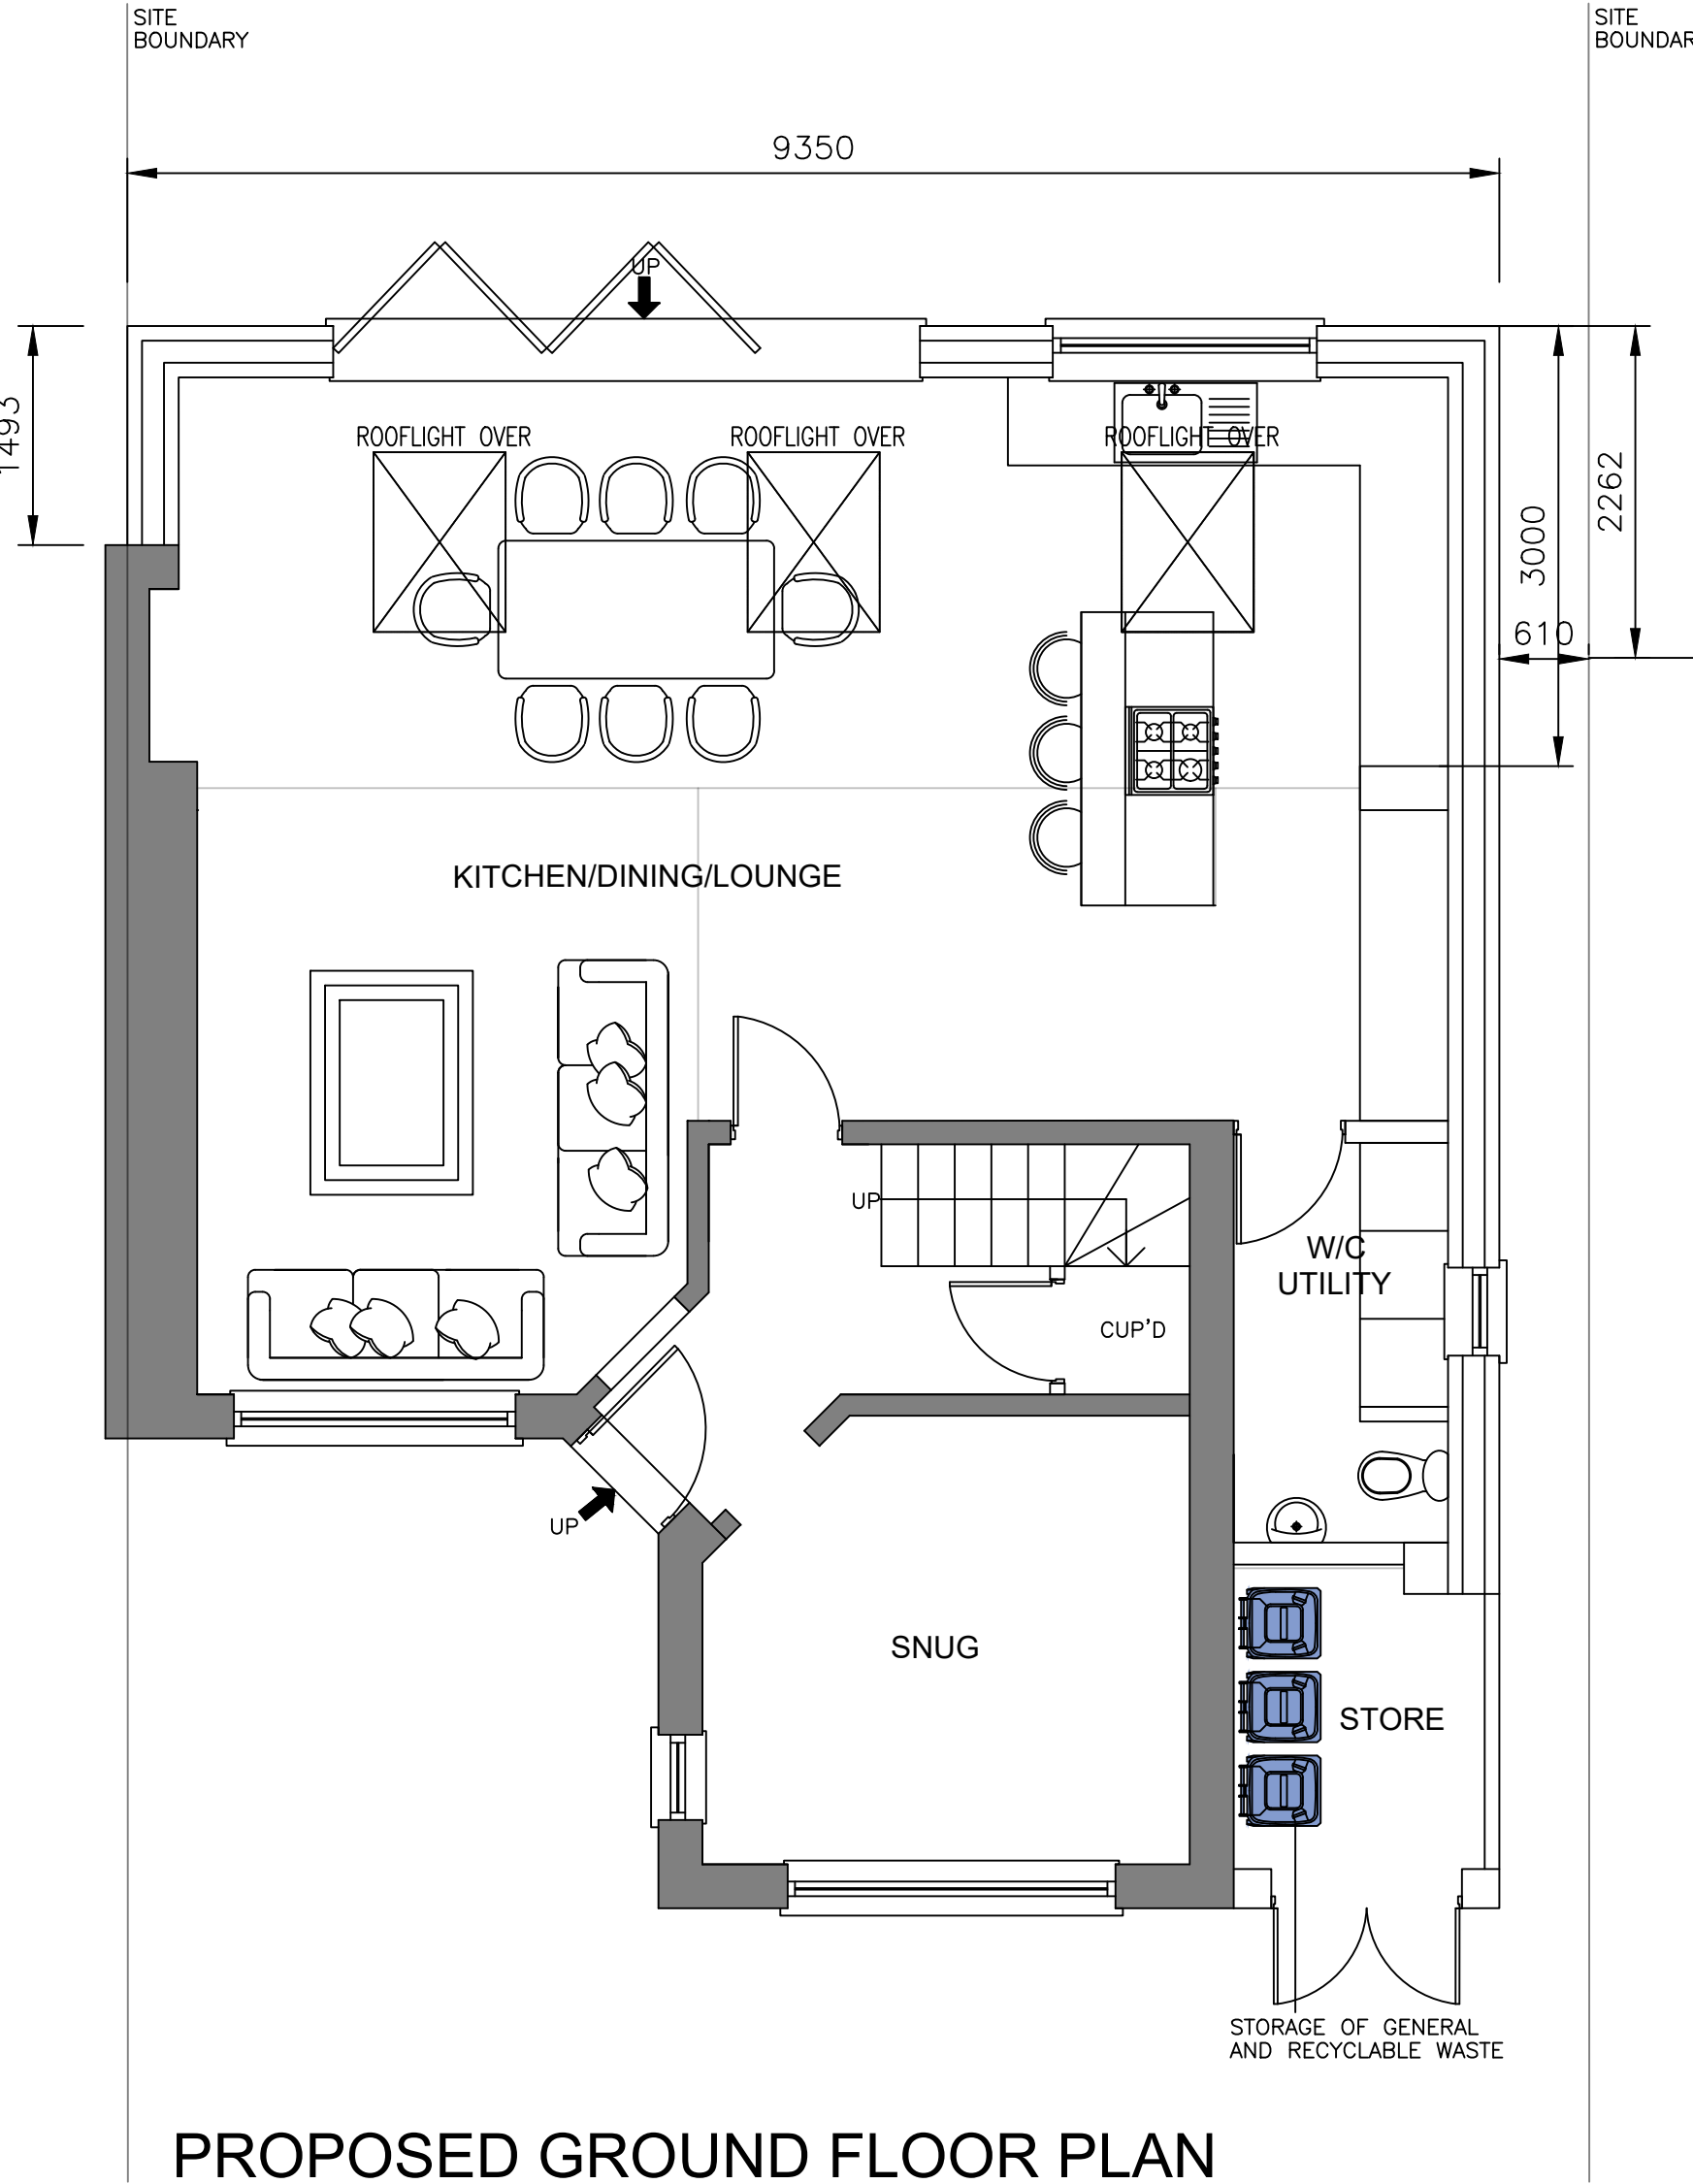

PROPOSED GROUND FLOOR PLAN

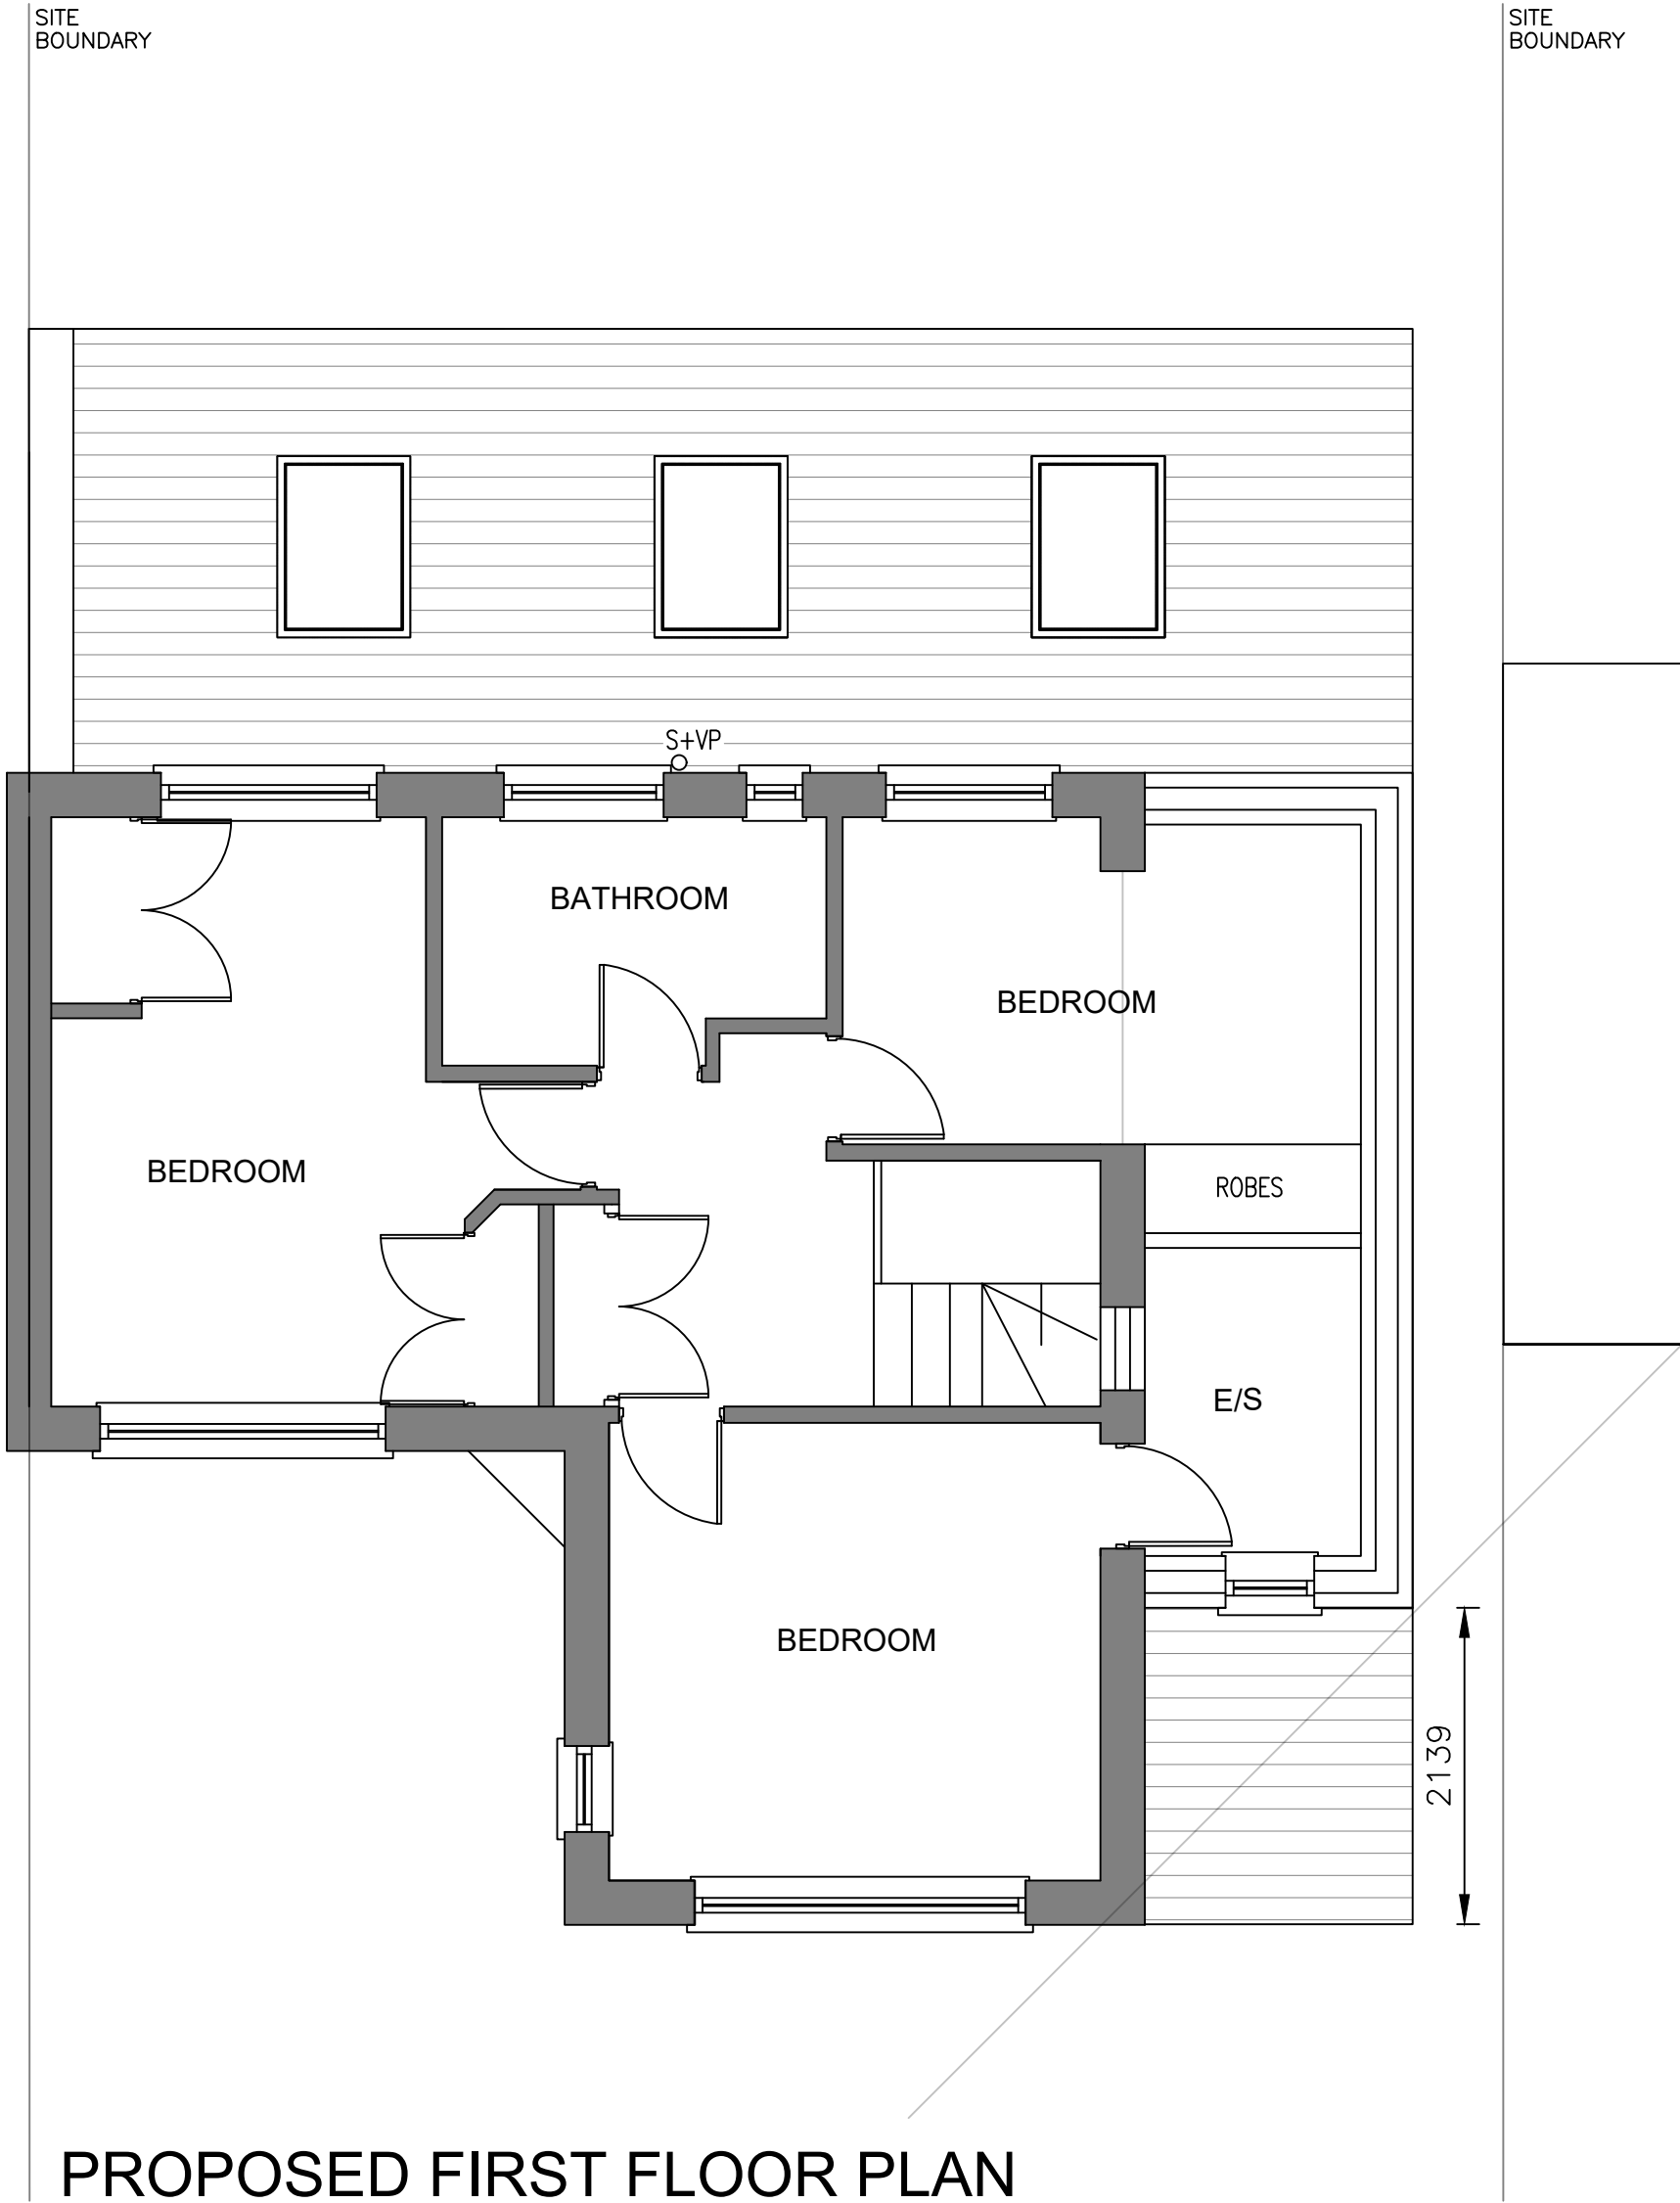

PROPOSED FIRST FLOOR PLAN

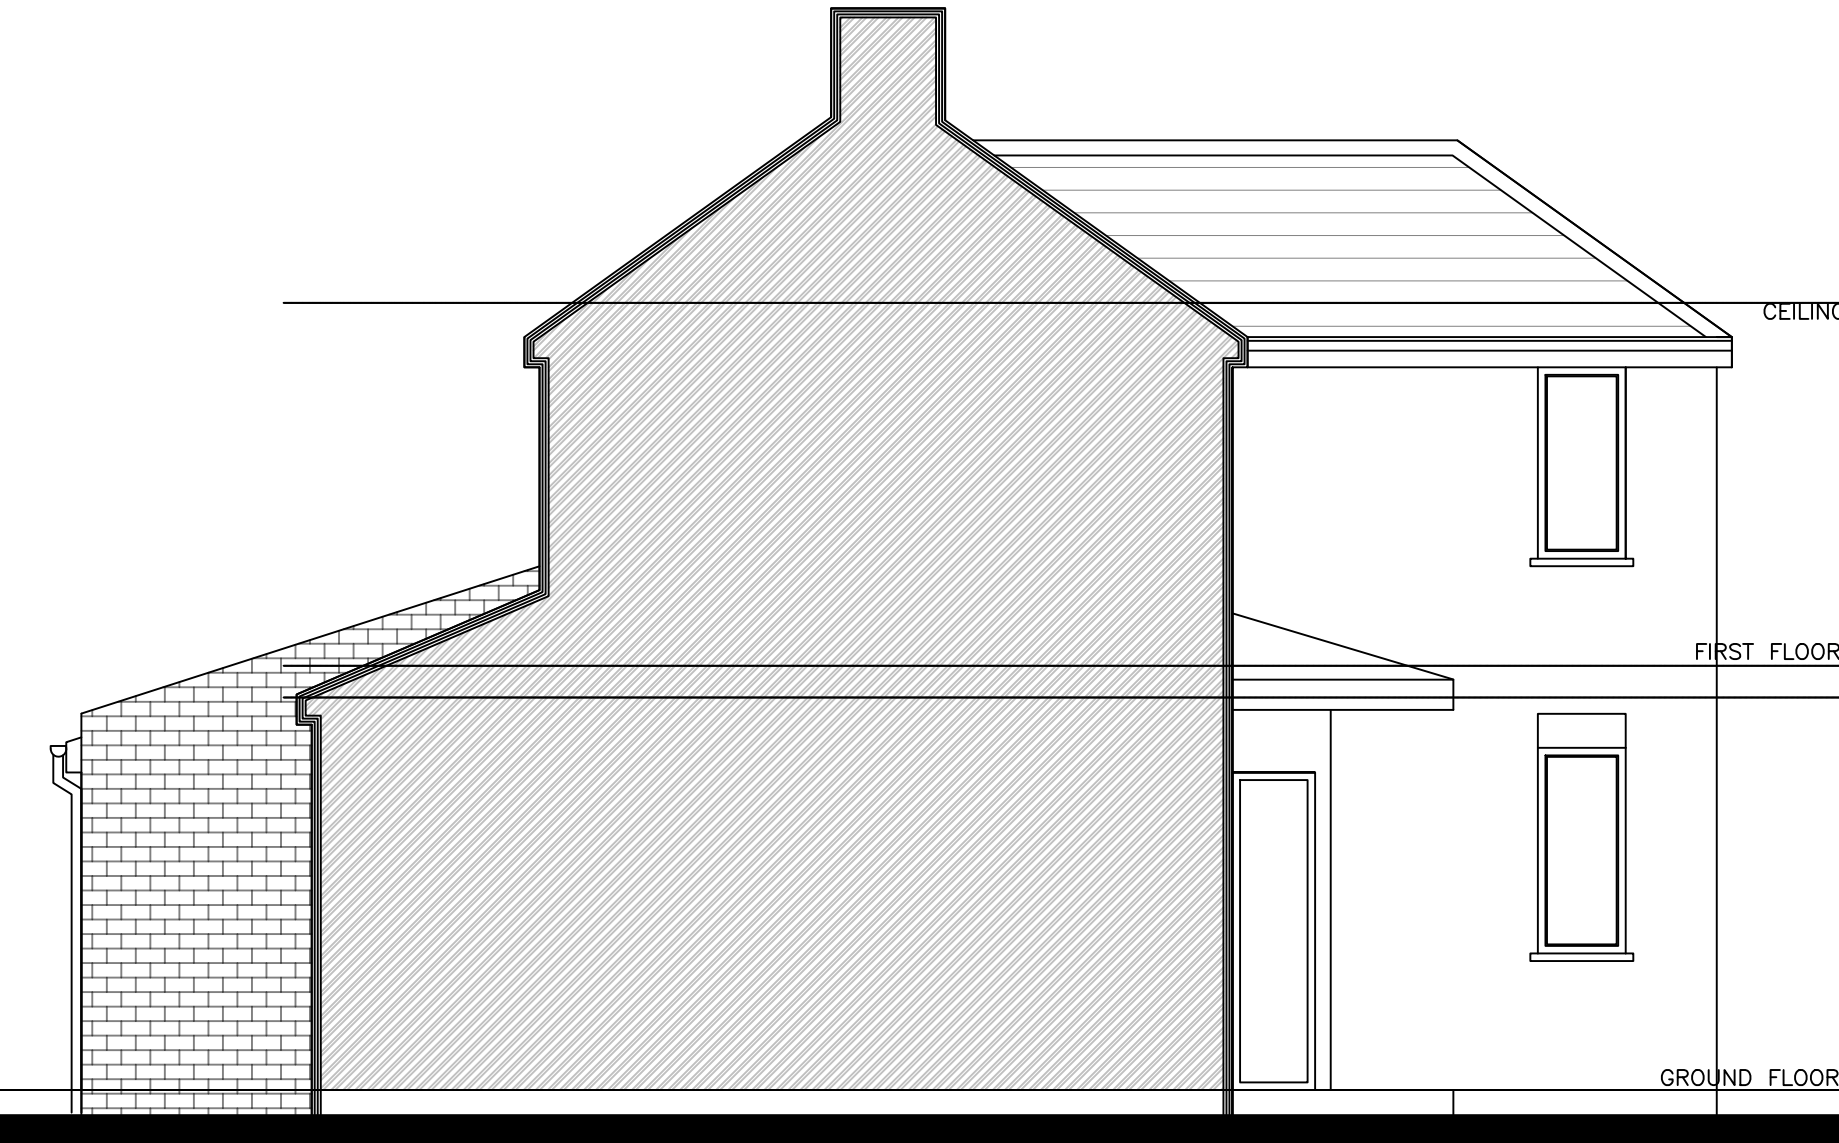

PROPOSED SIDE ELEVATION



GENERAL NOTES		
1. DIMENSIONS NOT TO BE SCALED FROM DRAWINGS. WRITTEN DIMENSIONS TO BE TAKEN ONLY.		
2. DIMENSIONS TO BE CHECKED BEFORE COMMENCEMENT OF WORK. ANY INCONSISTENCIES TO BE RELATED TO AJ ARCHITECTURAL LTD.		
3. THIS DRAWING IS THE COPYRIGHT OF AJ ARCHITECTURAL LTD.		
NO.	REVISION/ISSUE	DATE

PROJECT NAME AND ADDRESS: MR/MRS DAVIES, 80 SHAWDENE ROAD, MANCHESTER, M22 4AH		
DRAWING NAME PROPOSED LAYOUTS		
DATE MARCH 26	DRAWING NO. DAVIES/02	
SCALE 1:50 @ A1	REVISION	

