





Proposed Main Elevation - 1:100

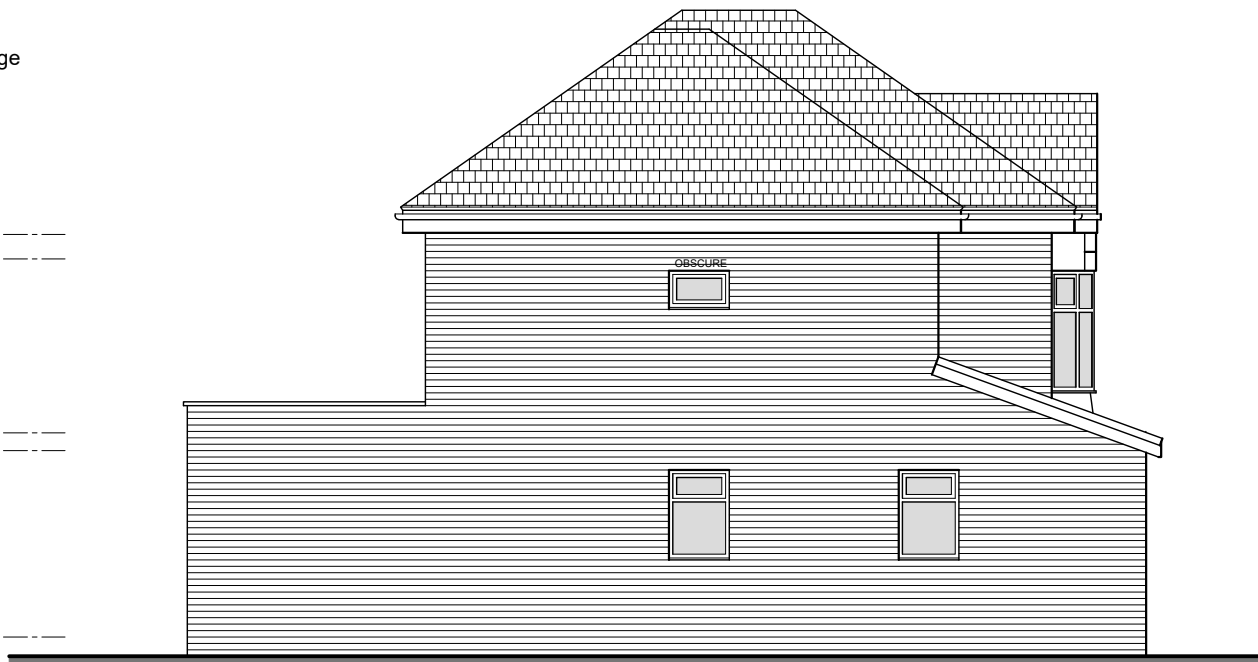

Proposed Side (South) Elevation - 1:100



Proposed Rear Elevation - 1:100

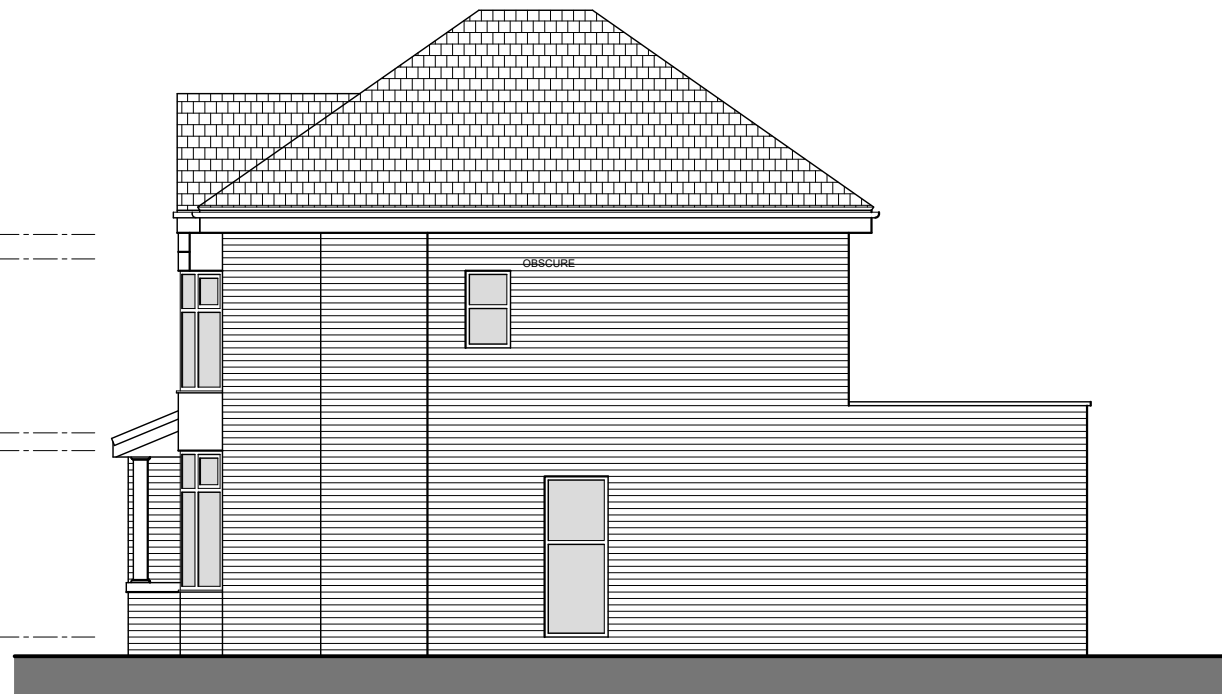

Proposed Side (North) Elevation - 1:100




Existing Main Elevation - 1:100




Existing Side (South) Elevation - 1:100




Existing Rear Elevation - 1:100

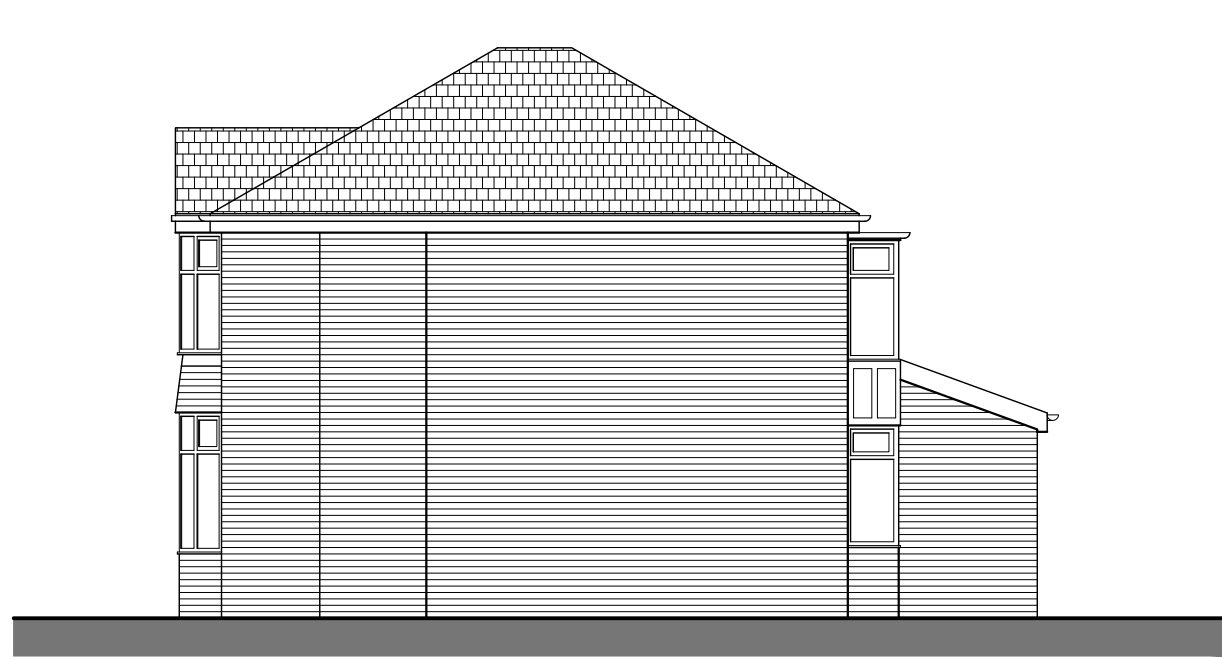


Existing Side (North) Elevation - 1:100

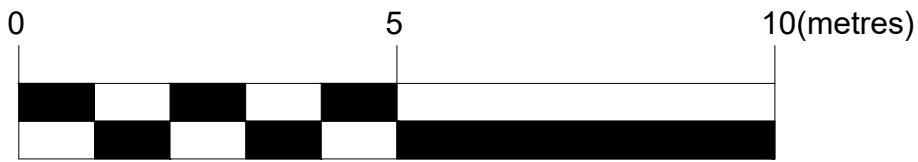


Drawn Scale - 1:100

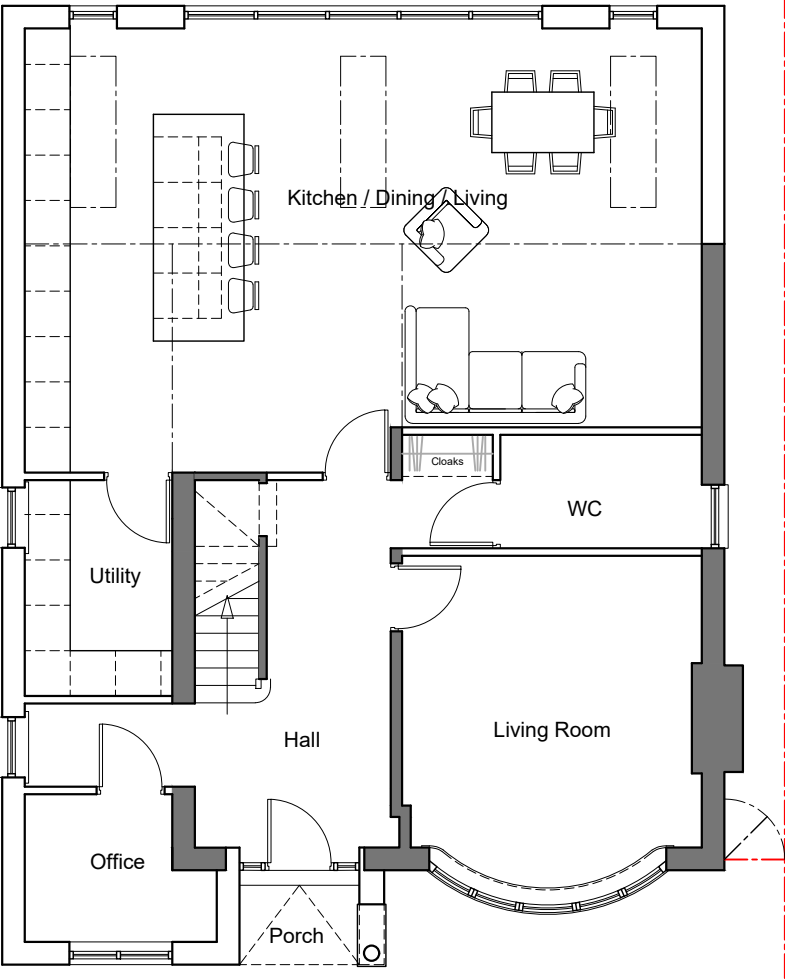


Proposed G/F Plan

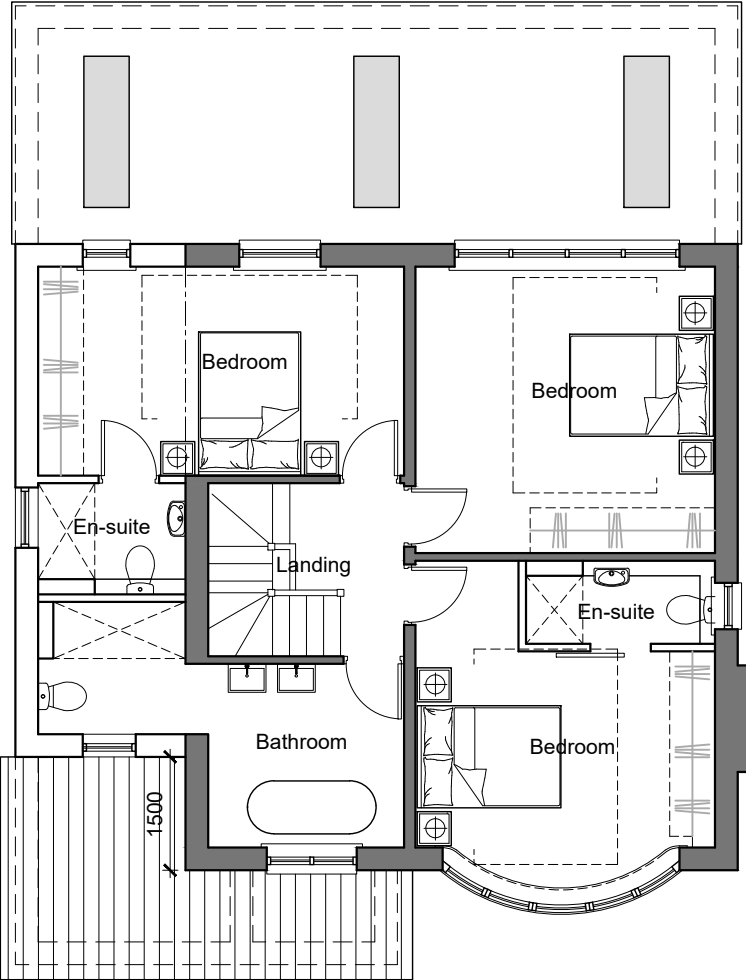


Proposed 1/F Plan

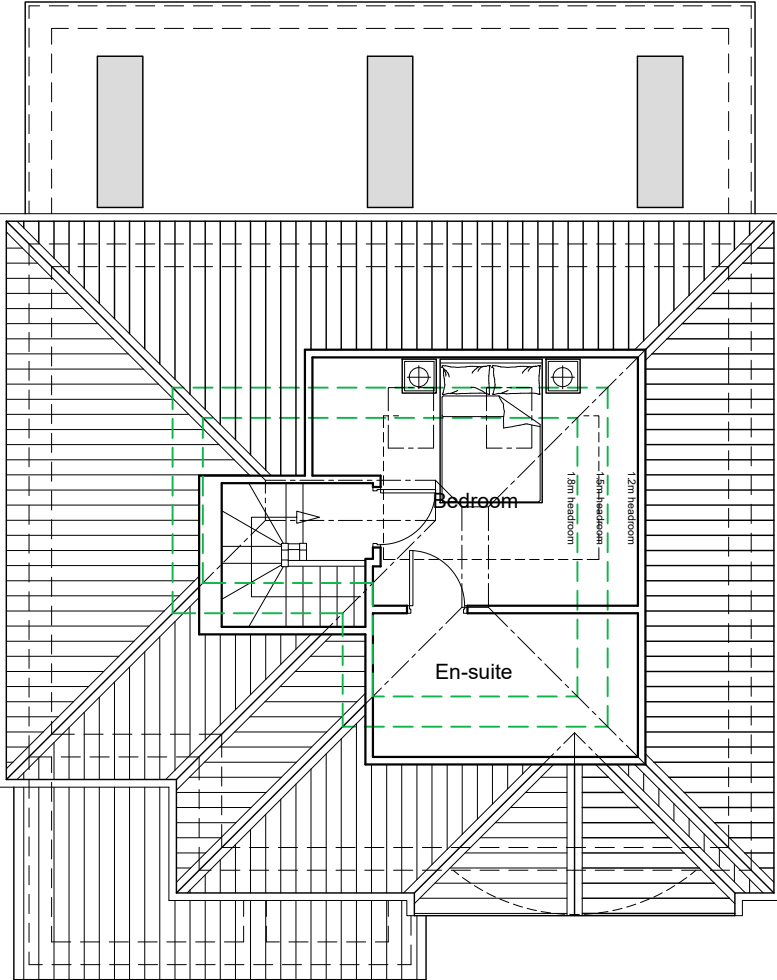


Proposed Loft Floor Plan

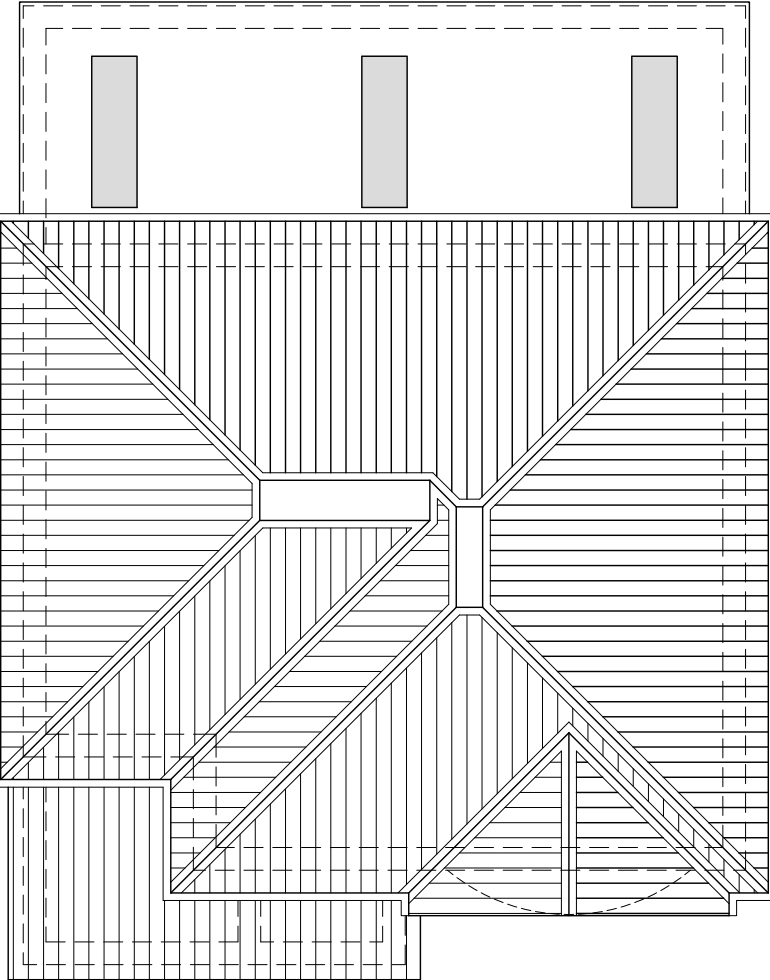


Proposed Roof Plan

 


Drawn Scale - 1:200

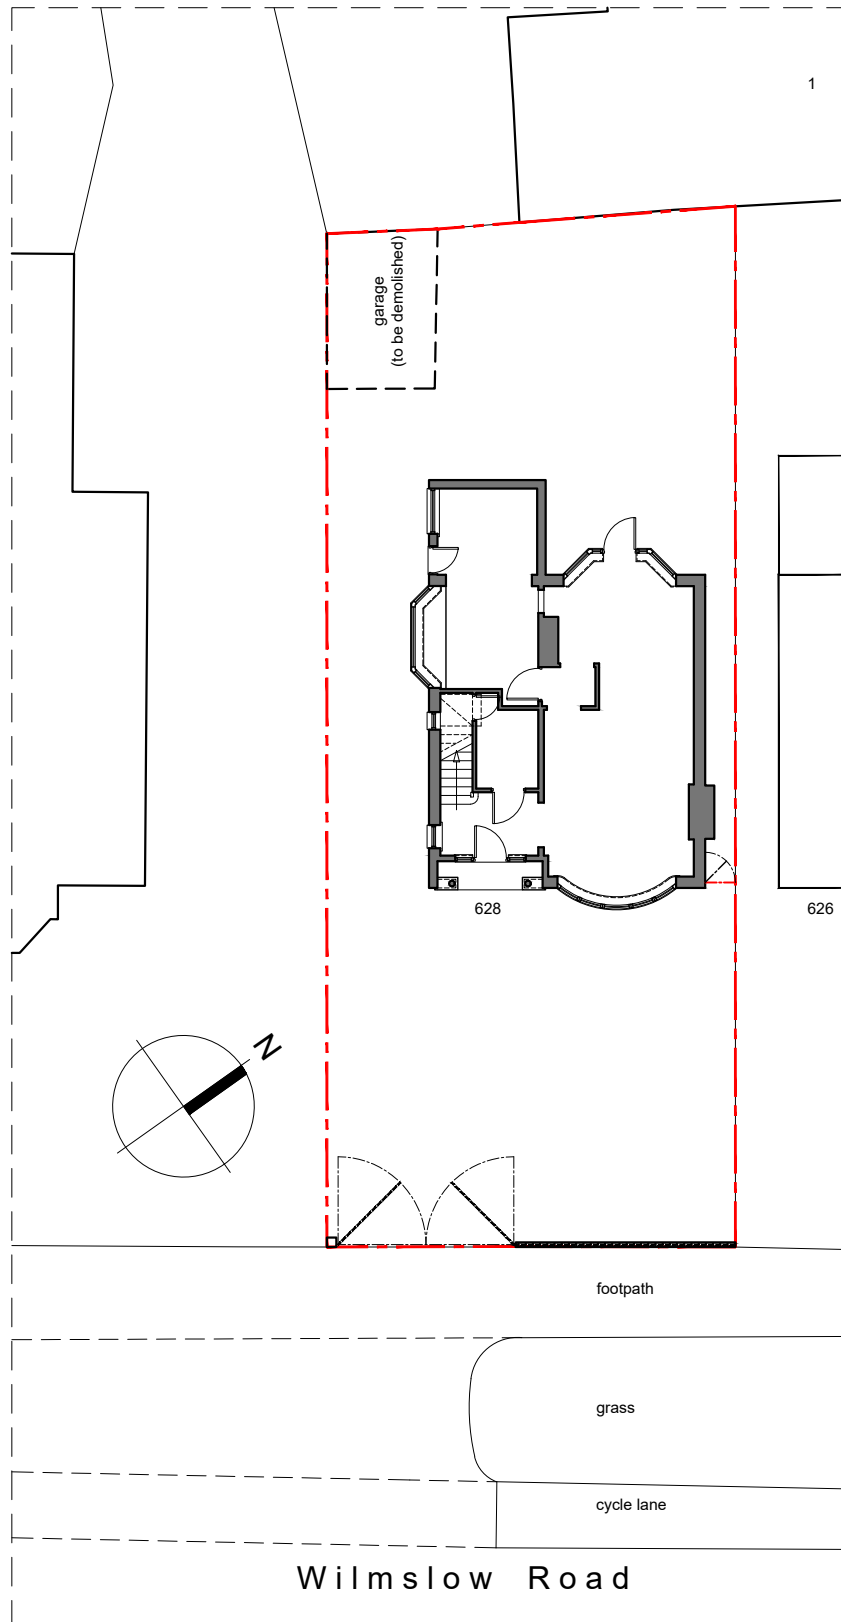


Existing Site Plan

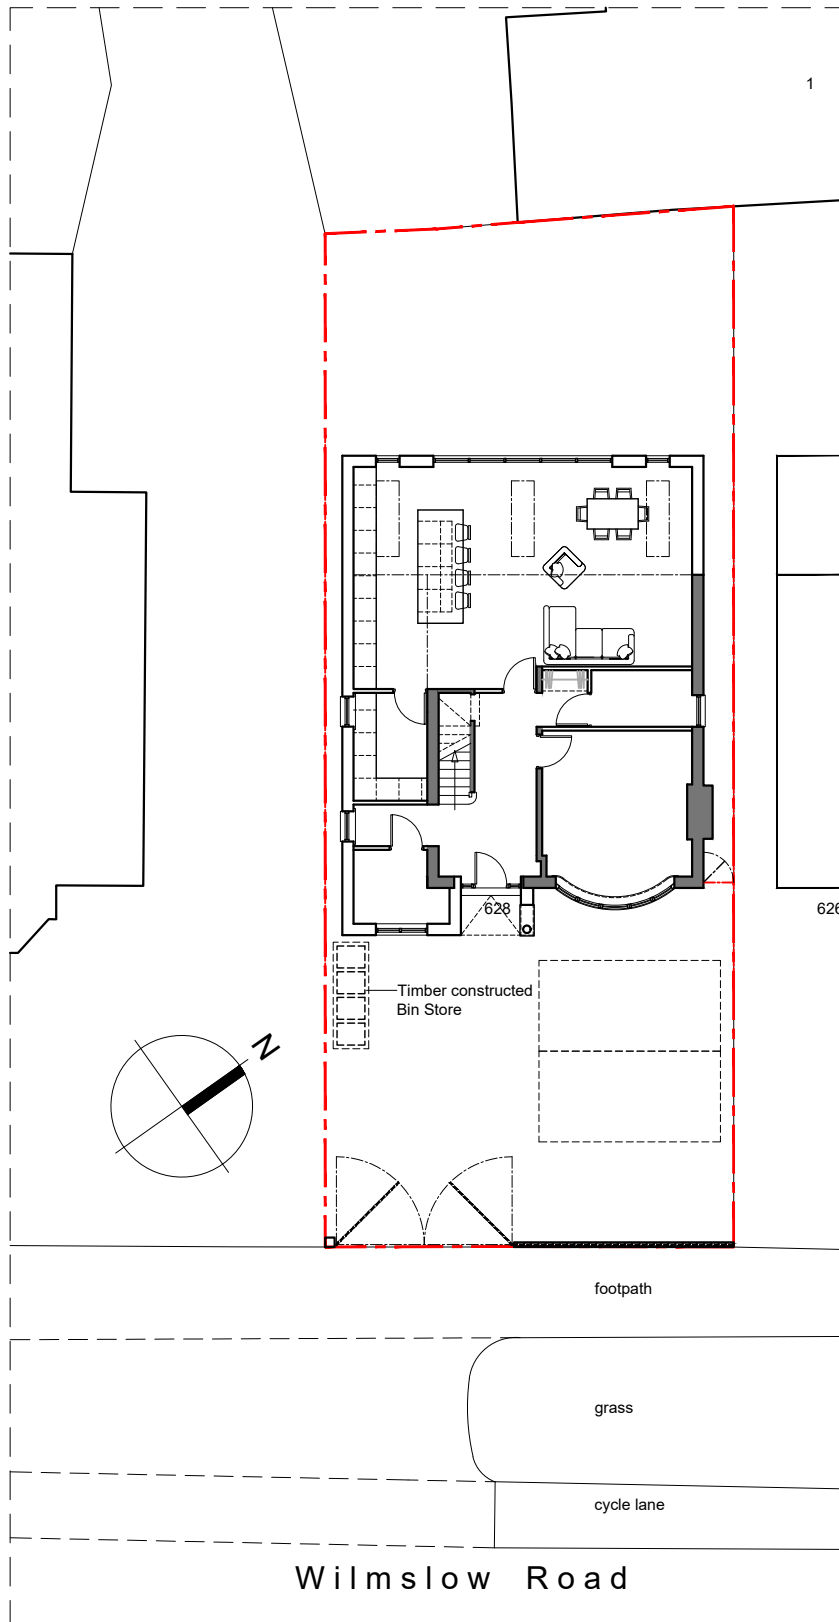


Proposed Site Plan

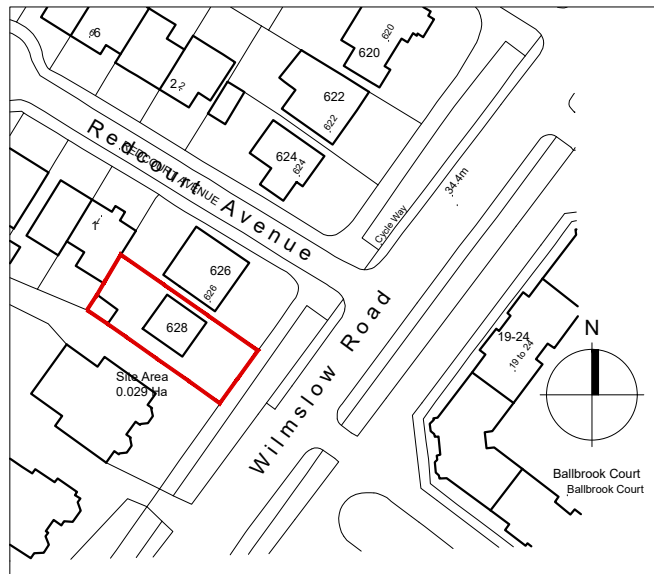


Location Plan - 1:1250

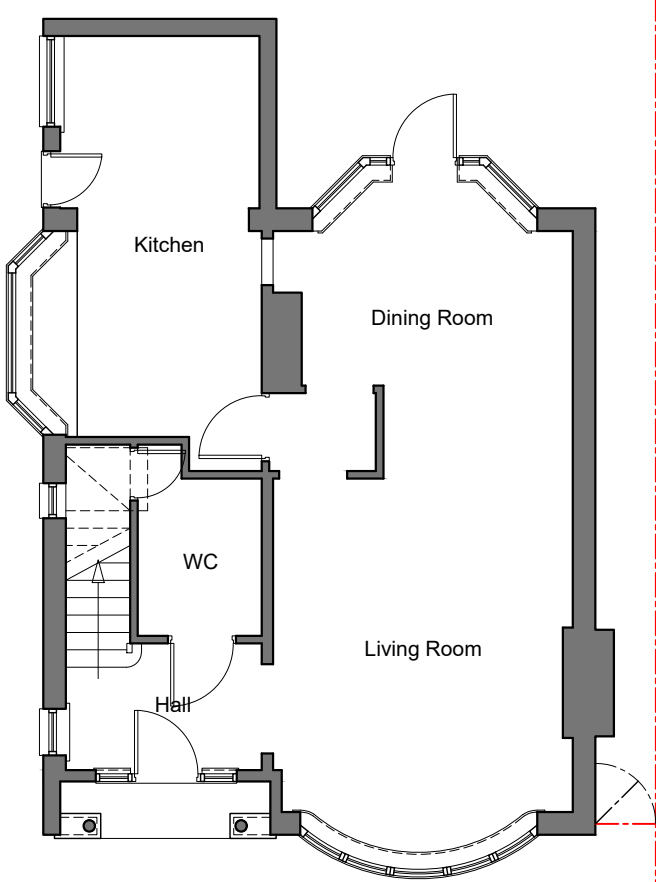

Existing G/F Plan

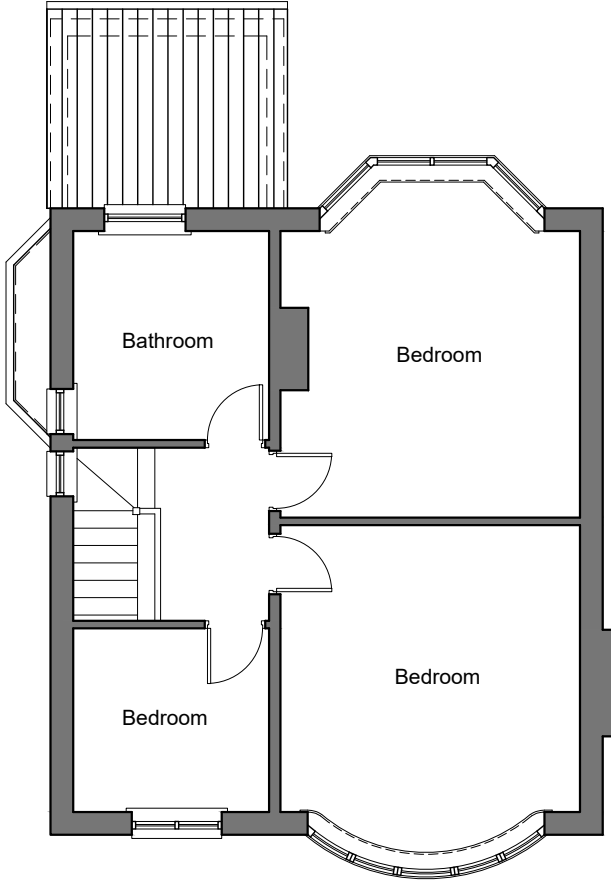

Existing 1/F Plan

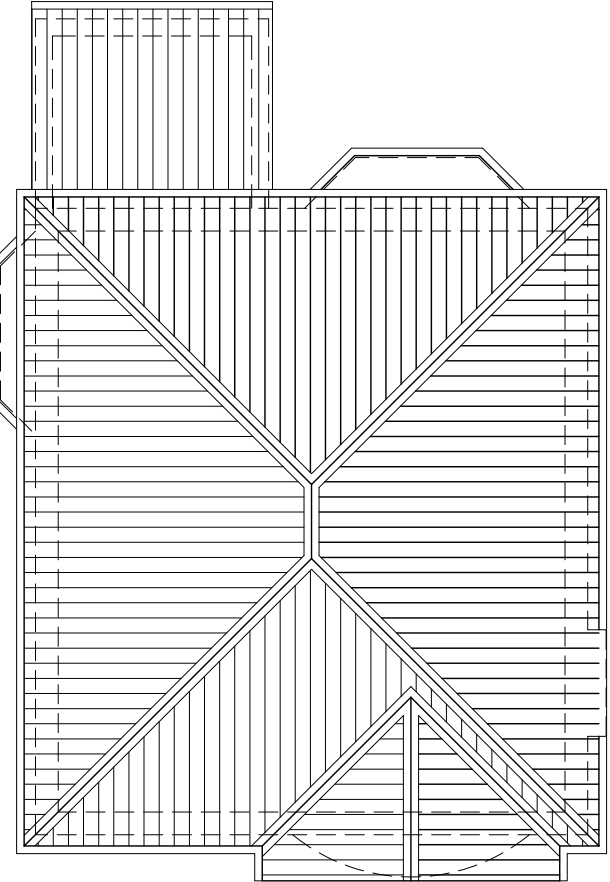

Existing Roof Plan

All dimensions are to be checked on site. any discrepancies are to be reported to the Architect before work commences. Do not scale from this drawing for construction purposes.

This drawing is to be read in conjunction with all relevant consultants and specialists drawings / documents, any discrepancies are to be reported to the Architect before the affected work commences.

All structural components shown are indicative only. Details / calculations of structural members are to be provided by the Structural Engineer.

This drawing is copyright.

A	General amendments following LPA comments	19/07/2025
B	General amendments following LPA comments	22/07/2025
C	General amendments following LPA comments	22/07/2025
D	Roof amended	18/12/2025
E	Roof amended	10/01/2026
F	Roof amended	24/02/2026

GA Grays Architecture Limited

Tel : 07824 304610
e-mail: mail@graysarchitecture.co.uk

16 Ardley Brook Close
Ardley, Manchester
M29 7SS

Client:
Mr M Hayes

Project:
628 Wilmslow Road, Didsbury, M20 3QX

Drawing Title:
Existing & Proposed Plans / Elevations / Site Plan & Location Plan

Scale:
1:100 / 1:200 / 1:1250 @ A1

Date:
June 2025

Drawing No:
4781/001

Revision:
F