


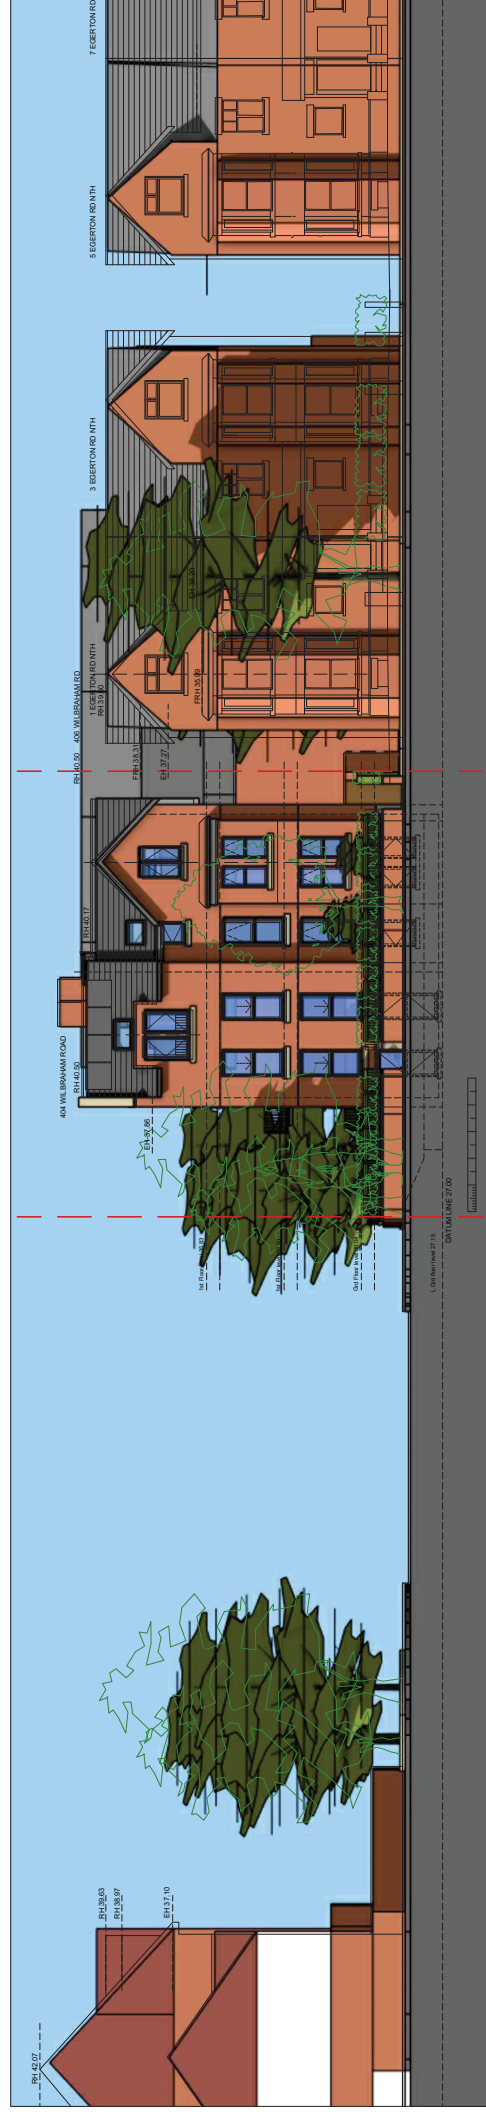

South/Principal/Wilbraham road Elevation



Secondary/East/Egerton road North Elevation

PROJECT	404W Mainchester	CLIENT	APL	DATE	26/02/26	USER	REV	DATE
PROJECT NO	177 - 404W - PL - SV1	PROJECT	DWG NO	PROJECT	1 : 200	SCALE		
DRAWING TITLE				 Streetview - South and East simon james architect				