


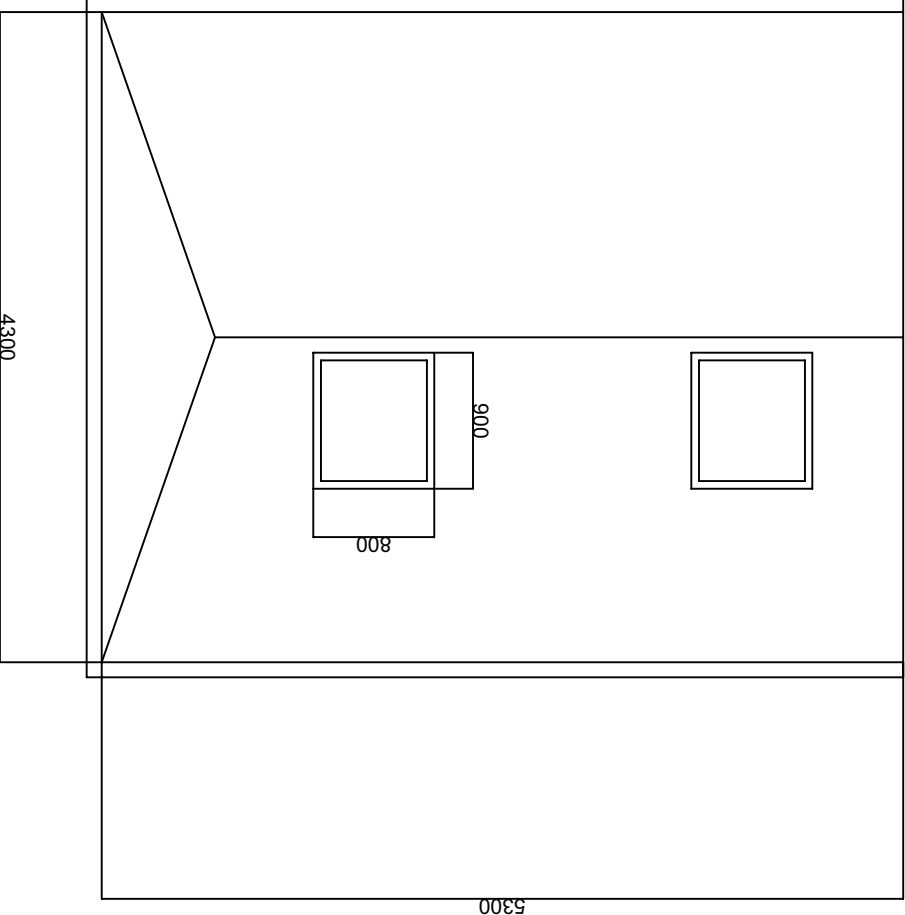

EXTENSION ROOF PLAN SHOWING DIMS

DRAWING NUMBER 9
DRAWN BY LAH 26/02/2026
SCALE 1:50