

EXISTING ELEVATION A
0m 0.5 1 2 3 4 5
1:50


EXISTING ELEVATION B

EXISTING ELEVATION C

EXISTING ELEVATION D

EXISTING ELEVATION E

EXISTING ELEVATION F

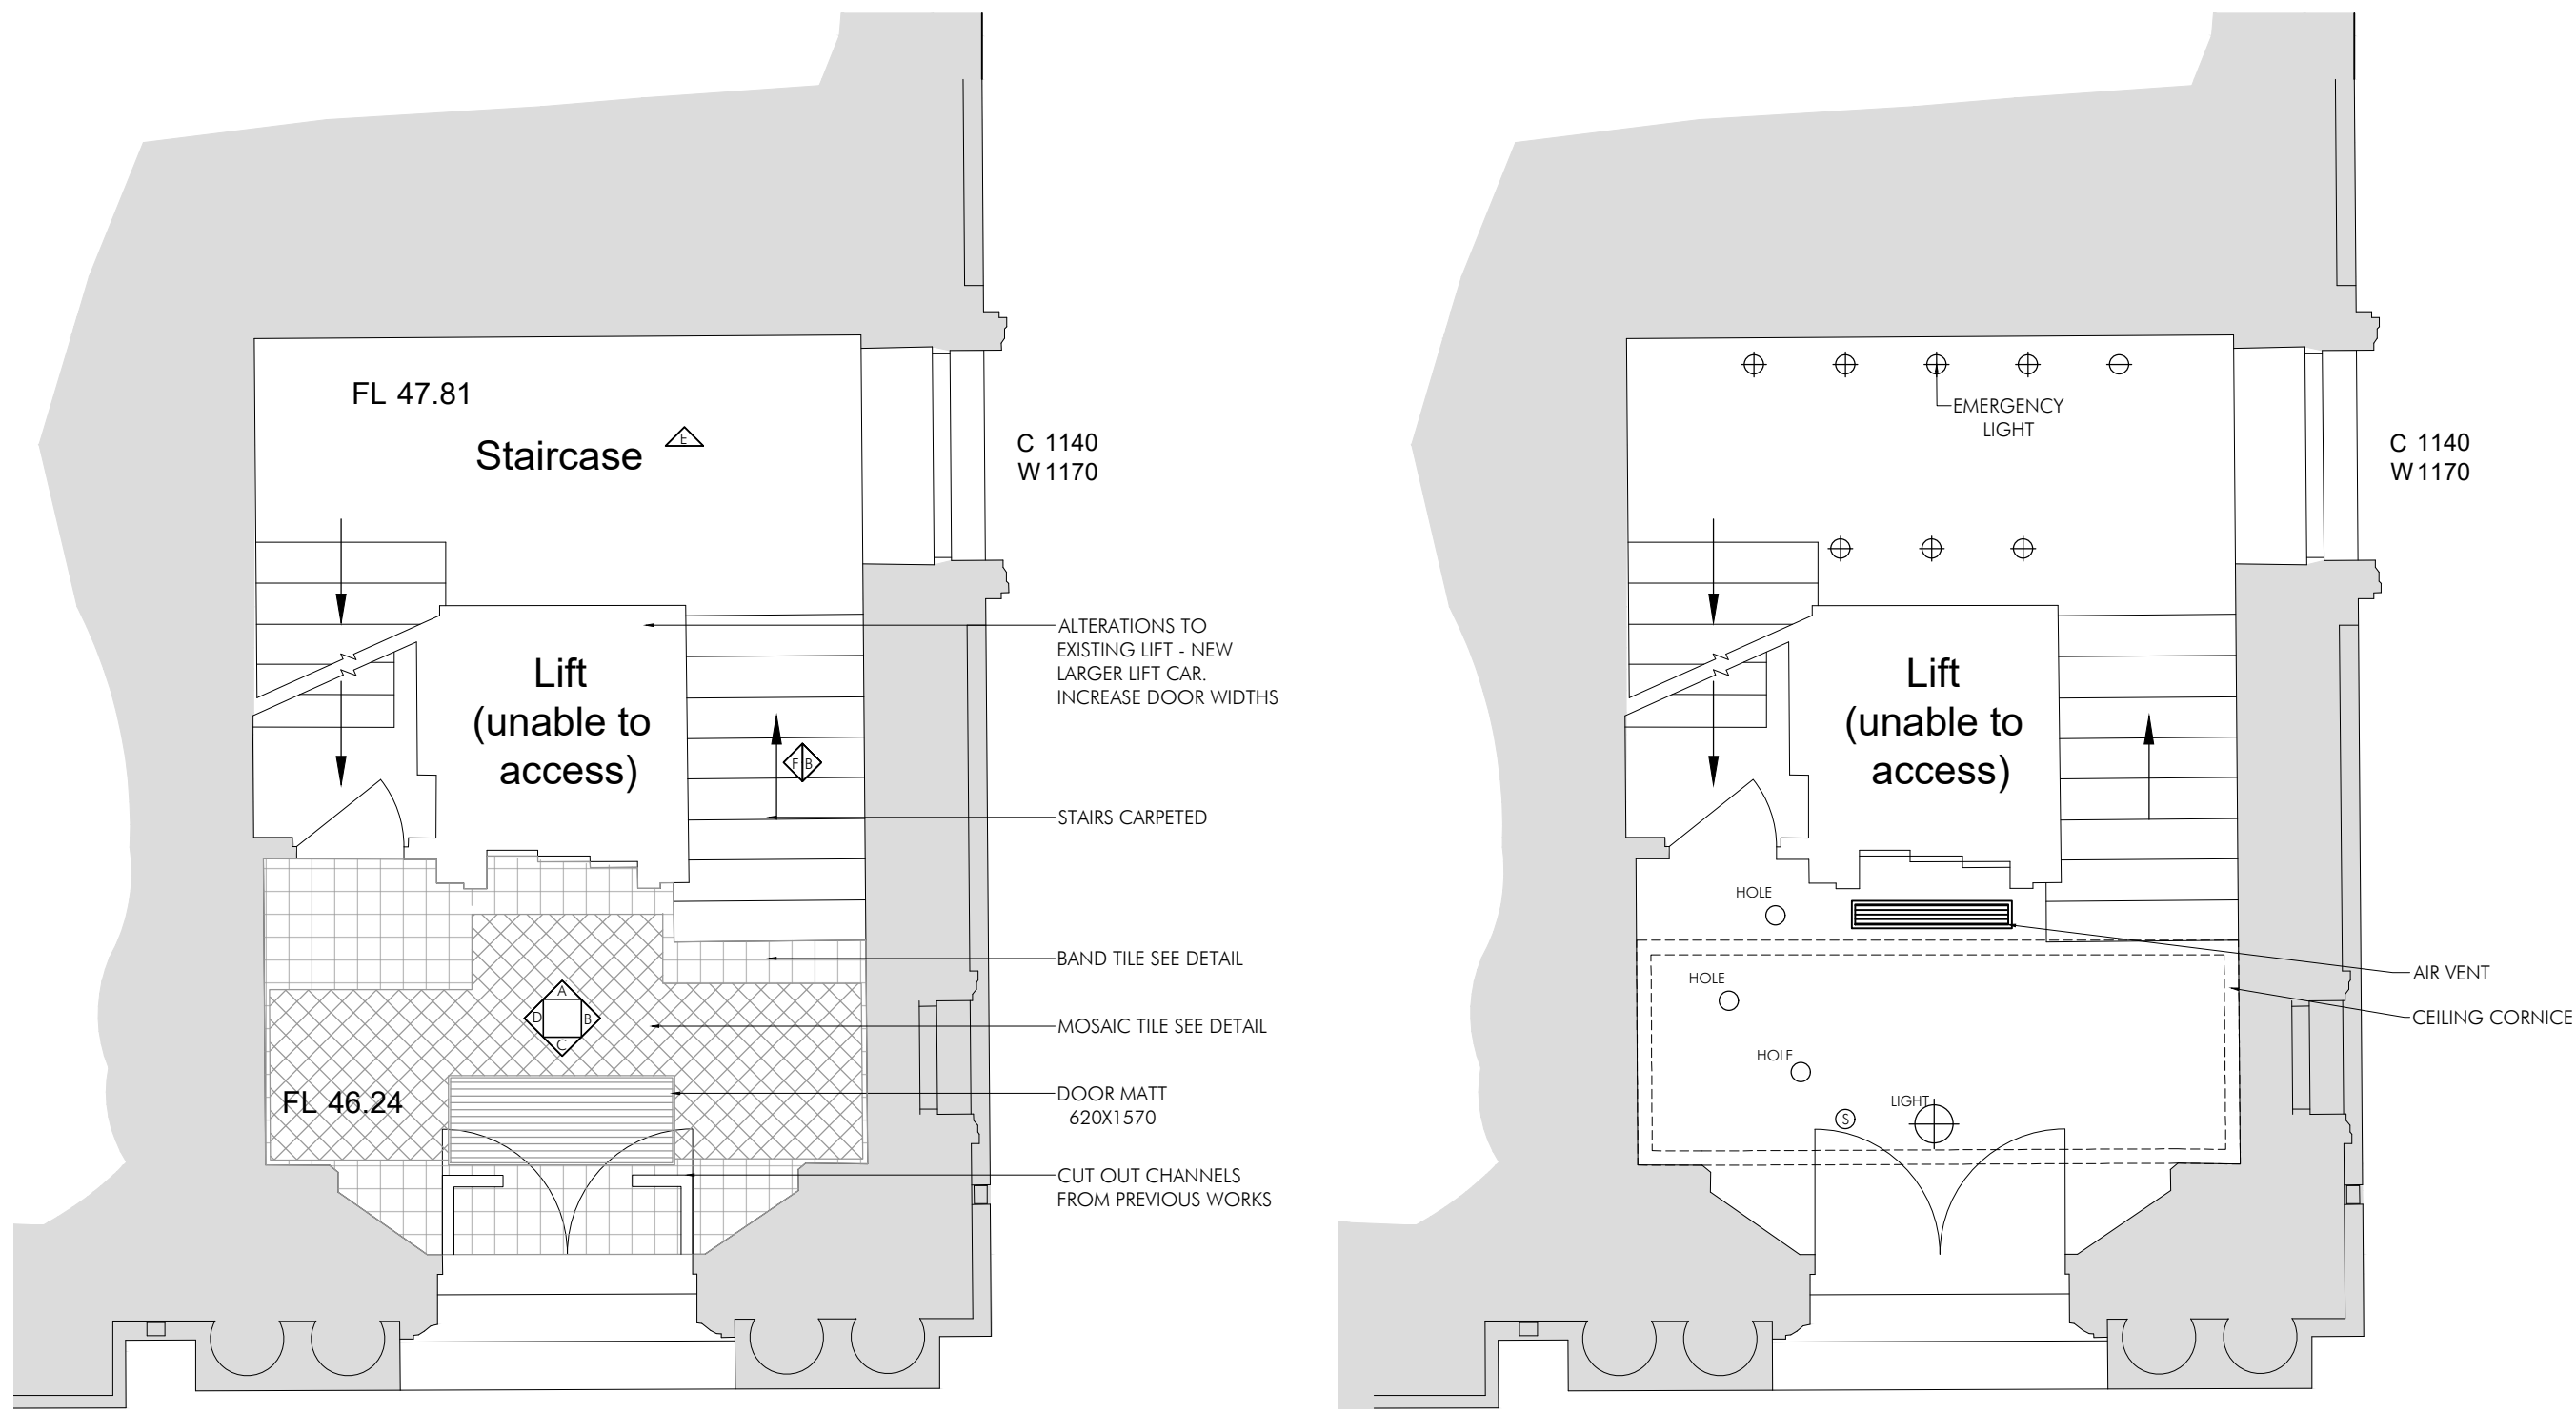


GROUND FLOOR PLAN
FLOOR FINISHES
1 TO 50 @A1

GROUND FLOOR PLAN
REFLECTED CEILING
1 TO 50 @A1



EXISTING PHOTOGRAPHS OF ELEVATION C

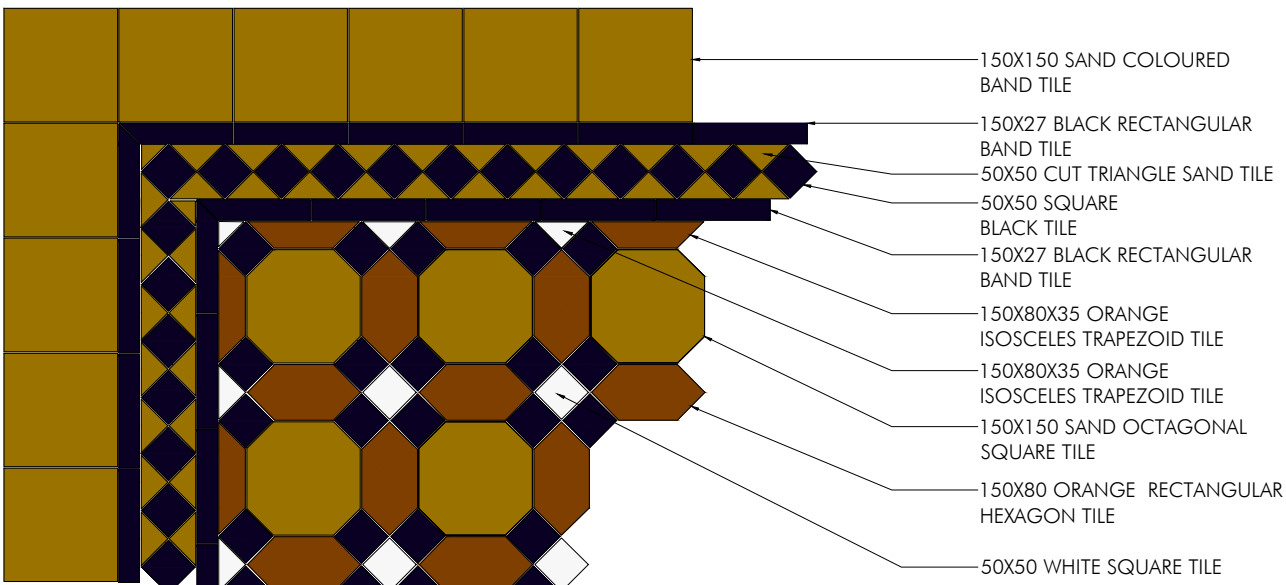

TYPICAL CENTRAL FLOOR TILE DETAIL
1 TO 10 @ A1
0 100 500mm
SCALE 1:10 IN mm



EXISTING MOSAIC FLOOR TILE
BEDDED IN CONCRETE.

PC DRAWN	DRAWN REVISION	NOV 25 DATE	SP VER
<div>AP ALLISON PIKE ARCHITECTS & DESIGNERS</div> <div>7 Buxton Road West, Disley, Stockport, Cheshire, SK12 2AE. Website: www.allisonpike.com</div> <div>Telephone: 01663 763000 Facsimile: 01663 766772 Email: studio@allisonpike.com</div> <div>© Allison Pike Partnership Limited.</div>			
PROJECT INNKEEPERS COLLECTION 1-3 YORK STREET (BROWNS) MANCHESTER			
TITLE EXISTING ENTRANCE LOBBY DETAILS			
SCALE 1:50, 1:10 @ A1			
JOB No MAB46	DRAWING No AD45	REV /	