


Proposed Garages Conversion - First Floor Plan

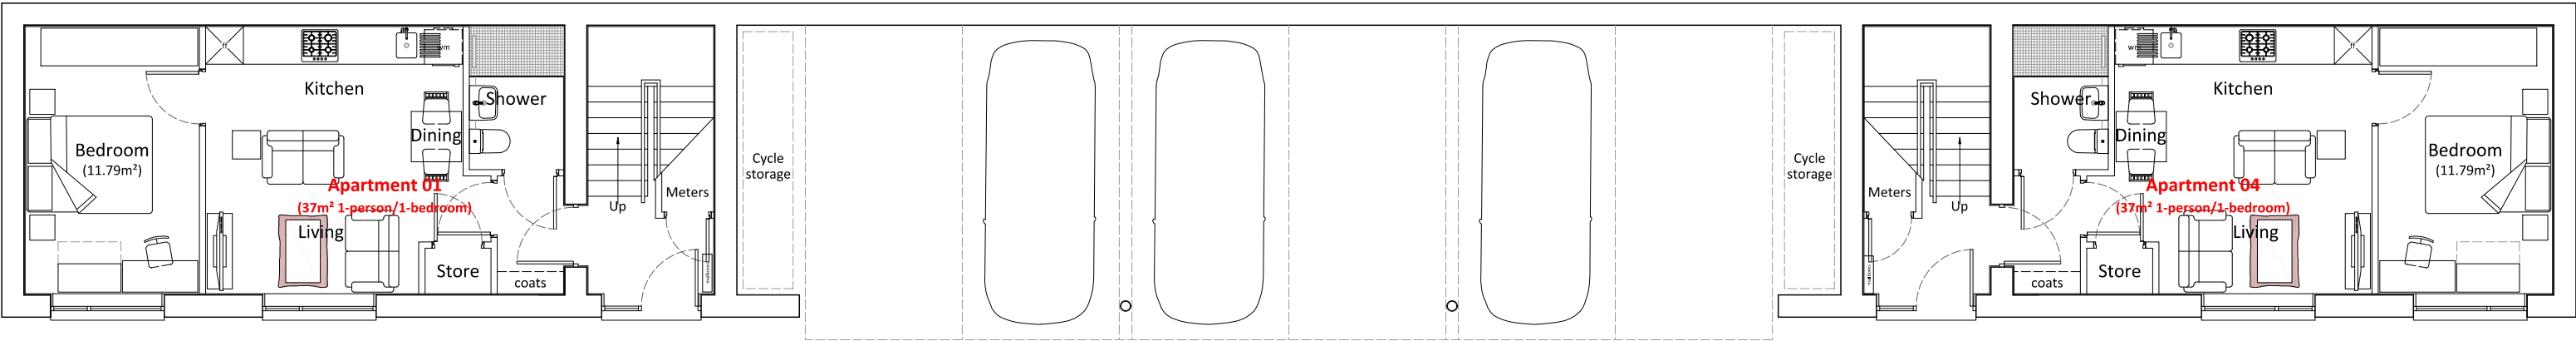

Proposed Garages Conversion - Ground Floor Plan

A	24/03/2026	Cycling storage provision added	EK	MB
REV	DATE	AMENDMENT	BY	CHKD

PROJECT:	Agnes Court, Wilmslow Rd/Victoria Rd, Manchester			
CLIENT:	-			
DRAWING:	Garages Conversion - Proposed Floor Plans			
DRAWN BY:	EK	CHECKED BY:	MB	CREATED: 25/03/2026 SCALE: 1:100 @ A3
STATUS:	Planning		DRAWING No: 1497-P-101	REVISION: A