




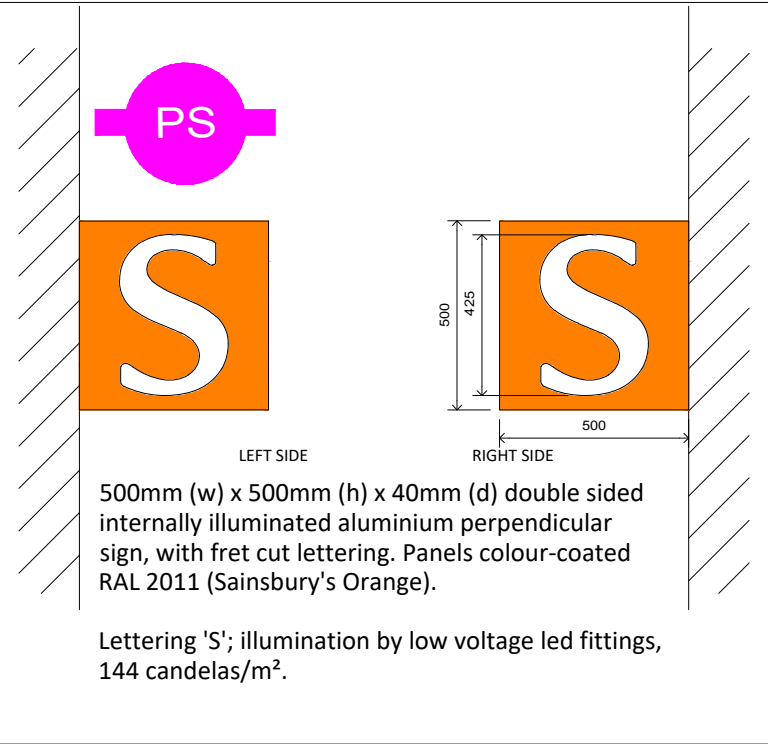

Projecting Sign
Scale 1:20 @ A3

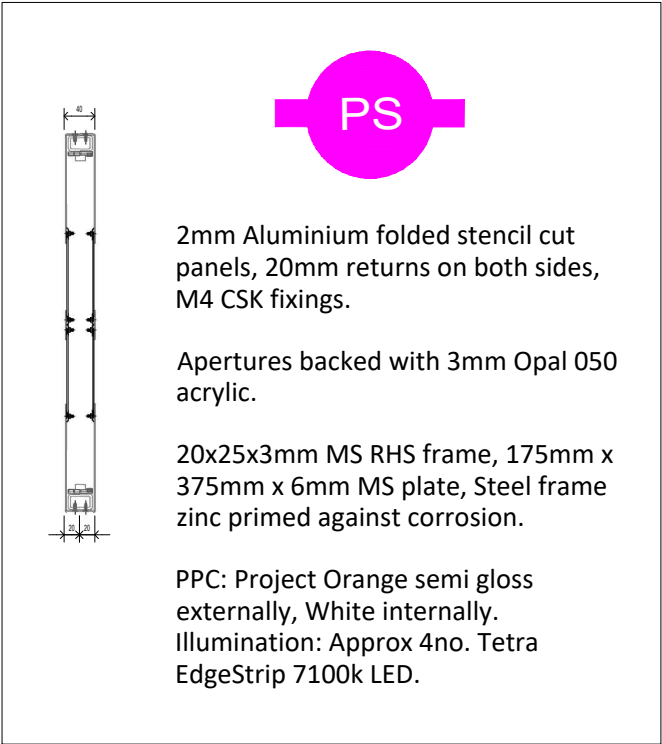


Section through projecting sign
Scale 1:10 @ A3

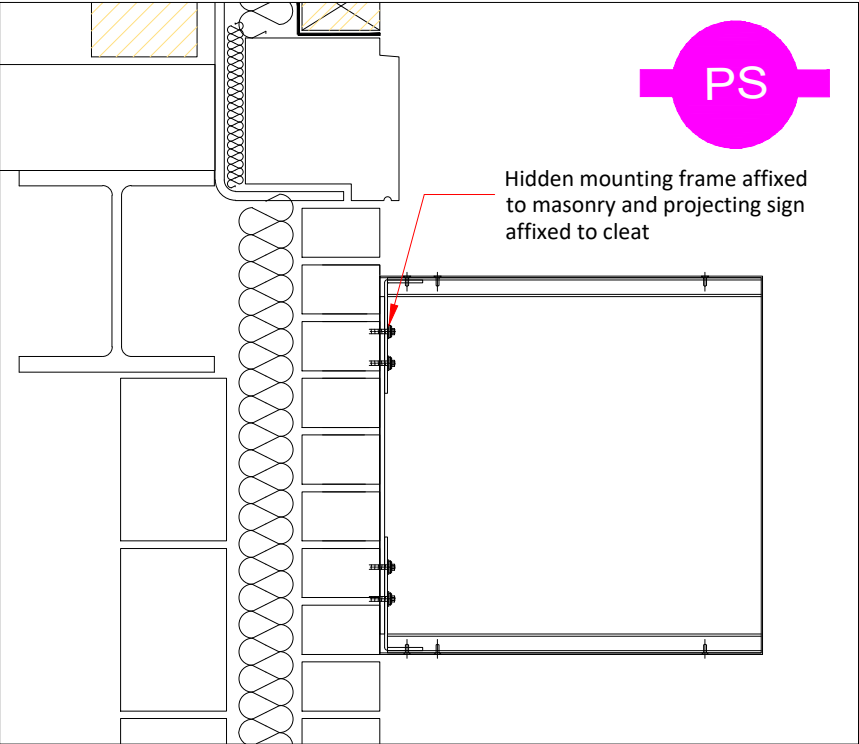


Section through Projecting Sign
Scale 1:10 @ A3


340 Deansgate
Manchester

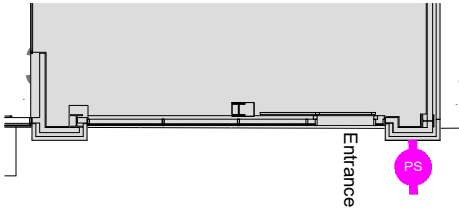

Front Elevation
Key Plan
Scale 1:200 @ A3

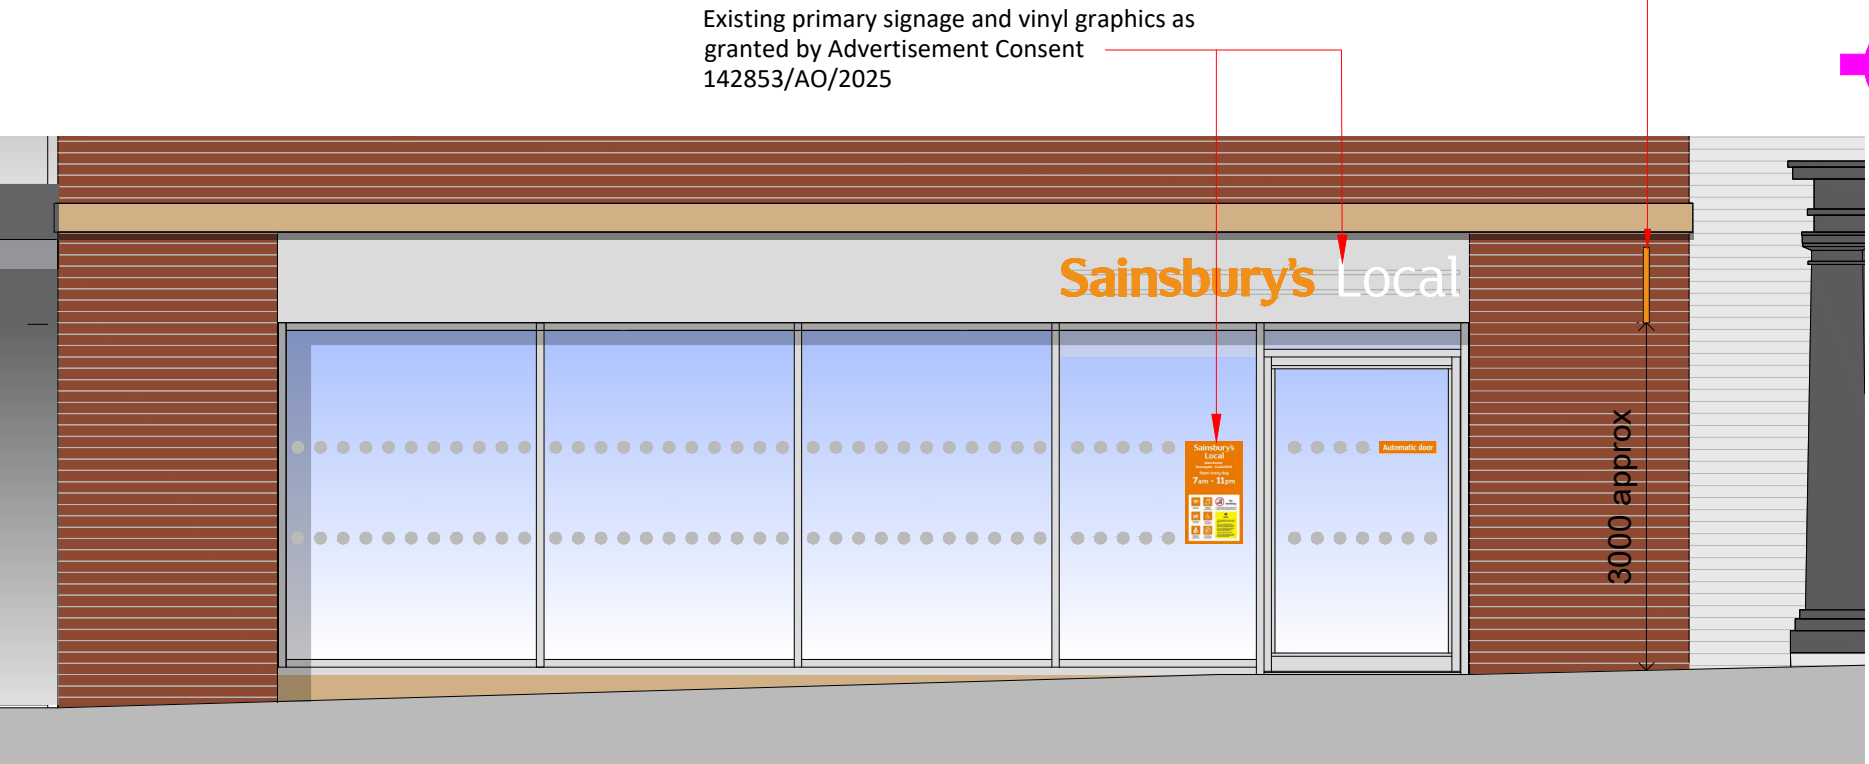

FRONT ELEVATION Scale 1:50 @ A3

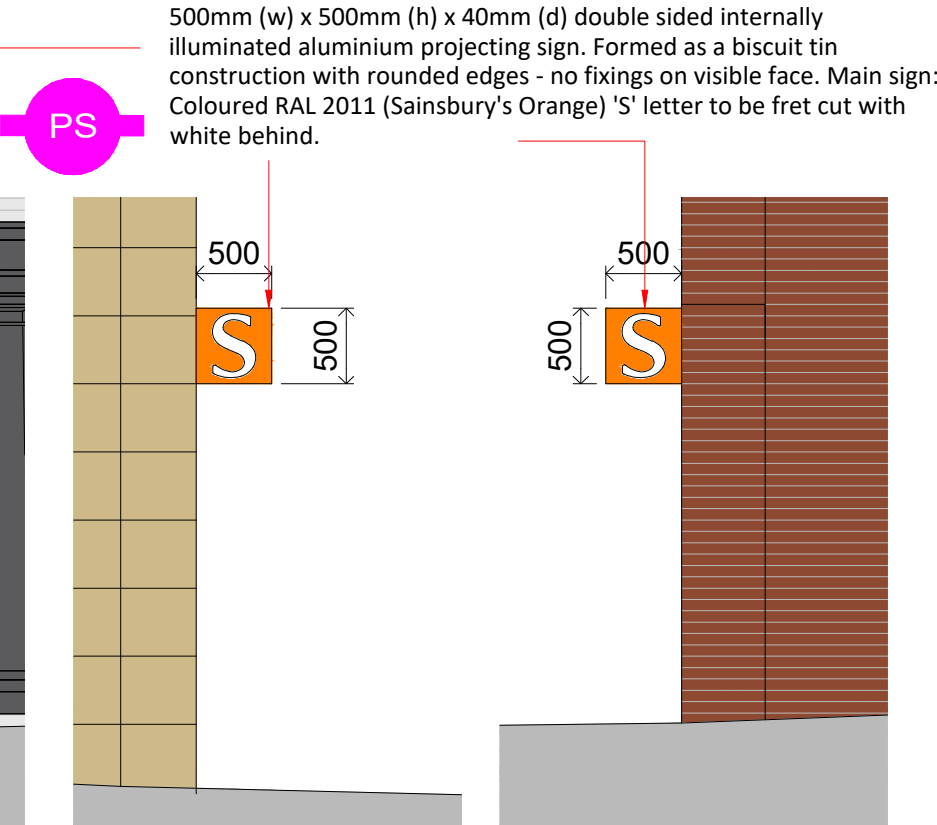

SIDE ELEVATION Scale 1:50 @ A3

SIDE ELEVATION Scale 1:50 @ A3

REV.	DESCRIPTION	DATE	INITIALS	CLIENT	PROJECT	CHQ REFERENCE	SCALE	DRAWN	REV
				Sainsbury's Supermarkets Ltd.	340 Deansgate Manchester M3 4LY	CHQ.24.16854	1:100, 1:50, 1:10 @ A1	ZV	
				Proposed Projecting Sign Details					
				PROJECT CODE	ORIGINATOR	DIVISION	LEVEL	DRG. NO.	REV
				XA-DNSG_XXXX	CHQ	Z07	00	PL-A-2009	-