


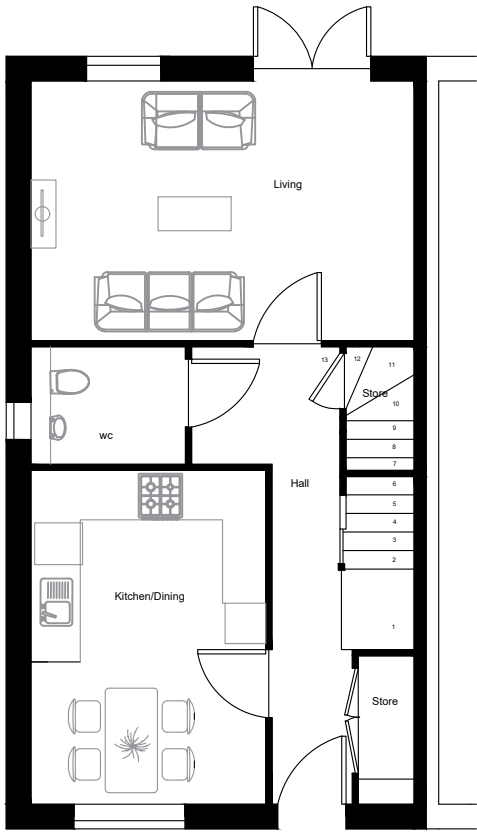

EXISTING FLOOR PLAN



Project Title Proposed rear conservatory	
Drawing Title Existing ground floor plan	Scale 1:100 @ A3
	Dwg no. 1
Date 8/04/2026	